FED. ROAD DIV. No.	STATE	PROJECT No.	FISCAL YEAR	SHEET No.
3	FLA.	48010-2511		1

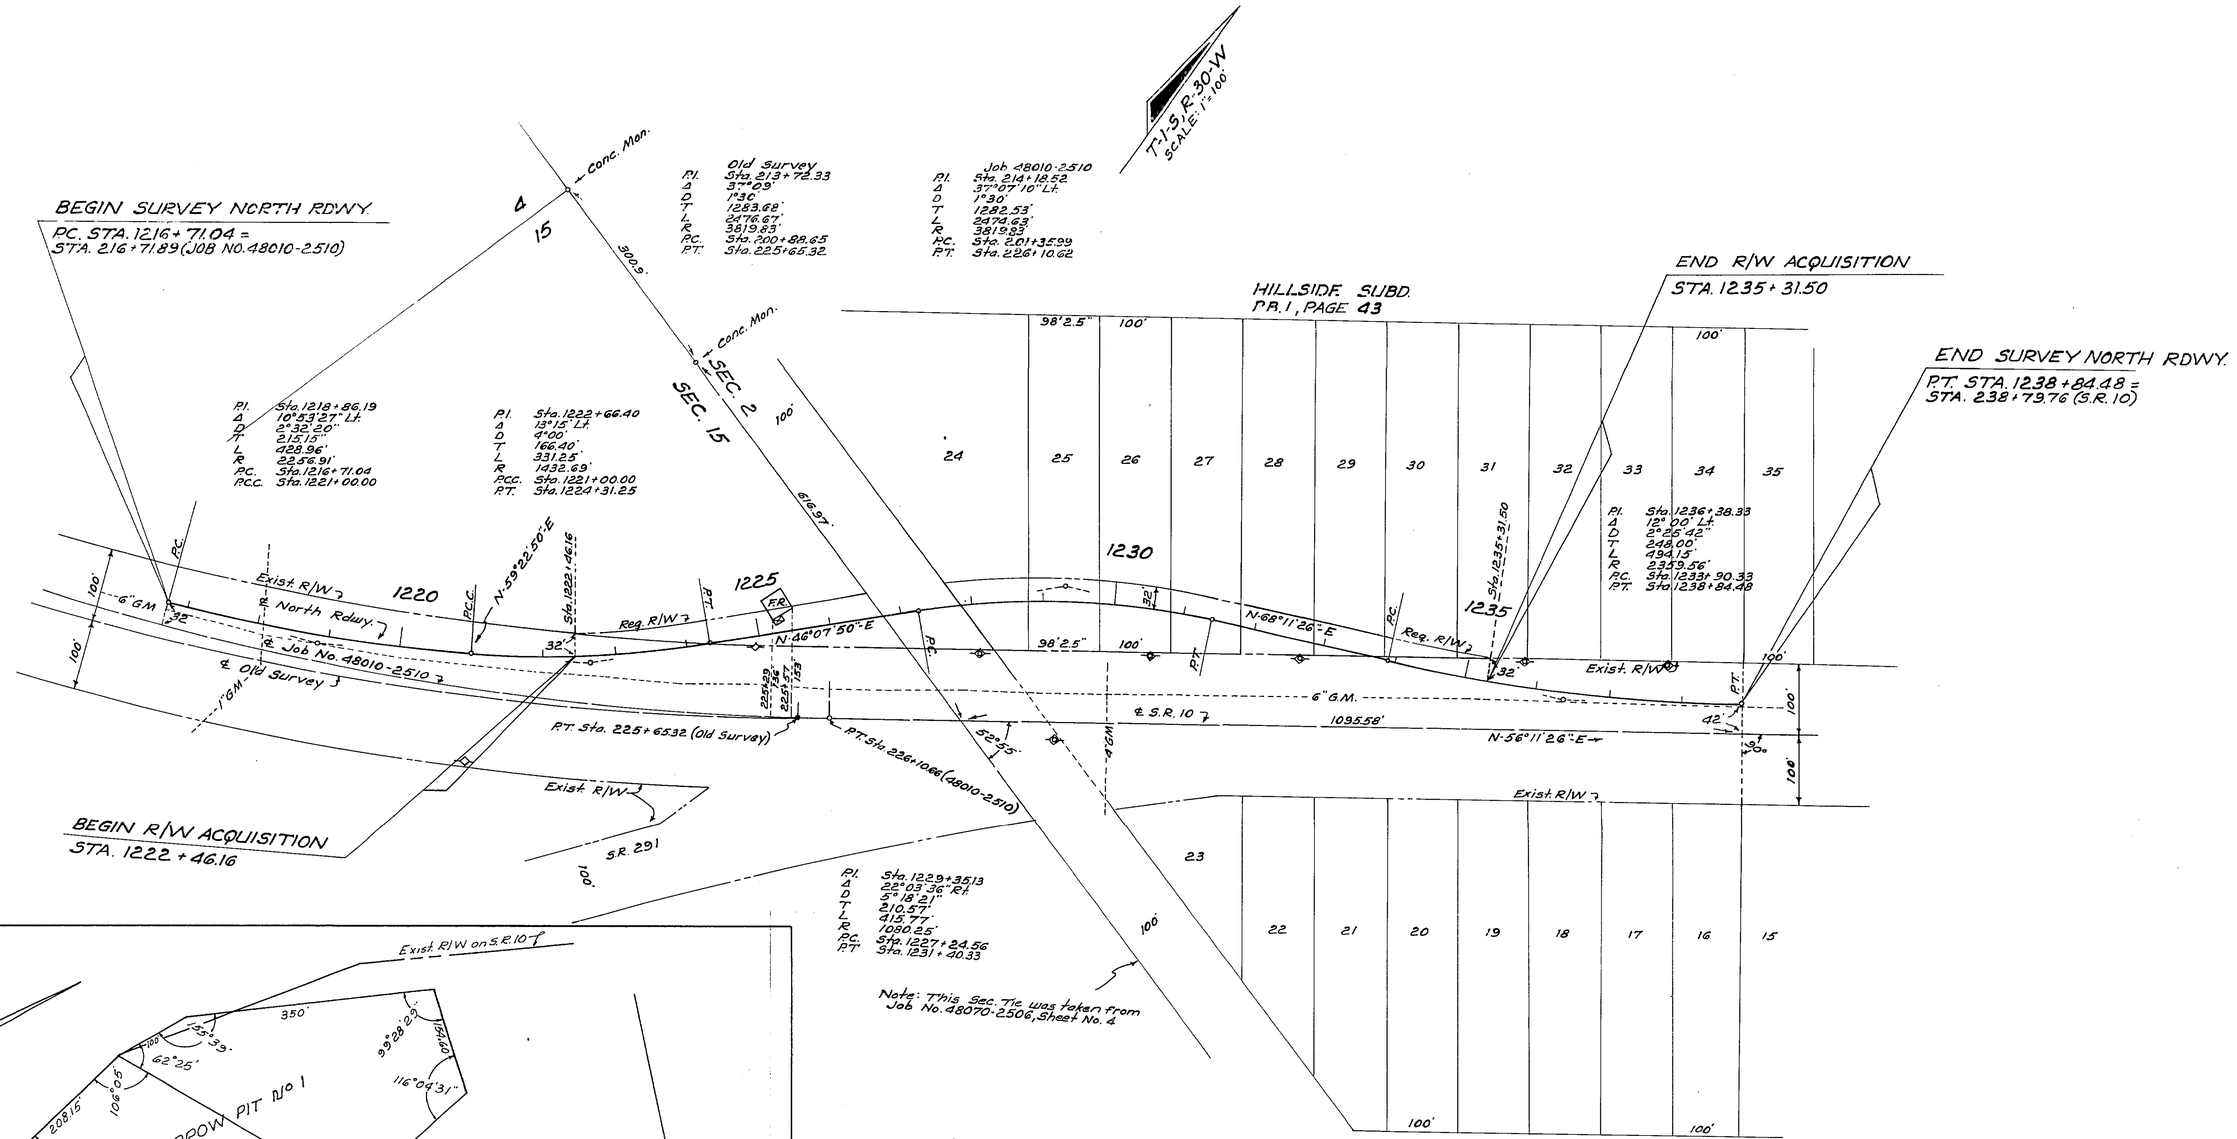

Utility Owners
Power: Gulf Power Co.
Telephone: Southern Bell Tele. Co.
Gas: City of Pensacola

STATE OF FLORIDA
STATE ROAD DEPARTMENT

RIGHT OF WAY MAP

STATE ROAD No. 10 ESCAMBIA COUNTY

	By	Date	Approved By	Date
Drawn				
Traced	DFE	1-22-68		District Engineer
Checked				
Compared			2-7-68	Engineer of Rights of Way
Indexed				State Highway Engineer

Revision	By	Date
Borrow Pit No. 1	DFE-MHC	3-6-68

SECTION 48010-2511 SHEET 1 OF 1

INTERCHANGE AT SR 291 (DAVIS HIGHWAY)