FED. ROAD DIV. No.	STATE	PROJECT No.	FISCAL YEAR	SHEET No.
3	FLA.	48500-2603	'62	1

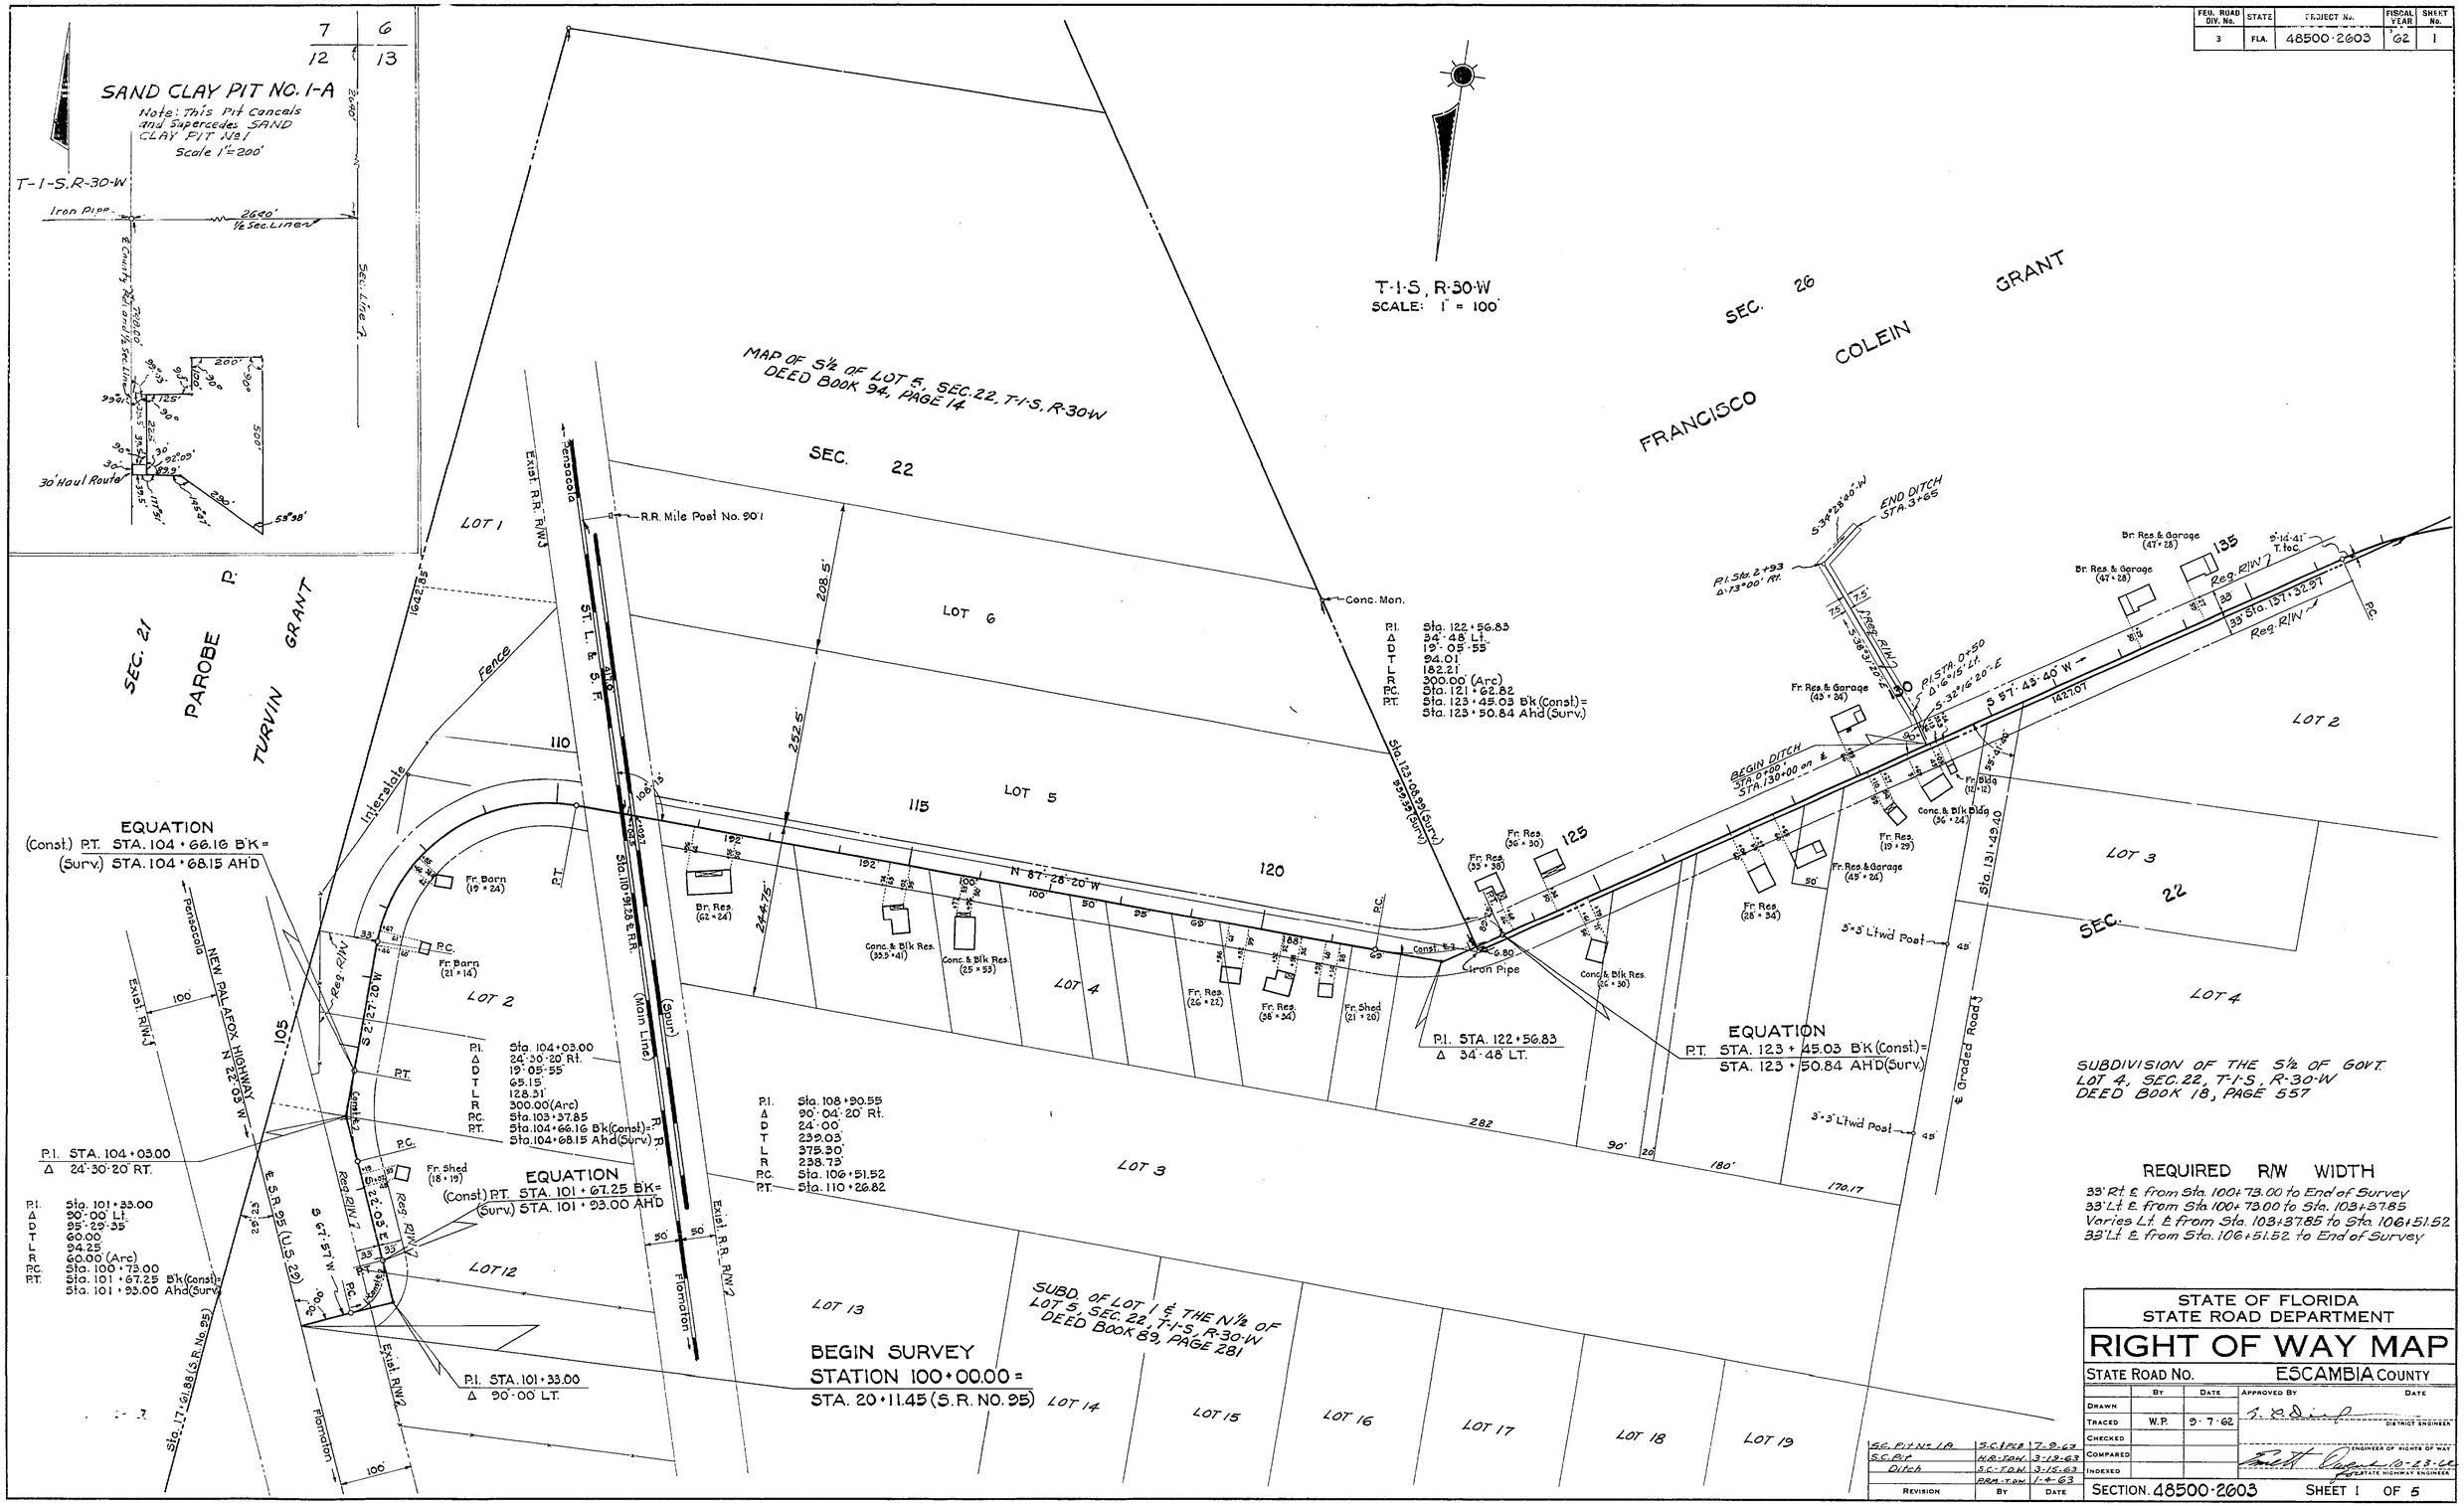

FED. ROAD DIV. No.	STATE	PROJECT No.	FISCAL YEAR	SHEET No.
3	FLA.	48500-2603	'62	2

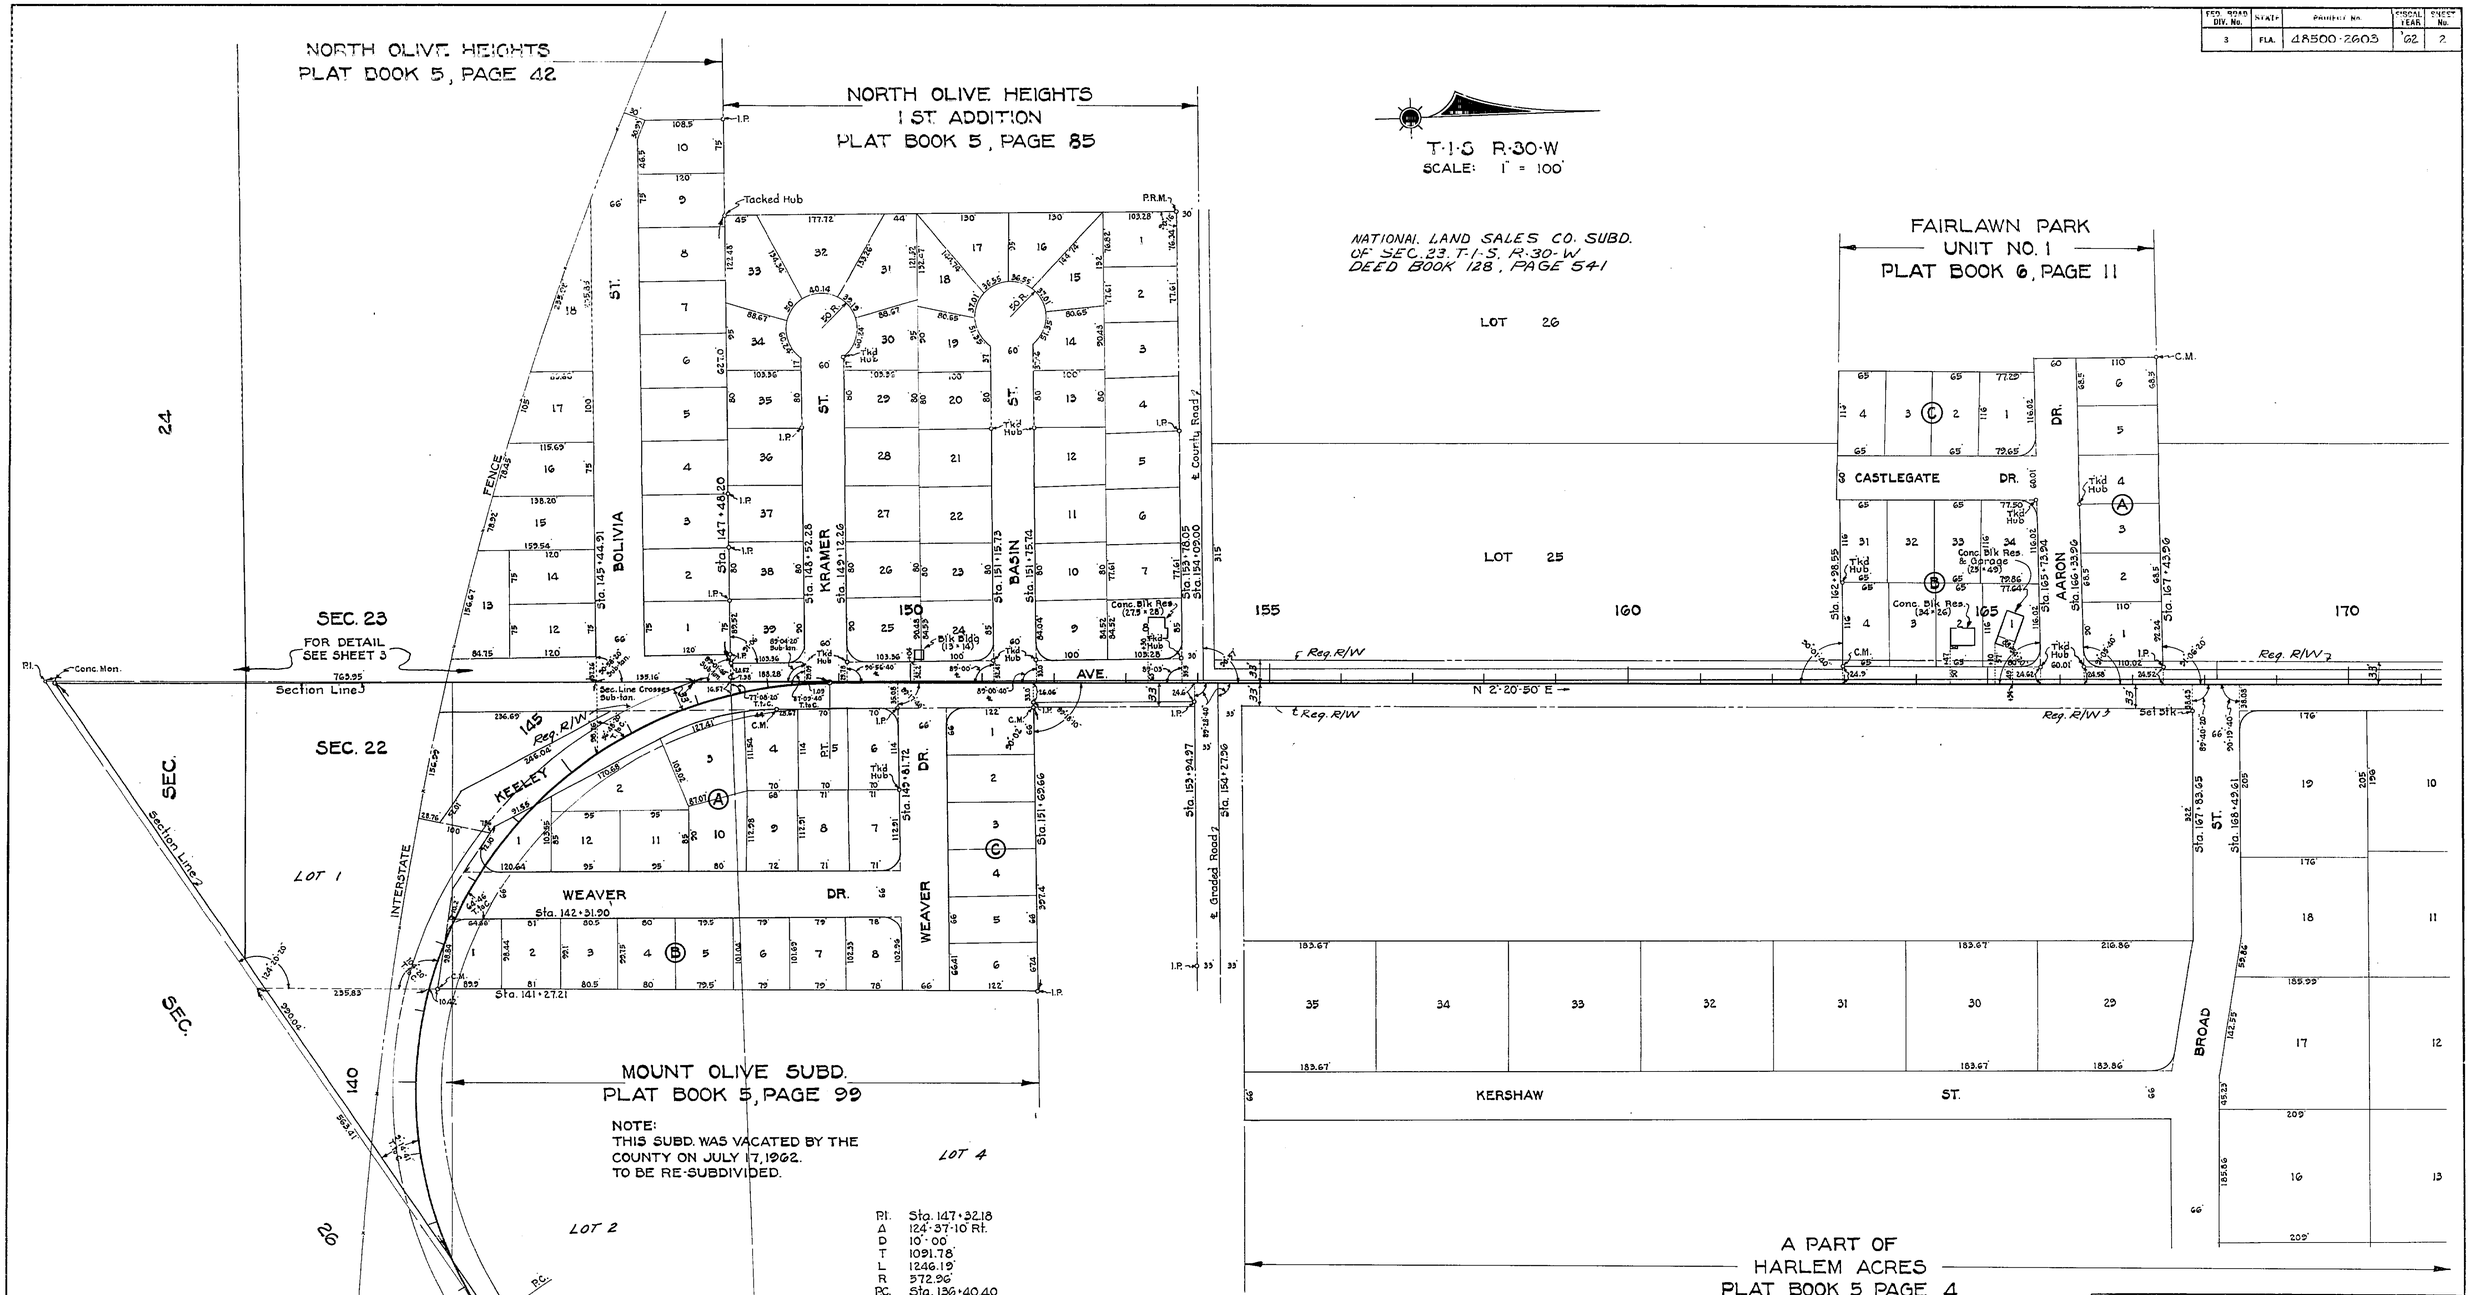

STATE OF FLORIDA
STATE ROAD DEPARTMENT

RIGHT OF WAY MAP

STATE ROAD No. ESCAMBIA COUNTY

	By	Date	Approved By	Date
Drawn				
Traced	W.P.	9-17-62	District Engineer	
Checked				
Compared			Engineer of Rights of Way	
Indexed			For State Highway Engineer	

Revision	By	Date

SECTION 48500-2603 SHEET 2 OF 5

FED. ROAD DIV. No.	STATE	PROJECT No.	FISCAL YEAR	SHEET No.
3	FLA.	48500-2603	'62	3

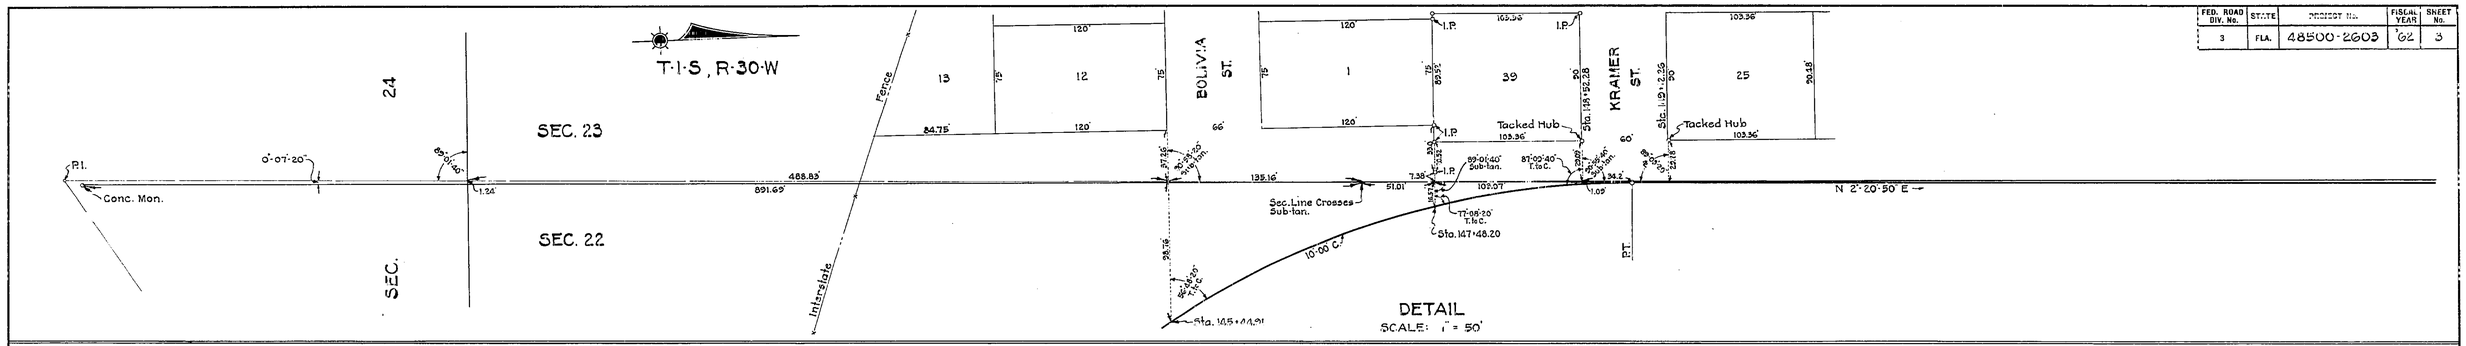

NATIONAL LAND SALES CO. SUBD.
OF SEC. 23, T-1-S, R-30-W
DEED BOOK 128, PAGE 541

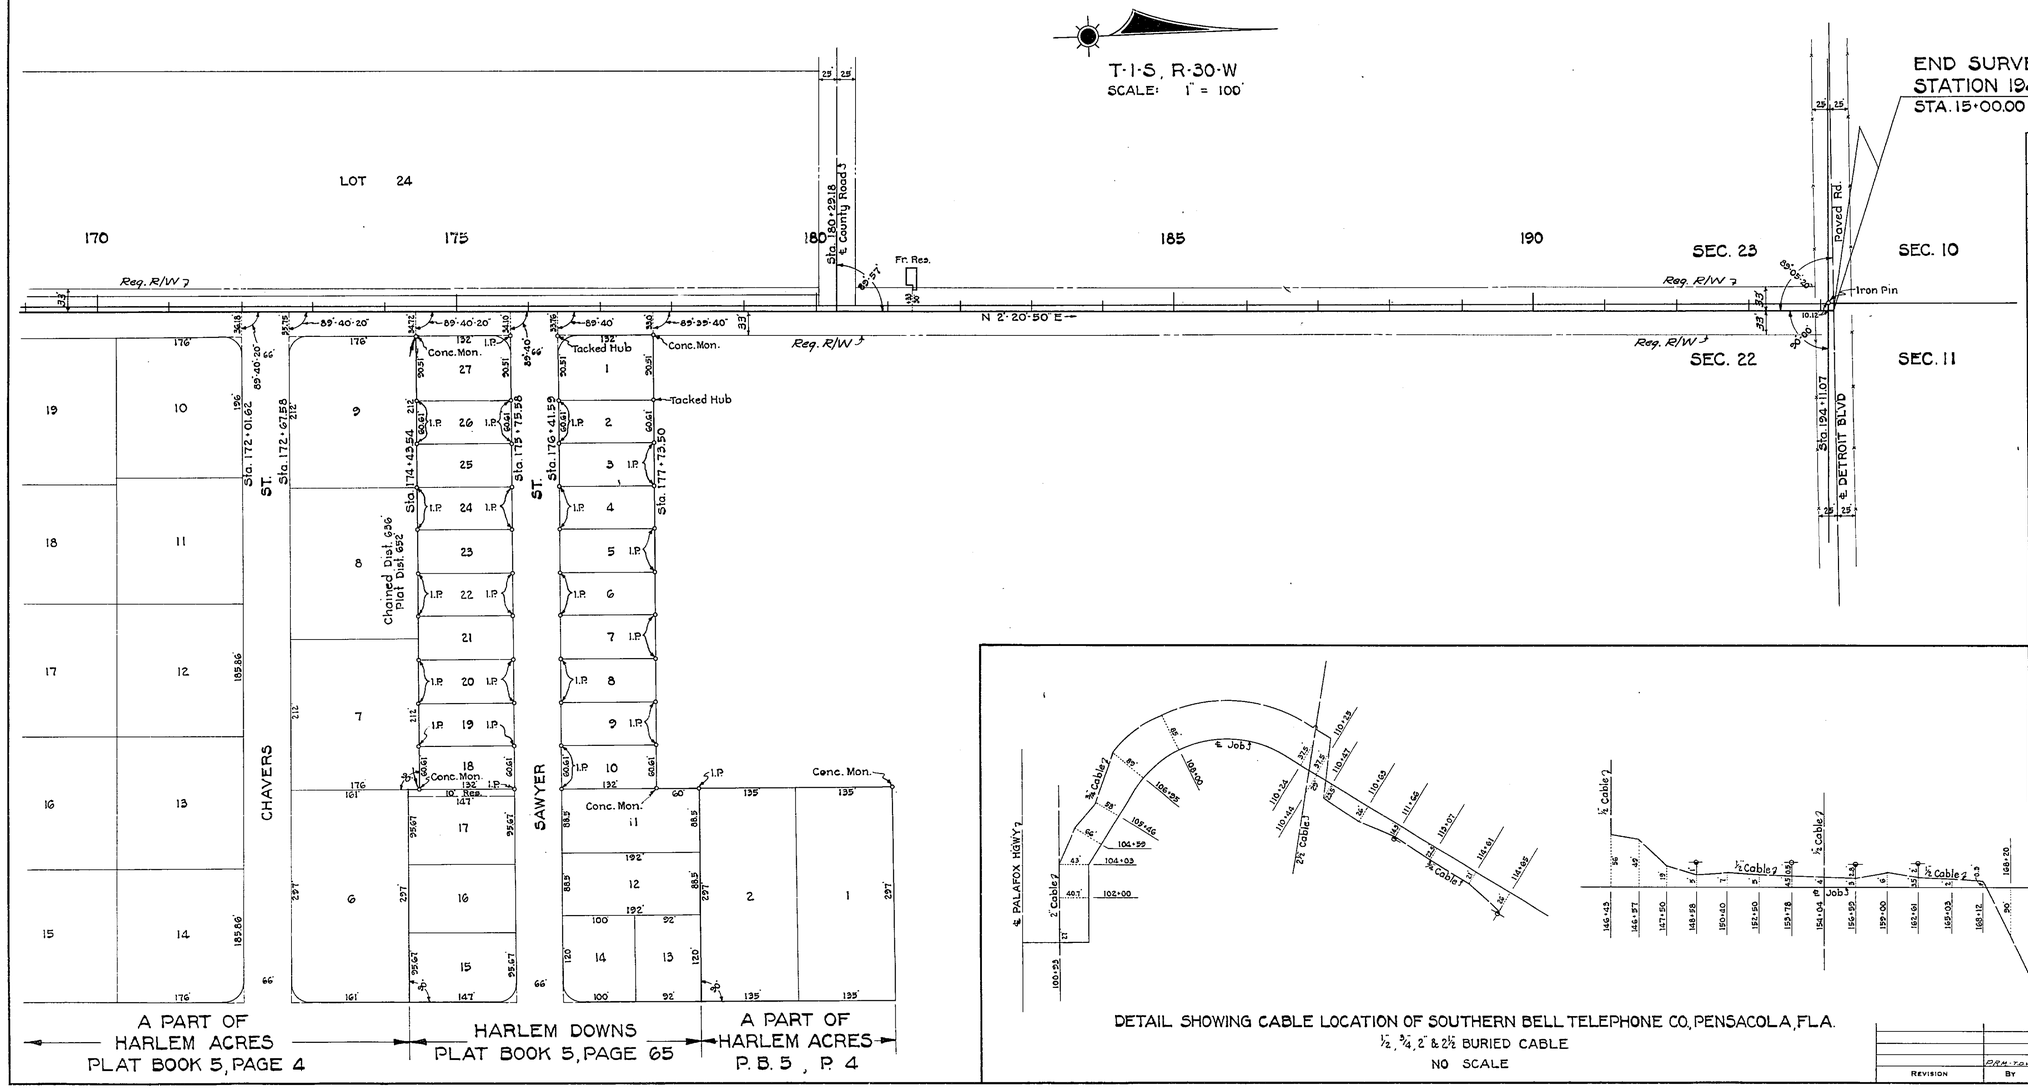

UTILITY POLES

STATION	POWER RT.	POWER LT.	STATION	TELEPHONE RT.	TELEPHONE LT.
105+40	4'		105+40	4'	
111+65	13'		111+65	13'	
111+84	12' Guy		111+84	12' Guy	
114+61	26'		114+61	26'	
114+65		13'	115+88	25'	
115+76		15'	117+39	24'	
115+88	25'		118+84	22'	
117+39	24'		120+68	21'	
117+66		17.6	122+69	23'	
118+84	22'	16'	125+73	19'	
120+66		15'	127+48	13'	
120+68	21'		127+70		16'
122+69	23'		128+71	13'	
125+73	19'		130+55	15'	
125+75		14'	131+77		24'
127+48	13'		131+84	15.5'	
127+70		16'	134+00	15'	
128+71	13'		136+64		16'
128+76		17	148+59		6'
131+77		24'	149+95		6'
131+84	15.5'		151+20	25'	
134+00		15'	151+70		5'
136+64		16'	153+77		5.4'
148+59		6'	156+58		5.3'
149+95		6'	156+94	21'	
151+20	25'		158+73	20'	
151+70		5'	160+61	21'	
153+77		5.4'	162+61		5.3'
156+58		5.3'	171+03		12'
156+94	21'		172+11	22'	11'
159+61		6'	173+33		10'
162+61		5.3	175+22		9'
165+03		5'	176+42	23'	
167+33		5.8'	177+29		7
170+45	22'		179+41		4.3
172+11	22'		180+41		4.2'
173+33		10'	182+53		4'
173+43	32'		186+27		2'
176+42	23'		190+01		1'
178+26	23'		193+55	On ℄	
179+39	24'		194+01		8'
180+79	23.6'				
182+48	24'				
185+46	26'				
188+45	25'				
191+51	25'				

POWER:- GULF POWER COMPANY, PENSACOLA, FLORIDA
TELEPHONE:- SOUTHERN BELL TELEPHONE CO., PENSACOLA, FLA.

DETAIL SHOWING CABLE LOCATION OF SOUTHERN BELL TELEPHONE CO., PENSACOLA, FLA.
½", ¾", 2" & 2½" BURIED CABLE
NO SCALE

REVISION	BY	DATE
	PRM-TOW	1-4-63

STATE OF FLORIDA
STATE ROAD DEPARTMENT

RIGHT OF WAY MAP

STATE ROAD No. ESCAMBIA COUNTY

	BY	DATE	APPROVED BY	DATE
DRAWN			DISTRICT ENGINEER	
TRACED	W.P.	9-13-62		
CHECKED			ENGINEER OF RIGHTS OF WAY	
COMPARED				
INDEXED			STATE HIGHWAY ENGINEER	10-23-62

SECTION. 48500-2603 SHEET 3 OF 5

HOPE DRIVE

FED. ROAD DIV. No.	STATE	PROJECT No.	FISCAL YEAR	SHEET No.
3	FLA.	48500-2603	'62	4

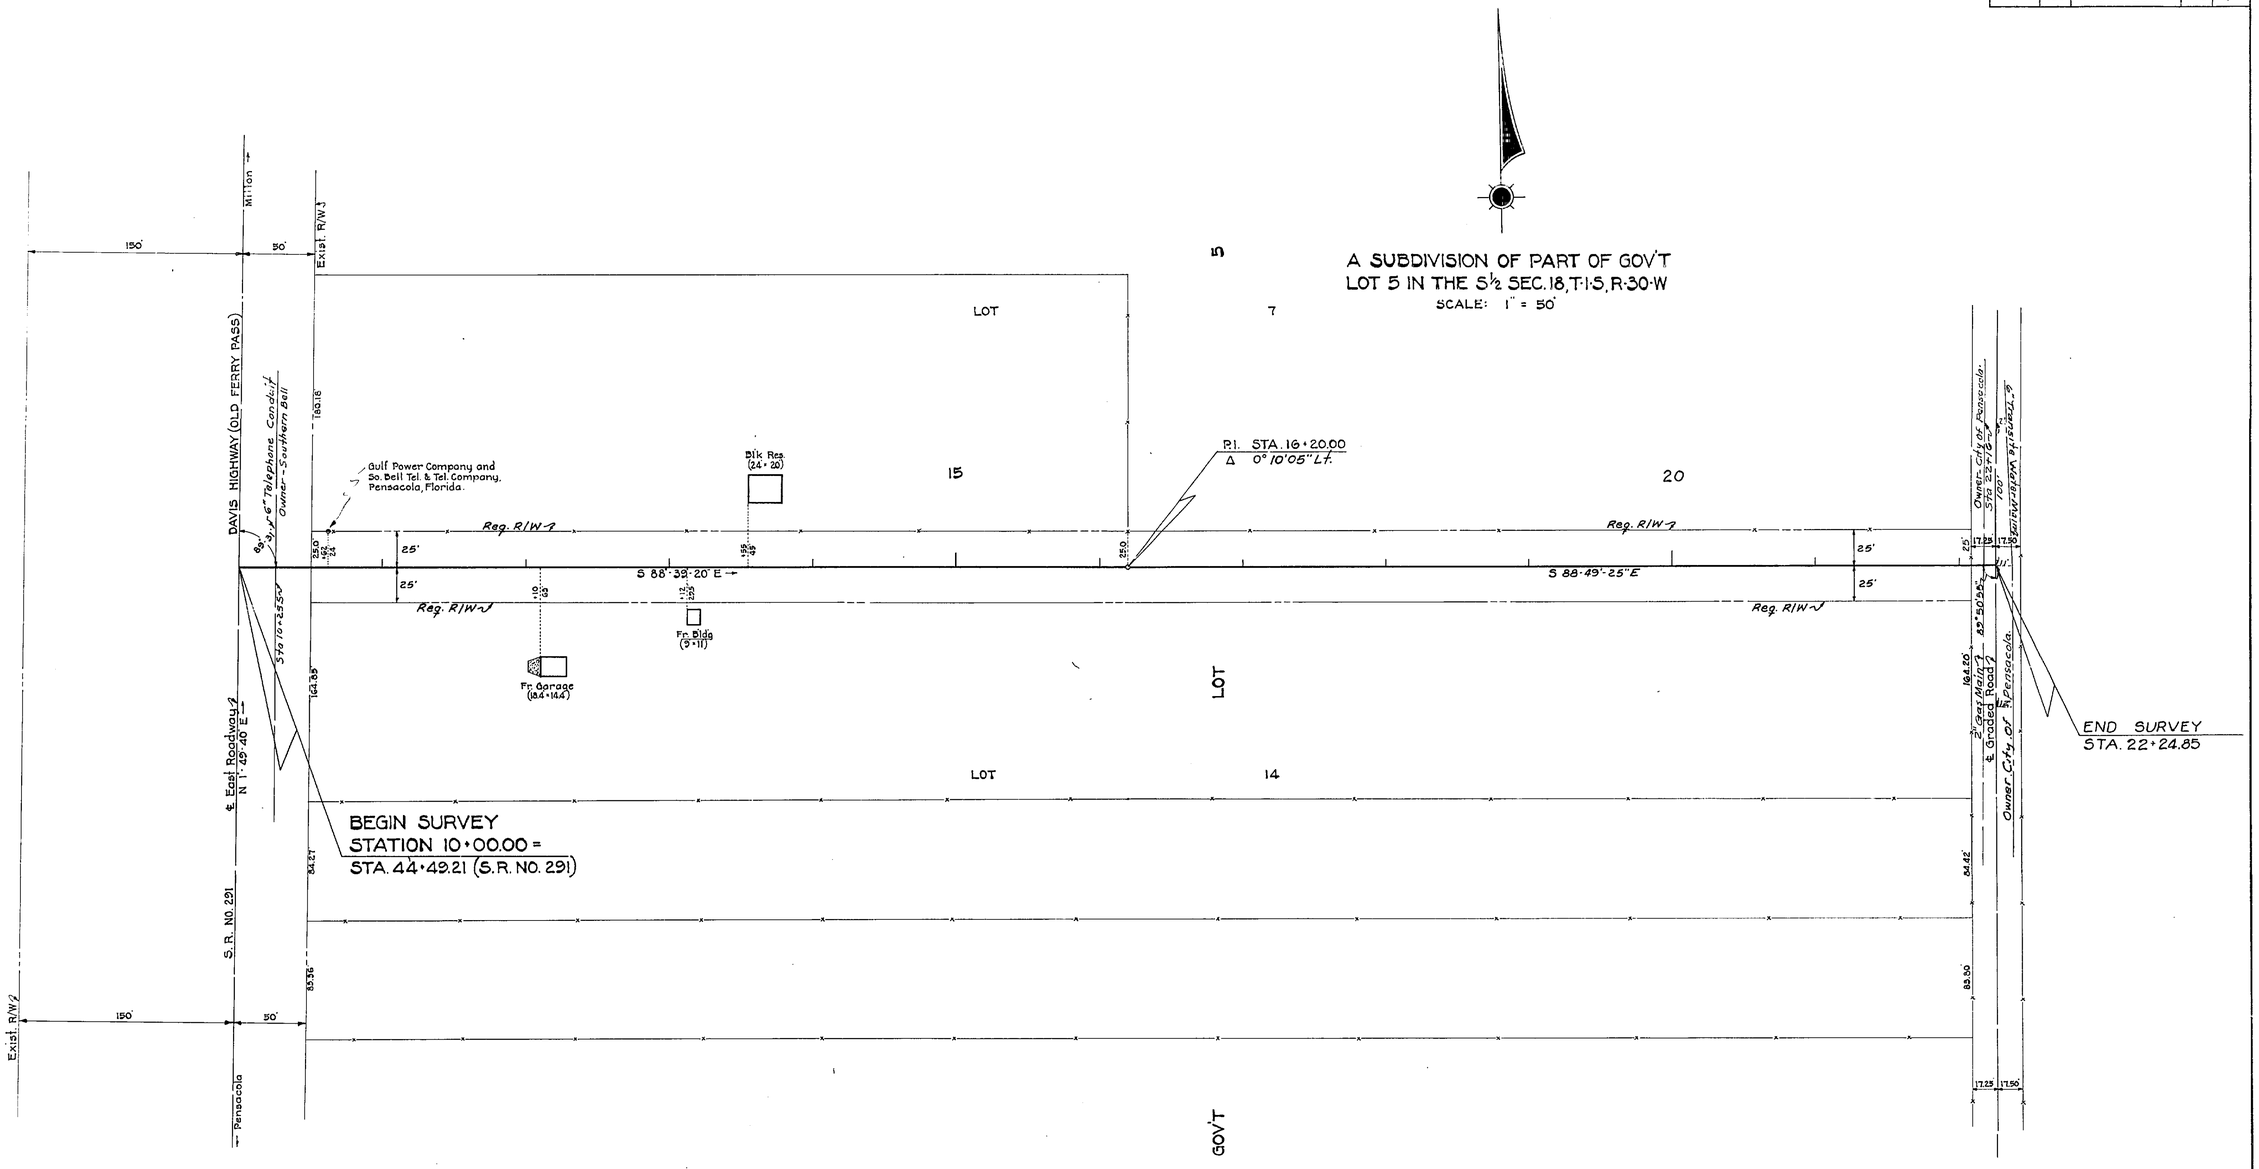

REQUIRED R/W WIDTH
25' Rt. & Lt. from Beginning to End of Job

NOTE:
For Location of Combination Power and Telephone Poles See Above Map.

REVISION	BY	DATE
Cast Water Mains	SCf PCB	11-26-62

STATE OF FLORIDA
STATE ROAD DEPARTMENT

RIGHT OF WAY MAP

STATE ROAD NO. ESCAMBIA COUNTY

	BY	DATE	APPROVED BY	DATE
DRAWN			R. C. Dial	DISTRICT ENGINEER
TRACED	W.P.	9-5-62		
CHECKED				ENGINEER OF RIGHTS OF WAY
COMPARED			Emmett Vickers	10-29-62 for STATE HIGHWAY ENGINEER
INDEXED				

SECTION. 48500-2603 SHEET 4 OF 5

ATWOOD DRIVE

FED. ROAD DIV. No.	STATE	PROJECT No.	FISCAL YEAR	SHEET No.
3	FLA.	48500-2603	'62	5

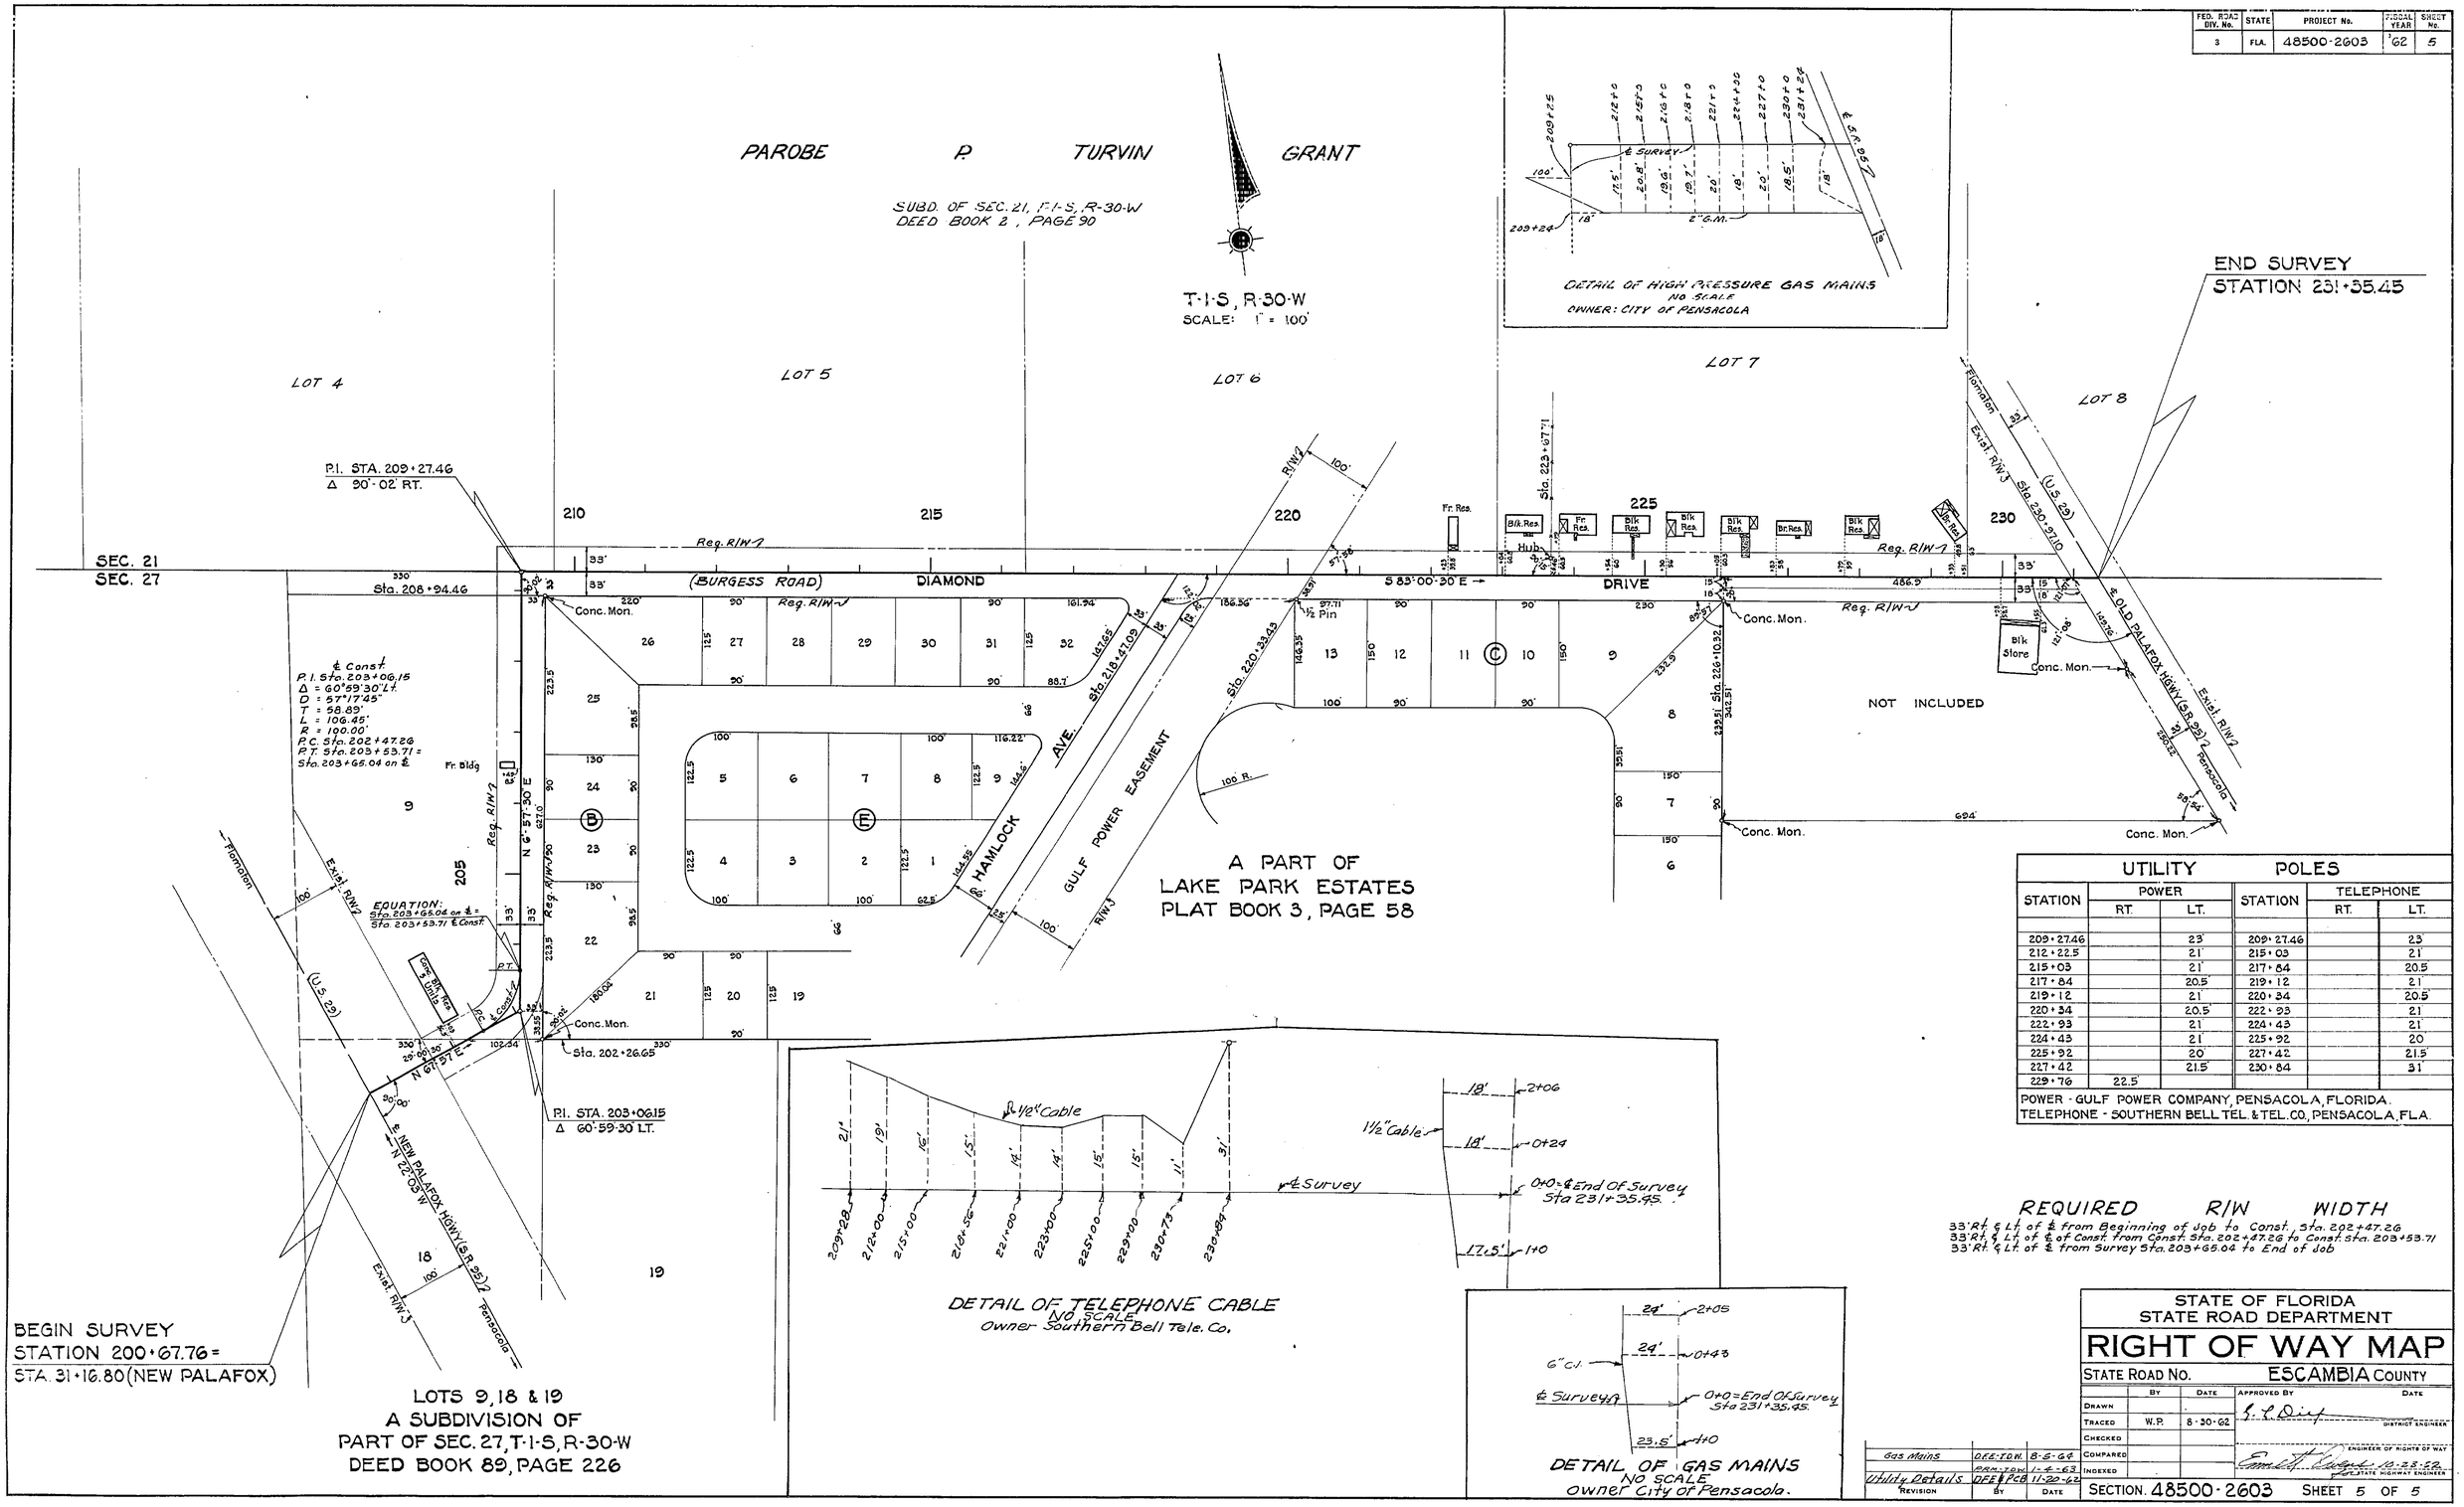

UTILITY POLES

STATION	POWER RT.	POWER LT.	STATION	TELEPHONE RT.	TELEPHONE LT.
209+27.46		23'	209+27.46		23'
212+22.5		21'	215+03		21'
215+03		21'	217+84		20.5
217+84		20.5'	219+12		21'
219+12		21'	220+34		20.5'
220+34		20.5'	222+93		21'
222+93		21'	224+43		21'
224+43		21'	225+92		20'
225+92		20'	227+42		21.5'
227+42		21.5'	230+84		31'
229+76	22.5'				

POWER - GULF POWER COMPANY, PENSACOLA, FLORIDA.
TELEPHONE - SOUTHERN BELL TEL. & TEL. CO., PENSACOLA, FLA.

REQUIRED R/W WIDTH

33' Rt. & Lt. of ℄ from Beginning of Job to Const. Sta. 202+47.26
33' Rt. & Lt. of ℄ of Const. from Const. Sta. 202+47.26 to Const. Sta. 203+53.71
33' Rt. & Lt. of ℄ from Survey Sta. 203+65.04 to End of Job

STATE OF FLORIDA
STATE ROAD DEPARTMENT

RIGHT OF WAY MAP

STATE ROAD NO. ESCAMBIA COUNTY

	BY	DATE	APPROVED BY	DATE
DRAWN				
TRACED	W.P.	8-30-62	DISTRICT ENGINEER	
CHECKED			ENGINEER OF RIGHTS OF WAY	
COMPARED				
INDEXED			STATE HIGHWAY ENGINEER	10-23-62

REVISION	BY	DATE
Gas Mains	D.F.E.-T.D.W.	8-5-64
	P.R.M.-T.D.W.	1-4-63
Utility Details	D.F.E. & P.C.B.	11-20-62

SECTION. 48500-2603 SHEET 5 OF 5

DIAMOND DAIRY ROAD