FED. ROAD DIV. No.	STATE	F A PROJECT No.	FISCAL YEAR	SHEET No.
3	FLA.			1

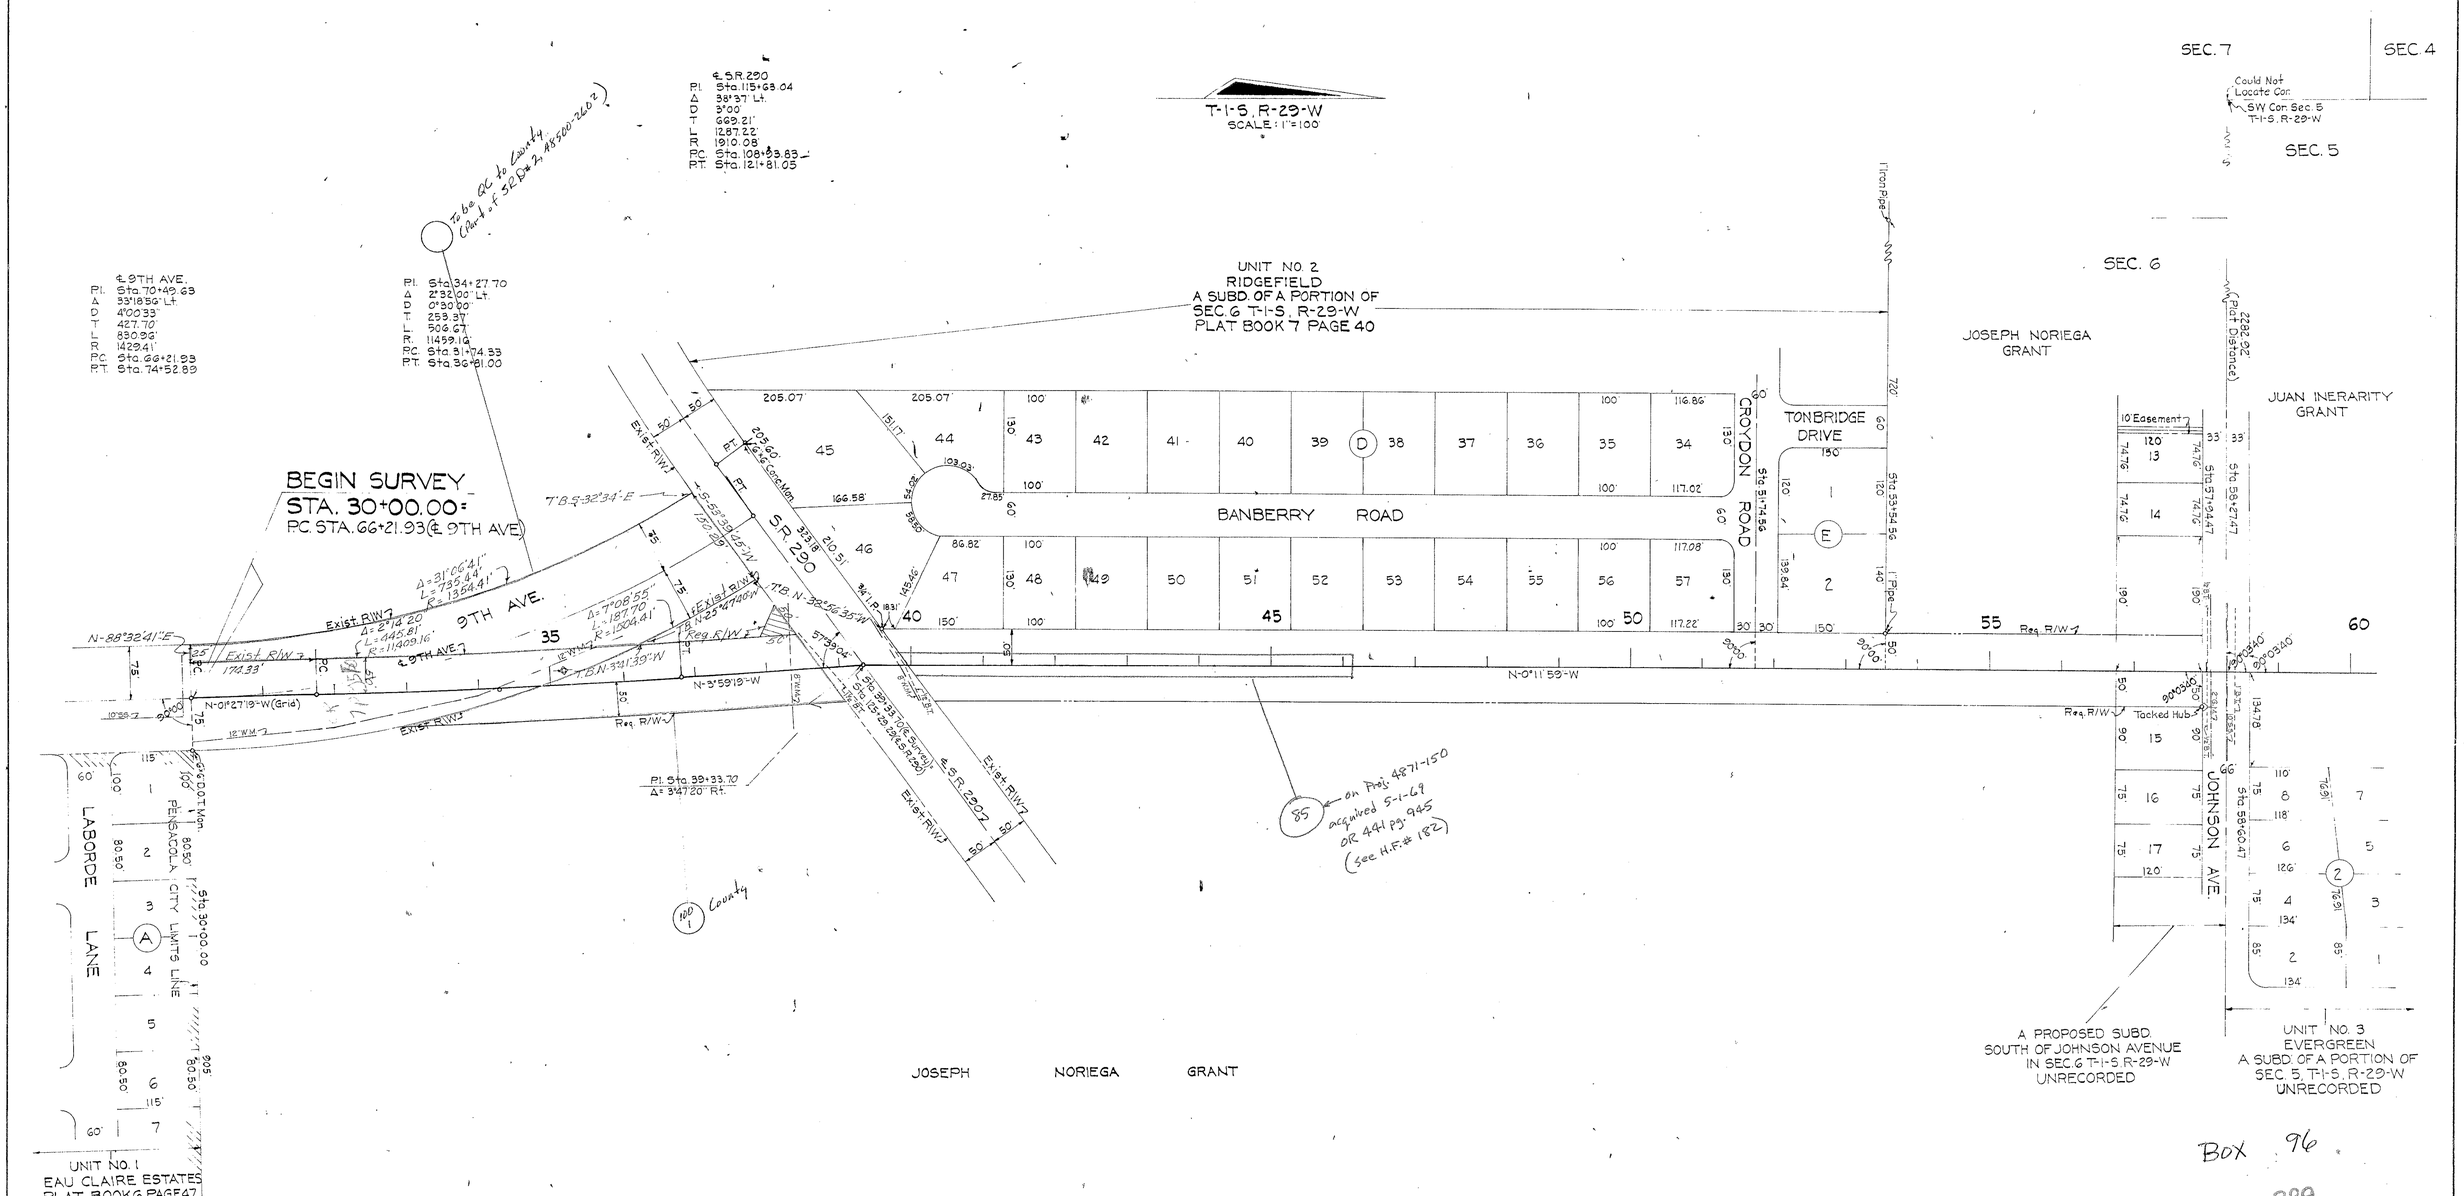

Box 96

289

STATION	"X"	"Y"	CONVERGENCE	SCALE FACTOR
30+00.00	1154651.1232	558599.0322	1° 20' 56.58"	.999966053
34+27.70	1154640.2605	559026.5796	1° 20' 56.70"	.999966175
39+33.70	1154605.0593	559531.4065	1° 20' 56.97"	.999966319
64+50.21	1154596.2821	562047.8154	1° 20' 57.36"	.999967049
72+70.33	1154815.5252	562840.6106	1° 20' 56.21"	.999967283
81+94.59	1154803.0795	563767.4954	1° 20' 56.41"	.999967557
88+64.11	1154971.3718	564417.7062	1° 20' 55.53"	.999967752

UTILITY OWNERS

Gas Mains—City of Pensacola
Water Mains—City of Pensacola
Tele. Cable—Southern Bell Tele. Co.
Sanitary Sewer—City of Pensacola
Power Poles—Gulf Power Co.
Pensacola Cablevision

STATE OF FLORIDA
DEPARTMENT OF TRANSPORTATION

RIGHT OF WAY MAP

STATE ROAD No. ESCAMBIA COUNTY

	By	Date	Approved By	Date
Drawn				
Traced	O.L.K.	6-28-71	District Engineer	
Checked	F.S.	7-3-71	Engineer of Right of Way	
Compared				
Indexed			State Highway Engineer	

Revision	By	Date

SECTION 48526-2601 SHEET 1 OF

9TH AVE.—FROM S.R. 290 TO S.R. 10-A

Budget Item Nº 321437