FED. ROAD DIV. No.	STATE	SEC. AND JOB No.	FISCAL YEAR	SHEET No.	TOTAL SHEETS
3	FLA.	4871-150	56	1	4

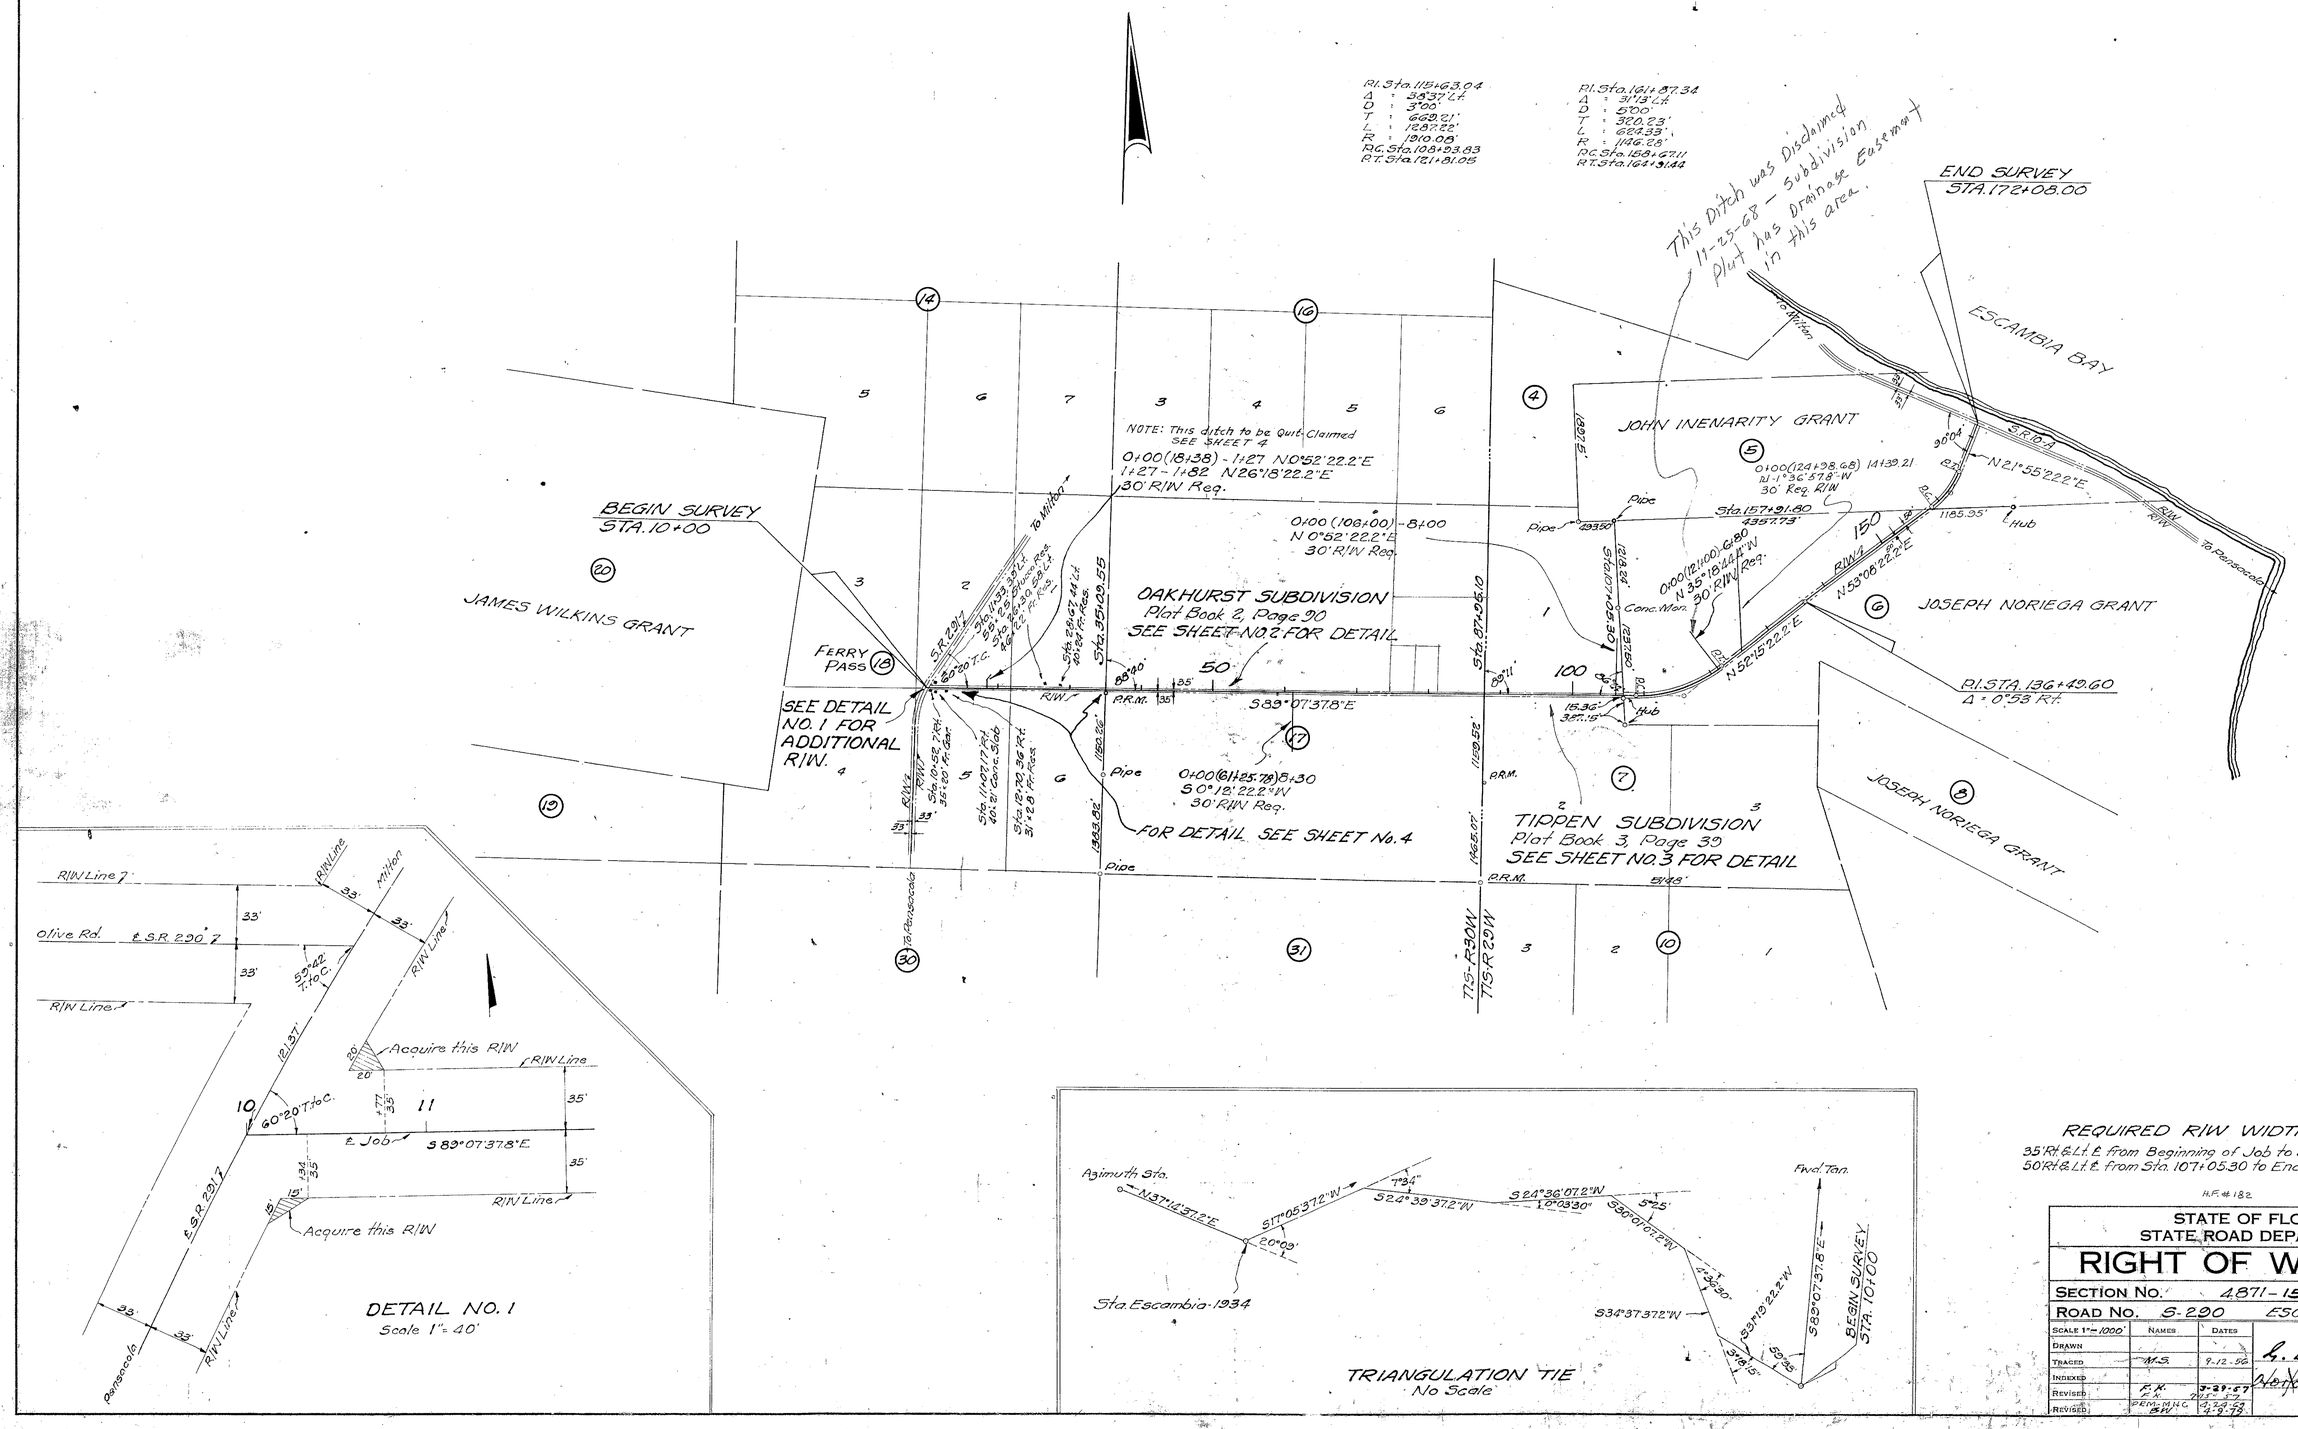

FED. ROAD DIV. No.	STATE	SEC. AND JOB No.	FISCAL YEAR	SHEET No.	TOTAL SHEETS
3	FLA.	4871-150	56	2	4

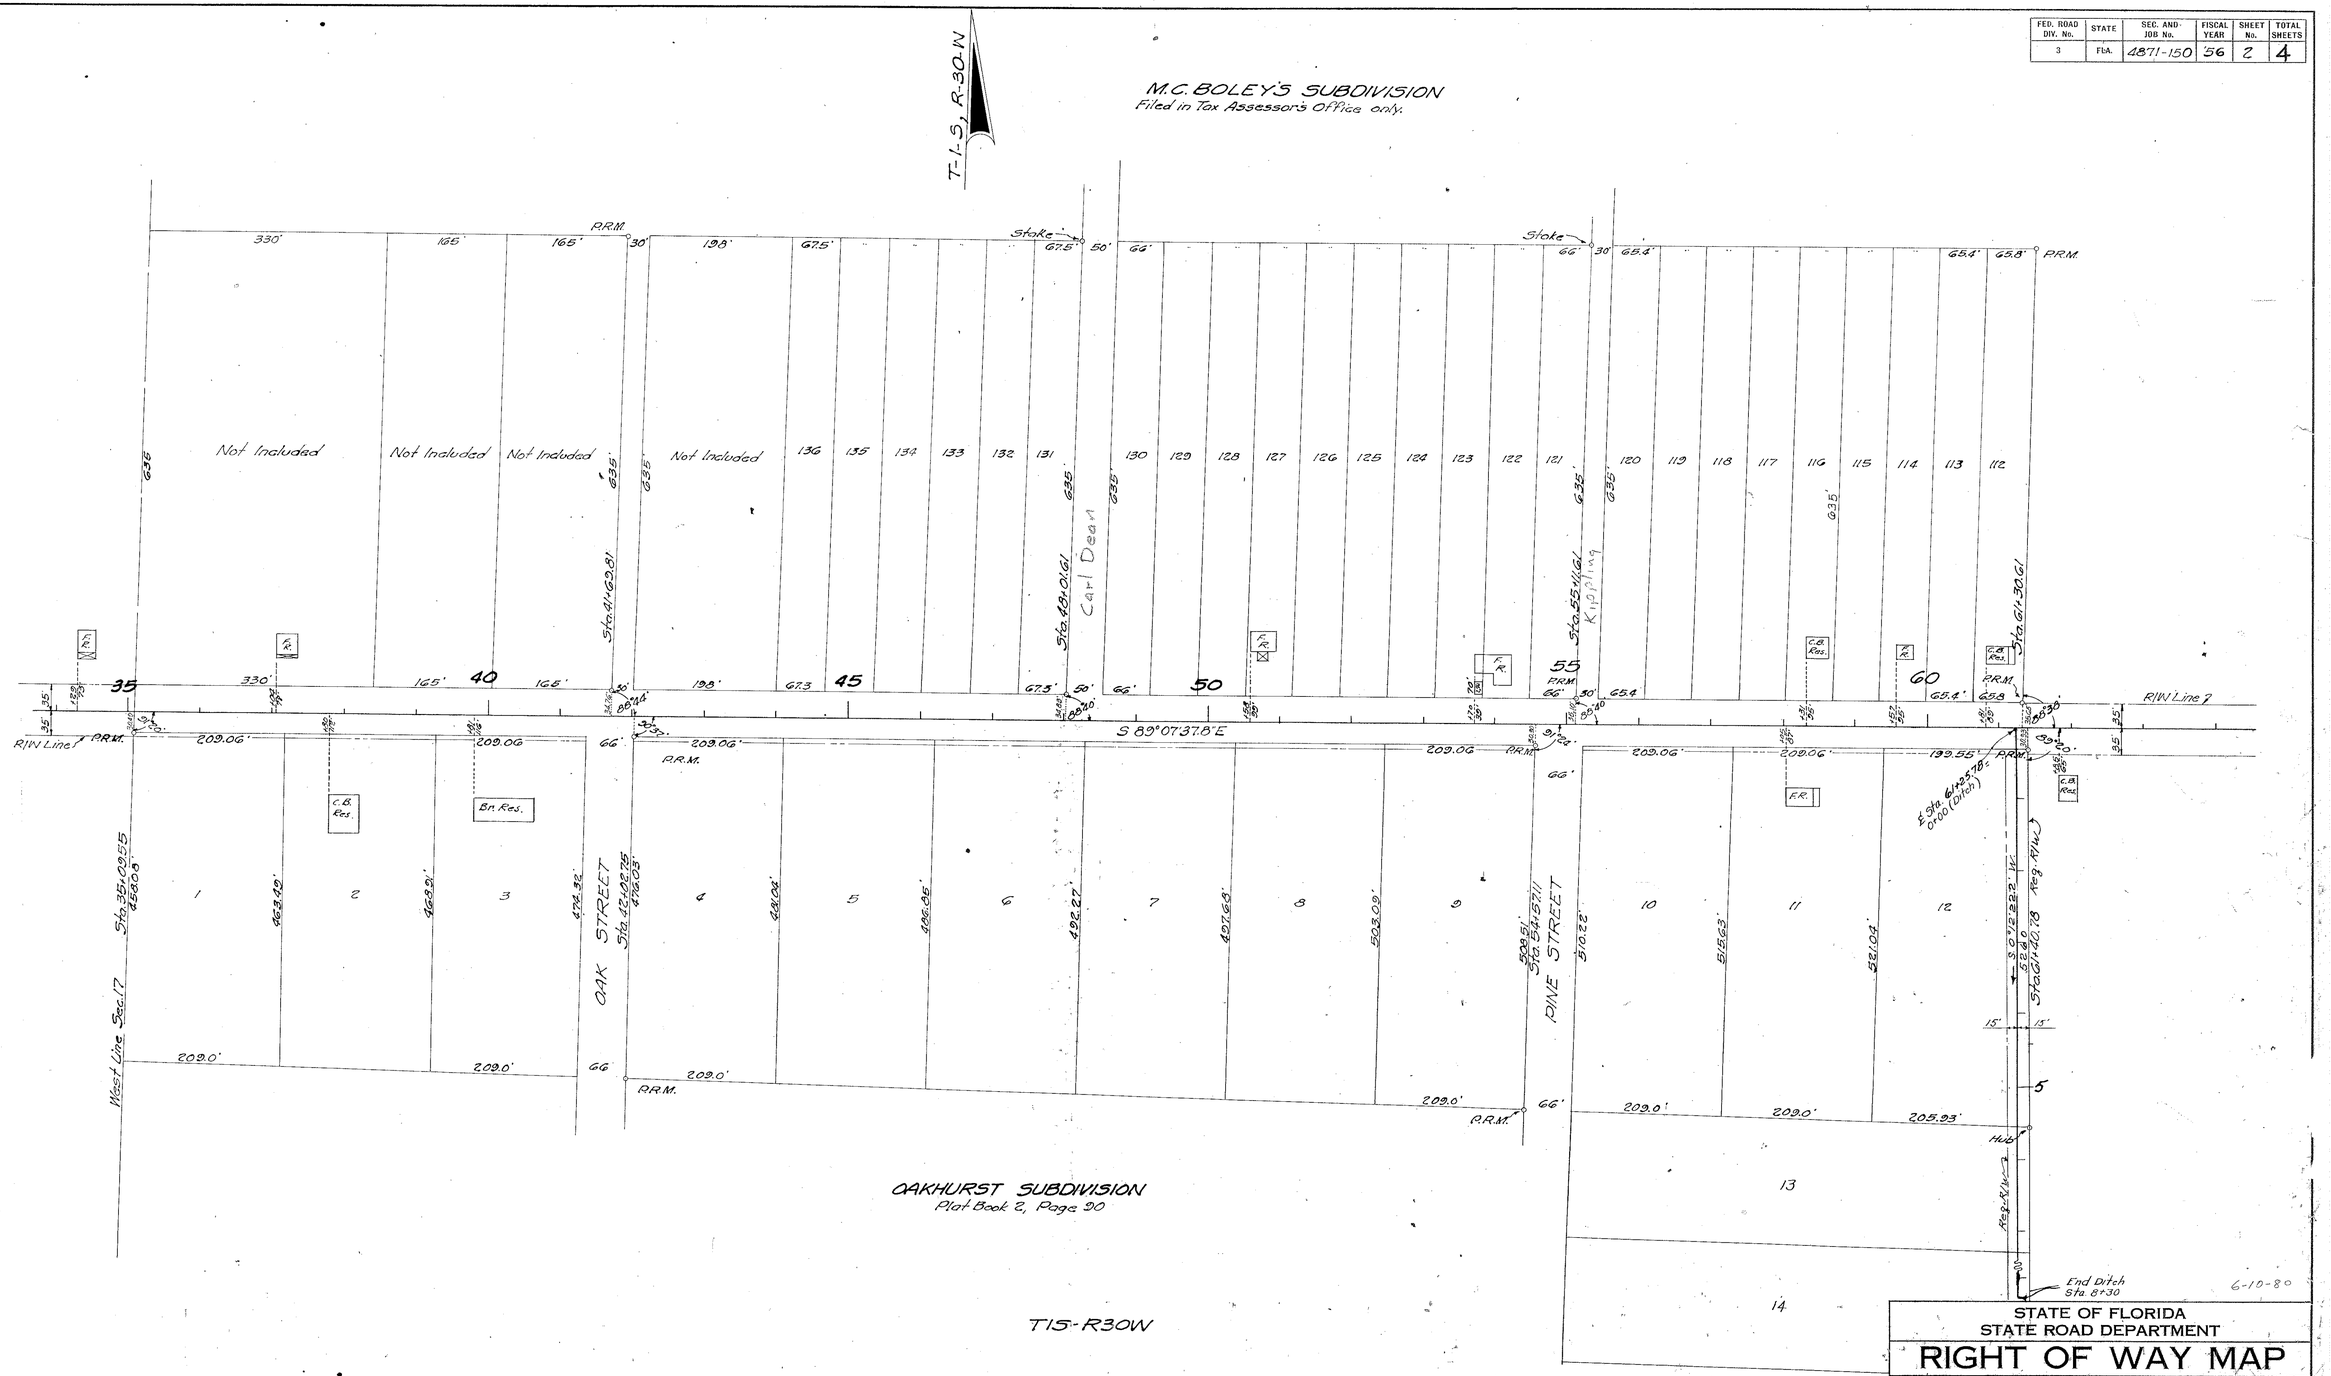

STATE OF FLORIDA
STATE ROAD DEPARTMENT

RIGHT OF WAY MAP

SECTION No. 4871-150

ROAD No. S-290 ESCAMBIA COUNTY

SCALE 1"=100'	NAMES	DATES	APPROVED BY
DRAWN			
TRACED	M.S.	9-12-56	DIVISION ENGINEER
INDEXED			
REVISED	F.R.	3-27-57	11-26-56
REVISED	M.M. MHC	12-11-69	STATE HIGHWAY ENGINEER
REVISED	BH-MHC	12-8-70	

		SEC. AND JOB No.	FISCAL YEAR	SHEET No.	TOTAL SHEETS
3	F.A.	4871-150	56	3	4

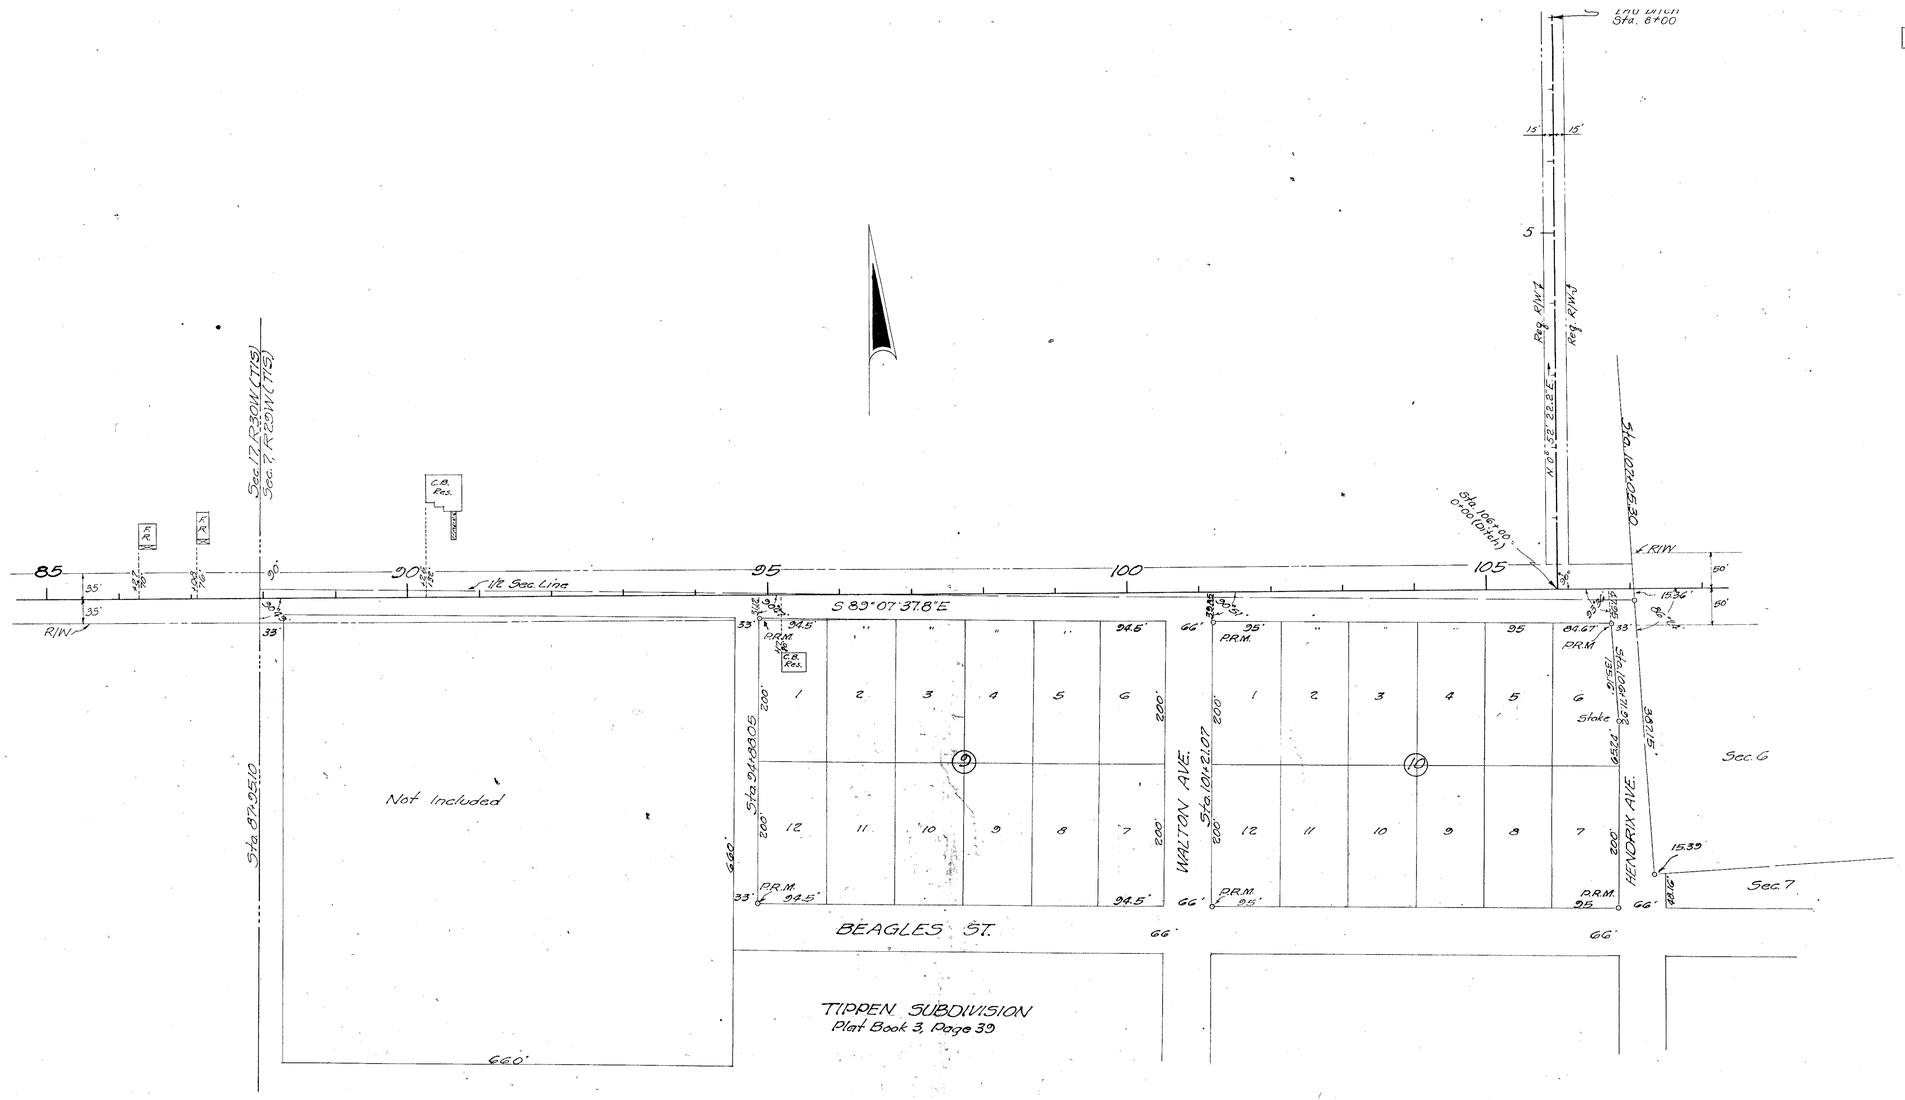

6-10-80

STATE OF FLORIDA
STATE ROAD DEPARTMENT

RIGHT OF WAY MAP

SECTION No. 4871-150

ROAD No. S-290 ESCAMBIA COUNTY

SCALE 1" = 100'	NAMES	DATES	APPROVED BY
DRAWN			
TRACED	M.S.	9-12-56	DIVISION ENGINEER
INDEXED			
REVISED	F.R.	3-29-57	11-26-56 STATE HIGHWAY ENGINEER
REVISED			

FED. ROAD DIV. No.	STATE	SEC. AND JOB No.	FISCAL YEAR	SHEET No.	TOTAL SHEETS
3	FLA.	4871-150	'56	4	4

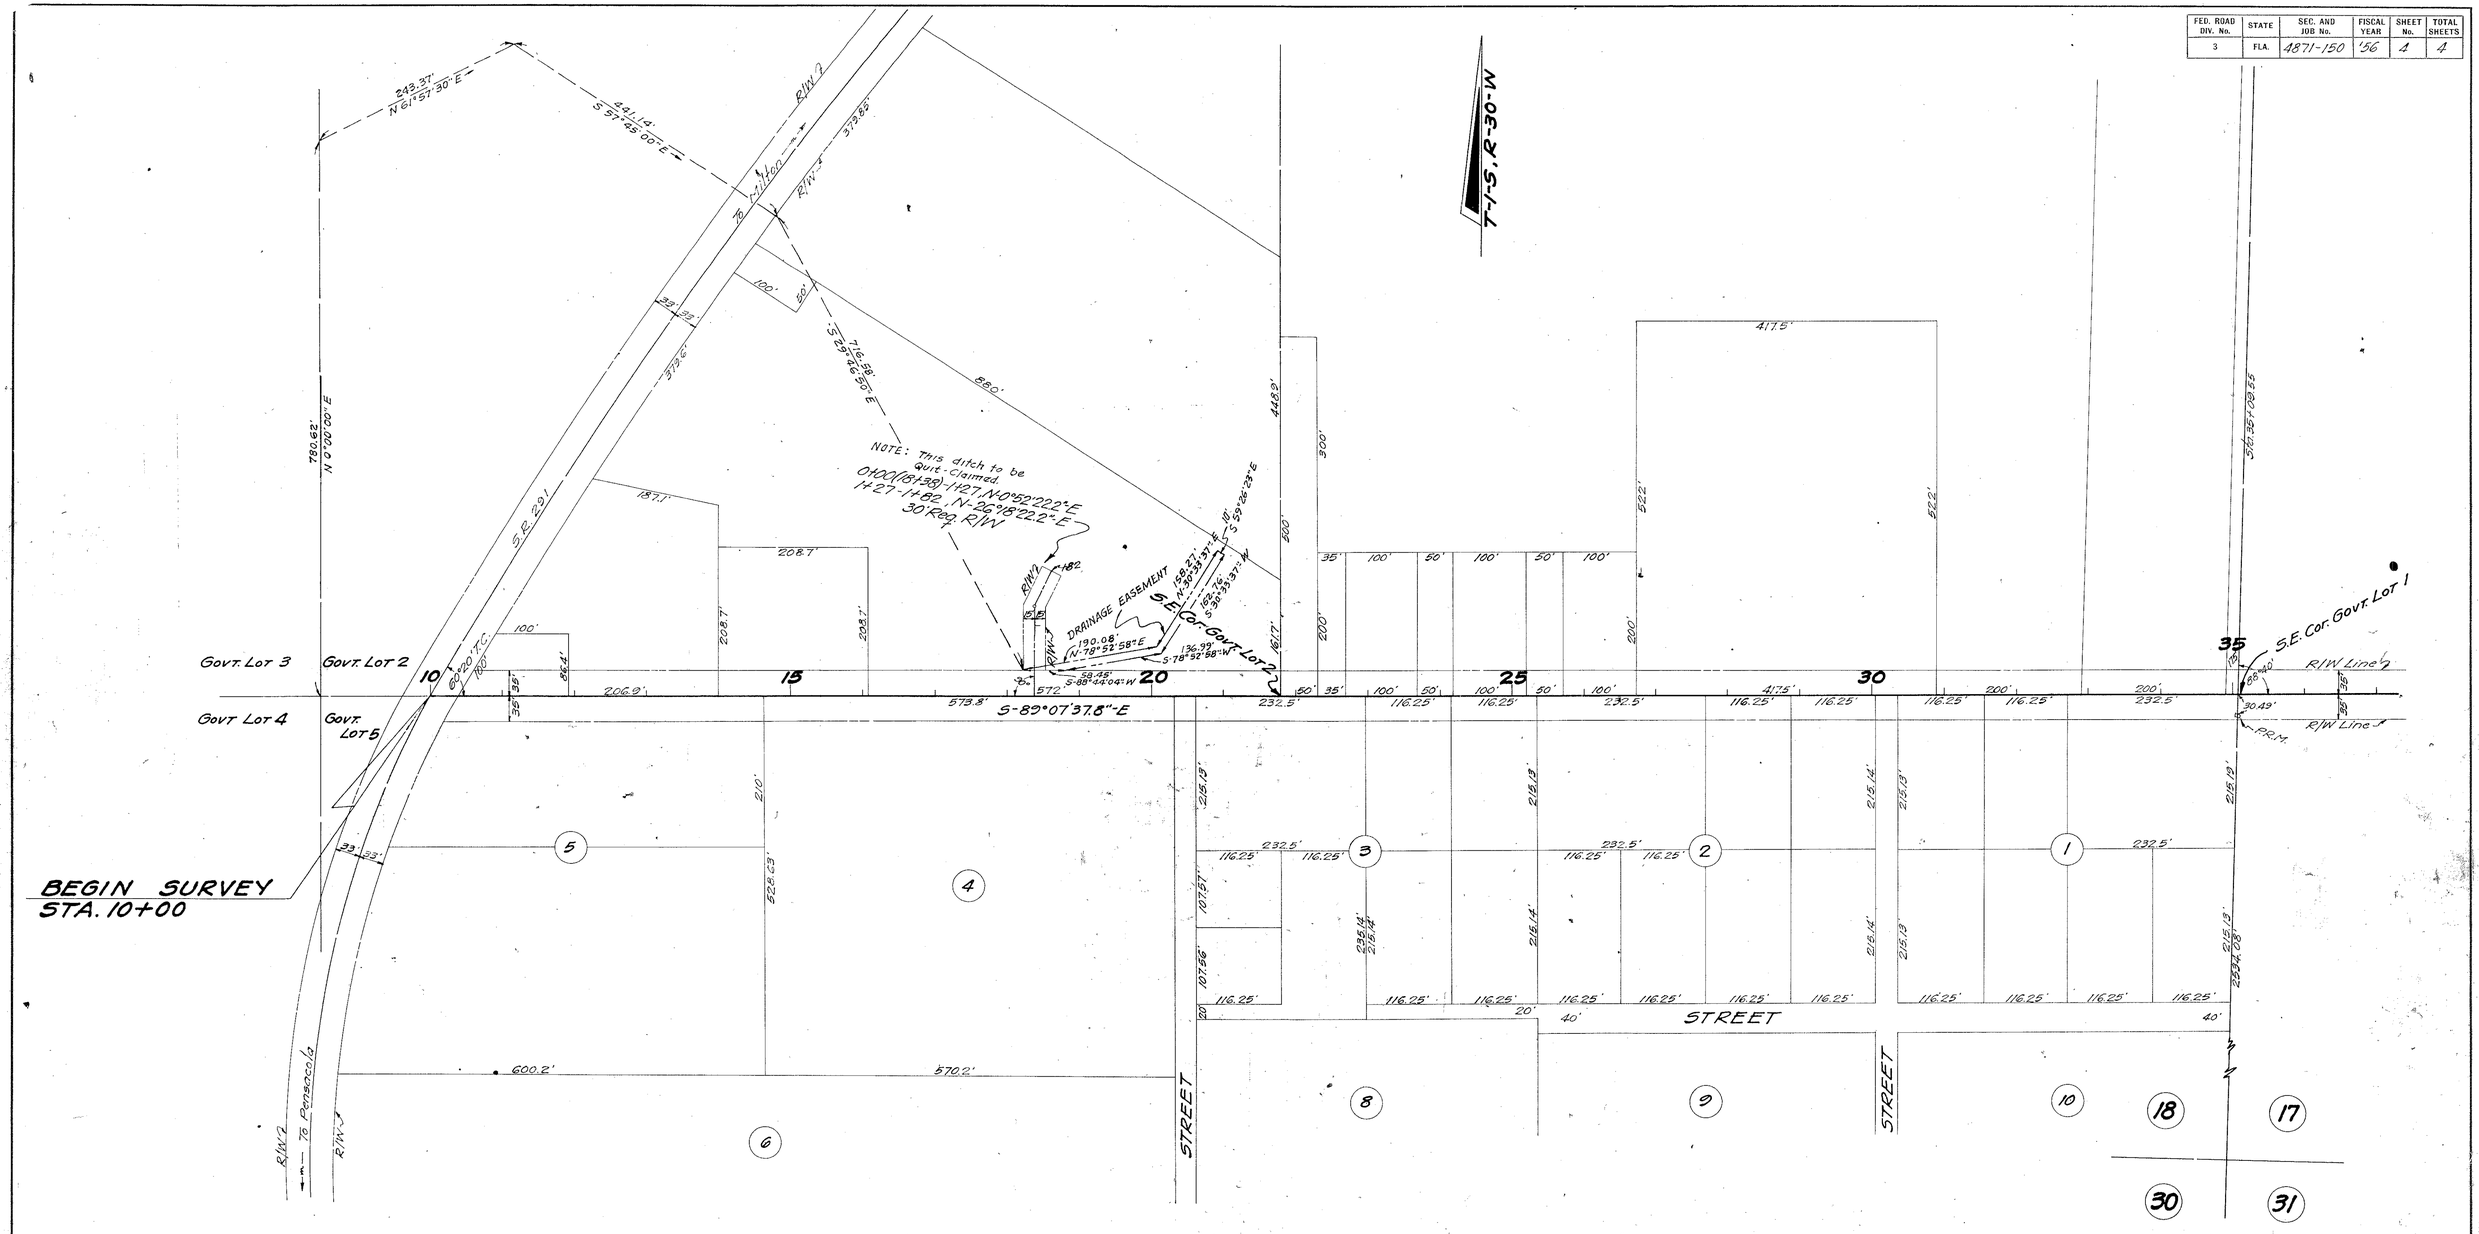

6-10-80

STATE OF FLORIDA
STATE ROAD DEPARTMENT

RIGHT OF WAY MAP

SECTION No. 4871-150

ROAD No. S-290 ESCAMBIA COUNTY

SCALE 1"=100'	NAMES	DATES	APPROVED BY
DRAWN	B.T.B.	3-21-57	
TRACED	B.T.B.	3-22-57	DIVISION ENGINEER
INDEXED			4-3-57
REVISED	B.W.	4-9-79	STATE HIGHWAY ENGINEER
	B.W.	12-18-79	
REVISED			