NOTE:
o—— R/W Mrk.
These symbols denote the location of underground Permanent R/W Markers (P.R/W.M.). The P.R/W.M are 5/8" copper coated rods. Above ground reference markers are located within 1' of the P.R/W.M., where possible.
The locations of the P.R/W.M. were established by field survey in August, 1971. The original field notes are filed in the District 3 Office, State of Florida Department of Transportation Chipley, Florida. Copies of these notes are filed in the office of R/W Engineering, State of Florida Department of Transportation, Tallahassee, Florida.
Filed for record in the Office of the Clerk of the Circuit Court for the County of Escambia, State of Florida, in Map Book 1, Page on the 4th day of Dec., A.D. 1978.
223 A 1223 B

Clerk of the Circuit Court
Escambia County, Fla.

FED. ROAD DIV. No.	STATE	F A PROJECT No.	FISCAL YEAR	SHEET No.
3	FLA.			1

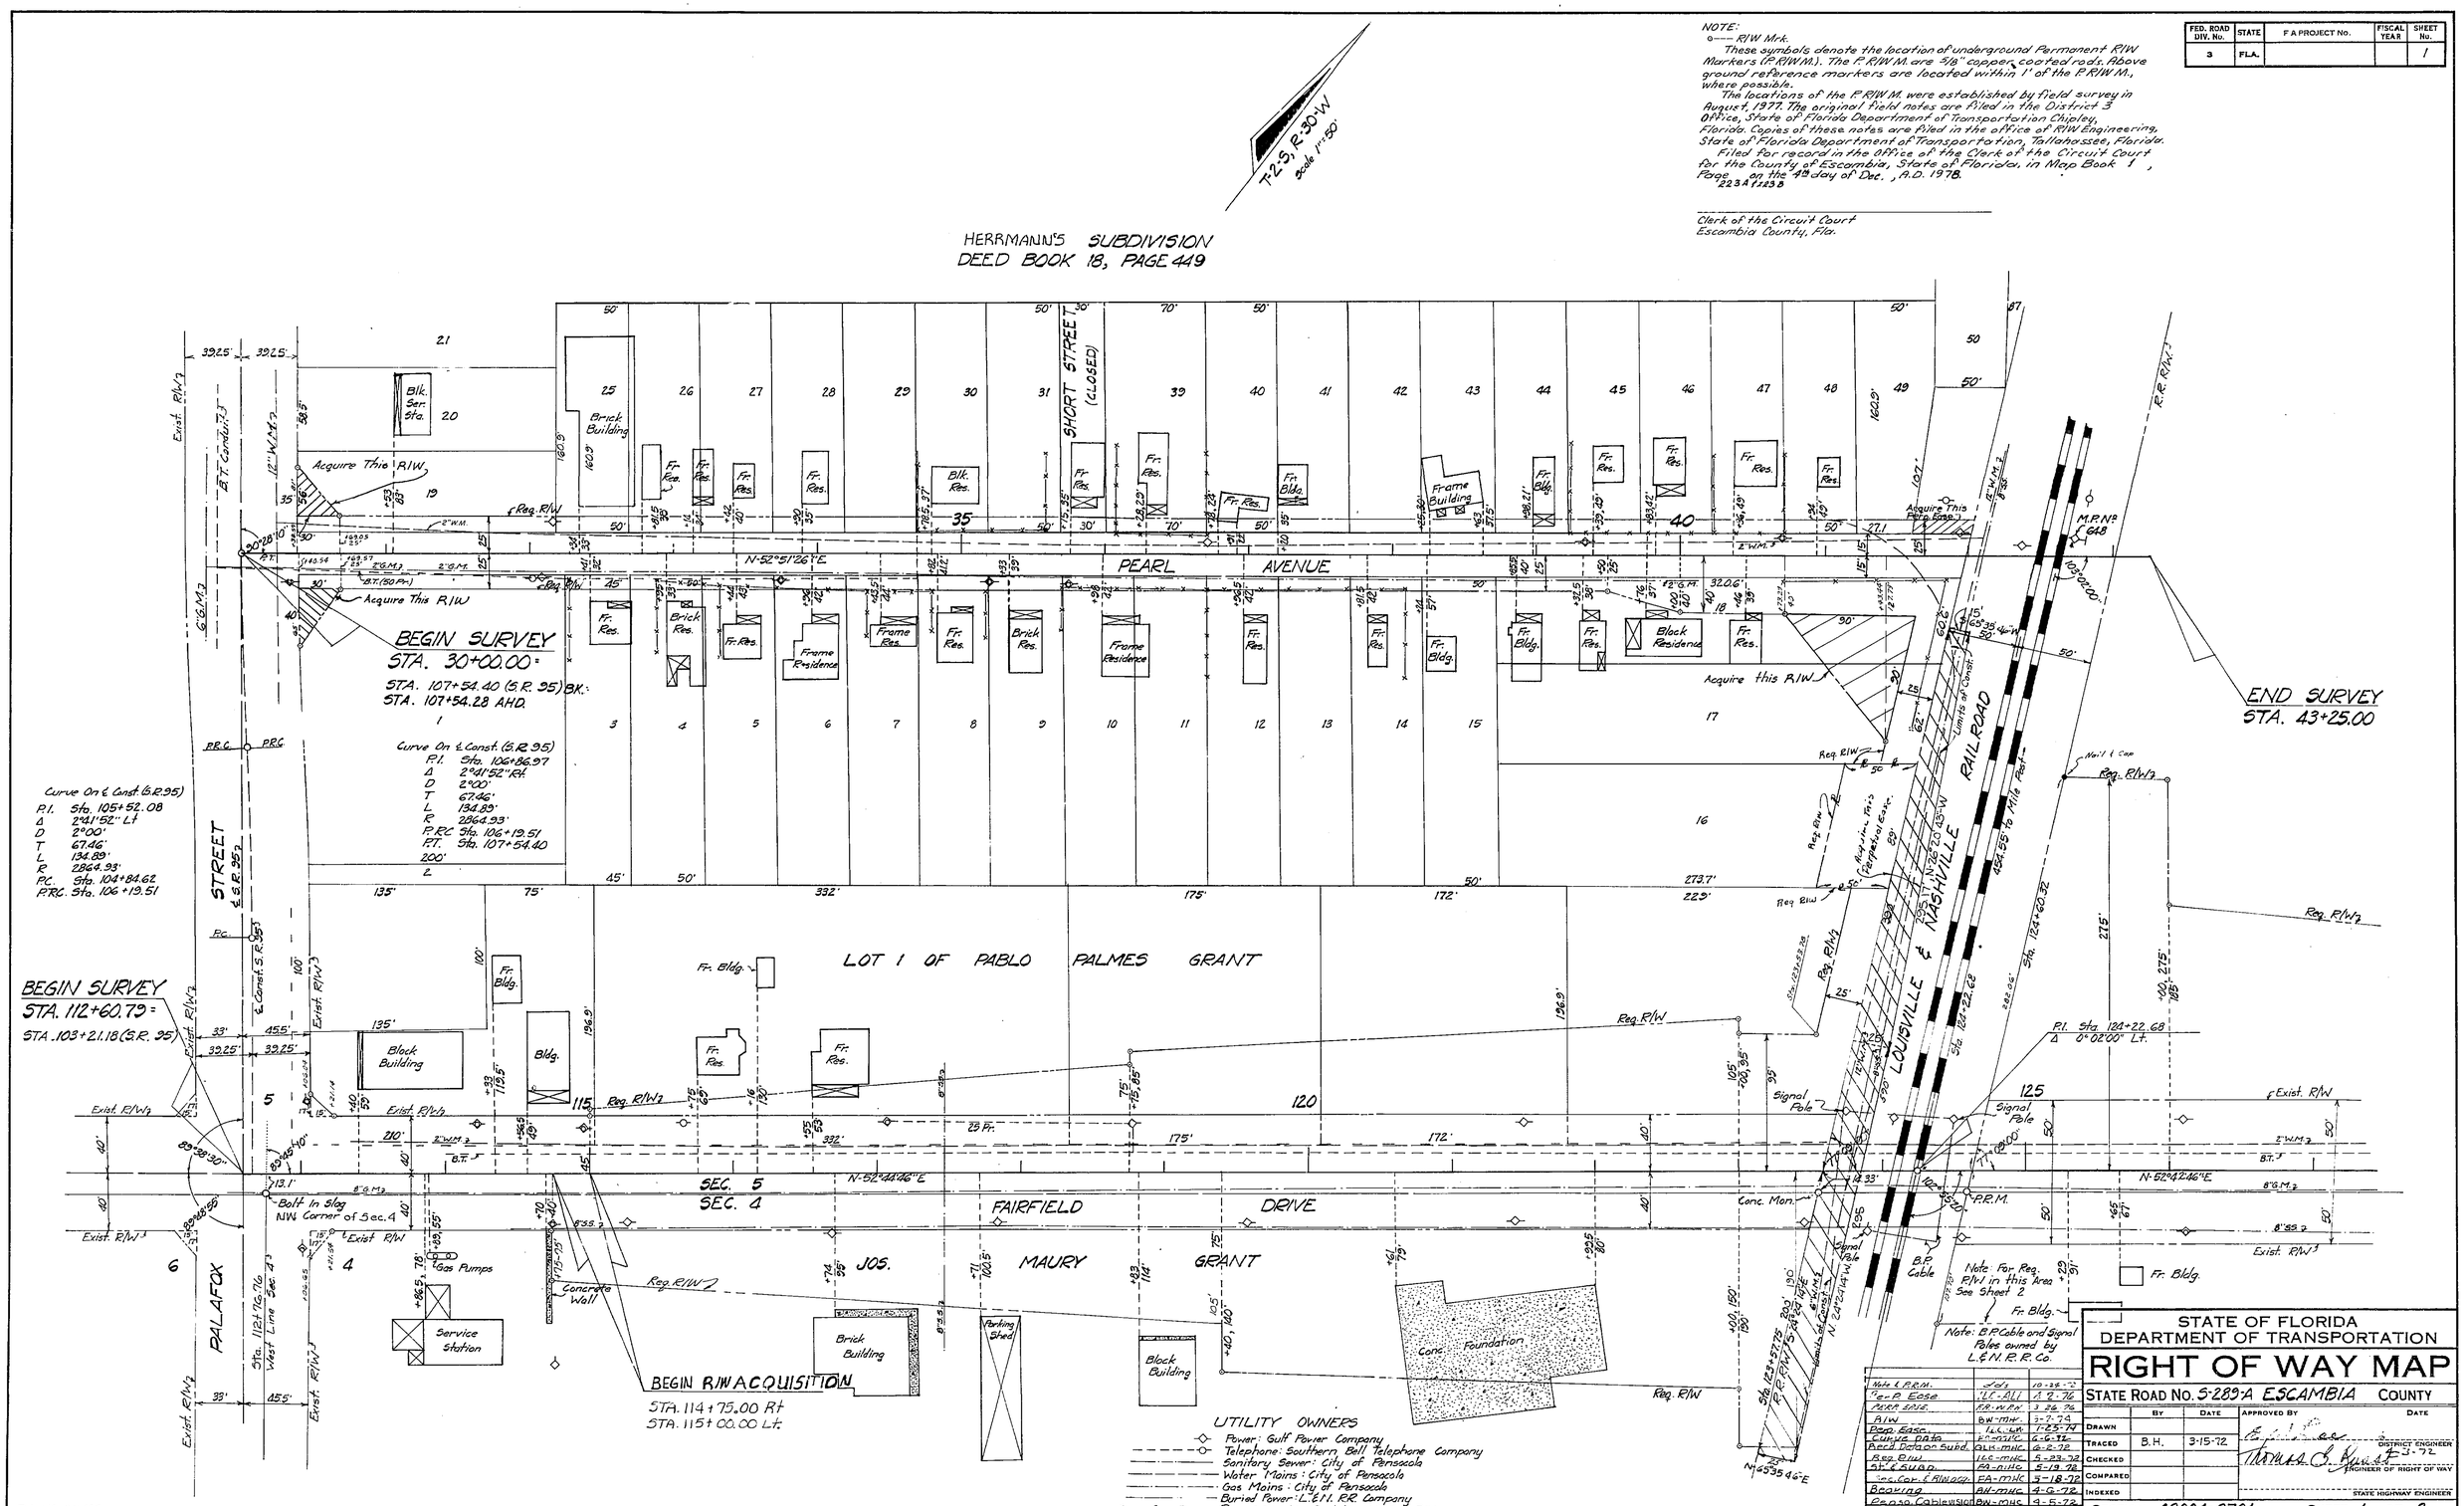

Revision	By	Date
Note & P.R.M.	JCS	10-25-72
B.P. Ease	ILC-ALL	12-2-76
P.R.R. Sale	P.R.-W.P.H.	3-26-76
R/W	BW-MH	3-7-74
Prop. Easm.	ILC-MH	7-25-74
Curve Data	EP-MHC	6-6-72
Rev. Dotson Subd.	GLK-MHC	6-2-72
Rev. R/W	ILC-MHC	5-23-72
Sit. & Subd.	PA-MHC	5-19-72
Incs. Cor. & R/W Adj.	PA-MHC	5-18-72
Bearing	BW-MHC	4-6-72
Pensa. Cablevision	BW-MHC	4-5-72

STATE OF FLORIDA
DEPARTMENT OF TRANSPORTATION

RIGHT OF WAY MAP

STATE ROAD No. S-289-A ESCAMBIA COUNTY

	By	Date	Approved By	Date
Drawn				
Traced	B.H.	3-15-72	District Engineer	
Checked			Engineer of Right of Way	
Compared				
Indexed			State Highway Engineer	

SECTION 48004-2701 SHEET 1 OF 2

B.I. No. 311423

L.&N. RAILROAD OVERPASS ON FAIRFIELD DRIVE

FED. ROAD DIV. No.	STATE	F A PROJECT No.	FISCAL YEAR	SHEET No.
3	FLA.	,		2

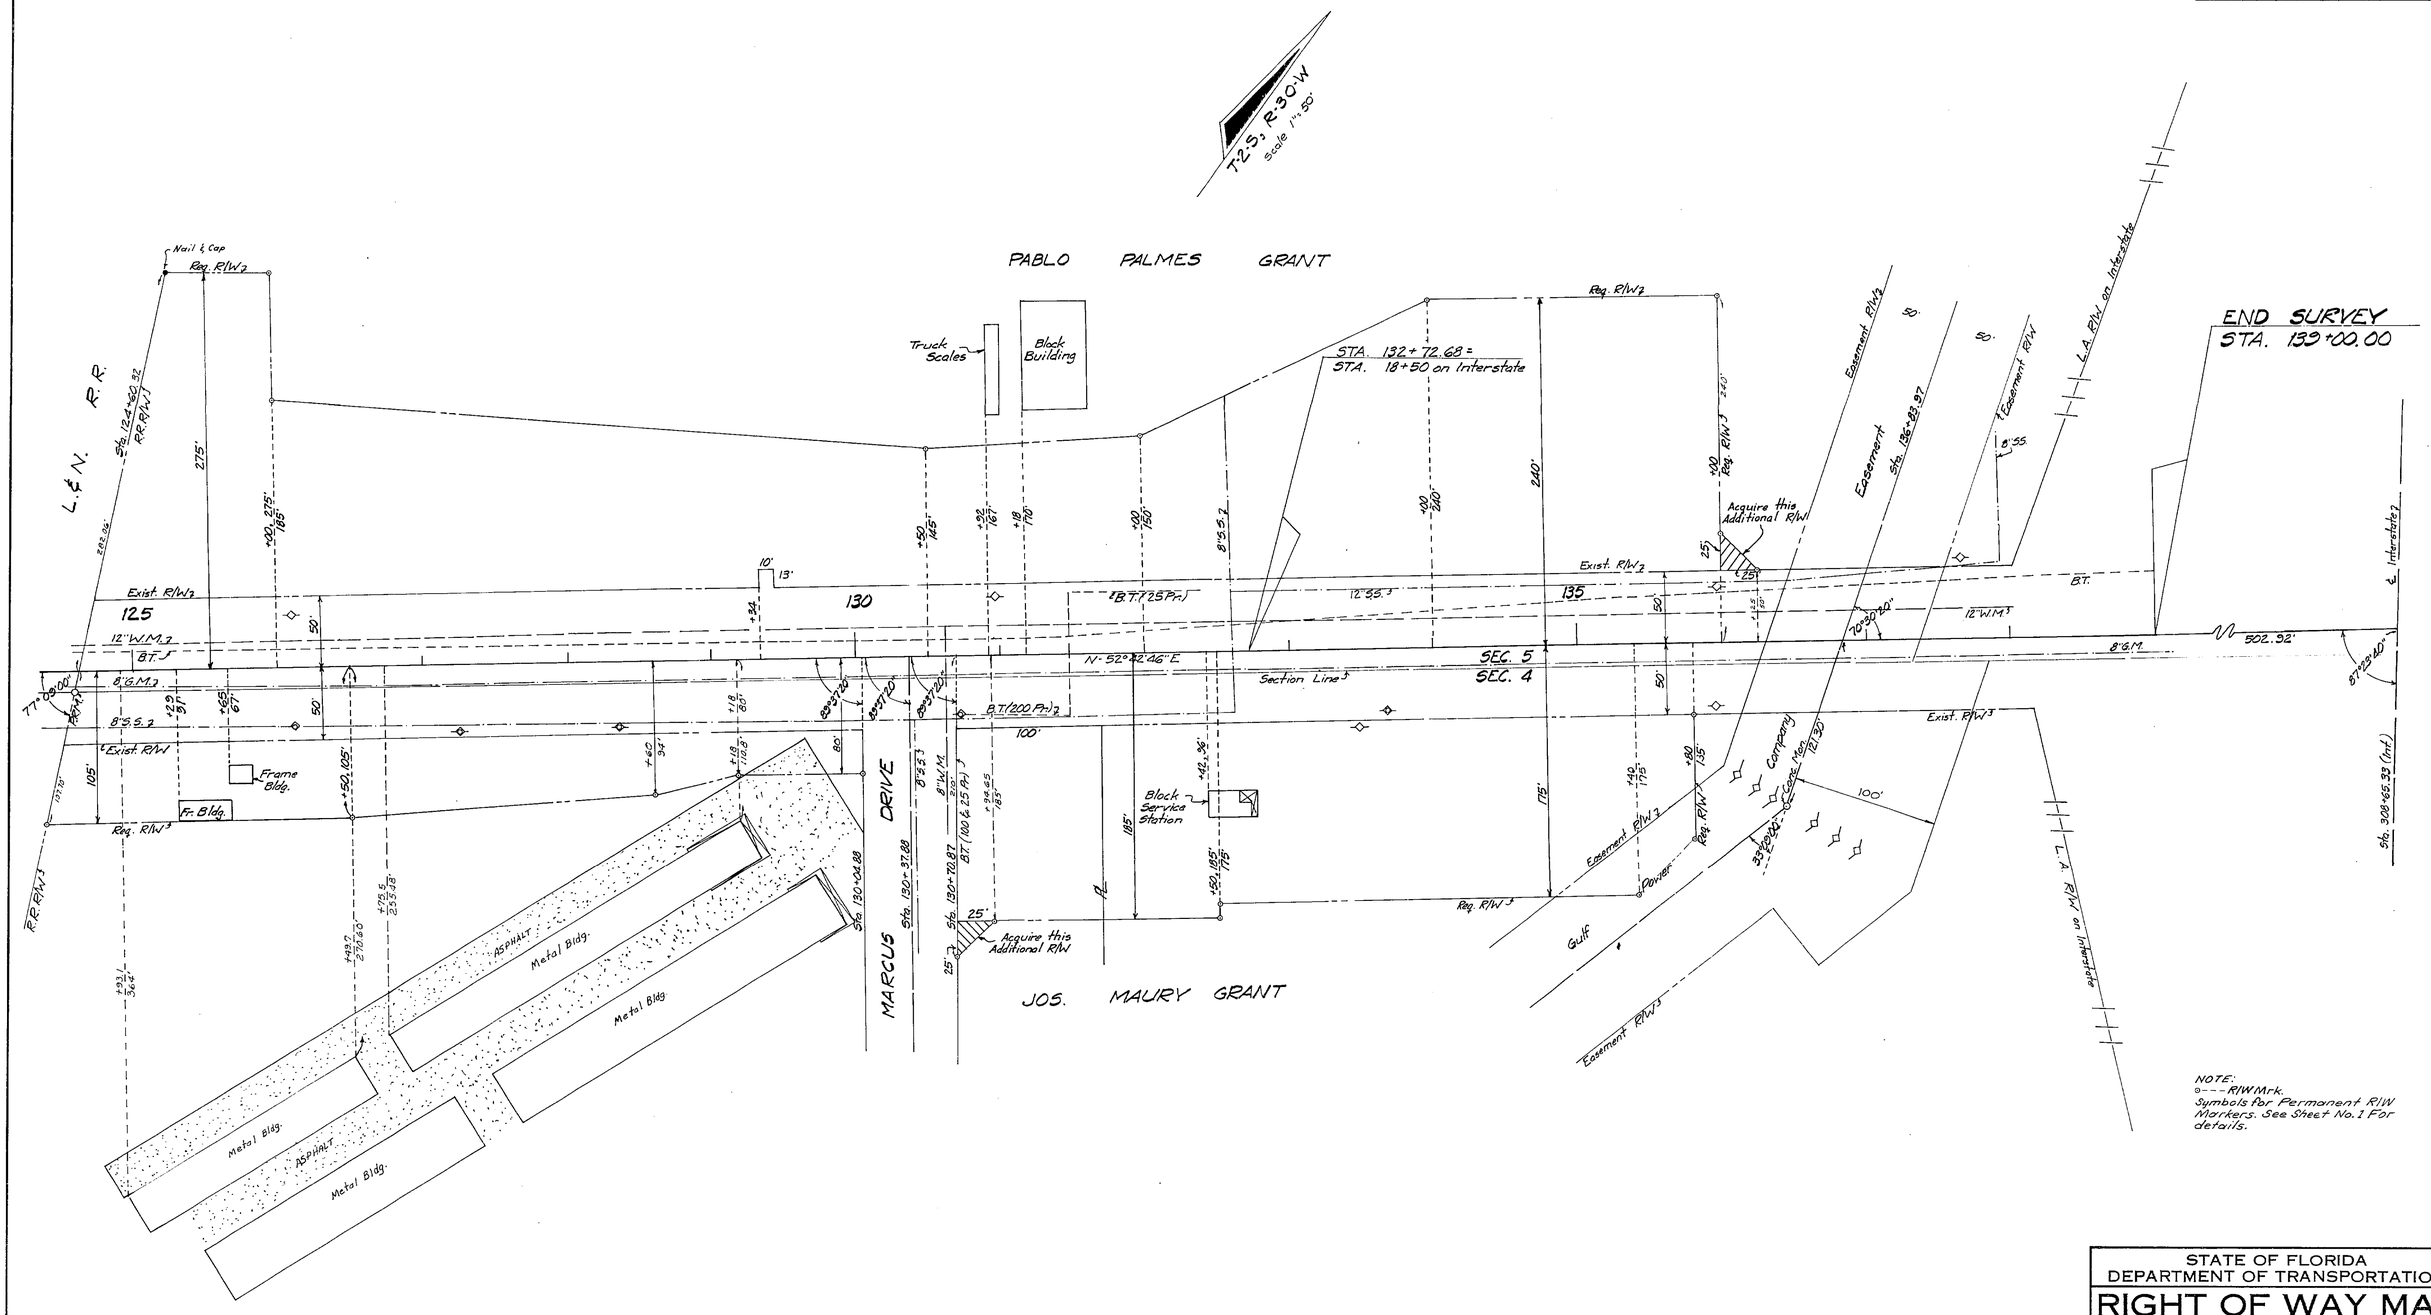

NOTE:
⊙--- R/W Mrk.
Symbols for Permanent R/W Markers. See Sheet No. 1 For details.

STATE OF FLORIDA
DEPARTMENT OF TRANSPORTATION

RIGHT OF WAY MAP

STATE ROAD NO. S-289-A ESCAMBIA COUNTY

	BY	DATE
DRAWN		
TRACED	B. H.	3-15-72
CHECKED		
COMPARED		
INDEXED		

APPROVED BY — DATE
E. W. Lee — 3-22-72 — DISTRICT ENGINEER
Thomas G. Russo — 4-3-72 — ENGINEER OF RIGHT OF WAY
STATE HIGHWAY ENGINEER

REVISION	BY	DATE
P.R.M. & Note	dds	10-26-78
R/W	ITS-MHC	3-5-74
Metal Bldg.	ITS-MHC	8-28-74
Req. R/W	ILC-MHC	12-14-73
R/W	FA-MHC	6-15-72

SECTION. 48004-2701 SHEET 2 OF 2

L.&N. R.R. OVERPASS ON FAIRFIELD DRIVE