FED. ROAD DIV. No.	STATE	PROJECT No.	FISCAL YEAR	SHEET No.
3	FLA.	48080-2508	70	1

Curve #1	
P.I.	Sta. 2+27.02
Δ	60°00'00" Lt.
D.	114°35'30"
T.	28.87'
L.	52.36'
R.	50.00'
P.C.	Sta. 1+98.15
P.T.	Sta. 2+50.51

Curve #2	
P.I.	Sta. 6+11.12
Δ	90°00'00" Rt.
D.	33°42'12"
T.	170.00'
L.	267.04'
R.	170.00'
P.C.	Sta. 4+41.12
P.T.	Sta. 7+08.16

Curve #3	
P.I.	Sta. 9+17.87
Δ	46°13'00" Lt.
D.	15°11'52"
T.	160.87
L.	304.10'
R.	377.00'
P.C.	Sta. 7+57.00
P.T.	Sta. 10+61.10

Curve #4	
P.I.	Sta. 12+14.86
Δ	86°06'02" Rt.
D.	24°54'40"
T.	214.86'
L.	345.63'
R.	230.00'
P.C.	Sta. 10+00.00
P.T.	Sta. 13+45.63

Curve #5	
P.I.	Sta. 15+17.55
Δ	46°13'02" Lt.
D.	19°37'19"
T.	124.60'
L.	235.54'
R.	292.00'
P.C.	Sta. 13+92.95
P.C.C.	Sta. 16+28.49

Curve #6	
P.I.	Sta. 17+36.25
Δ	27°10'00" Lt.
D.	12°50'48"
T.	107.76'
L.	211.47'
R.	446.00'
P.C.C.	Sta. 16+28.49
P.T.	Sta. 18+39.96

Curve #7	
P.I.	Sta. 22+18.67
Δ	46°34'20" Rt.
D.	18°28'57"
T.	133.42'
L.	251.98'
R.	310.00'
P.C.	Sta. 20+85.25
P.T.	Sta. 23+37.23

Curve #8	
P.I.	Sta. 12+14.07
Δ	81°28'15" Rt.
D.	24°54'40"
T.	198.07'
L.	327.04'
R.	230.00'
P.C.	Sta. 10+16.00
P.T.	Sta. 13+43.04

Curve #9	
P.I.	Sta. 15+13.13
Δ	46°13'02" Lt.
D.	19°37'19"
T.	124.60'
L.	235.54'
R.	292.00'
P.C.	Sta. 13+88.53
P.C.C.	Sta. 16+24.07

Curve #10	
P.I.	Sta. 17+03.71
Δ	20°15'00"
D.	12°50'48"
T.	79.65'
L.	157.63'
R.	446.00'
P.C.C.	Sta. 16+24.07
P.T.	Sta. 17+81.70

Curve #11	
P.I.	Sta. 22+03.12
Δ	62°54'30" Rt
D.	18°28'57"
T.	189.63'
L.	340.37'
R.	310.00'
P.C.	Sta. 20+13.49
P.T.	Sta. 23+53.86

Curve #12	
P.I.	Sta. 171+81.17
Δ	4°50'00" Lt.
D.	1°58'07"
T.	122.84'
L.	245.53'
R.	2910.54'
P.C.	Sta. 170+58.33
P.T.	Sta. 173+03.86

Curve #13	
P.I.	Sta. 181+25.39
Δ	22°30'44" Rt.
D.	2°30'
T.	458.13'
L.	900.48'
R.	2291.83'
P.C.	Sta. 176+69.26
P.T.	Sta. 185+69.74

Curve #14	
P.I.	Sta. 189+47.35
Δ	33°57'50" Rt.
D.	2°00'
T.	874.87'
L.	1698.19'
R.	2864.79
P.C.	Sta. 180+72.48
P.T.	Sta. 197+70.67

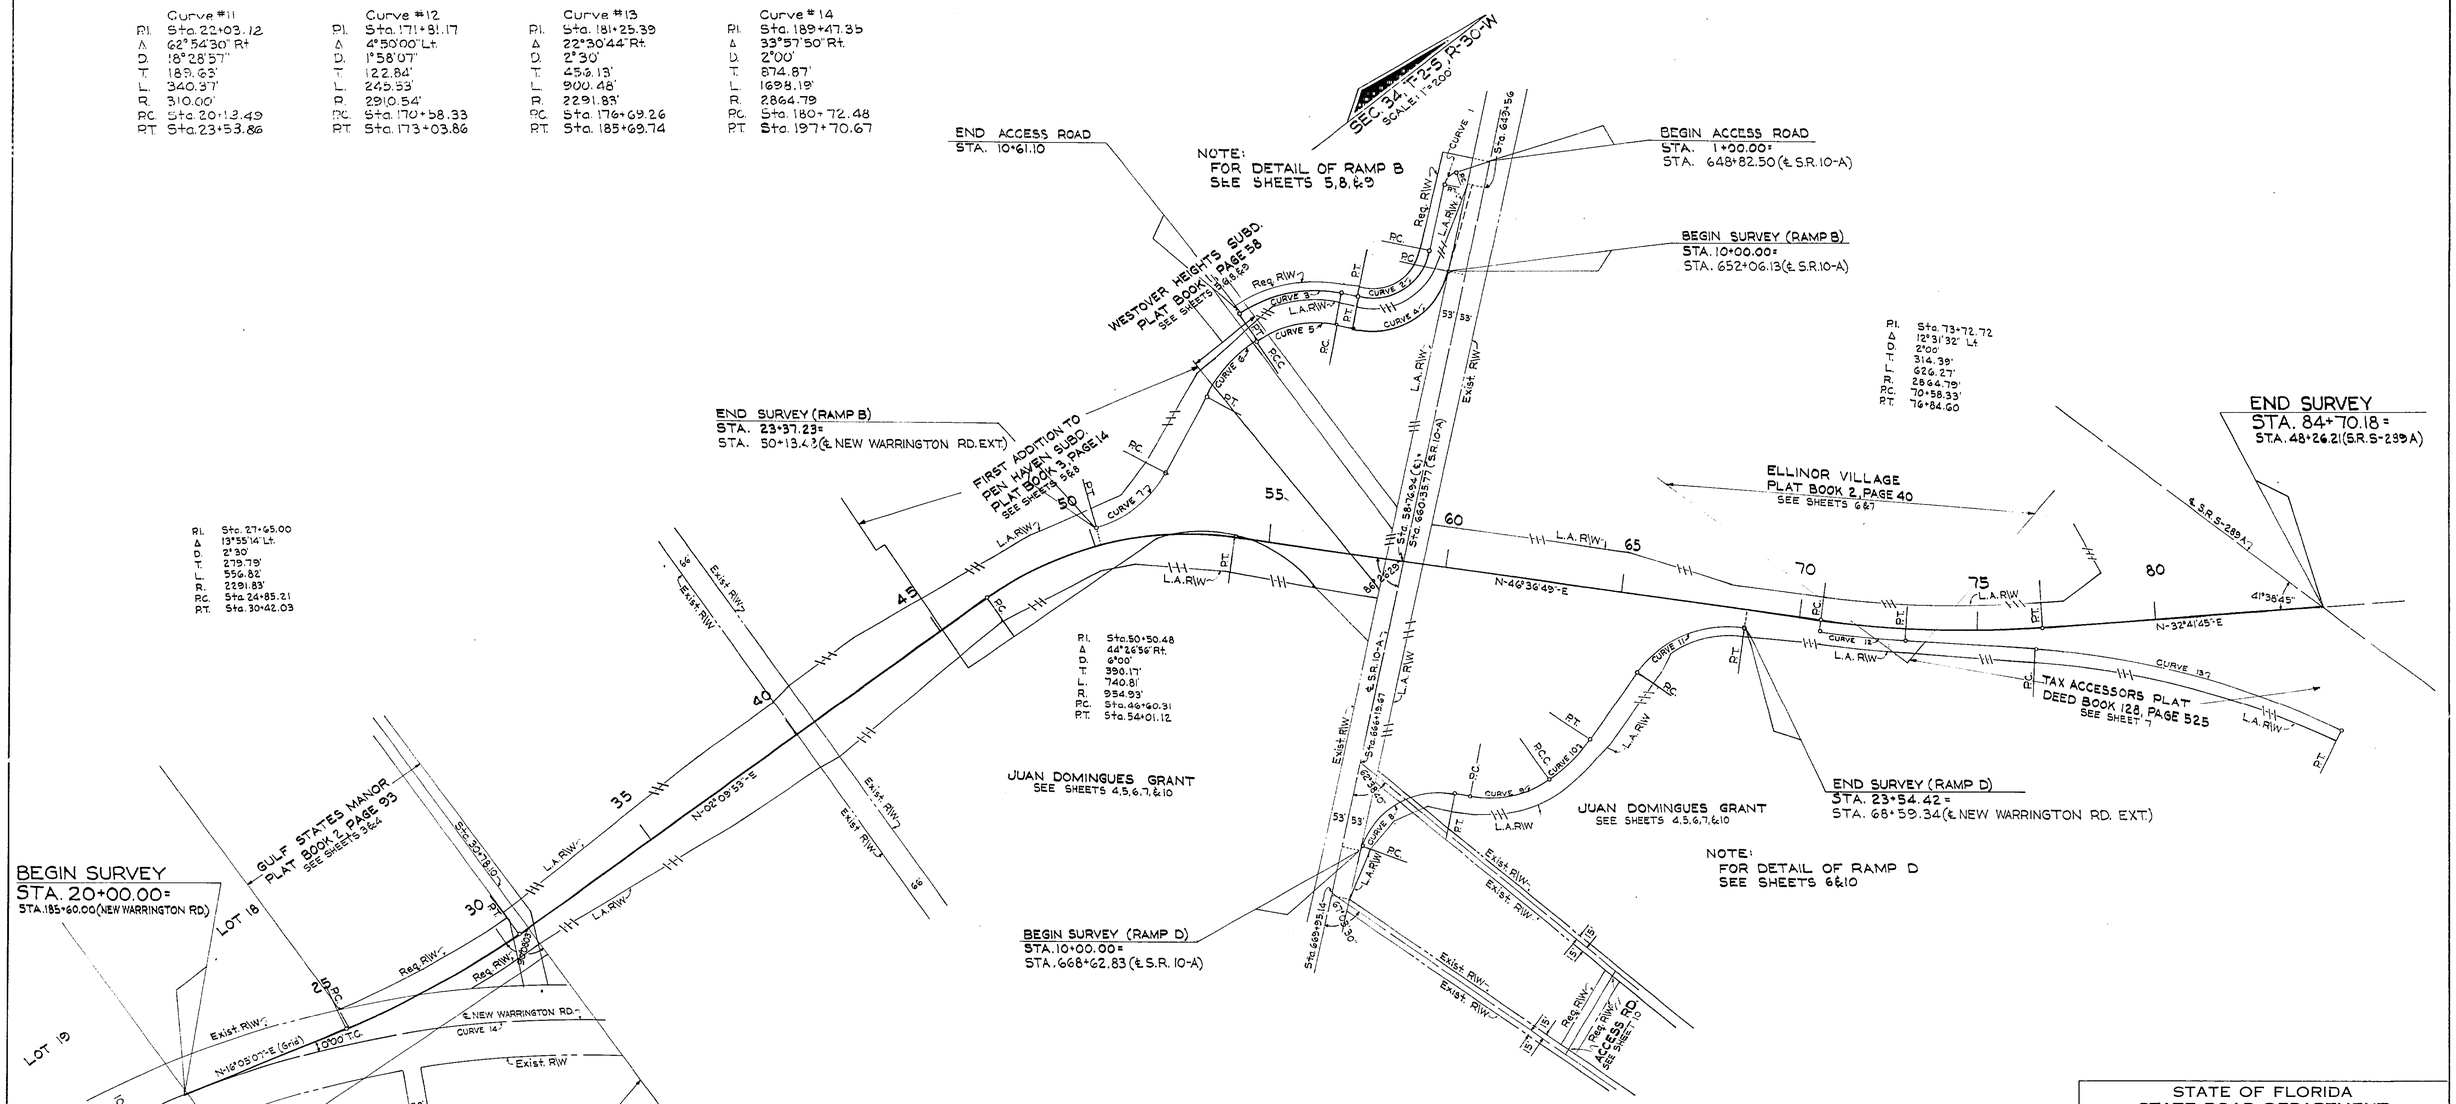

STATION	"X"	"Y"	CONVERGENCE	SCALE FACTOR
20+00.00	1125295.6516	527268.8637	1° 23'40.78"	.999958171
27+65.00	1125507.6009	528003.6840	1° 23'39.67"	.999958328
50+50.48	1125594.0408	530290.5761	1° 23' 39.49"	.999958822
58+76.94	1126223.4162	530885.4628	1° 23'35.96"	.999958956
73+72.72	1127310.5052	531912.9813	1° 23' 29.87"	.999959188
84+70.13	1127927.0031	532823.9500	1° 23' 26.46"	.999959395

UTILITY OWNERS
- TELE. POLES - SOUTHERN BELL TELE AND TELEG.
- POWER POLES - GULF POWER CO.
GAS MAINS - CITY OF PENSACOLA
SANITARY SEWER WEST Fla. UTILITIES
WATER MAINS - CITY OF PENSACOLA.
BURIED TELE. CABLE - SOUTHERN BELL. TELE. AND TELEG.

STATE OF FLORIDA
STATE ROAD DEPARTMENT

RIGHT OF WAY MAP

STATE ROAD No. 295 ESCAMBIA COUNTY

	BY	DATE	APPROVED BY	DATE
DRAWN				
TRACED	GLK	1-23-70	DISTRICT ENGINEER	
CHECKED			3-2-70	
COMPARED			ENGINEER OF RIGHTS OF WAY	
INDEXED			STATE HIGHWAY ENGINEER	

REVISION	BY	DATE
Curve Data	GLK-MHC	4-17-70
UTILITY OWNERS	DV-MHC	3-3-70
CURVE DATA	GLK-MHC	2-27-70

SECTION. 48080-2508 SHEET 1 OF 10

NEW WARRINGTON ROAD EXTENSION

R. P. COSGRIFF, JACKSONVILLE, FLORIDA — INK LINEN —

FED ROAD DIV. No.	STATE	PROJECT No.	FISCAL YEAR	SHEET No.
3	FLA	48080-2508		10

DETAIL OF ACCESS ROAD
Scale 1"=100'

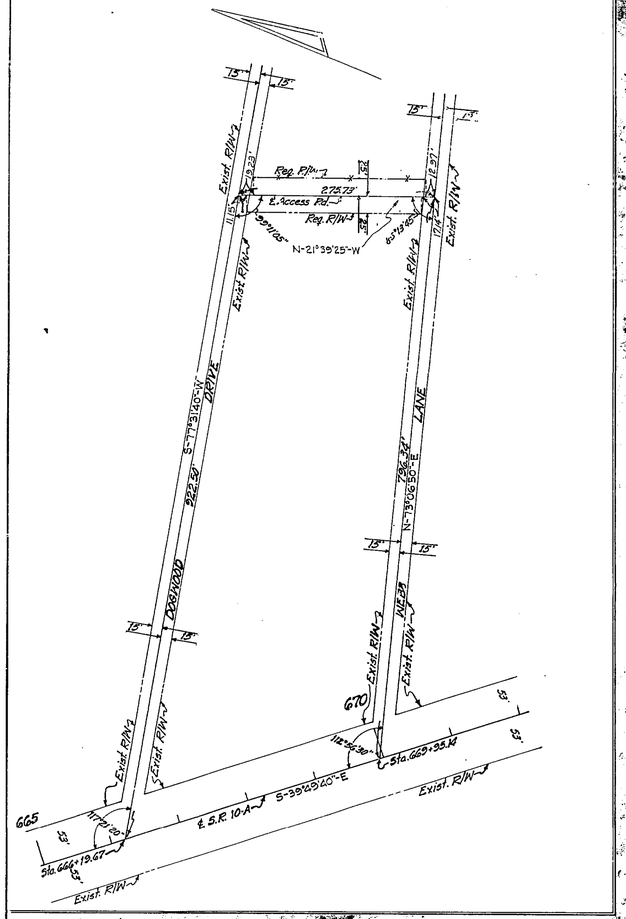

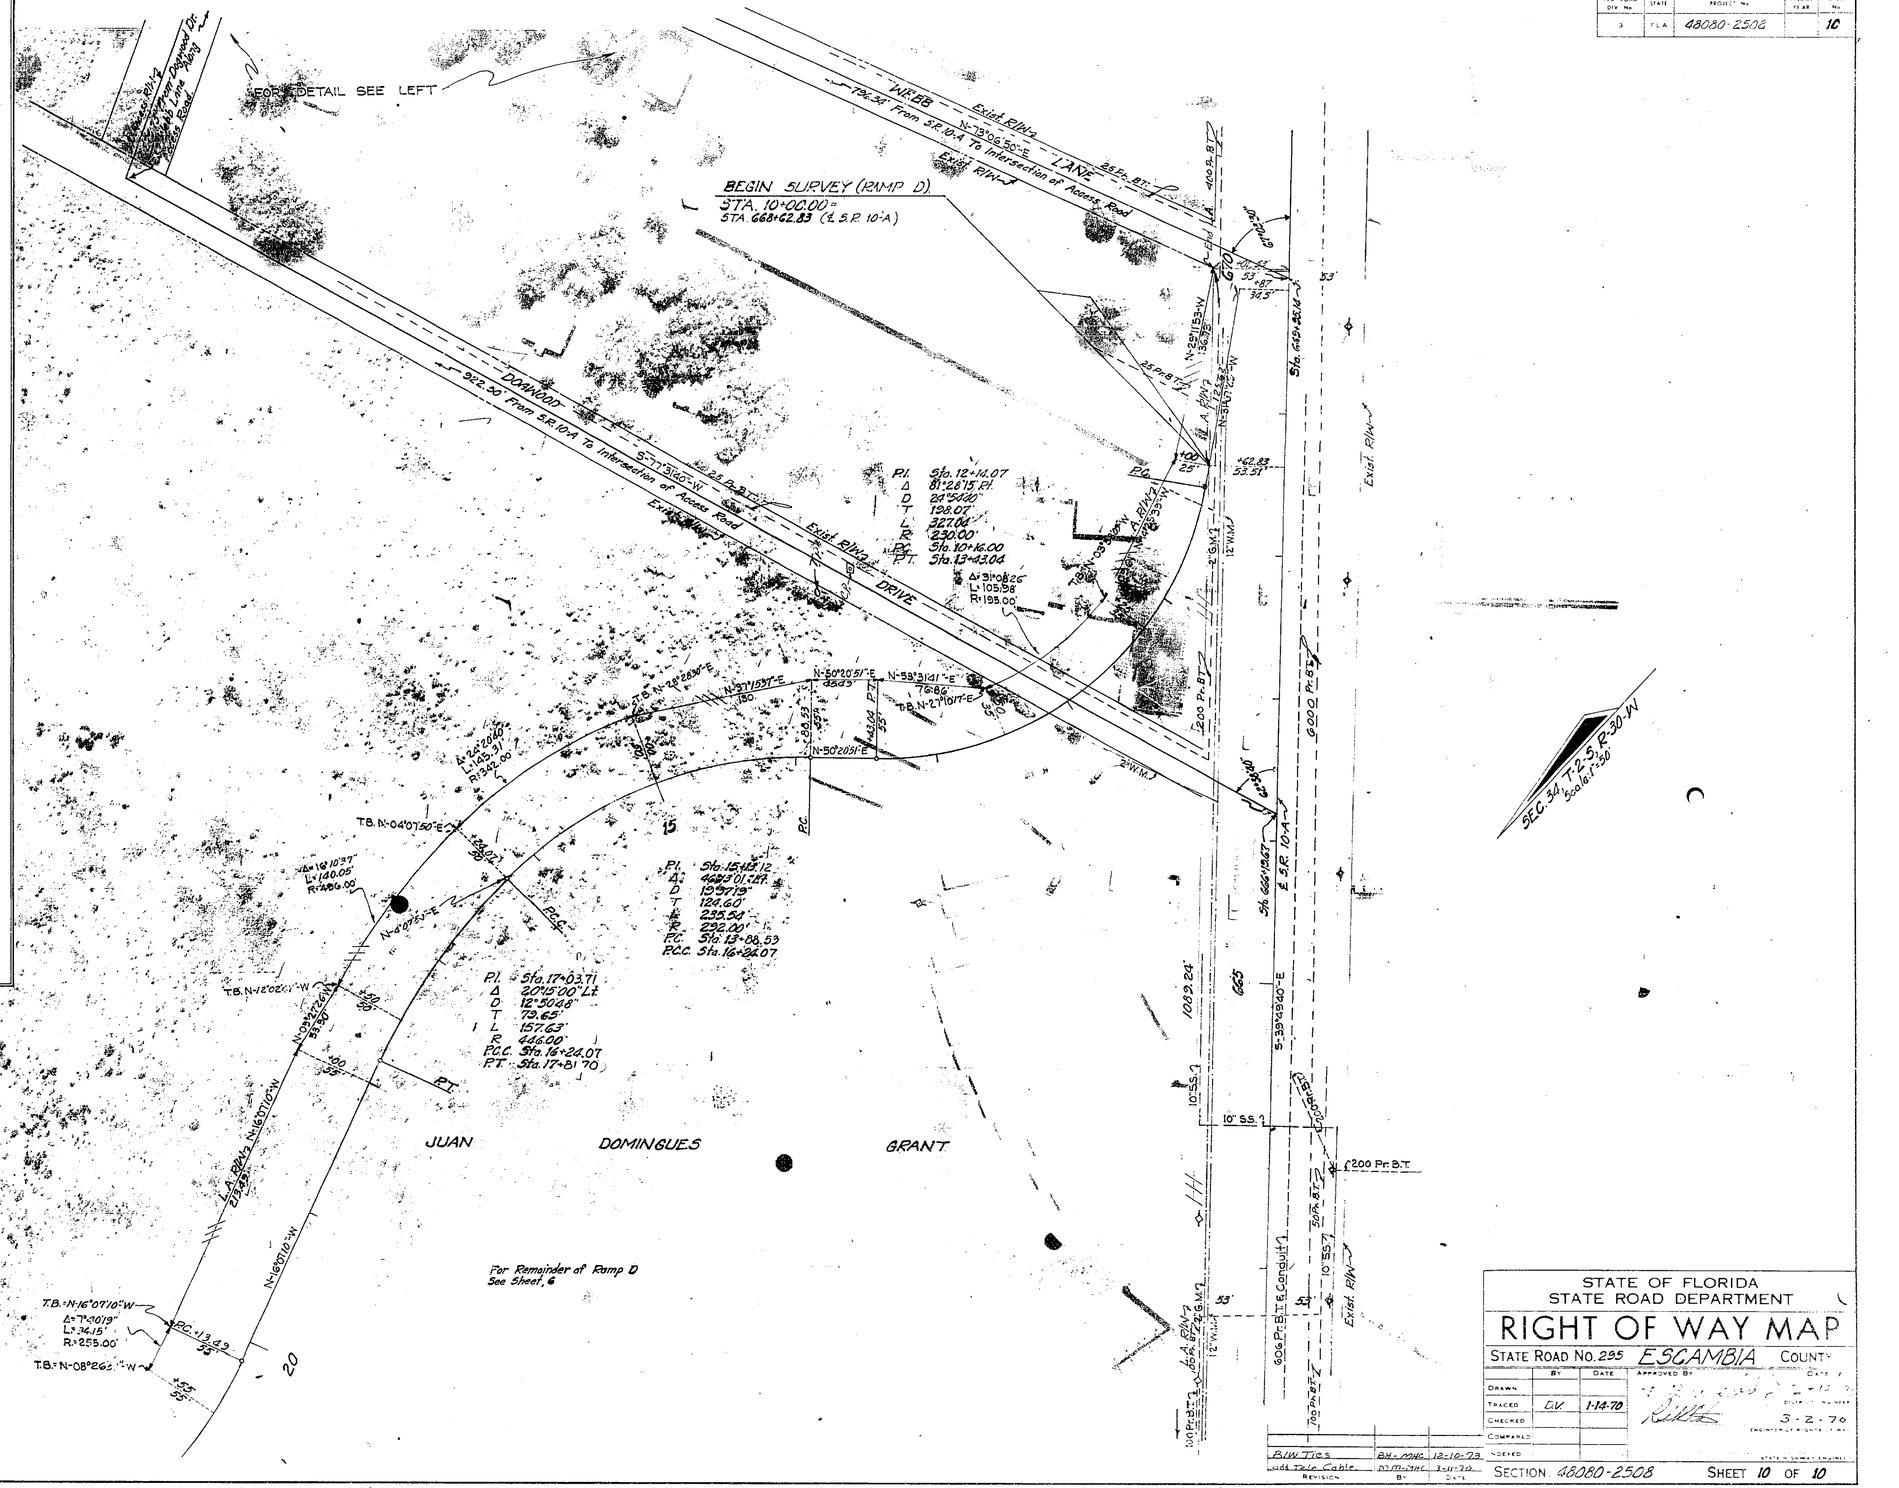

STATE OF FLORIDA
STATE ROAD DEPARTMENT

RIGHT OF WAY MAP

STATE ROAD No. 295 ESCAMBIA COUNTY

	BY	DATE
DRAWN		
TRACED	DV	1-14-70
CHECKED		
COMPARED		
INDEXED		

APPROVED BY _____ DATE 3-2-70
DISTRICT ENGINEER
STATE HIGHWAY ENGINEER

B.W. TICS	BH-MJHC	12-16-73
1484 Tele Cable	DJM-MJHC	3-11-70
REVISION	BY	DATE

SECTION 48080-2508 SHEET 10 OF 10

NEW WARRINGTON ROAD EXTENSION

FED ROAD Div. No.	STATE	PROJECT No.	FISCAL YEAR	SHEET No.
3	FLA.	48080-2508		2

SEC. 34, T-2-S, R-30-W
Scale: 1"=50'

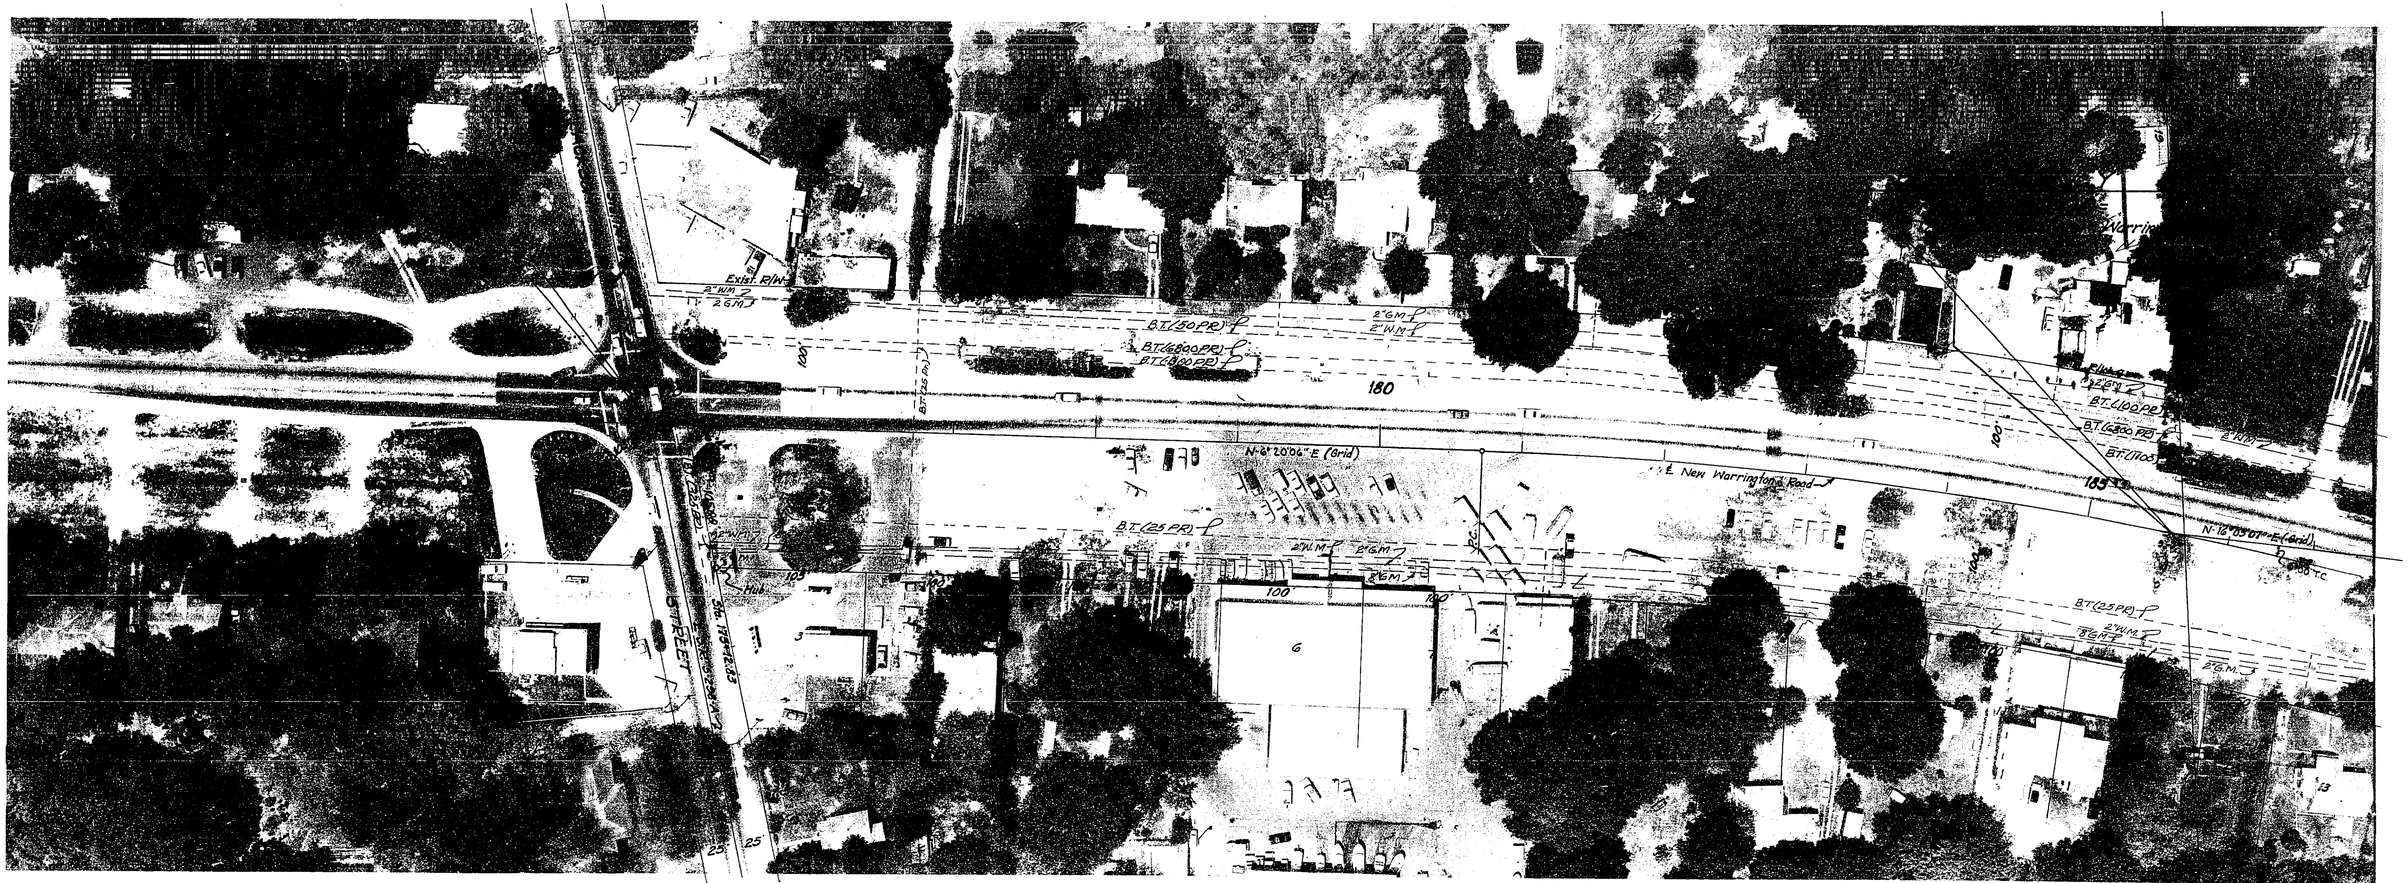

CLARK PLACE SUBDIVISION
PLAT BOOK 2, PAGE 8

Curve Data New Warrington Rd.

PI	Sta. 189+47.35
Δ	33°57'30"RT.
D	2°00'
T	874.87'
L	1698.19'
R	2864.79'
PC.	Sta. 180+72.48
PT.	Sta. 197+70.67

P.D. 778 Photo Date 4-19-69

STATE OF FLORIDA
STATE ROAD DEPARTMENT

RIGHT OF WAY MAP

STATE ROAD No. 295 ESCAMBIA COUNTY

	By	Date
Drawn		
Traced	DV	1-14-70
Checked		
Compared		
Indexed		

APPROVED BY — DATE
3-12-70 DISTRICT ENGINEER
3-2-70 ENGINEER OF RIGHTS OF WAY
STATE HIGHWAY ENGINEER

REVISION	BY	DATE
Added Utilities	DLI-MHC	5-4-70
Buried Tele. Cable	BH-MHC	3-10-70

SECTION. 48080-2508 SHEET 2 OF 10

NEW WARRINGTON ROAD EXTENSION

FED ROAD DIV No	STATE	PROJECT No	FISCAL YEAR	SHEET No
3	FLA	48080-2508		3

PI Sta. 27+65.00
Δ 9°52'14" Lt.
D 2°30'
T 279.79'
L 556.22'
R 2291.83'
PC Sta. 24+85.21
PT Sta. 30+42.03

SEC. 34, T-2-S, R-30-W
Scale: 1"=50'

BEGIN SURVEY
STA. 20+00.00 =
STA. 185+60.00 (New Warrington Rd.)

GULF STATES MANOR
PLAT BOOK 2, PAGE 93

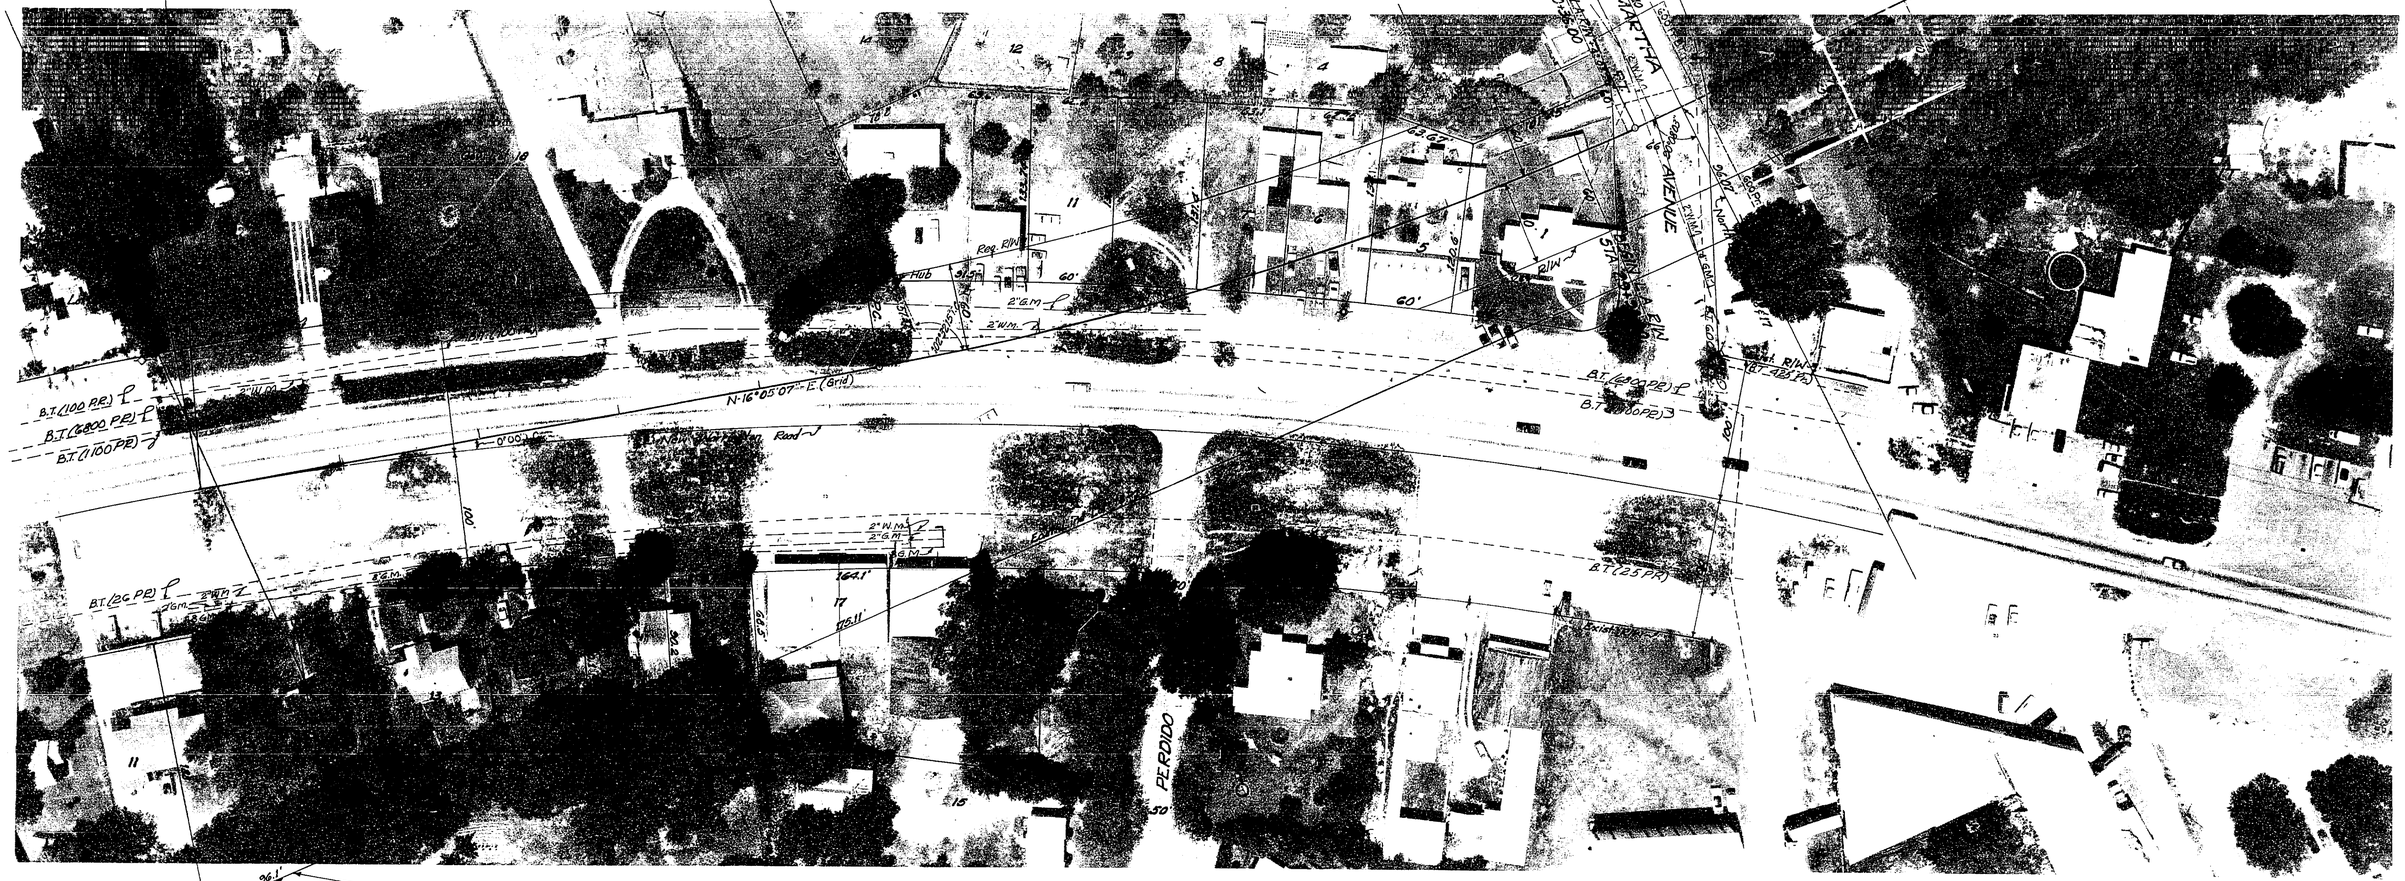

CLARK PLACE SUBDIVISION
PLAT BOOK 2, PAGE 8

A PART OF
MURRY HILL SUBDIVISION
PLAT BOOK 2, PAGE 37

Curve Data on New Warrington Road
PI Sta. 189+47.35
Δ 38°57.50" Rt.
D 2°00'
T 874.87'
L 1628.19'
R 2864.79'
PC Sta. 180+72.48
PT Sta. 197+70.67

STATE OF FLORIDA
STATE ROAD DEPARTMENT

RIGHT OF WAY MAP

STATE ROAD No. 295 ESCAMBIA COUNTY

	BY	DATE	APPROVED BY	DATE
DRAWN				
TRACED	DV	1-18-71		DISTRICT ENGINEER
CHECKED				
COMPARED			3-2-70	ENGINEER OF RIGHTS OF WAY
INDEXED				STATE HIGHWAY ENGINEER

REVISION	BY	DATE
added Utilities	MJ-MMC	5-4-70
Buried Tele Cable	Bid-Proj	3-10-70

SECTION. 48080-2508 SHEET 3 OF 10

NEW WARRINGTON ROAD EXTENSION

FED. ROAD DIV. No.	STATE	PROJECT No.	FISCAL YEAR	SHEET No.
3	FLA.	48030-2508		4

P.I. Sta. 27+65.00
Δ 13°58'48" L.T.
D 2°20'
T 279.78'
L 556.32'
R 2,391.83'
P.C. Sta. 25+85.21'
P.T. Sta. 30+42.03

SEC. 34, T-2-S, R-30-W
Scale: 1"=50'

GULF STATES MANOR
PLAT BOOK 2, PAGE 93

STATE OF FLORIDA
STATE ROAD DEPARTMENT

RIGHT OF WAY MAP

STATE ROAD No. 295 ESCAMBIA COUNTY

	BY	DATE	APPROVED BY	DATE
DRAWN				
TRACED	D.V.	1-14-70	DISTRICT ENGINEER	
CHECKED				3-2-70
COMPARED			ENGINEER OF RIGHTS OF WAY	
INDEXED			STATE HIGHWAY ENGINEER	

REVISION	BY	DATE
R/W Ties	RH-MHC	12-10-73
Add Proj. & Tie Calc.	KBR-MHC	3-11-76

SECTION. 48080-2508 SHEET 4 OF 10

NEW WARRINGTON ROAD EXTENSION

FED ROAD DIV No	STATE	PROJECT No	FISCAL YEAR	SHEET No
3	FLA	48080-2508		5

SEC. 34, T-2-S, R-30-W
Scale: 1" = 50'

P.I. Sta. 22+18.67
Δ 46°36'20" Rt.
D 12°22'27"
T 135.62
L 251.98
R 310.00
P.C. Sta. 20+25.25
P.T. Sta. 23+37.23

FIRST ADDITION TO
PEN HAVEN SUBDIVISION
PLAT BOOK 3, PAGE 14

END SURVEY (RAMP B)
P.T. STA. 23+37.23 =
STA. 50+13.46 E. New Warrington Rd. Ext.

Note:
For Remainder of Ramp B
See Sheets 8, 19

Δ = 12°50'48"
L = 106.97
R = 426.00'

Δ = 30°49'58"
L = 189.32'
R = 352.00'

Δ = 5°08.00'
L = 44.86'
R = 501.00

WESTOVER HEIGHTS SUBDIVISION
PLAT BOOK 1, PAGE 58

P.I. Sta. 17+36.25
Δ 27°10'00" Lt.
D 12°22'48"
T 197.76'
L 211.01'
R 446.00'
P.C.C. Sta. 16+22.09
P.T. Sta. 18+33.06

P.I. Sta. 50+50.48
Δ 44° 26'56" Rt.
D 6°00'
T 330.17'
L 740.81'
R 954.93'
P.C. Sta. 46+60.31
P.T. Sta. 54+01.12

JUAN DOMINGUES GRANT

STATE OF FLORIDA
STATE ROAD DEPARTMENT

RIGHT OF WAY MAP

STATE ROAD No. 295 ESCAMBIA COUNTY

	BY	DATE	APPROVED BY	DATE
DRAWN				
TRACED	D.K.	1-11-70	DISTRICT ENGINEER	2-19-70
CHECKED				
COMPARED			ENGINEER OF RIGHTS OF WAY	3-2-70
INDEXED			STATE HIGHWAY ENGINEER	

REVISION	BY	DATE
S. Sewer	H.R.S.-M.H.C.	7-18-71
Easc.	C.E.H.-M.H.C.	5-3-71
Add. Tel. Cable	H.R.S.-M.H.C.	3-11-70

SECTION. 48080-2508 SHEET 5 OF 10

NEW WARRINGTON ROAD EXTENSION

FED ROAD DIV No.	STATE	PROJECT No	FISCAL YEAR	SHEET No
3	FLA	48080-2508		6

FIRST ADDITION TO
PEN HAVEN SUBDIVISION
PLAT BOOK 3, PAGE 14

WESTOVER HEIGHTS SUBDIVISION
PLAT BOOK 1, PAGE 58

SEC. 34, T-2-S, R-30-W
Scale: 1"= 50'

ELLINOR VILLAGE
PLAT BOOK 2, PAGE 40

WESTOVER AVE.

PEN HAVEN DRIVE

JUAN DOMINGUES GRANT

L.A. R/W

E.S.R. 10A

Begin

Exist. P.I.

Curve Data on Ramp D
PI Sta 17+03.71
Δ 20°58'00" Lt.
D 12°50'48"
T 79.65'
L 157.63
R 446.00
PCC Sta 16+28.07
PT Sta 17+85.70

Curve Data on Ramp D
PI Sta 22+03.18
Δ 90°-Rt.
D 38°12'
T 344.27'
L 376.00'
PC Sta 20+19.49
PT Sta 23+95.86

Note:
For Remainder of Ramp D
See Sheet 10

Utilities	EEL-MHC	2-19-71
Ease.	LEH-MHC	5-3-71
	WC-MHC	3-22-71
Drainage Ease.	DV-MHC	3-25-70
add Tele. Cable	MM-MHC	3-11-70
REVISION	BY	DATE

STATE OF FLORIDA
STATE ROAD DEPARTMENT

RIGHT OF WAY MAP

STATE ROAD No. 295 ESCAMBIA County

	BY	DATE
DRAWN		
TRACED	D.V.	1-1-70
CHECKED		
COMPARED		
INDEXED		

APPROVED BY — DISTRICT ENGINEER — DATE
3-2-70
ENGINEER OF RIGHTS OF WAY — STATE HIGHWAY ENGINEER

SECTION. 48080-2508 SHEET 6 OF 10

NEW WARRINGTON ROAD EXTENSION

FED ROAD DIV No.	STATE	PROJECT No	FISCAL YEAR	SHEET No
3	FLA	48080-2508		7

PI Sta. 73+72.72
Δ 18°31'32" Lt.
D 2°00'
T 314.35'
L 636.27'
R 2864.79'
PC. Sta. 70+58.33
PT. Sta. 76+84.60

ELLINOR VILLAGE
PLAT BOOK 2, PAGE 40

SEC. 34, T-2-S, R-30-W
Scale: 1"=50'

END SURVEY
STA. 84+70.18 =
STA. 48+26.21 (S.R. 5-289 A)

ELLINOR DRIVE

60' 80' 100'

35.0 Ft. B.T.

520 Ft. B.T.

L.A. R'WAY

R/W Acquired Under Job No. 48080-2508

BEARING EQUATION
N-46°36'49"E BK.
N-45°13'37"E AHD.

END R/W ACQUISITION
STA. 71+69.09

TAX ASSESSOR'S PLAT
DEED BOOK 128, PAGE 375

JUAN DOMINGUES GRANT

Revision	By	Date
	HC-MMC	4-22-71
	JW-MMC	8-9-71
Add Tble Angle	MM-MMC	3-11-72

STATE OF FLORIDA
STATE ROAD DEPARTMENT

RIGHT OF WAY MAP

STATE ROAD No. 295 ESCAMBIA COUNTY

	By	Date	Approved By	Date
Drawn				2-10-71
Traced	D.V.	1-14-70	DISTRICT ENGINEER	
Checked				3-2-70
Compared			ENGINEER OF RIGHTS OF WAY	
Indexed			STATE HIGHWAY ENGINEER	

SECTION 48080-2508 SHEET 7 OF 10

NEW WARRINGTON ROAD EXTENSION

FED ROAD DIV No.	STATE	PROJECT No	FISCAL YEAR	SHEET No
3	FLA.	48080-2508		8

PEN HAVEN DRIVE

WESTSTOVER PLACE

HYER BLVD.

HELTT AVE.

DOMINGUEZ

GRANT

JUAN

Curve Data on Access Rd
P.I. Sta. 2+72.08
Δ 60°00'00" Lt.
D 19°39'30"
T 98.15'
L 196.35'
R 300.00'
P.C. Sta. 1+98.15
P.T. Sta 2+50.51

Curve Data on Access Rd
P.I. Sta. 8+17.87
Δ 46°13'00" Lt.
D 15°11'52"
T 160.87'
L 304.10'
R 377.00'
P.C. Sta. 7+57.00
P.T. Sta. 10+61.10

Curve Data on Curve B
P.I. Sta. 12+17.20
Δ 46°13'00" Lt.
D 19°57'19"
T 124.60'
L 235.36'
R 282.00'
P.C. Sta. 12+92.80
P.C.C. Sta. 14+28.49

Curve Data on Ramp B'
P.I. Sta. 11+92.80
Δ 94°08'02" Rt.
D 24°24'40"
A 48.86'
R 49.63'
L 230.00'
P.C. Sta. 10+00.00
P.T. Sta. 12+45.63

Curve Data on Ramp B
P.I. Sta. 17+34.25
Δ 27°00'00" Lt.
D 18°20'48"
T 101.16'
L 211.65'
R 672.00'
P.C.C. Sta. 16+28.49
P.T. Sta. 18+39.34

Curve Data on Access Rd
P.I. Sta 6+11.12
Δ 90°00'00" Rt.
D 33°42'12"
T 170.00'
L 267.04'
R 170.00'
P.C. Sta. 4+41.12
P.T. Sta 7+08.16

Note: 72° Remainder of Ramp B See Sheets 5 of 5

BEGIN SURVEY (RAMP B)
P.C. STA. 10+00.00 =
STA. 652+06.13 (℄ S.R. 10-A)

END ACCESS ROAD
P.T. STA. 10+61.10

THIS PORTION OF WESTOVER HEIGHTS SUBD. PLAT BOOK 1, PAGE 58 - VACATED BY ESCAMBIA COUNTY, JUNE 3, 1954

WESTOVER HEIGHTS SUBDIVISION PLAT BOOK 1, PAGE 58

SEC. 24 - T. 2 S., R. 30 W. Scale: 1"=50'

STATE OF FLORIDA
STATE ROAD DEPARTMENT

RIGHT OF WAY MAP

STATE ROAD No. 295 ESCAMBIA COUNTY

	BY	DATE	APPROVED BY	DATE
DRAWN				2-14-70
TRACED	D.V.	1-14-70		DISTRICT ENGINEER
CHECKED				3-2-70
COMPARED				ENGINEER OF RIGHTS OF WAY
INDEXED				STATE HIGHWAY ENGINEER

REVISION	BY	DATE
966 Tele Cable	MM-MHC	3-11-70

SECTION. 48080-2508 SHEET 8 OF 10

NEW WARRINGTON ROAD EXTENSION

FED. ROAD DIV. No.	STATE	PROJECT No.	FISCAL YEAR	SHEET No.
3	FLA.	48080-2508		9

SEC. 34-T-2-S R-30-W
Scale: 1"=30'

Curve Data on Access Rd.
P.I. Sta. 2+27.02
Δ 60°00'00" Lt.
D 114°35.30"
T 28.87'
L 52.36'
R 50.00'
P.C. Sta. 1+98.15
P.T. Sta. 2+50.51

North Line of Sec. 34-2
North Line of Juana Dominguez Grant

BEGIN ACCESS ROAD
STA. 1+00.00 =
STA. 648+82.50 (E.S.R. 10-A)

DOMINGUEZ GRANT

Exist. R/W

120'

660'

Sta. 654+76.94 E. Survey
Sta. 660+35.77 E. S.R. 10-A

2"GM.

B.T. (25 Pr.)

650

12"W.M.

655

B.T. (100 Pr.)

100 Pr. B.T.

606 Pr. B.T. & Conduit

B.T. (6000 Pr.)

Sta. 649+82.50

S-39°49'40"-E

S-55°55'E

250.71

S-32°28'E

281.96

S-39°49'40"-E

150.61'

L.A. R/W

10' S.S.L.

Access Road

Reg. R/W

JUAN

HYER

BLVD.

WESTOVER AVE.

HYER BLVD.

(Obs. 45')

BEGIN SURVEY (Ramp B)
STA. 10+00.00
EA. 652+50.32 (E.S.R. 10-A)

Note:
For Remainder of Ramp B
See Sheets 8 & 8

Δ = 90°00'
L = 226.19'
R = 145.00'

Δ = 46°13'
L = 324.27'
R = 402.00

Δ = 30°48'58"
L = 189.32'
R = 352.00

+92.95

P.C.

60'

P.C.

P.T.

25

P.S.R. R/W

KELLY

SCENIC HWY.

47

46

5

4

3

2

1

6

7

8

9

10

11

12

13

14

50'

55 B.S.L.

WESTOVER HEIGHTS SUBD.
PLAT BK. 1, PAGE 58

THIS PORTION OF WESTOVER HEIGHTS SUBD, PLAT BOOK 1, PAGE 58 - VACATED BY ESCAMBIA COUNTY; JUNE 3, 1954

Curve Data on Access Rd.
P.I. Sta. 6+11.12
Δ 90°00'00" Rt.
D 33°42.12"
T 170.00'
L 267.04'
R 170.00'
P.C. Sta. 4+41.12
P.T. Sta. 7+08.16

Curve Data on Ramp B
P.I. Sta. 12+14.86
Δ 86°06'02" Rt.
D 24°54.40"
T 214.86'
L 345.53'
R 230.00'
P.C. Sta. 10+00.00
P.T. Sta. 13+45.53

Curve Data on Ramp B
P.I. Sta. 13+47.53
Δ 45°13'02" Lt.
D 19°37.19"
T 124.66'
L 235.54'
R 292.00'
P.C. Sta. 13+92.95
P.C.C. Sta. 16+28.49

Curve Data on Access Rd.
P.I. Sta. 9+17.81
Δ 45°13'02" Lt.
D 15°41.32"
T 160.81'
L 304.10'
R 377.00'
P.C. Sta. 7+57.00
P.T. Sta. 10+61.10

STATE OF FLORIDA
STATE ROAD DEPARTMENT

RIGHT OF WAY MAP

STATE ROAD No. 295 ESCAMBIA COUNTY

	BY	DATE	APPROVED BY	DATE
DRAWN				
TRACED	D.V.	1-16-70	DISTRICT ENGINEER	
CHECKED				3-2-70
COMPARED			ENGINEER OF RIGHTS OF WAY	
INDEXED			STATE HIGHWAY ENGINEER	

REVISION	BY	DATE
add. Tels. Cable	J.W.-M.H.C.	2-22-71
	K.B.-mmc	3-11-70

SECTION. 48080-2508 SHEET 9 OF 10

NEW WARRINGTON ROAD EXTENSION