FED. ROAD DIST. No.	STATE	FED. AID PROJ. No.	FISCAL YEAR	SHEET NO.	TOTAL SHEETS
8	FLA.	DA-NR 32	44	1	2

SEC. NO. 4824, JOB NO. 301

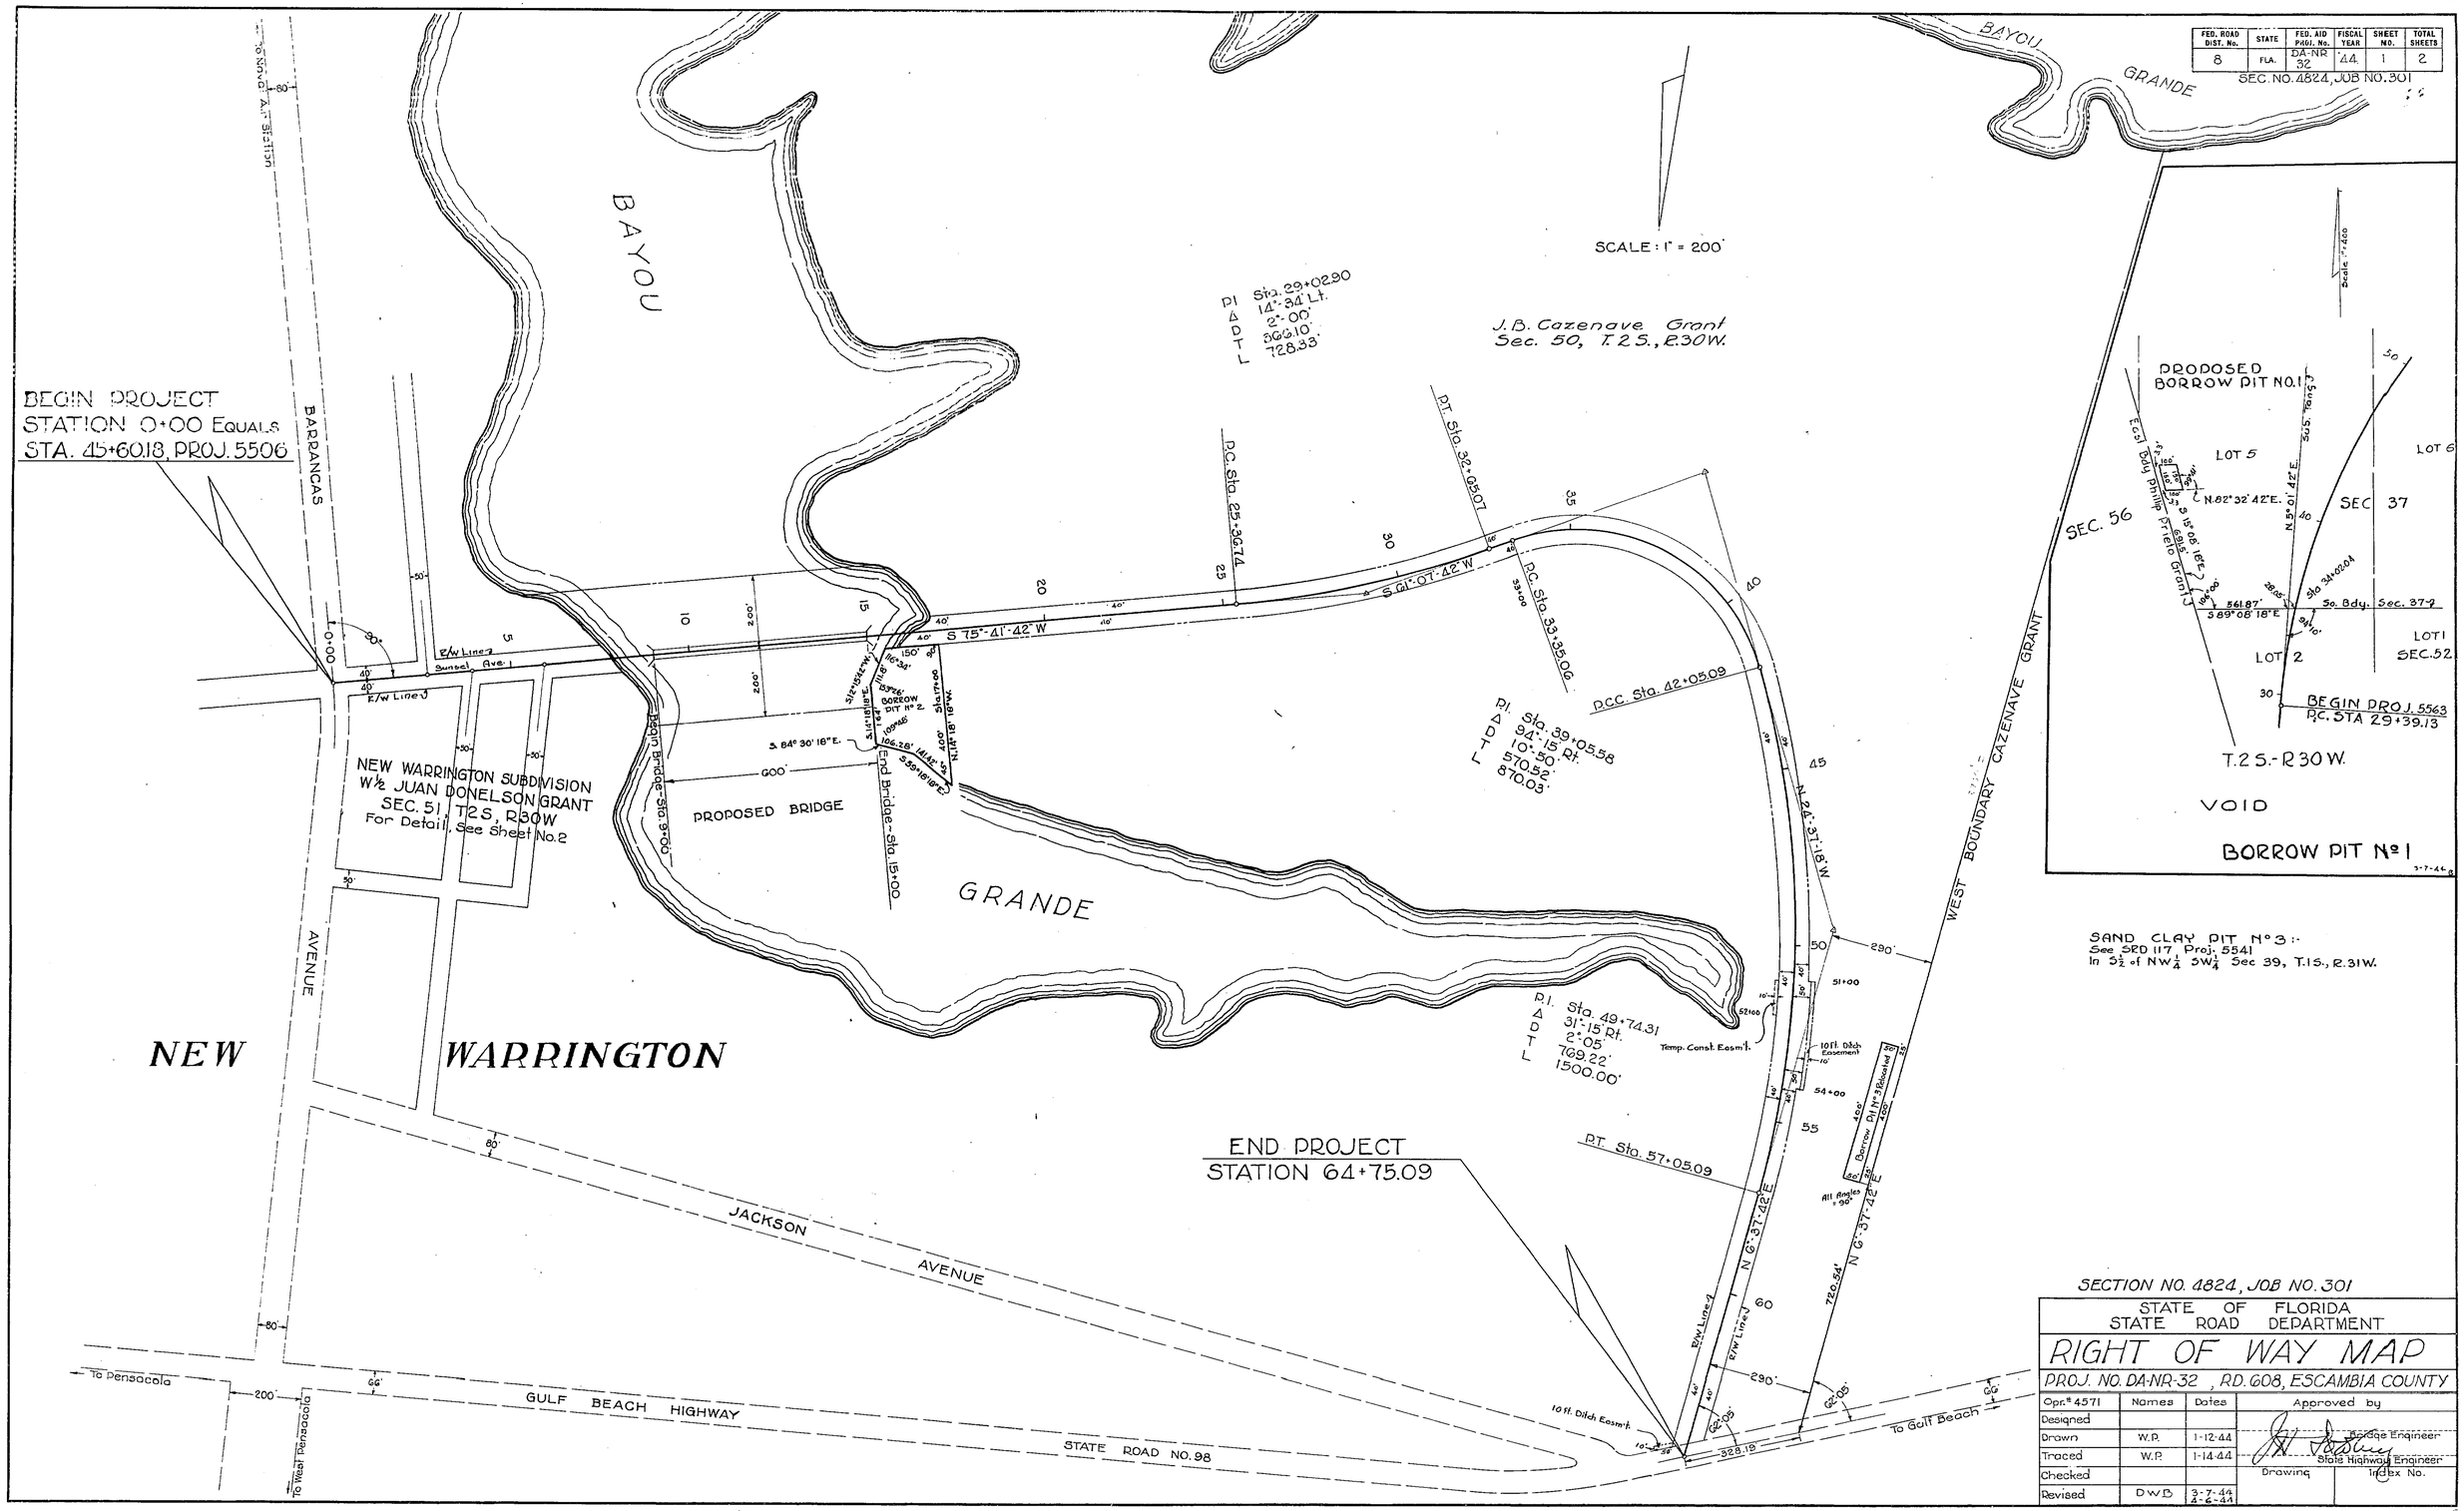

SECTION NO. 4824, JOB NO. 301

STATE OF FLORIDA
STATE ROAD DEPARTMENT

RIGHT OF WAY MAP

PROJ. NO. DA-NR-32, RD. 608, ESCAMBIA COUNTY

Opr.# 4571	Names	Dates	Approved by
Designed			Bridge Engineer
Drawn	W.P.	1-12-44	
Traced	W.P.	1-14-44	State Highway Engineer
Checked			Drawing / Index No.
Revised	D.W.B.	3-7-44 4-6-44	

FED. ROAD DIST. No.	STATE	FED. AID PROJ. No.	FISCAL YEAR	SHEET NO.	TOTAL SHEETS
8	FLA.	DA-NR-32	44	2	2

SEC. NO. 4824, JOB NO. 301

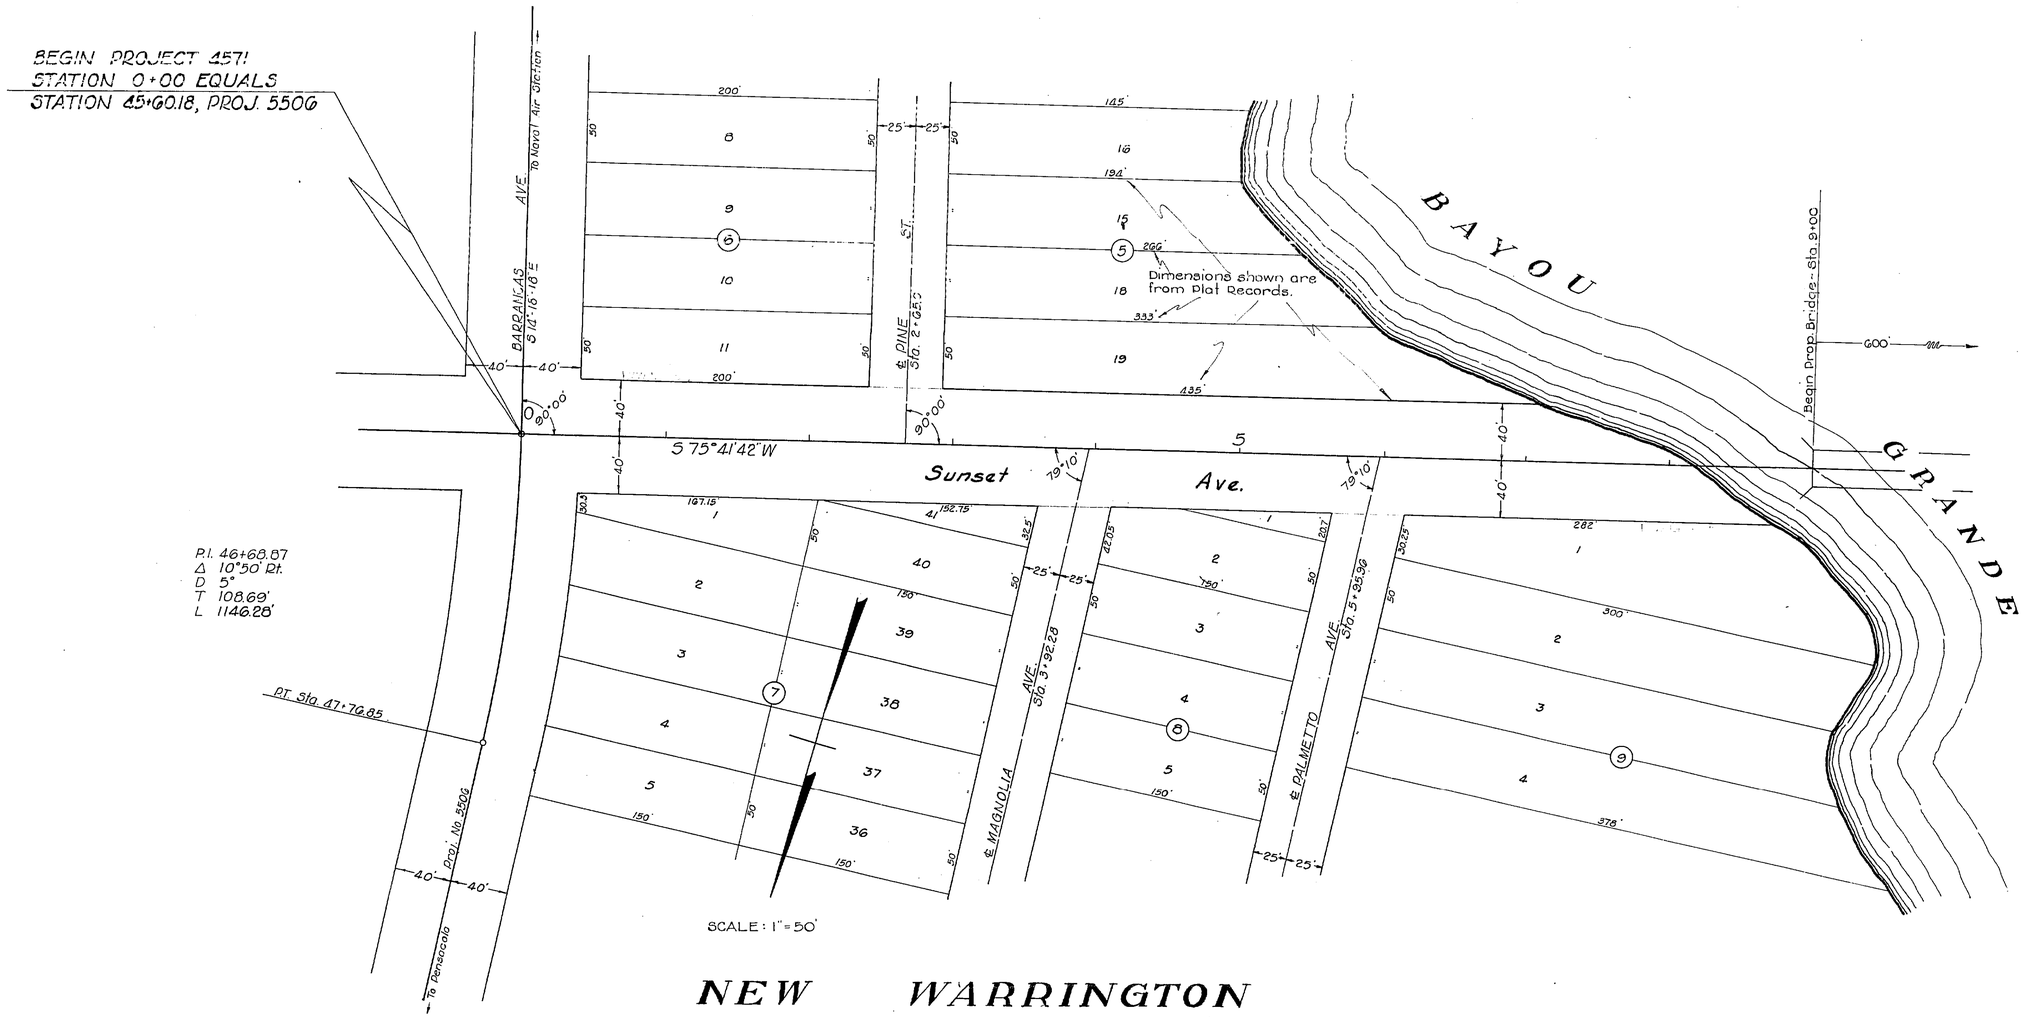

NEW WARRINGTON

TABULATION OF DEEDS IN FILE

SRD NO.	GRANTOR	INSTRUMENT	DATE OF EXEC.	RECORDED BOOK	RECORDED PAGE	CLERK'S NO.	REMARKS
1	Trustees I. I. Fund	Easement	12-21-43	186	269	4662	R/W
2	Navy Point Inc.	War. Deed	4-29-44	168	615	4058	"
3	" " "	Easement	4-29-44	187	519	4057	Ditch
4	" " "	"	4-29-44	187	520	4059	B.P.
5	Navy Point Inc.	Permit	Grading on private property				
6	" " "	Easement	5-23-45	201	447		B.P.

Feb. 18, 1946.
According to abstract information furnished this office the documents listed above apparently complete the R/W required for this project.

L. C. Love

NEW WARRINGTON SUBDIVISION ~ WEST ½ JUAN DONELSON GRANT ~ SEC. 51, T2S, R30W

SECTION NO. 4824, JOB NO. 301
Scale: 1" = 50'

STATE OF FLORIDA
STATE ROAD DEPARTMENT

R/W MAP

PROJ. NO. DA-NR-32 ROAD NO. 608, ESCAMBIA CO.

	Names	Dates	Approved by
Designed			
Drawn	J.F.D.		
Traced	W.H.S., W.P.		State Highway Engineer
Checked			Drawing / Index No.
Revised			