FED. ROAD DIV. No.	STATE	SEC. AND JOB No.	FISCAL YEAR	SHEET No.	TOTAL SHEETS
3	FLA.	4855-152	'56	1	

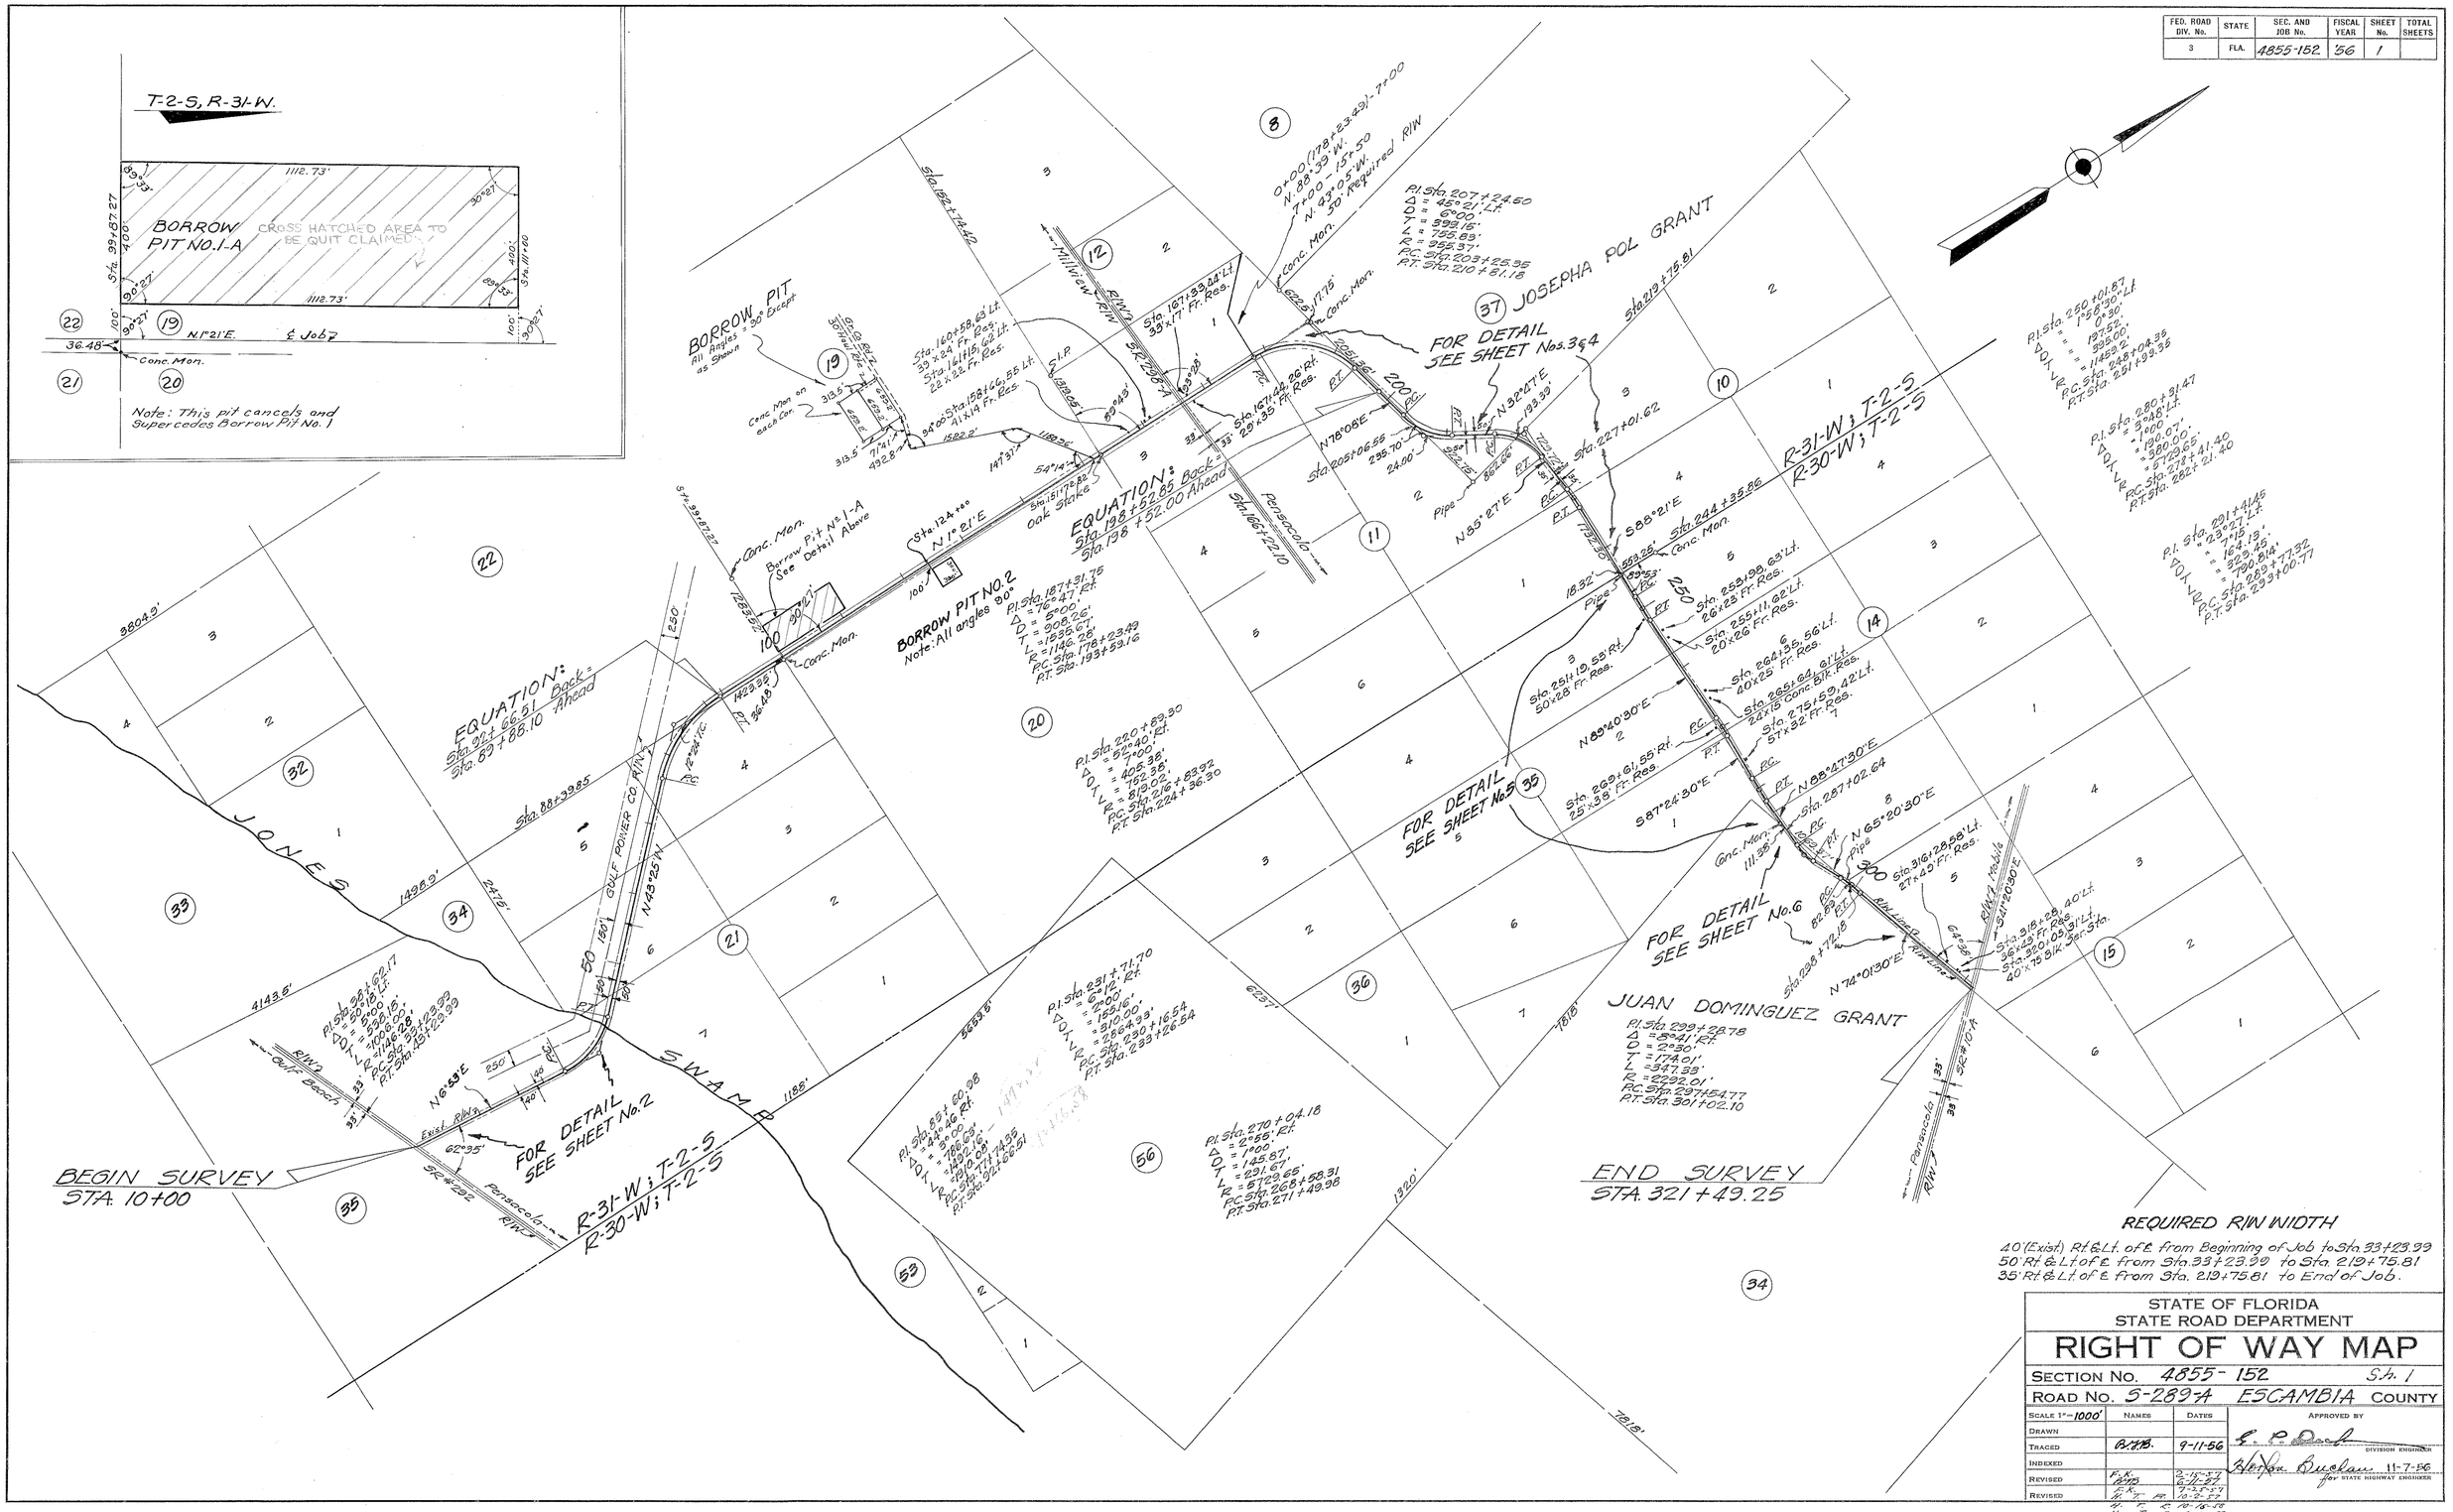

REQUIRED R/W WIDTH

40' (Exist) Rt & Lt. of ℄ from Beginning of Job to Sta. 33+23.99
50' Rt & Lt of ℄ from Sta. 33+23.99 to Sta. 219+75.81
35' Rt & Lt of ℄ from Sta. 219+75.81 to End of Job.

STATE OF FLORIDA
STATE ROAD DEPARTMENT

RIGHT OF WAY MAP

SECTION No. 4855-152 S.H. 1

ROAD No. S-289-A ESCAMBIA COUNTY

SCALE 1"=1000'	NAMES	DATES	APPROVED BY
DRAWN			E. P. Beach — DIVISION ENGINEER
TRACED	B.T.B.	9-11-56	
INDEXED			Horace Buchan — 11-7-56 for STATE HIGHWAY ENGINEER
REVISED	F.K. / B.T.B.	2-15-57 / 6-11-57	
REVISED	F.K. / H.T.	7-25-57 / 10-2-57	

H. T. F. 12-16-58
H. T. F. 8-13-59
JWR-MHC 6-9-68
J.L.B. 1-3-06

FED. ROAD DIV. No.	STATE	SEC. AND JOB No.	FISCAL YEAR	SHEET No.	TOTAL SHEETS
3	FLA.	4855-152	56	2	

SEC. 35, T-2-S, R-31-W

BEACH HAVEN SUBDIVISION
RECORDED IN DEED BOOK 46, PAGE 51

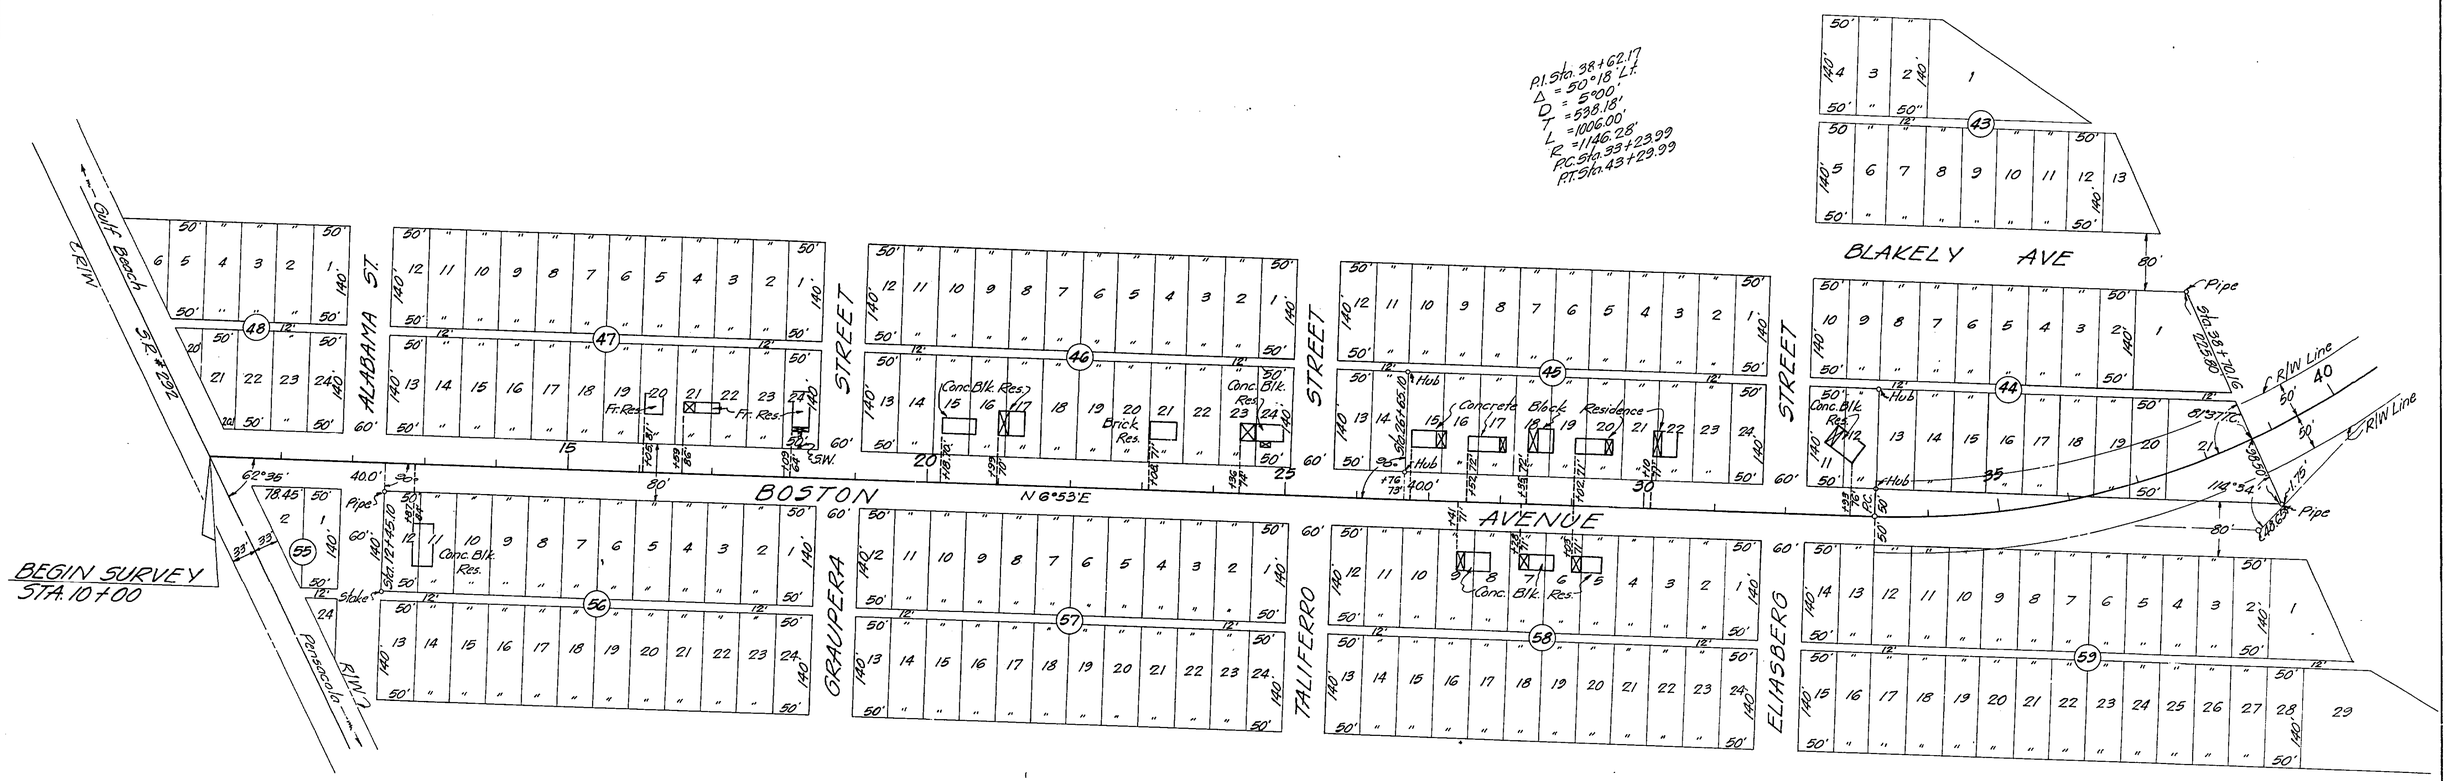

STATE OF FLORIDA
STATE ROAD DEPARTMENT

RIGHT OF WAY MAP

SECTION No. 4855-152 Sh. 2

ROAD No. S-289-A ESCAMBIA COUNTY

SCALE 1" = 100'	NAMES	DATES	APPROVED BY
DRAWN			
TRACED	B.H.P.	9-11-56	DIVISION ENGINEER
INDEXED			11-7-56 for STATE HIGHWAY ENGINEER
REVISED			
REVISED			

FED. ROAD DIV. No.	STATE	SEC. AND JOB No.	FISCAL YEAR	SHEET No.	TOTAL SHEETS
3	FLA.	4855-152	'56	3	

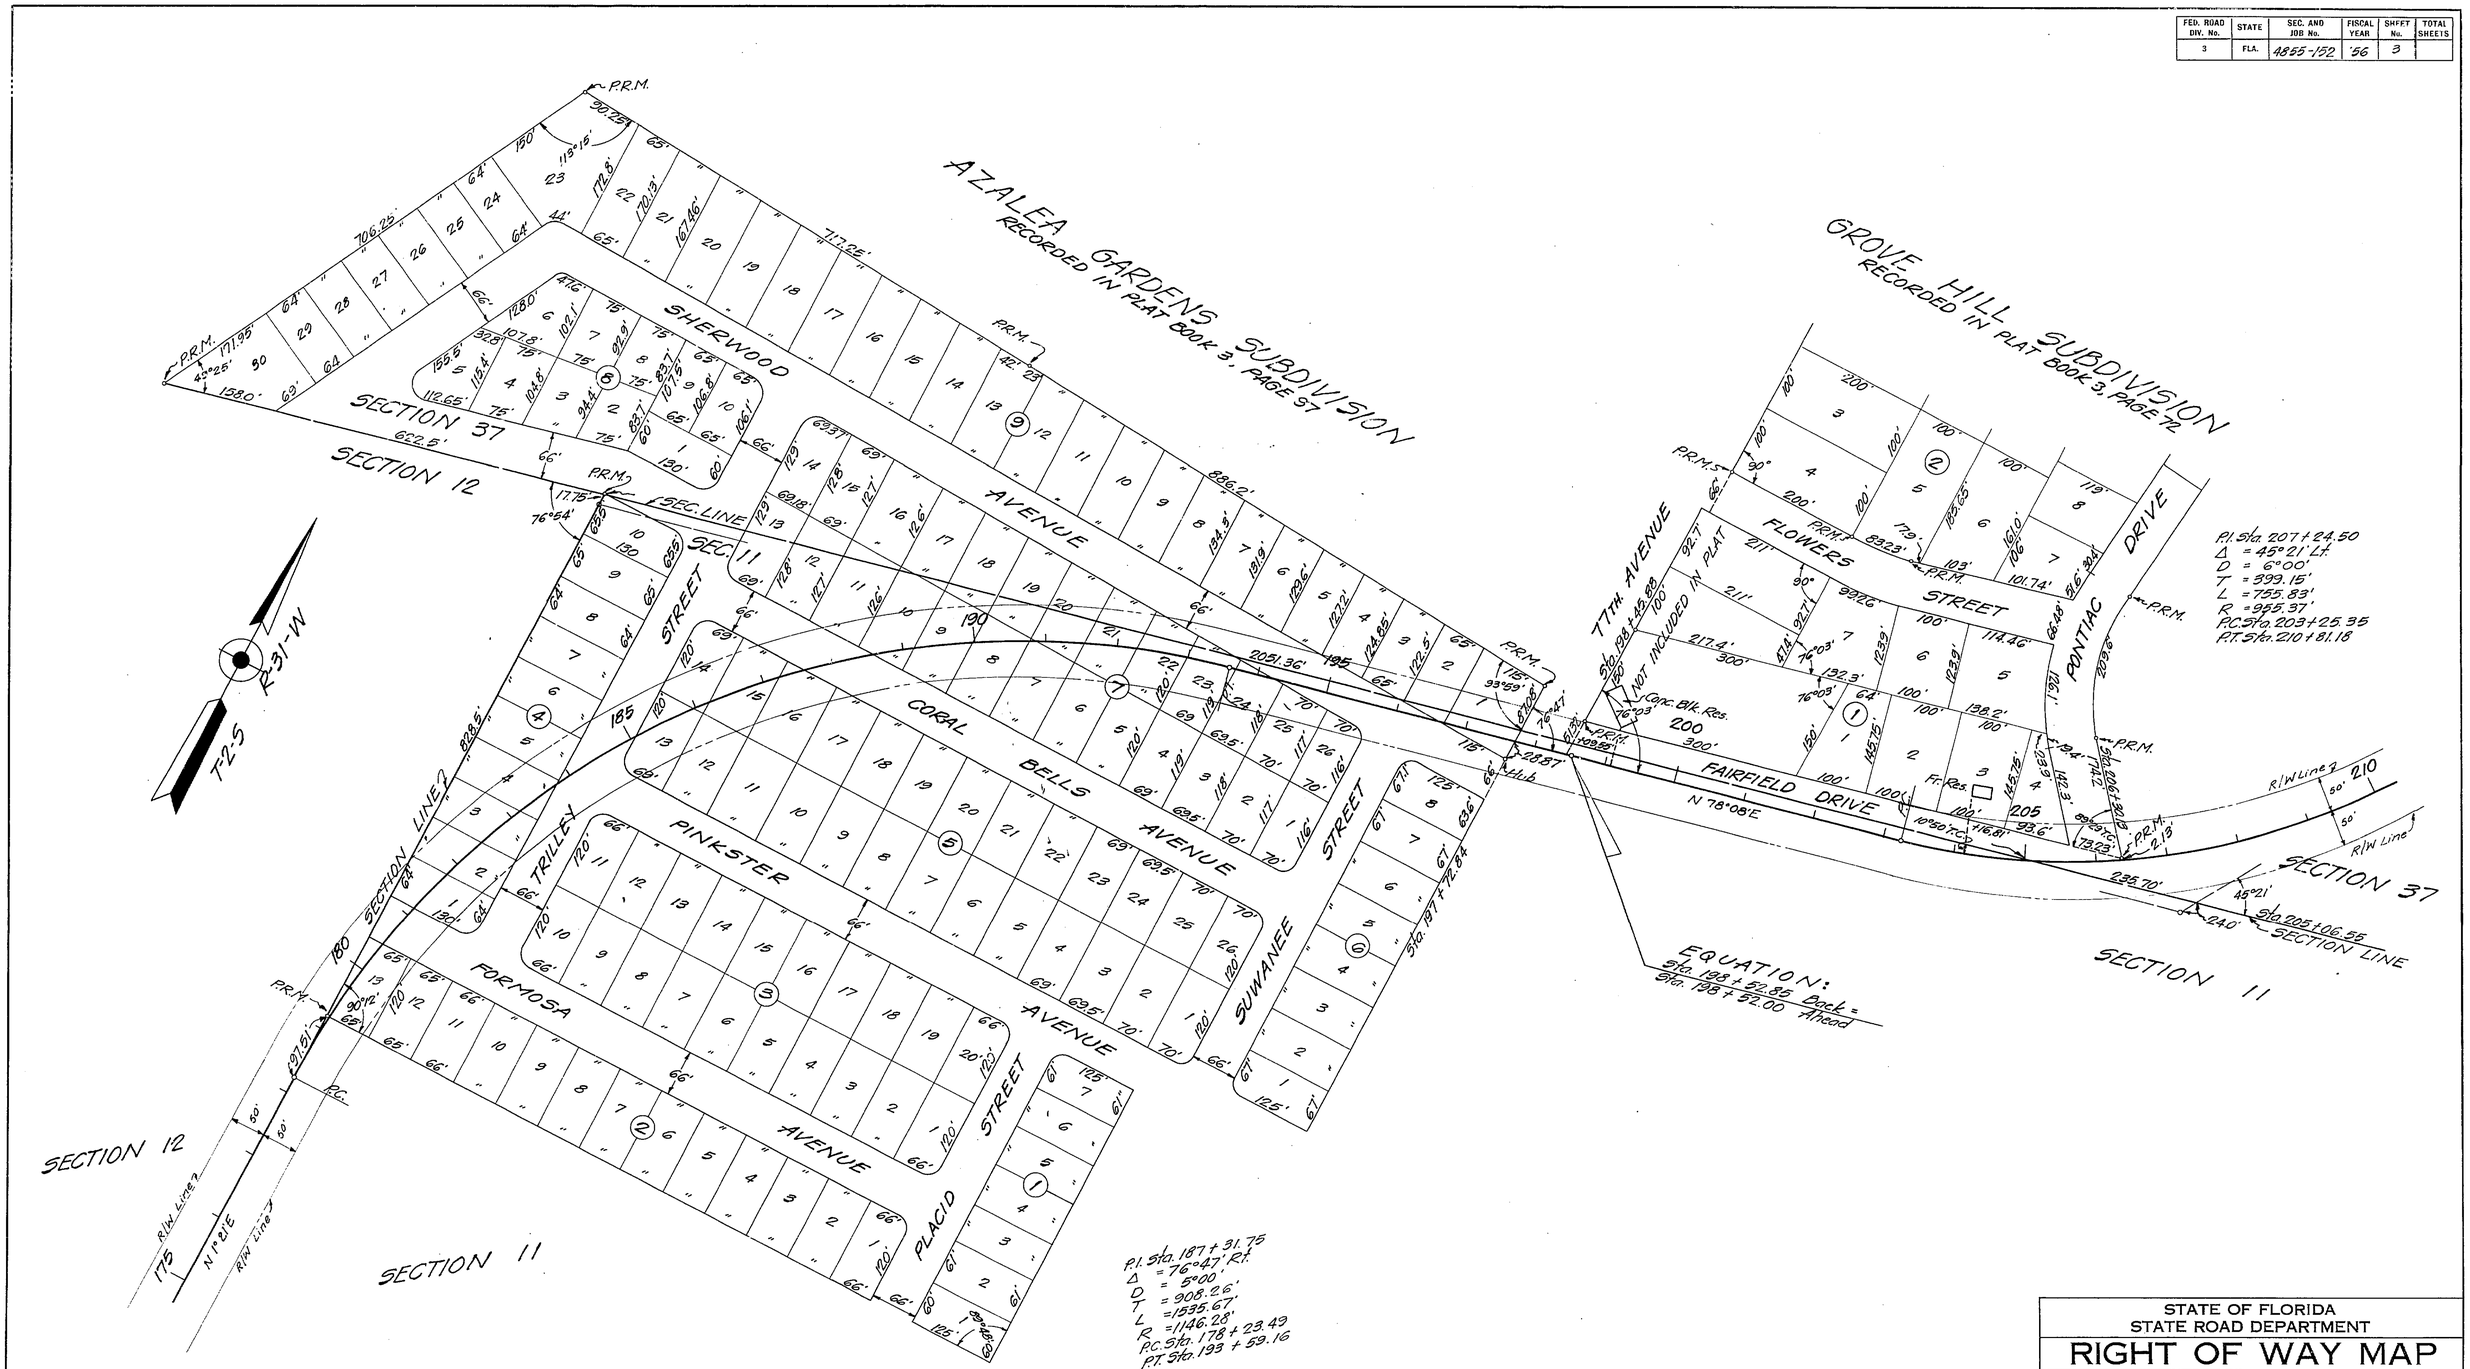

STATE OF FLORIDA
STATE ROAD DEPARTMENT

RIGHT OF WAY MAP

SECTION No. 4855-152 Sh. 3

ROAD No. S-289-A ESCAMBIA COUNTY

SCALE 1"=100'	NAMES	DATES	APPROVED BY
DRAWN			
TRACED	R.H.B.	9-12-56	DIVISION ENGINEER
INDEXED			
REVISED	F.K.	2-15-57	11-7-56
REVISED		6-10-57	for STATE HIGHWAY ENGINEER

FED. ROAD DIV. No.	STATE	SEC. AND JOB No.	FISCAL YEAR	SHEET No.	TOTAL SHEETS
3	FLA.	4855-152	'56	4	

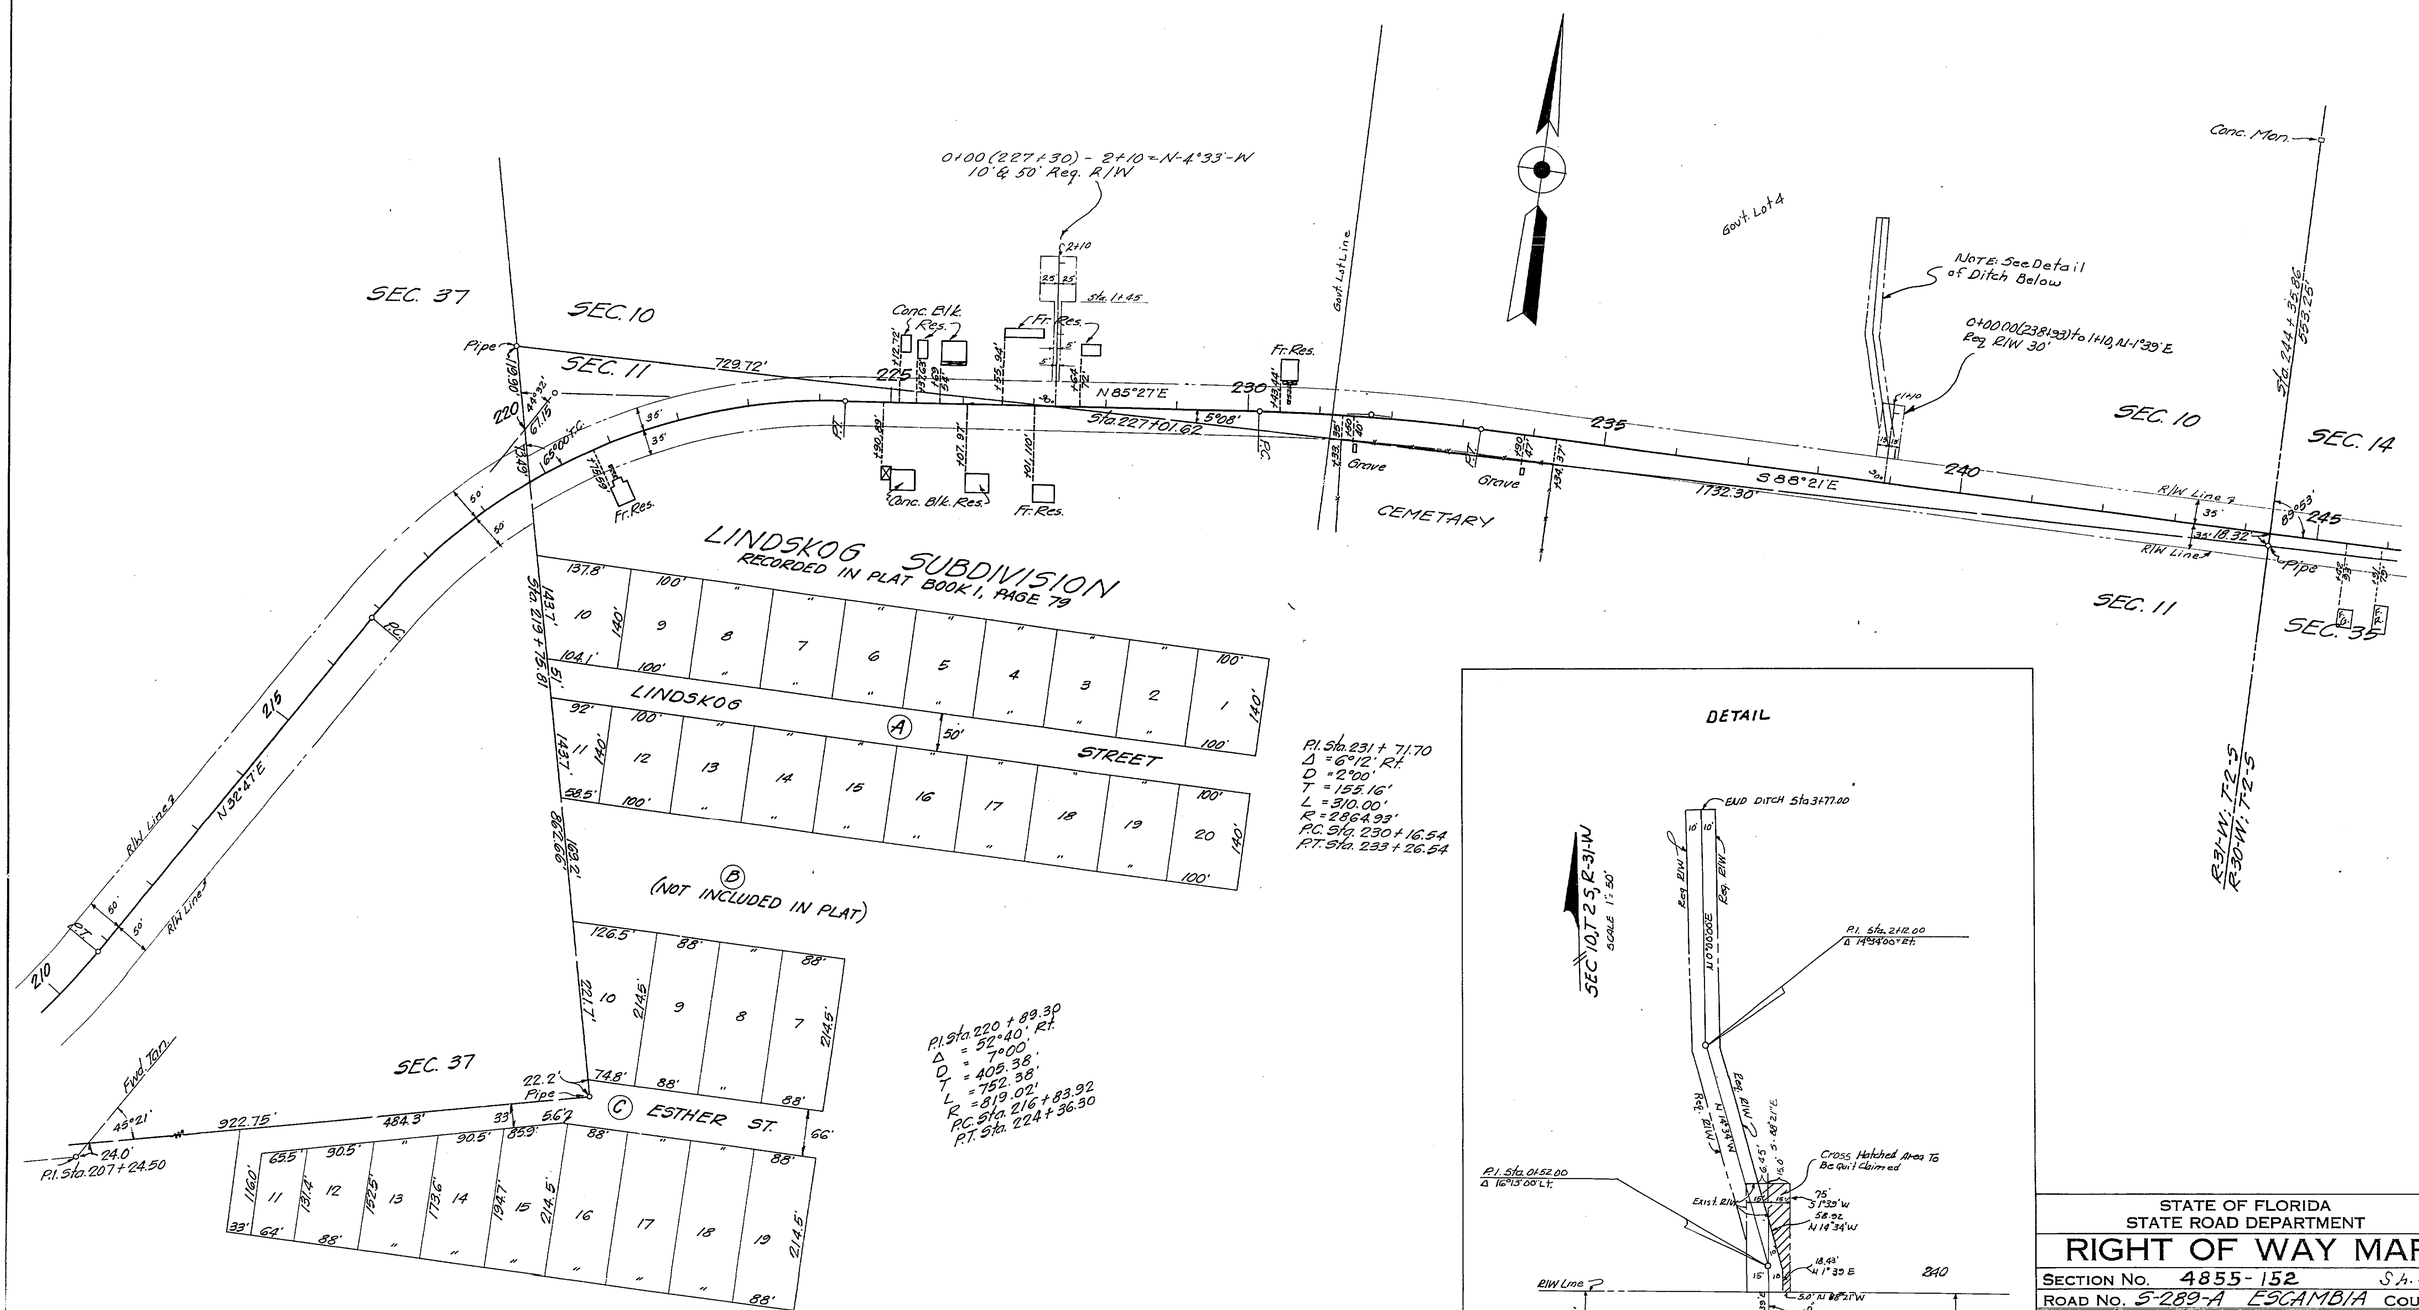

STATE OF FLORIDA
STATE ROAD DEPARTMENT

RIGHT OF WAY MAP

SECTION No. 4855-152 S.A. 4

ROAD No. S-289-A ESCAMBIA COUNTY

SCALE 1" = 100'	NAMES	DATES	APPROVED BY
DRAWN			
TRACED	R.J.B.	9-13-56	R. R. Dunlap — DIVISION ENGINEER
INDEXED			
REVISED DITCH	BOH-MNC	3-29-73	11-7-56 — for STATE HIGHWAY ENGINEER
REVISED			

FED. ROAD DIV. No.	STATE	SEC. AND JOB No.	FISCAL YEAR	SHEET No.	TOTAL SHEETS
3	FLA.	4855-152	57	5	

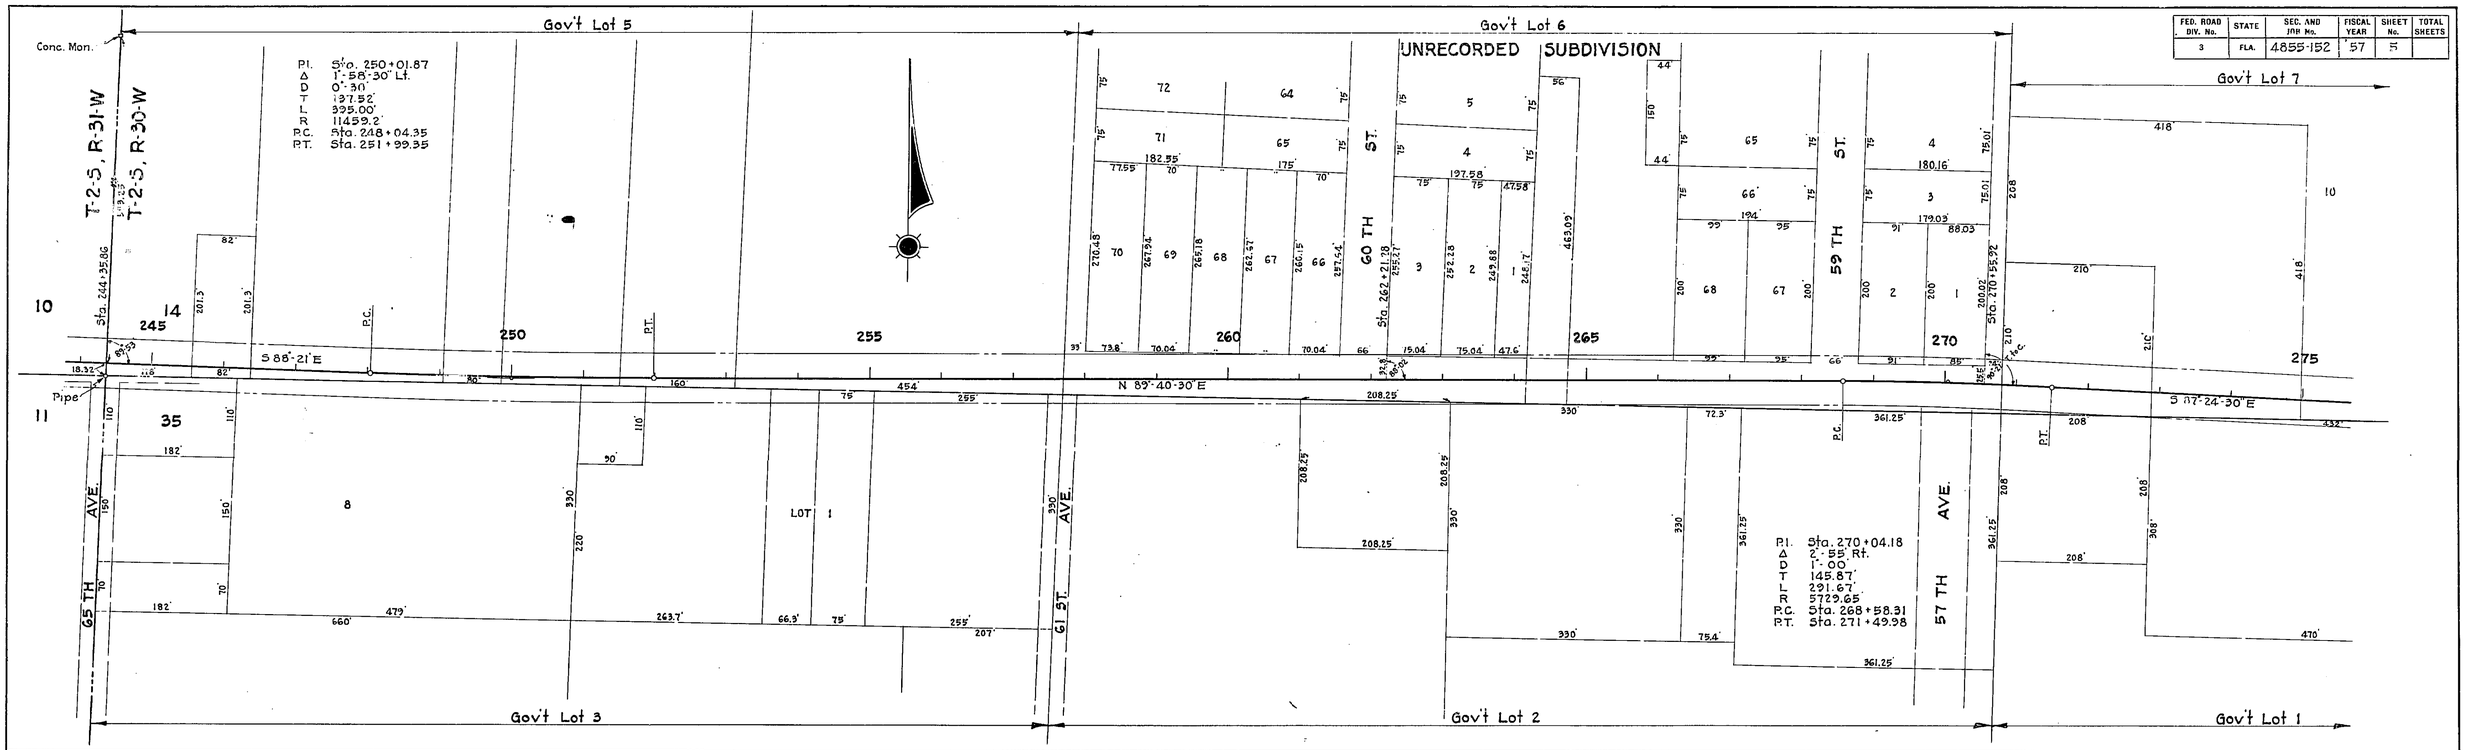

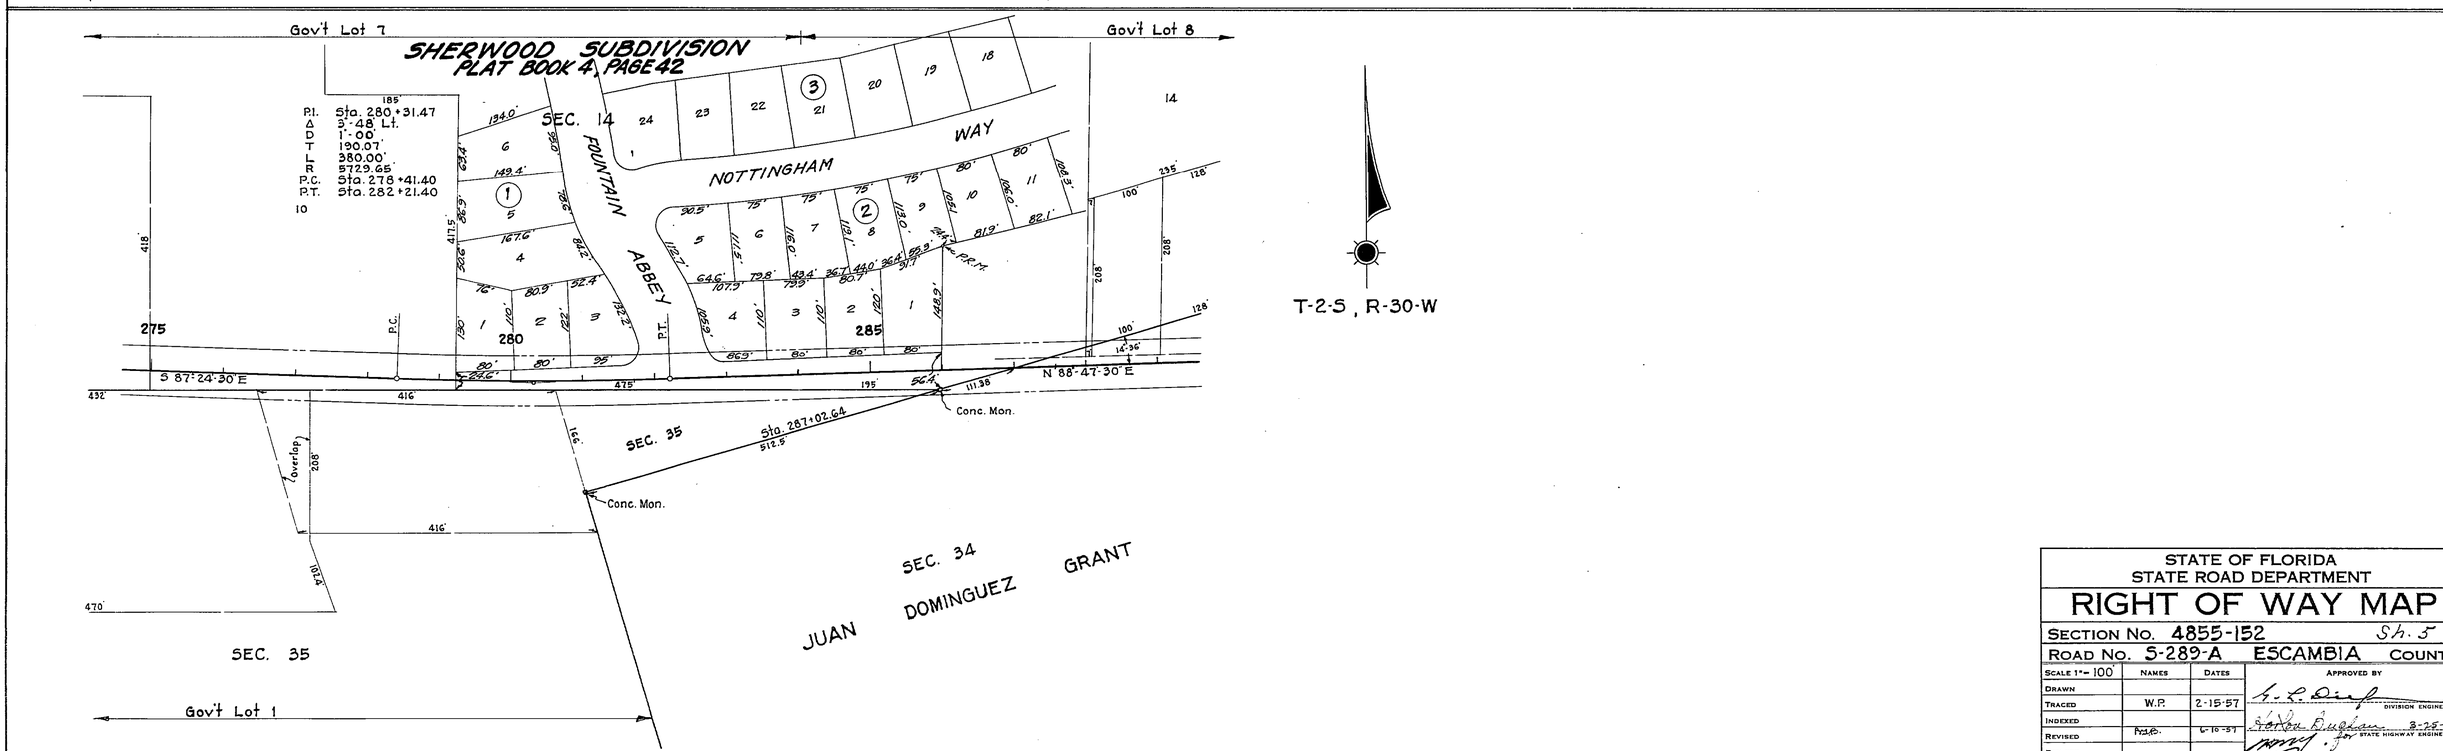

STATE OF FLORIDA
STATE ROAD DEPARTMENT

RIGHT OF WAY MAP

SECTION No. 4855-152 Sh. 5

ROAD No. S-289-A ESCAMBIA COUNTY

SCALE 1" = 100'	NAMES	DATES	APPROVED BY
DRAWN			
TRACED	W.P.	2-15-57	DIVISION ENGINEER
INDEXED			
REVISED	[illegible]	6-10-57	3-25-57 for STATE HIGHWAY ENGINEER
REVISED			

FED. ROAD DIV. No.	STATE	SEC. AND JOB No.	FISCAL YEAR	SHEET No.	TOTAL SHEETS
3	FLA.	4855-152	'56	6	

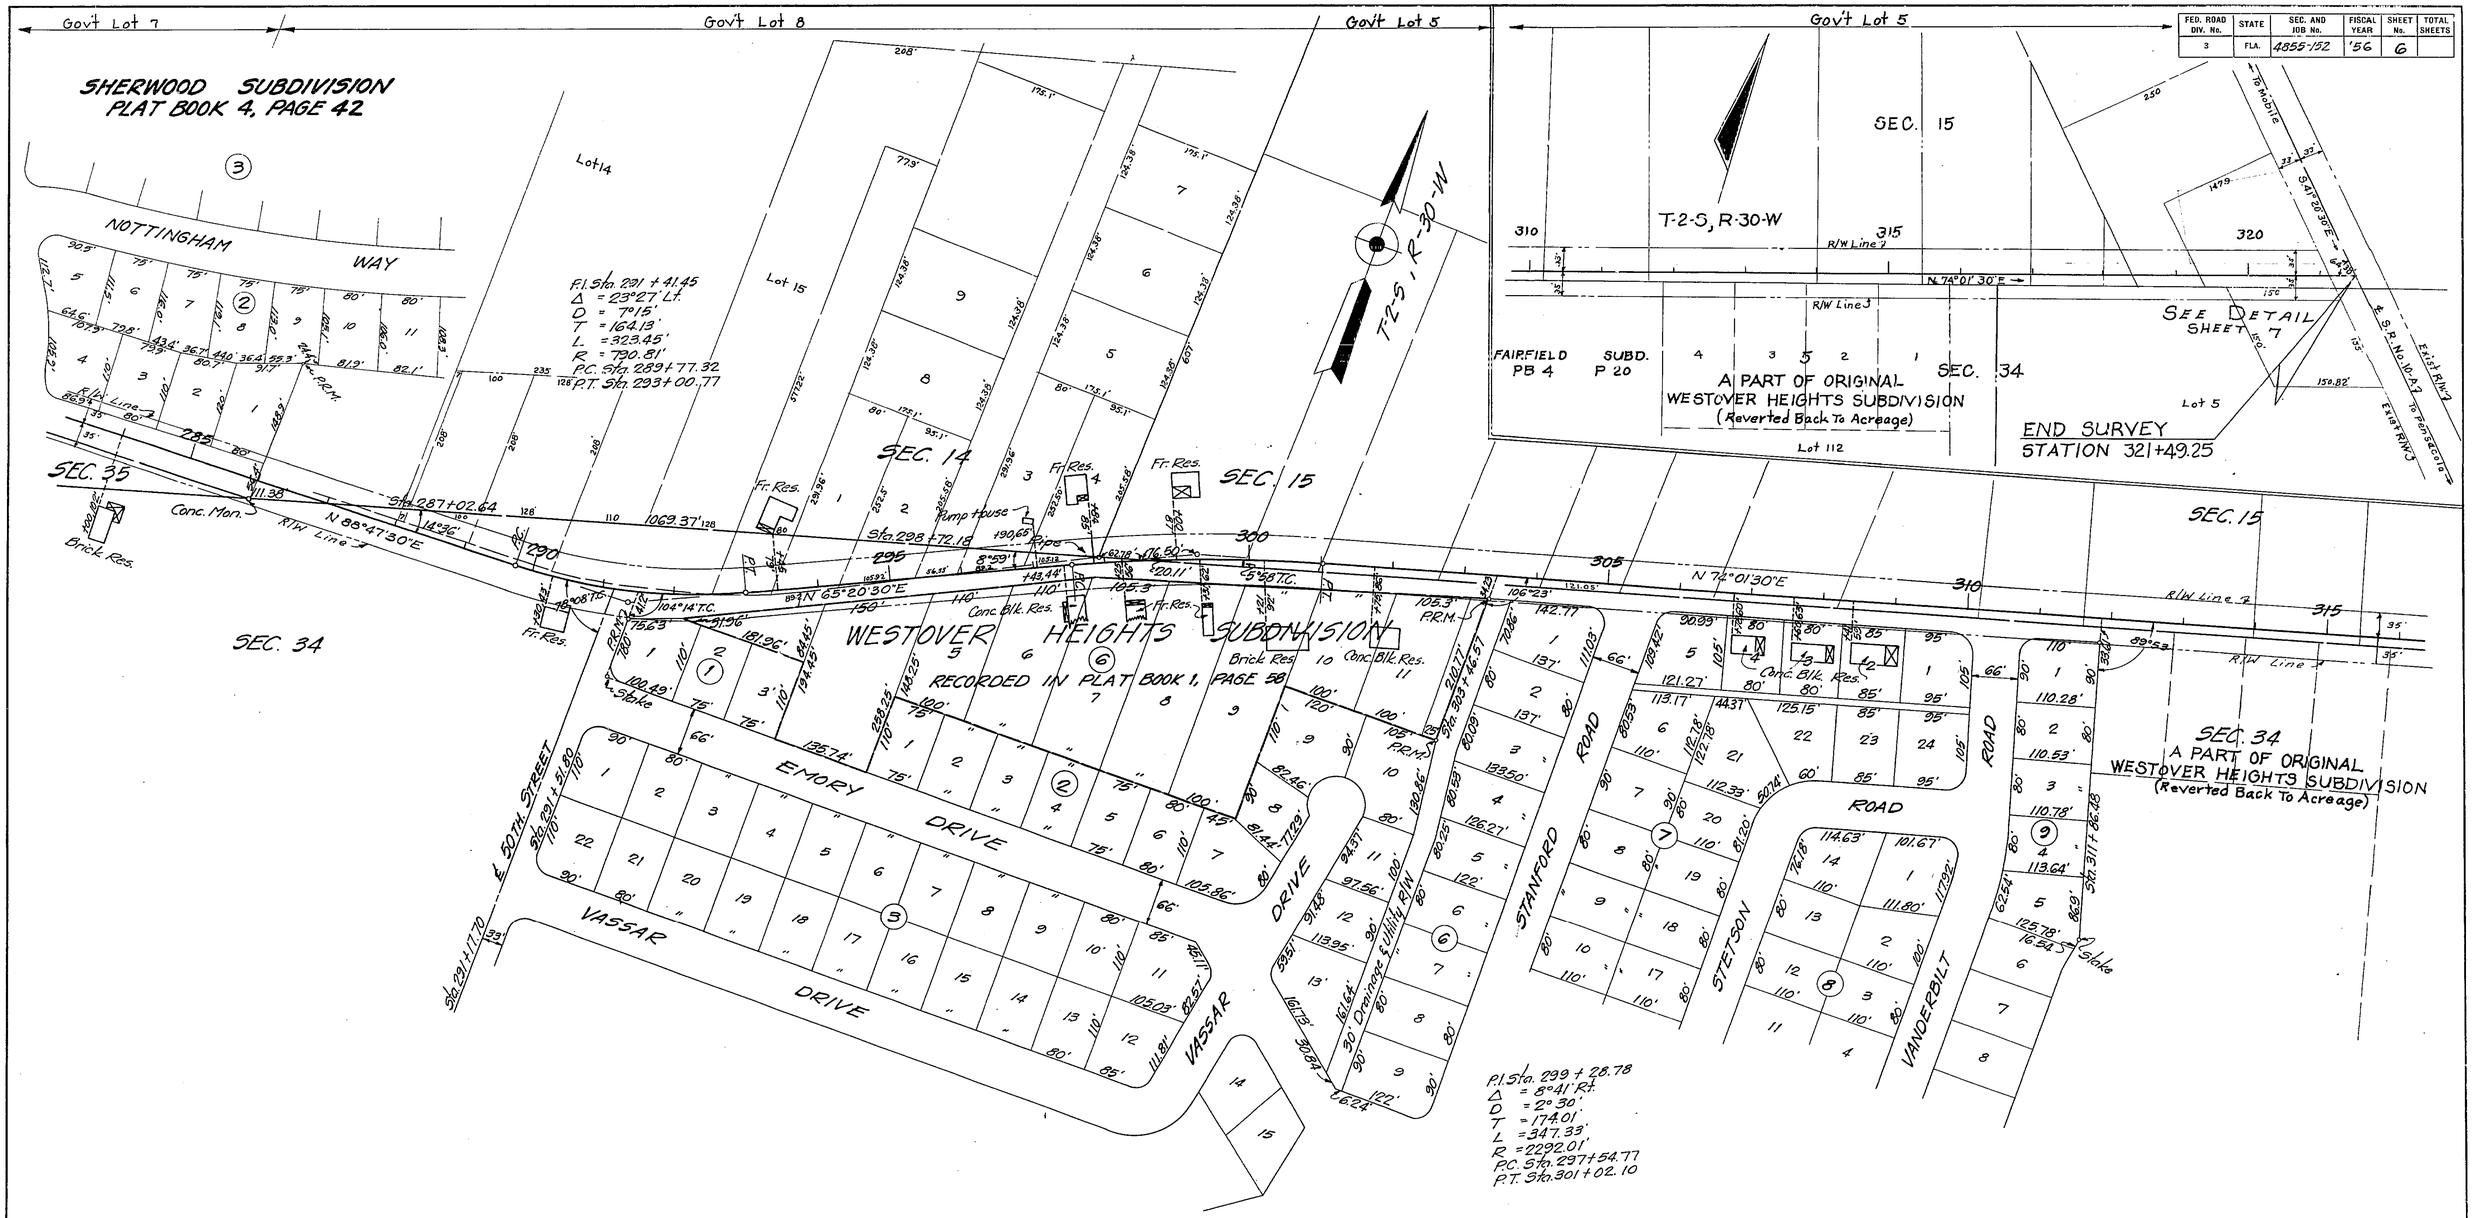

STATE OF FLORIDA
STATE ROAD DEPARTMENT

RIGHT OF WAY MAP

SECTION No. 4855-152 Sh. 6

ROAD No. S-289-A ESCAMBIA COUNTY

SCALE 1"=100'	NAMES	DATES	APPROVED BY
DRAWN			
TRACED	B.H.B.	9-17-56	G. L. Deef — DIVISION ENGINEER
INDEXED			
REVISED	F.K. / H.H.B.	2-27-57 / 6-11-57	Horton Buchan 11-7-56 for STATE HIGHWAY ENGINEER
REVISED			

FED. ROAD DIV. No.	STATE	SEC. AND JOB No.	FISCAL YEAR	SHEET No.	TOTAL SHEETS
3	FLA.	4855-152	'57	7	7

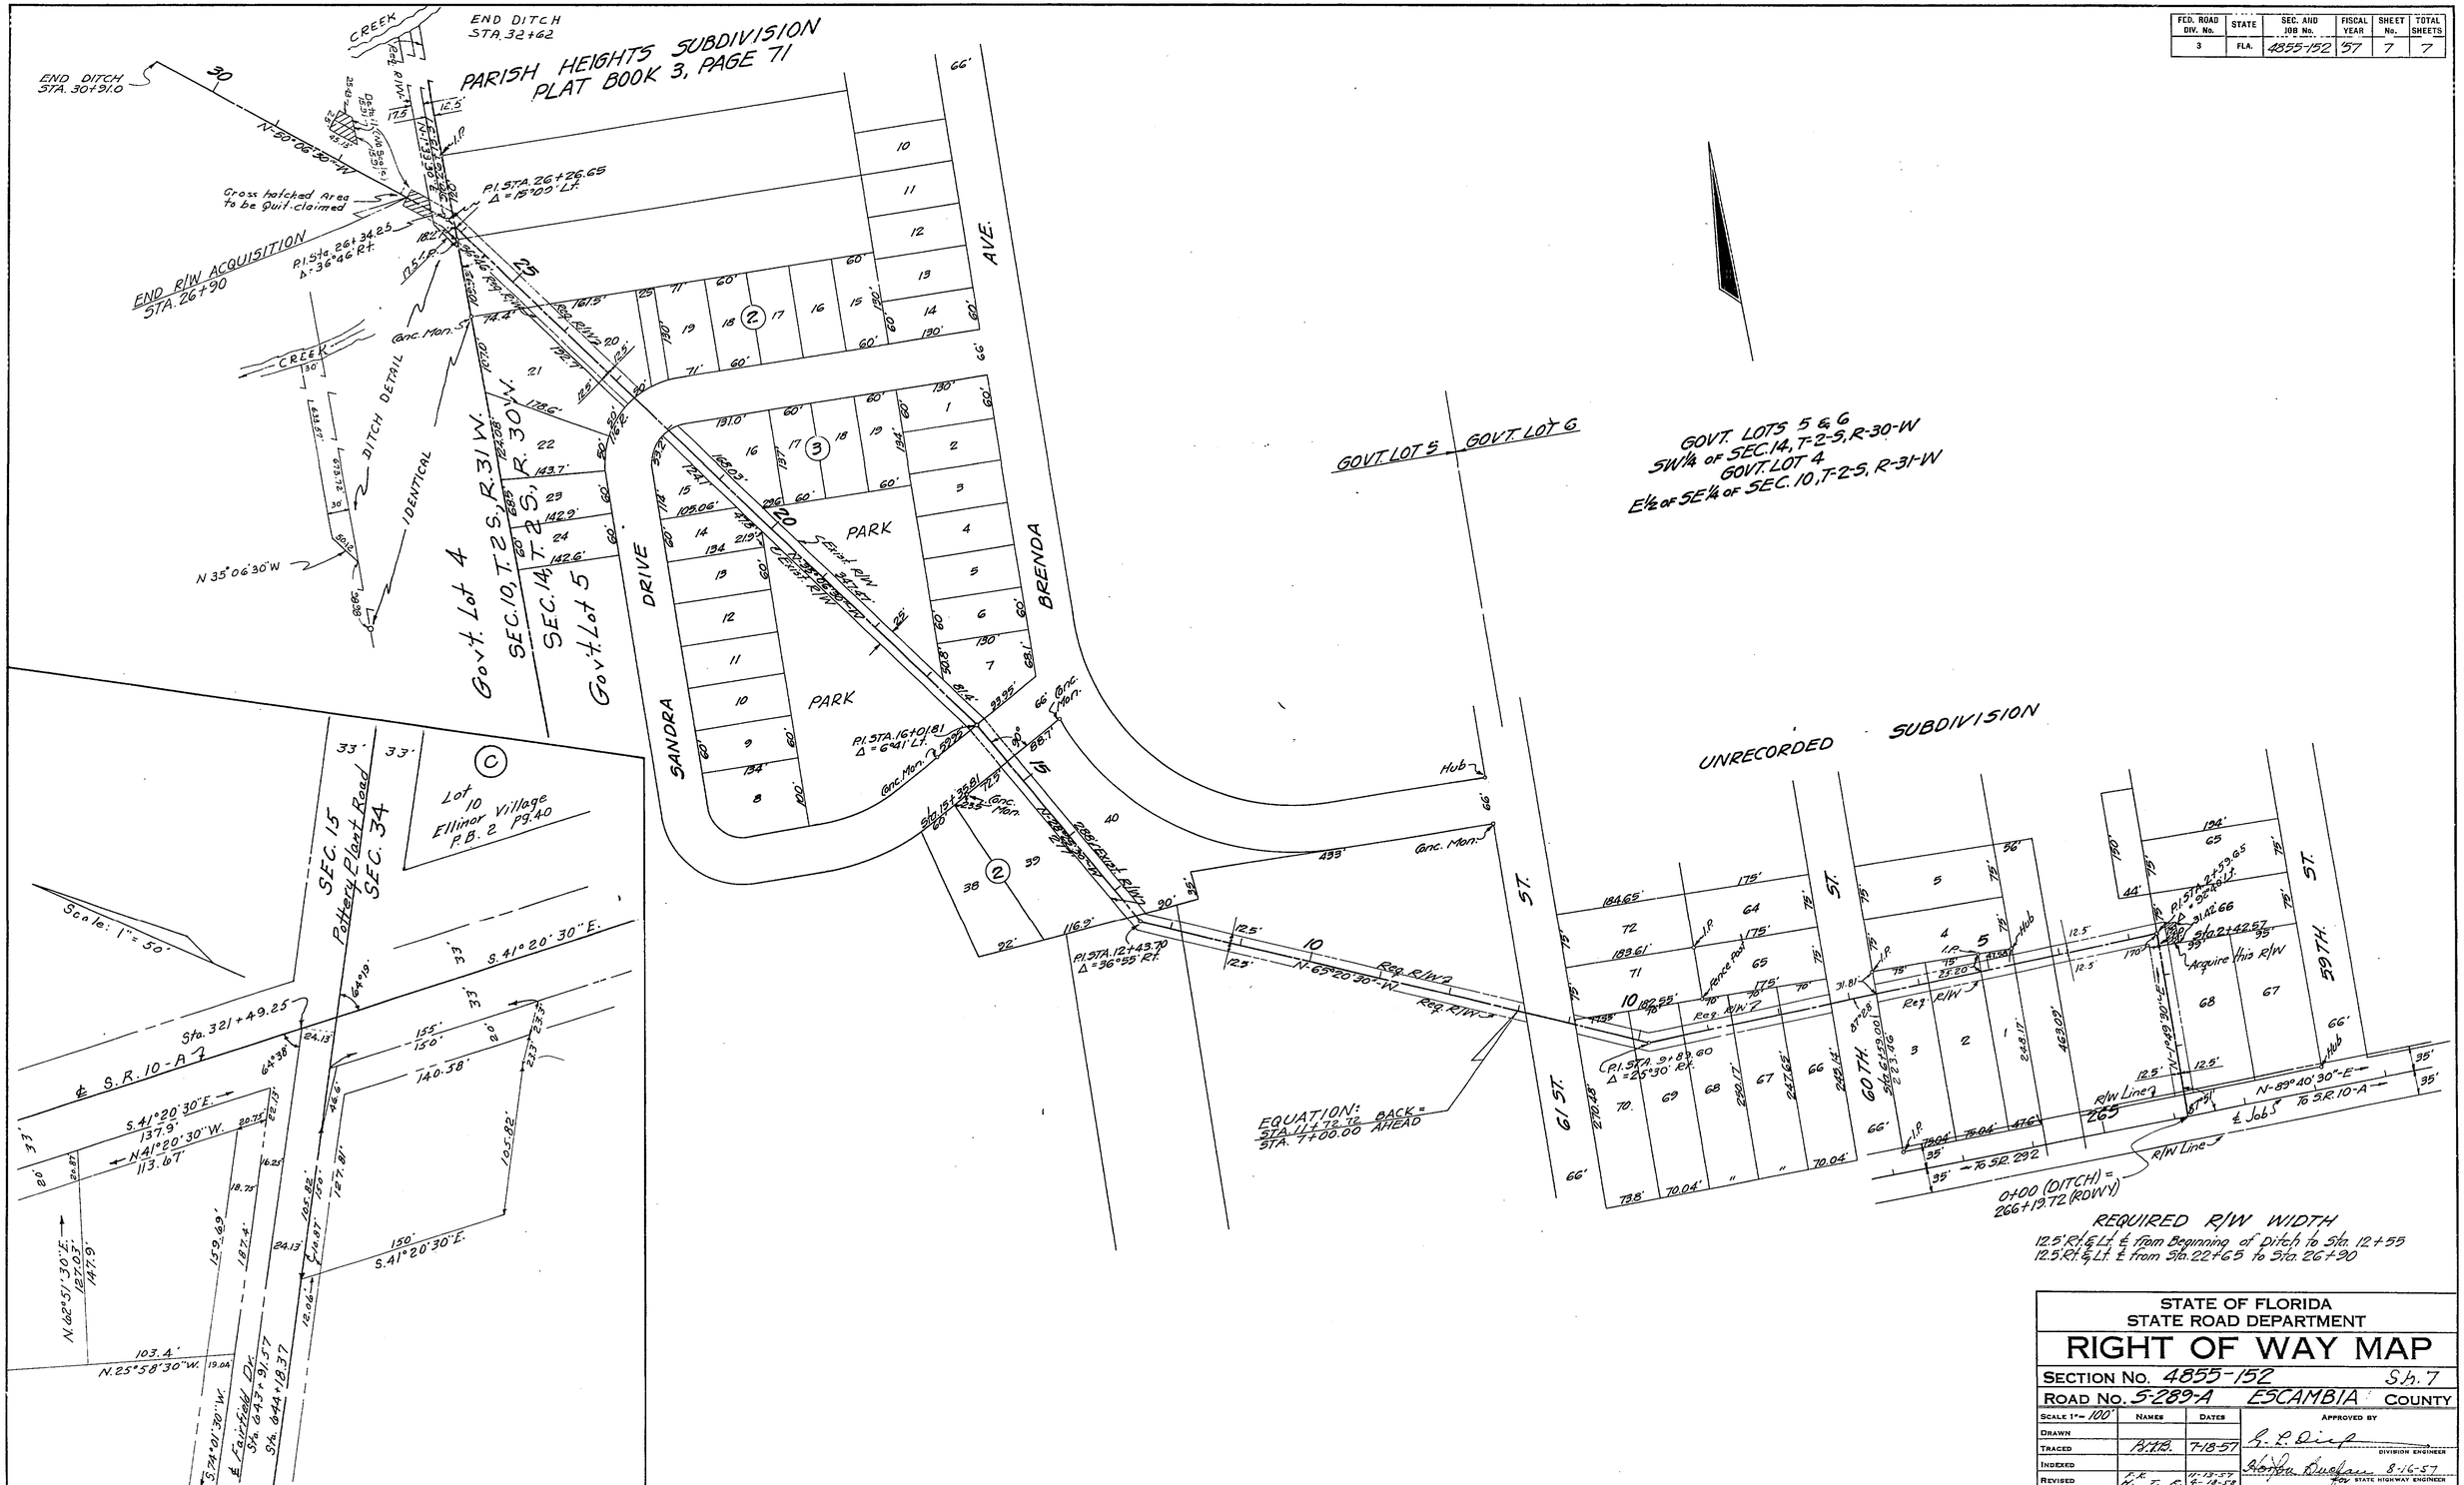

REQUIRED R/W WIDTH
12.5' Rt. & Lt. ℄ from Beginning of Ditch to Sta. 12+55
12.5' Rt. & Lt. ℄ from Sta. 22+65 to Sta. 26+90

STATE OF FLORIDA
STATE ROAD DEPARTMENT

RIGHT OF WAY MAP

SECTION No. 4855-152 Sh. 7

ROAD No. S-289-A ESCAMBIA COUNTY

SCALE 1" = 100'	NAMES	DATES	APPROVED BY
DRAWN			G. L. Dick DIVISION ENGINEER
TRACED	R.M.B.	7-18-57	
INDEXED			Horton Buchan 8-16-57 for STATE HIGHWAY ENGINEER
REVISED	F.K.	11-13-57	
REVISED Ditch Detail	N.T.F.	4-18-58	
REVISED Ditch Detail	DFE-MHC	1-11-68	

FED. ROAD DIV. No.	STATE	F A PROJECT NO.	FISCAL YEAR	SHEET No.
3	FLA.			8

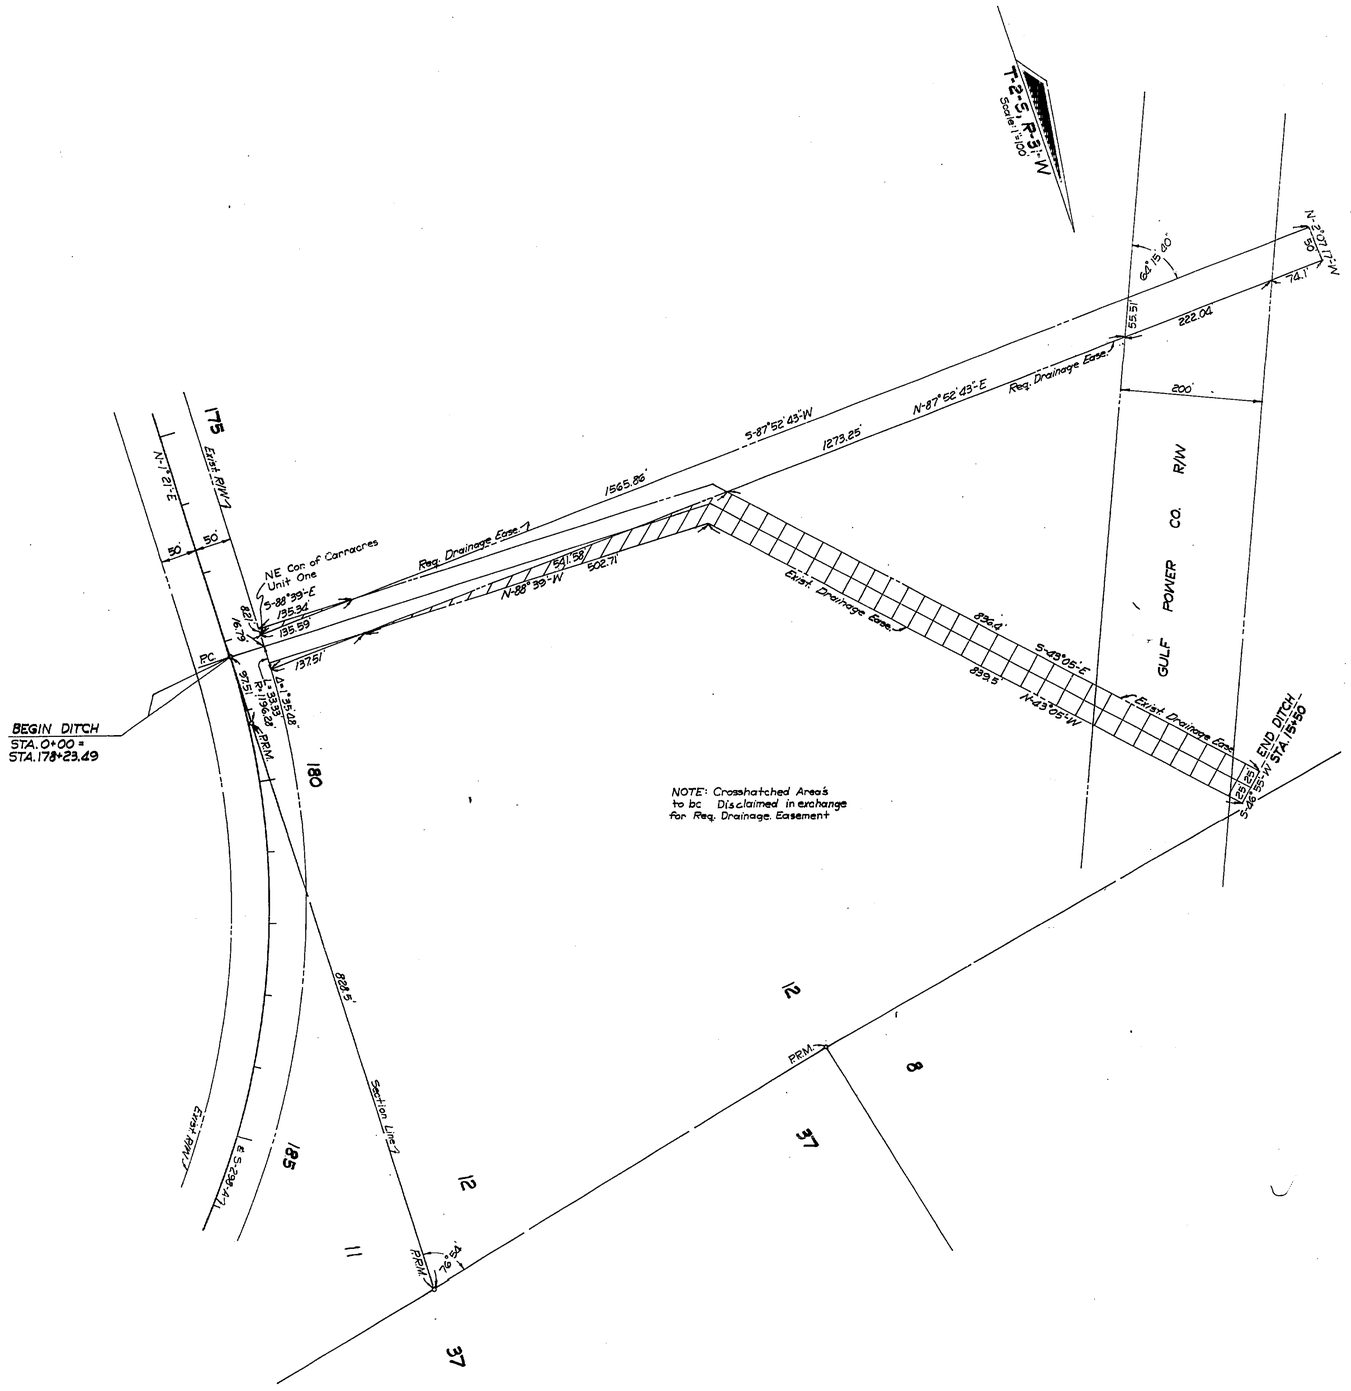

STATE OF FLORIDA
DEPARTMENT OF TRANSPORTATION

RIGHT OF WAY MAP

STATE ROAD No. S-289-A ESCAMBIA COUNTY

	BY	DATE	APPROVED BY	DATE
DRAWN			E. W. Lee	9-28-72
TRACED	I.L.C.	9-27-72	DISTRICT ENGINEER	
CHECKED			Thomas E. Rucco	10-3-72
COMPARED			ENGINEER OF RIGHT OF WAY	
INDEXED			STATE HIGHWAY ENGINEER	

REVISION	BY	DATE
Note	CH-DMG	10-24-72

SECTION 4855-152 SHEET 8 OF 8