FED. Road Div. No.	STATE	F A PROJECT NO.	FISCAL YEAR	SHEET No.
3	FLA.			1

Book number 8998.33

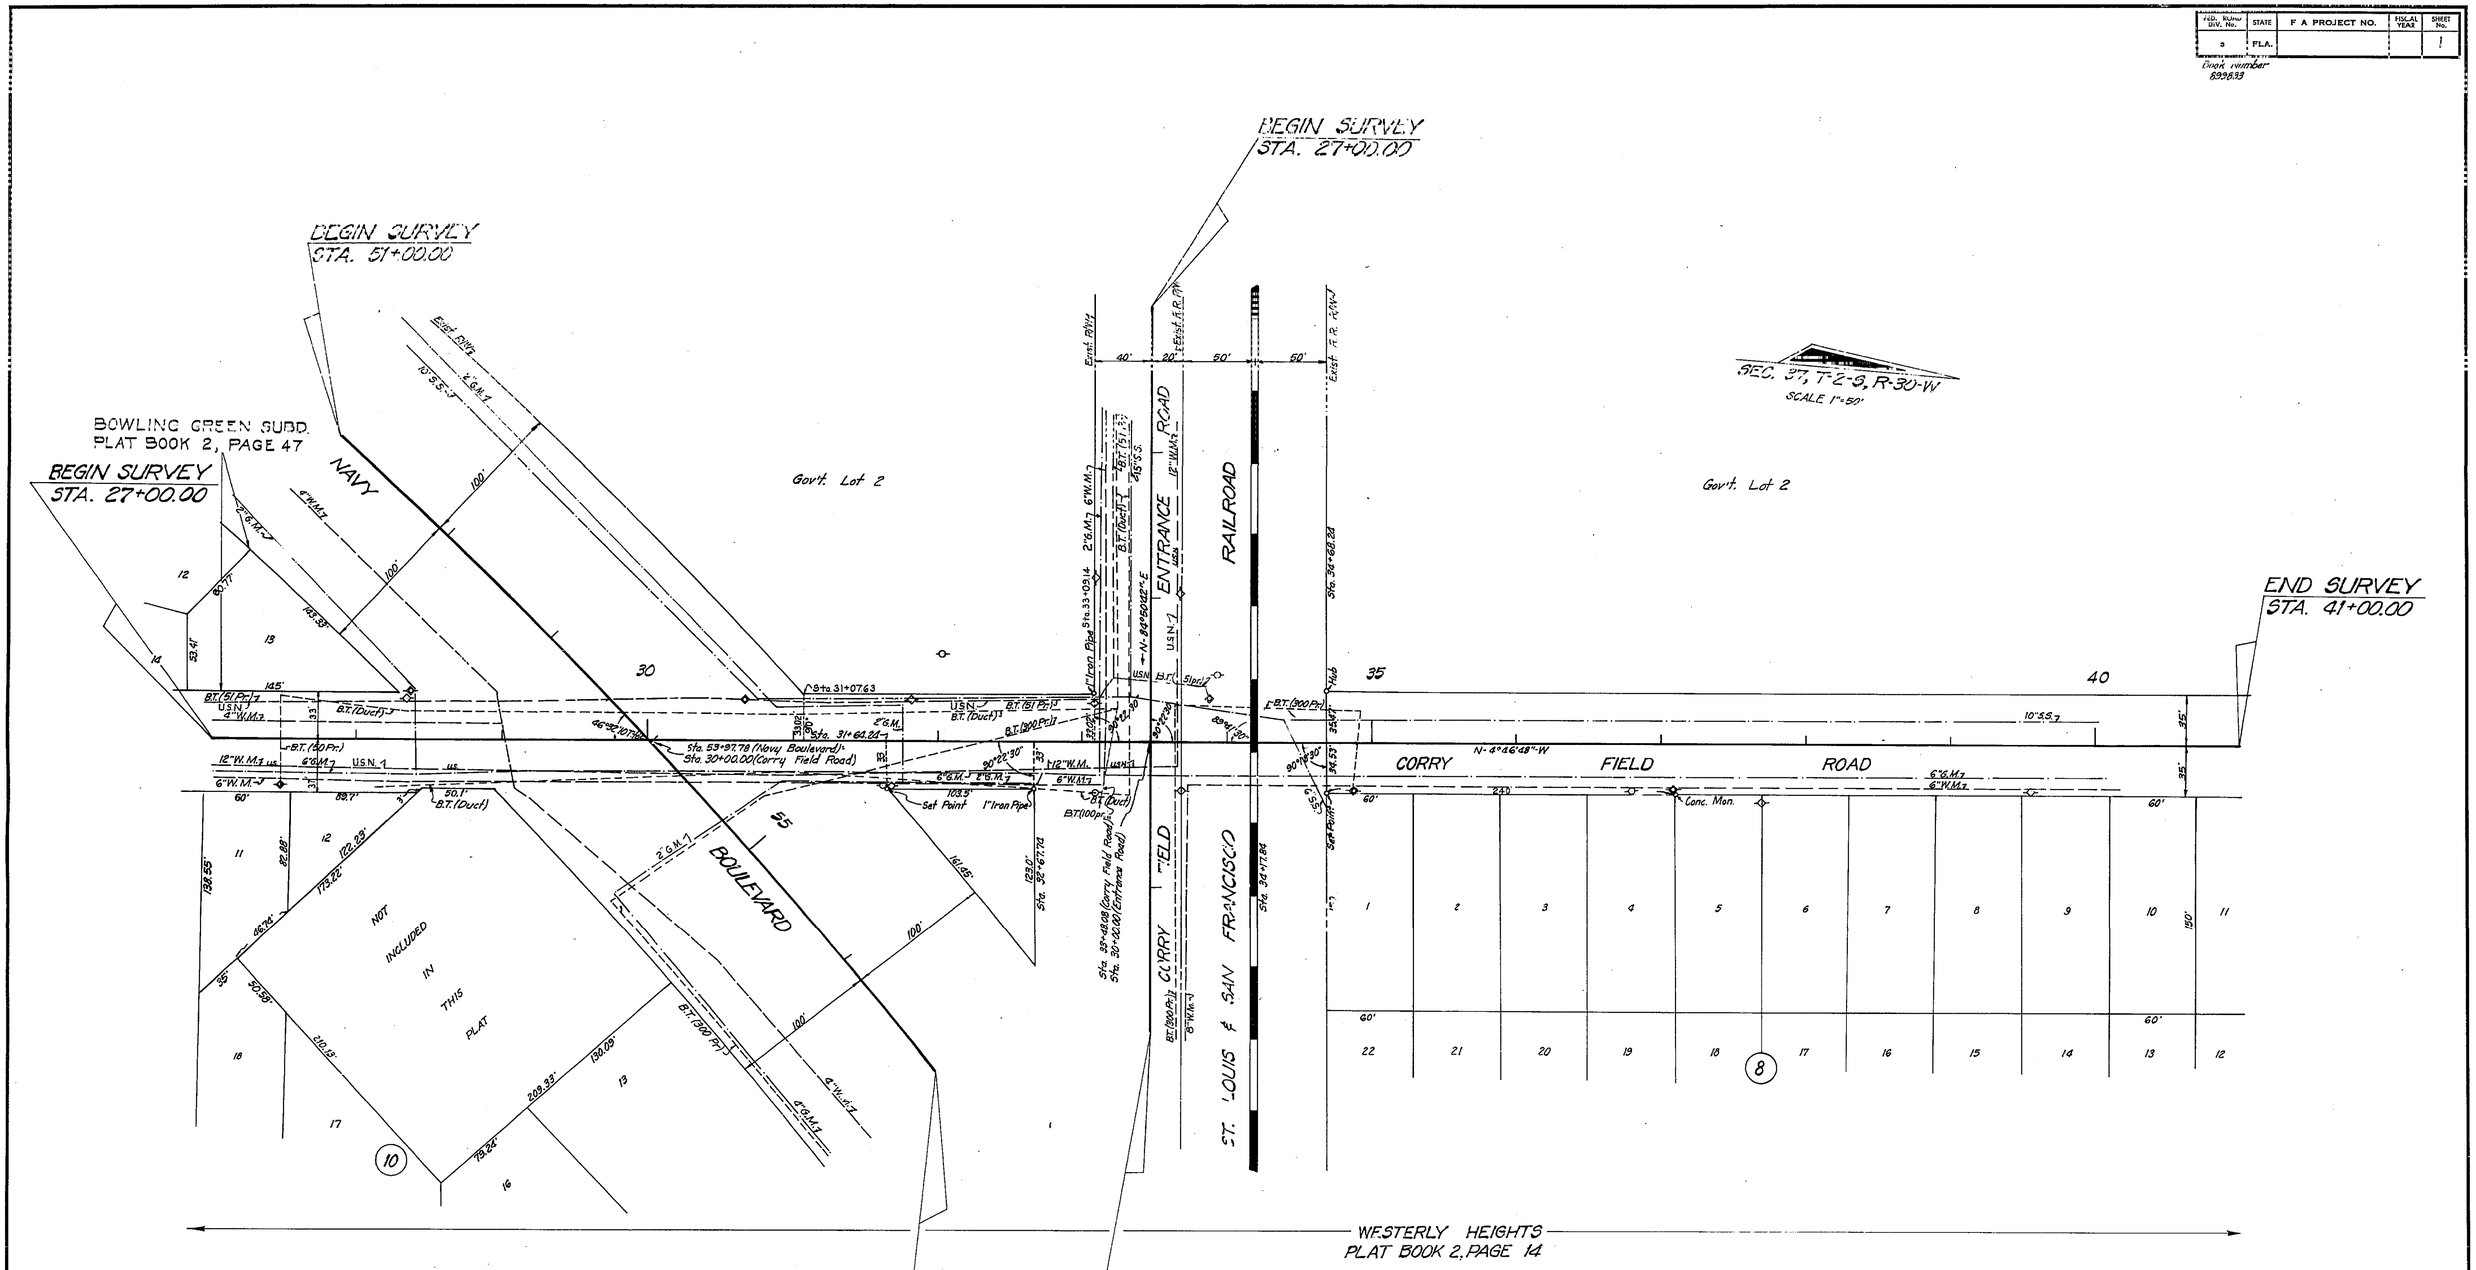

Curve On Navy Blvd
P.I. Sta. 58+37.70
Δ 74°23'00" Rt.
D 1°30'00"
T 2898.57'
L 4958.89'
R 3819.83'
P.C. Sta. 29+29.13
P.T. Sta. 78+98.02

UTILITY OWNERS

- Power: Gulf Power Company
- Telephone: Southern Bell Telephone Co.
- U.S.N. " : United States Navy
- Water: Peoples Water Service Co.
- U.S.N. " : United States Navy
- Sanitary Sewer: Pensacola Sanitary Co.
- Gas: City of Pensacola

B.I. Nº 311582

STATE OF FLORIDA
DEPARTMENT OF TRANSPORTATION

RIGHT OF WAY MAP

STATE ROAD NO. ESCAMBIA COUNTY

	BY	DATE	APPROVED BY	DATE
DRAWN				
TRACED	B.H.	11-15-73		1-15-74 DISTRICT ENGINEER
CHECKED	C.E.H.	12-27-73		1-28-74 ENGINEER OF RIGHT OF WAY
COMPARED				
INDEXED				STATE HIGHWAY ENGINEER

REVISION	BY	DATE

SECTION 48560-2701 SHEET 1 OF 1

INTERSECTION OF CORRY FIELD ROAD & NAVY BOULEVARD