FED. ROAD DIV. No.	STATE	PROJECT No.	FISCAL YEAR	SHEET No.
3	FLA.	48600-2601	68	1

Note:

⊙ --- R/W Mrk.
These symbols denote the location of underground Permanent R/W Markers (P.R/W M.). The P.R/W M. are 5/8" copper coated rods. Above ground reference markers are located within 1' of the P.R/W M., where possible.

The locations of the P.R/W M. were established by field survey notes in June 1975. The original field notes are filed in the District 3 Office, State of Florida Department of Transportation, Chipley, Florida. Copies of the notes are filed in the Office of R/W Engineering, State of Florida Department of Transportation, Tallahassee, Florida.

Filed for record in the Office of the Clerk of the Circuit Court for the County of Escambia, State of Florida, in Map Book 1, Page 215 & 215A on the 30th day of December A.D. 1975.

UTILITY OWNERS

Sanitary Sewer: West Pensacola Utility Co.
Telephone Cable: Southern Bell Telephone Co.
Telephone Poles: Southern Bell Telephone Co.
Power Poles: Gulf Power Co.

Revision	By	Date
Add P.R/W M. & Note	WPH	6-17-75
R/W	CEH-MHC	8-30-73
Utility Owner	JW-MHC	11-12-68
Jog. in R/W	DV-MHC	9-16-68
Ditches	DV-MHC	8-30-68

STATE OF FLORIDA
STATE ROAD DEPARTMENT

RIGHT OF WAY MAP

STATE ROAD NO. 5-296-A ESCAMBIA COUNTY

	By	Date	Approved By	Date
Drawn			T B Webb Jr.	Aug 9 1968
Traced	JW	3-13-68	District Engineer	
Checked			Engineer of Rights of Way	
Compared				
Indexed			State Highway Engineer	

SECTION. 48600-2601 SHEET 1 OF 2

S.R. 10-A EAST TO MASSACHUSSETTS AVE.

FED. ROAD DIV. No.	STATE	PROJECT No	FISCAL YEAR	SHEET No.
3	FLA.	48600-2601	69	2

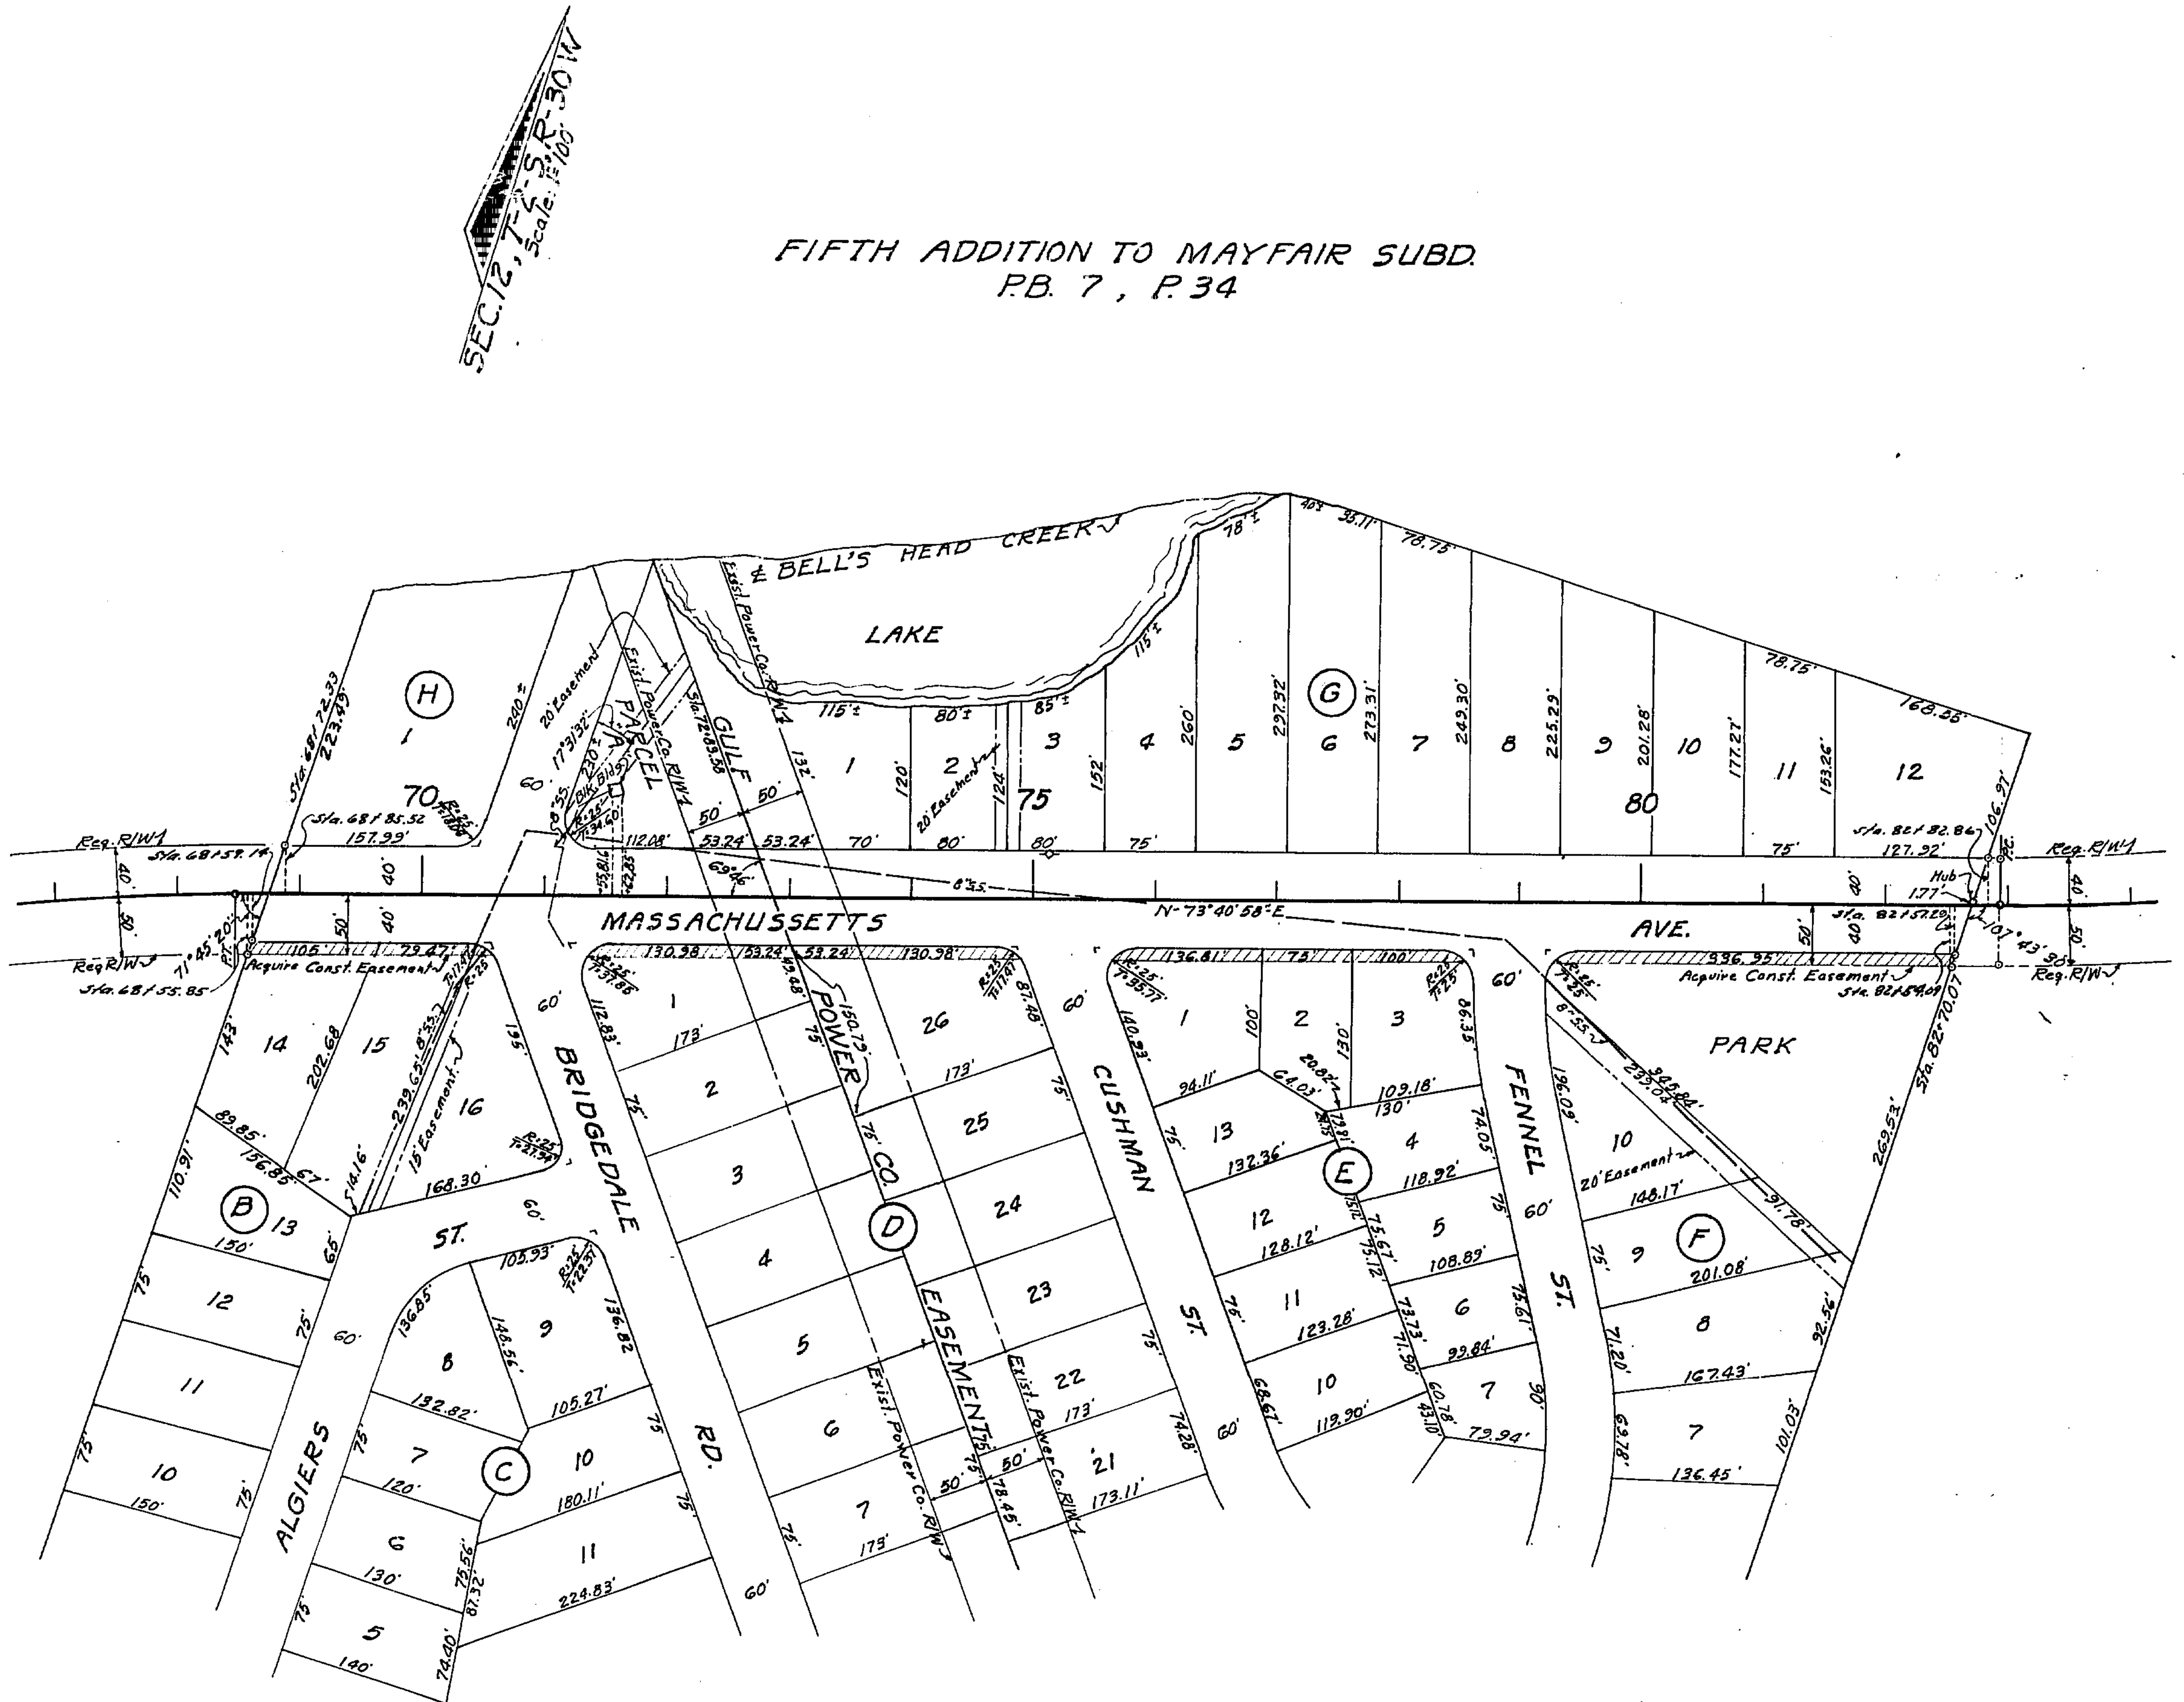

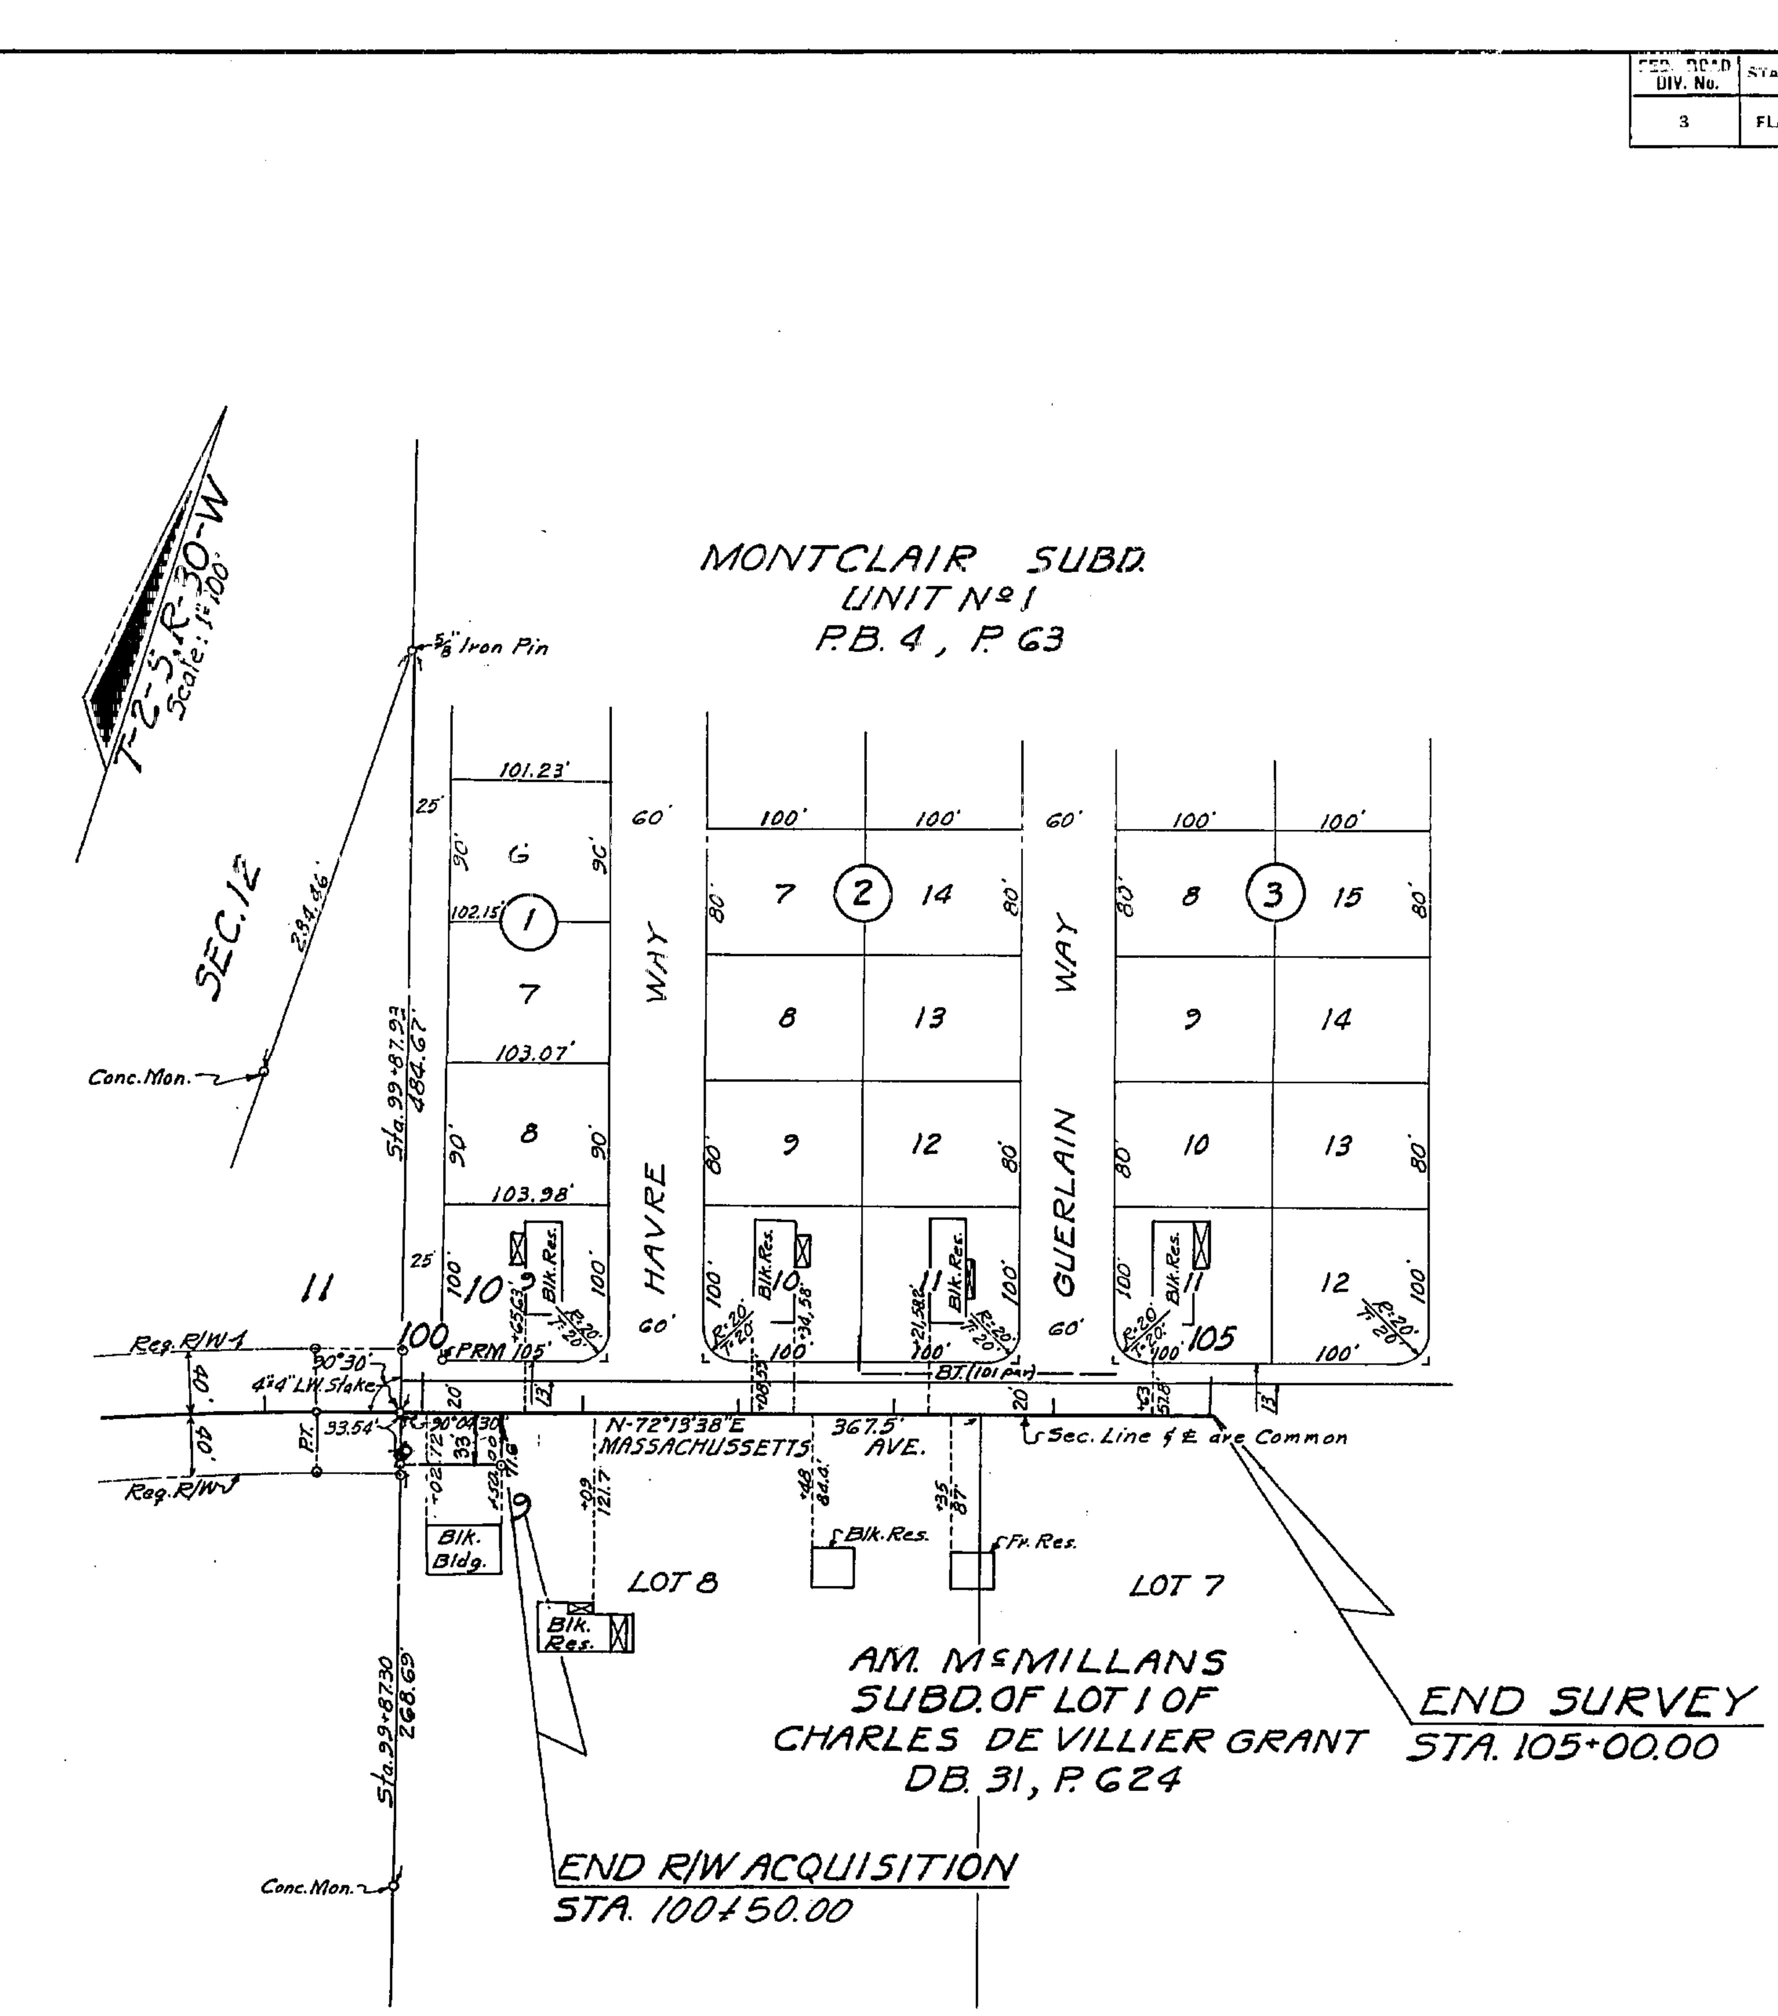

DETAIL
NO SCALE

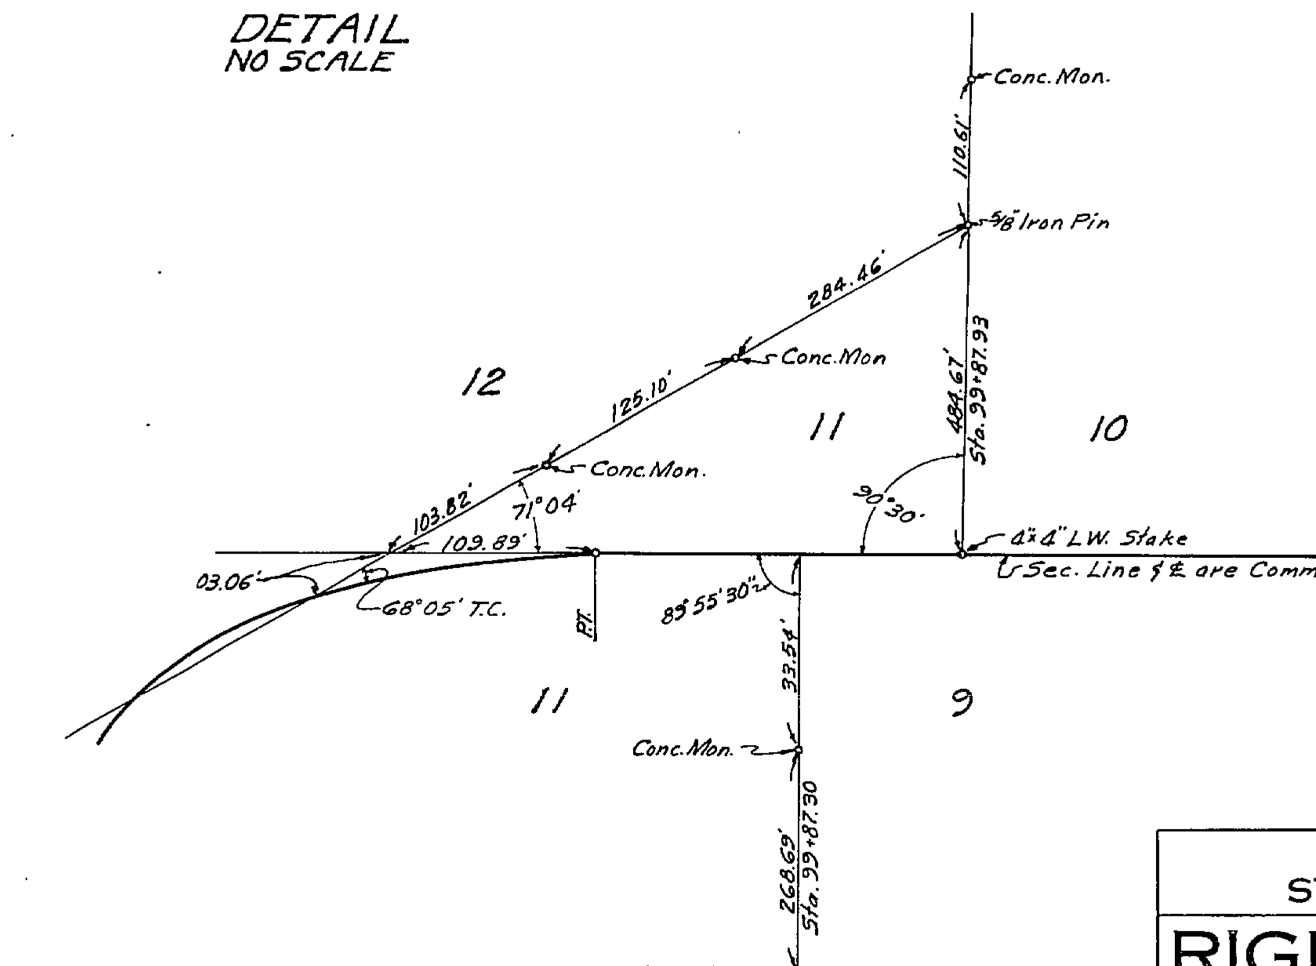

Note:
⊙--- R/W Mrk.
Symbol for Permanent R/W Markers.
See Sheet No. 1
For Details.

STATE OF FLORIDA
STATE ROAD DEPARTMENT

RIGHT OF WAY MAP

STATE ROAD NO. 5-296-A ESCAMBIA COUNTY

	BY	DATE	APPROVED BY	DATE
DRAWN			T B Webb (District Engineer)	2-11-69
TRACED	JW	1-30-69		
CHECKED				
COMPARED			Engineer of Rights of Way	
INDEXED			State Highway Engineer	2/20/69

REVISION	BY	DATE
Add P.R/W.M. & Note	W.P.H.	6-17-75
R/W acquisition	I.L.C.-A.L.L.	1-20-75
Exist. R/W	ILC-MHC	10-3-73

SECTION. 48600-2601 SHEET 2 OF 2

SR. 10-A EAST TO MASSACHUSSETTS AVE.

A. R. COGSWELL, JACKSONVILLE, FLORIDA — INK LINEN —