FED. ROAD DIV. No.	STATE	SEC. AND JOB No.	FISCAL YEAR	SHEET No.	TOTAL SHEETS
3	FLA.	4861-152	55	1	6

143

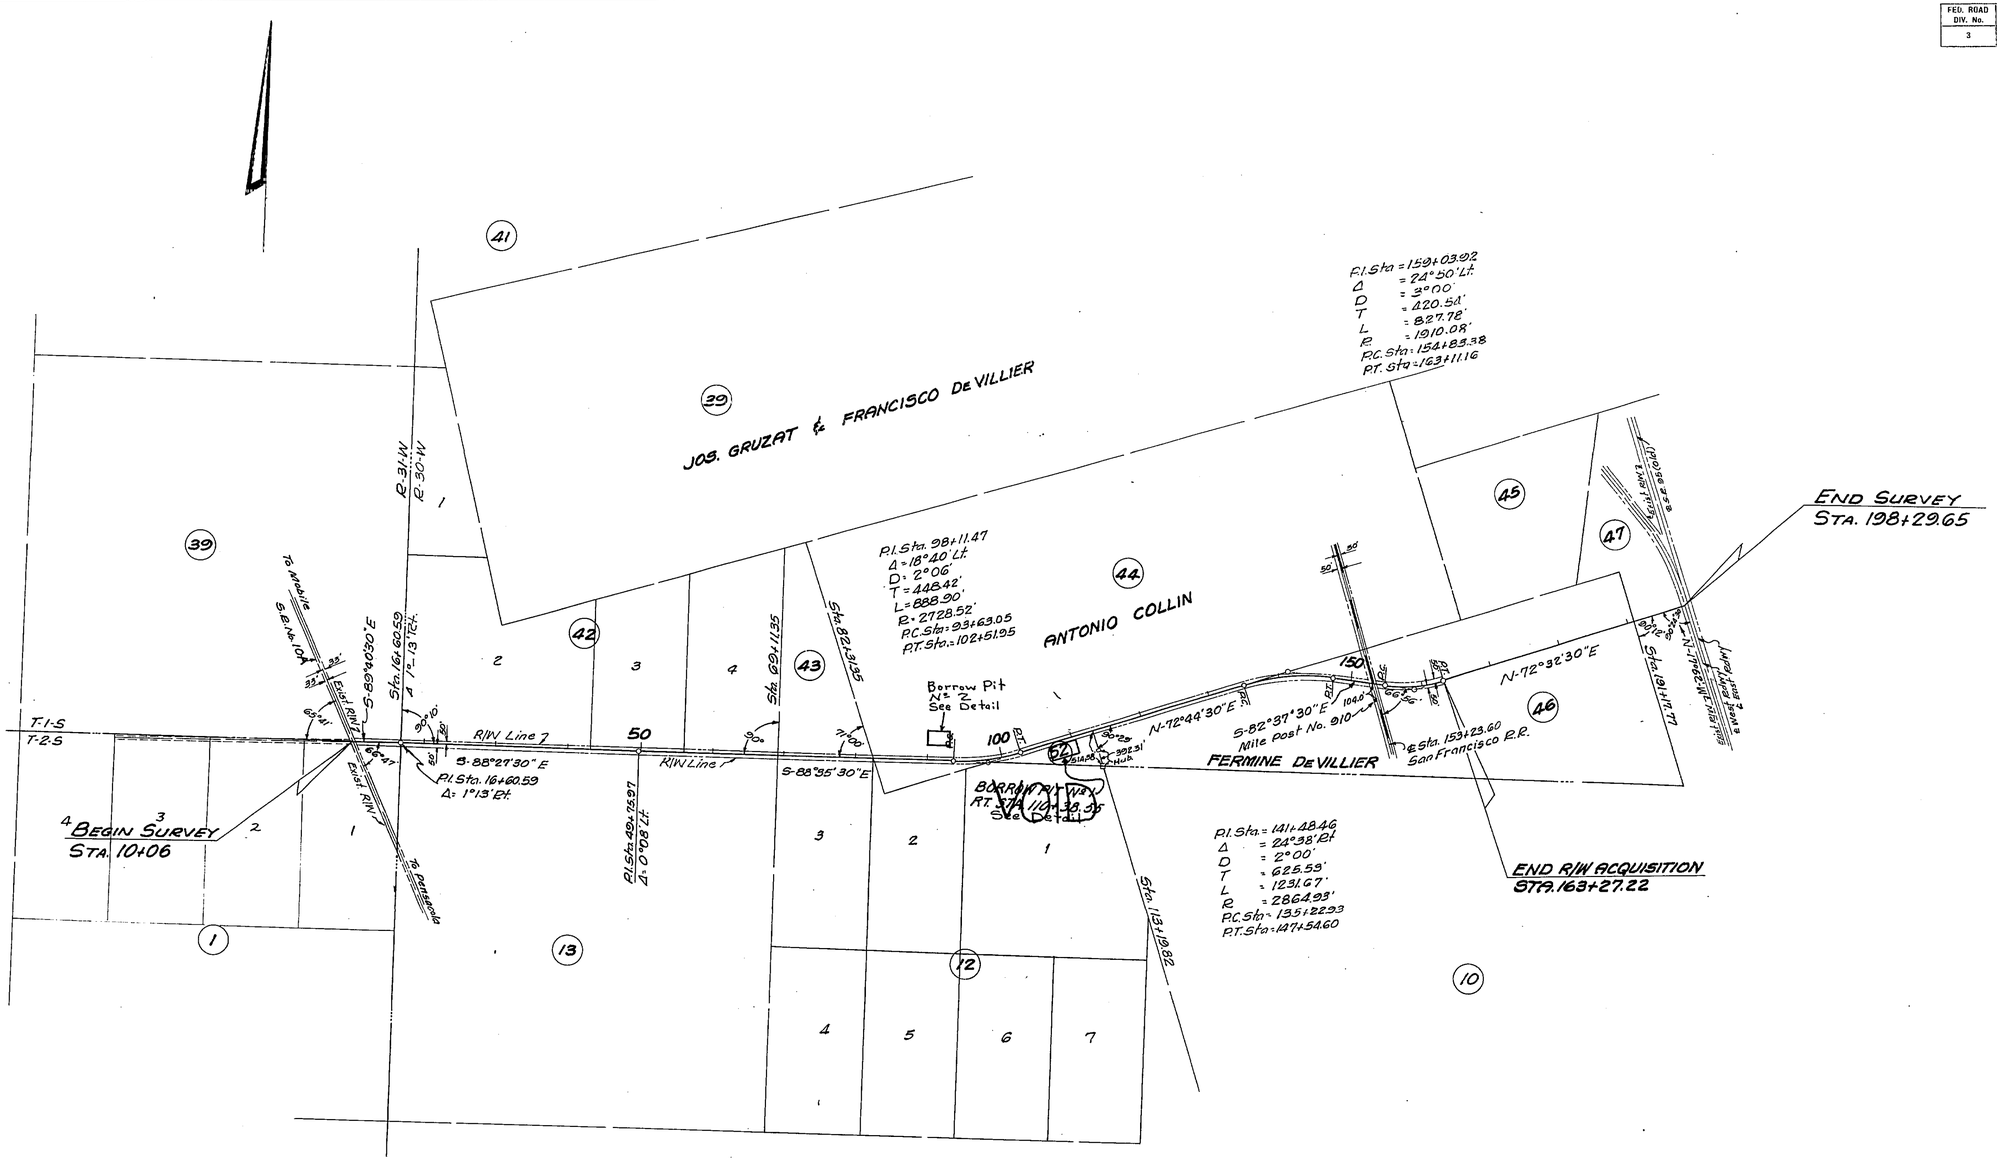

NOTE: FOR DETAILS ON SCALE 1" = 100' SEE SHEETS 2 THRU 6.

REQUIRED R/W WIDTH
50' Rt. & Lt. from Beginning of Job to Sta. 163+27.22

STATE OF FLORIDA
STATE ROAD DEPARTMENT

RIGHT OF WAY MAP

SECTION No. 4861-152

ROAD No. S-296 ESCAMBIA COUNTY

SCALE 1" = 1,000'	NAMES	DATES	APPROVED BY
DRAWN			
TRACED	E.W.L.	2/25/55	DIVISION ENGINEER
INDEXED			
REVISED	W.L.H.	11-29-55	STATE HIGHWAY ENGINEER
REVISED		1-17-56	Deputy.

FED. ROAD DIV. No.	STATE	SEC. AND JOB No.	FISCAL YEAR	SHEET No.	TOTAL SHEETS
3	FLA.	4861-152	55	2	6

144

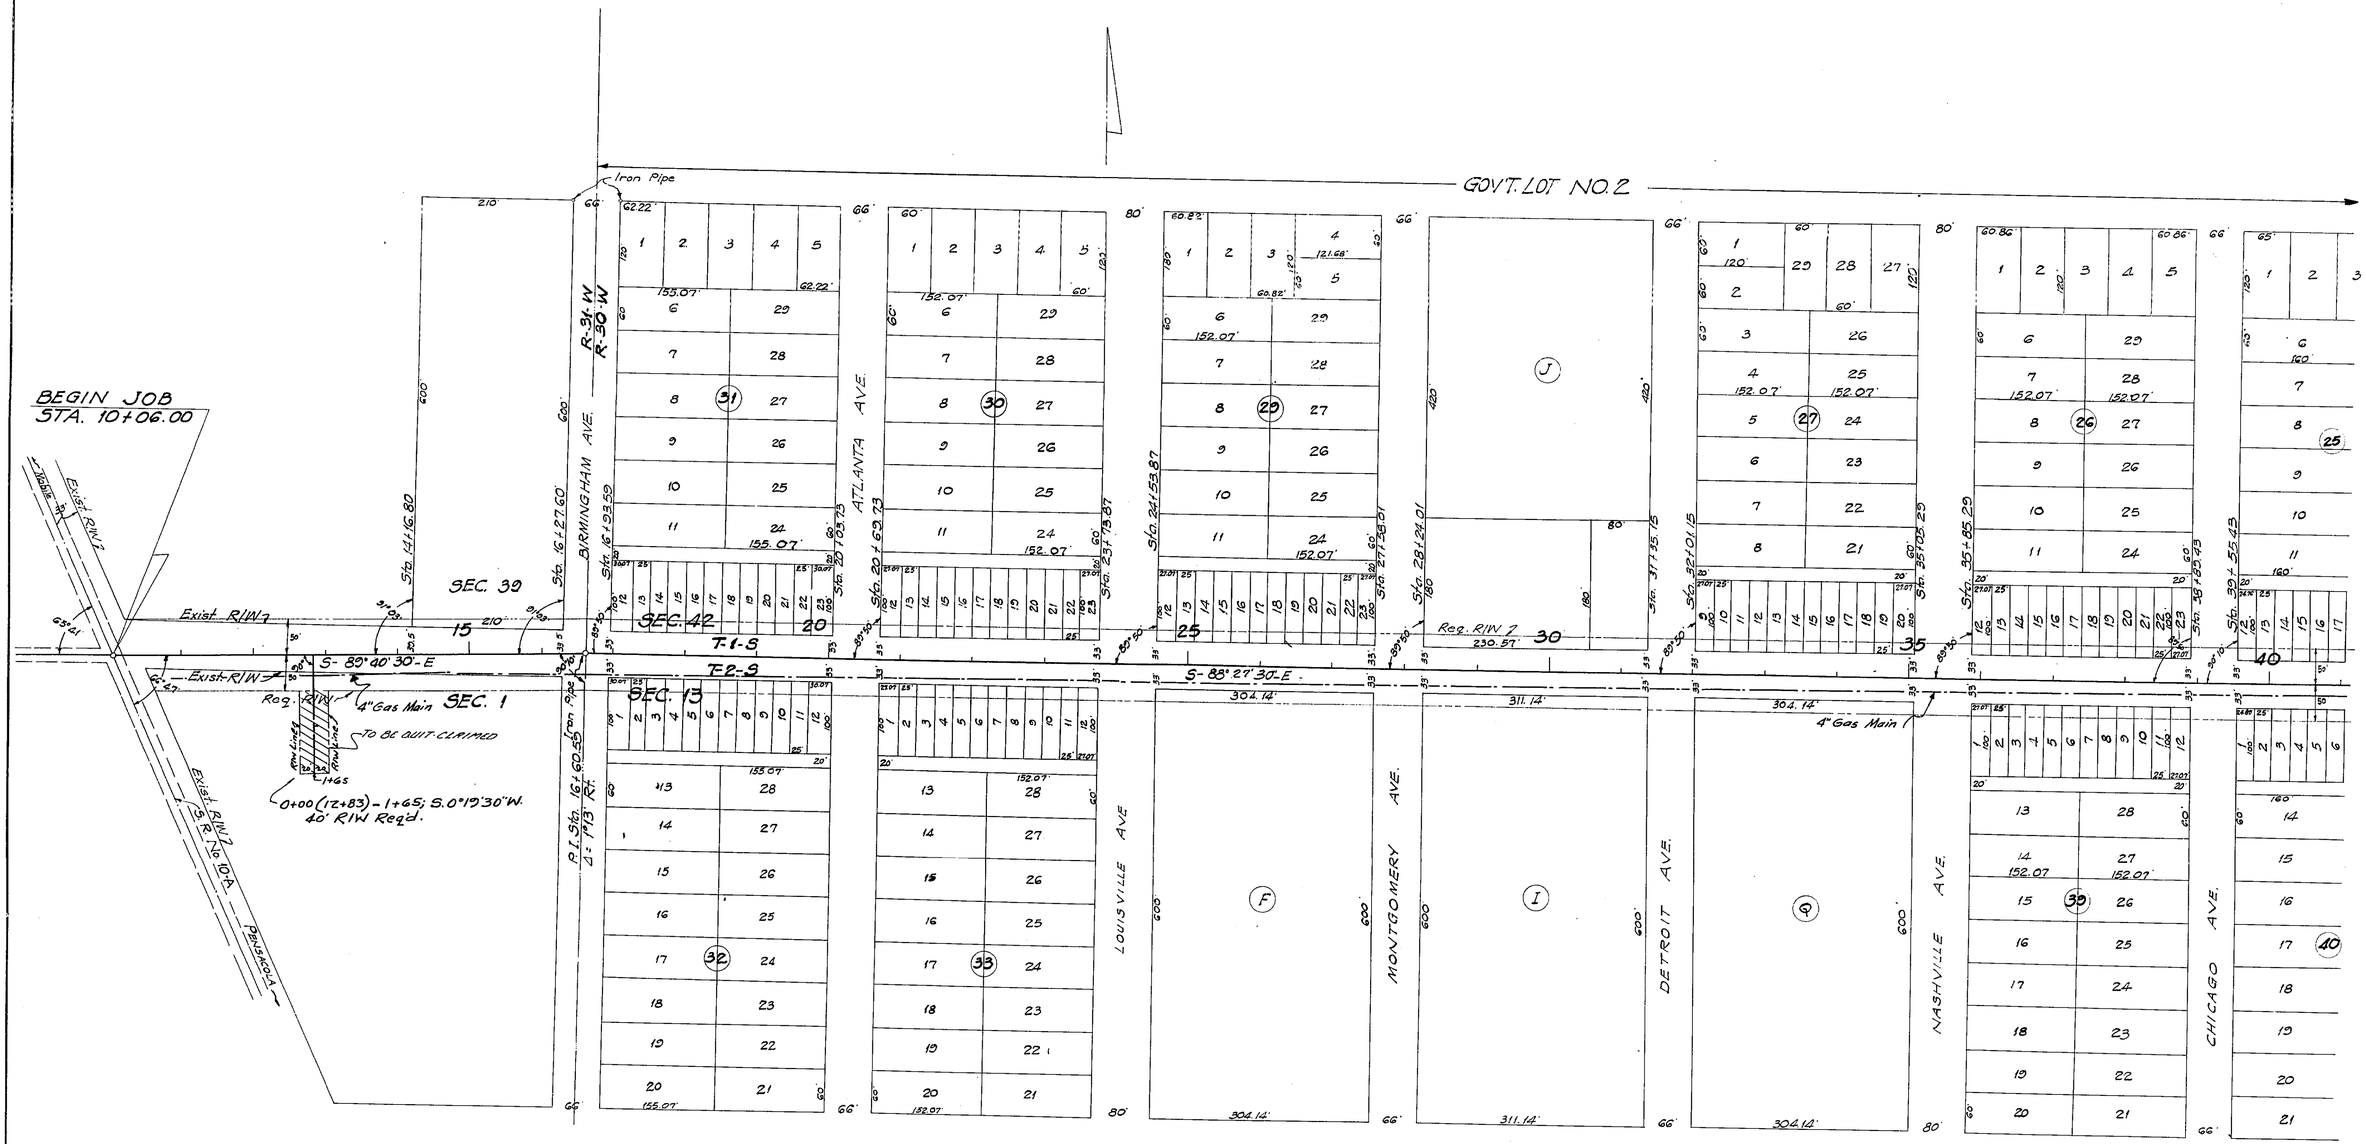

PENSACOLA HEIGHTS

RECORDED IN PLAT BOOK 1
PAGE 1 & PAGE 34

&

WEST PENSACOLA HEIGHTS

PLAT BOOK 2, PAGE 34

STATE OF FLORIDA
STATE ROAD DEPARTMENT

RIGHT OF WAY MAP

SECTION NO. 4861-152

ROAD NO. S-296 ESCAMBIA COUNTY

SCALE 1" = 100'	NAMES	DATES	APPROVED BY
DRAWN			DIVISION ENGINEER
TRACED	W.D.W.	7/6/53	
INDEXED			
REVISED		10-26-55 11-29-55	STATE HIGHWAY ENGINEER
REVISED		12-19-55 11-8-56	

FED. ROAD DIV. No.	STATE	SEC. AND JOB No.	FISCAL YEAR	SHEET No.	TOTAL SHEETS
3	FLA.	4651-152	55	3	6

145

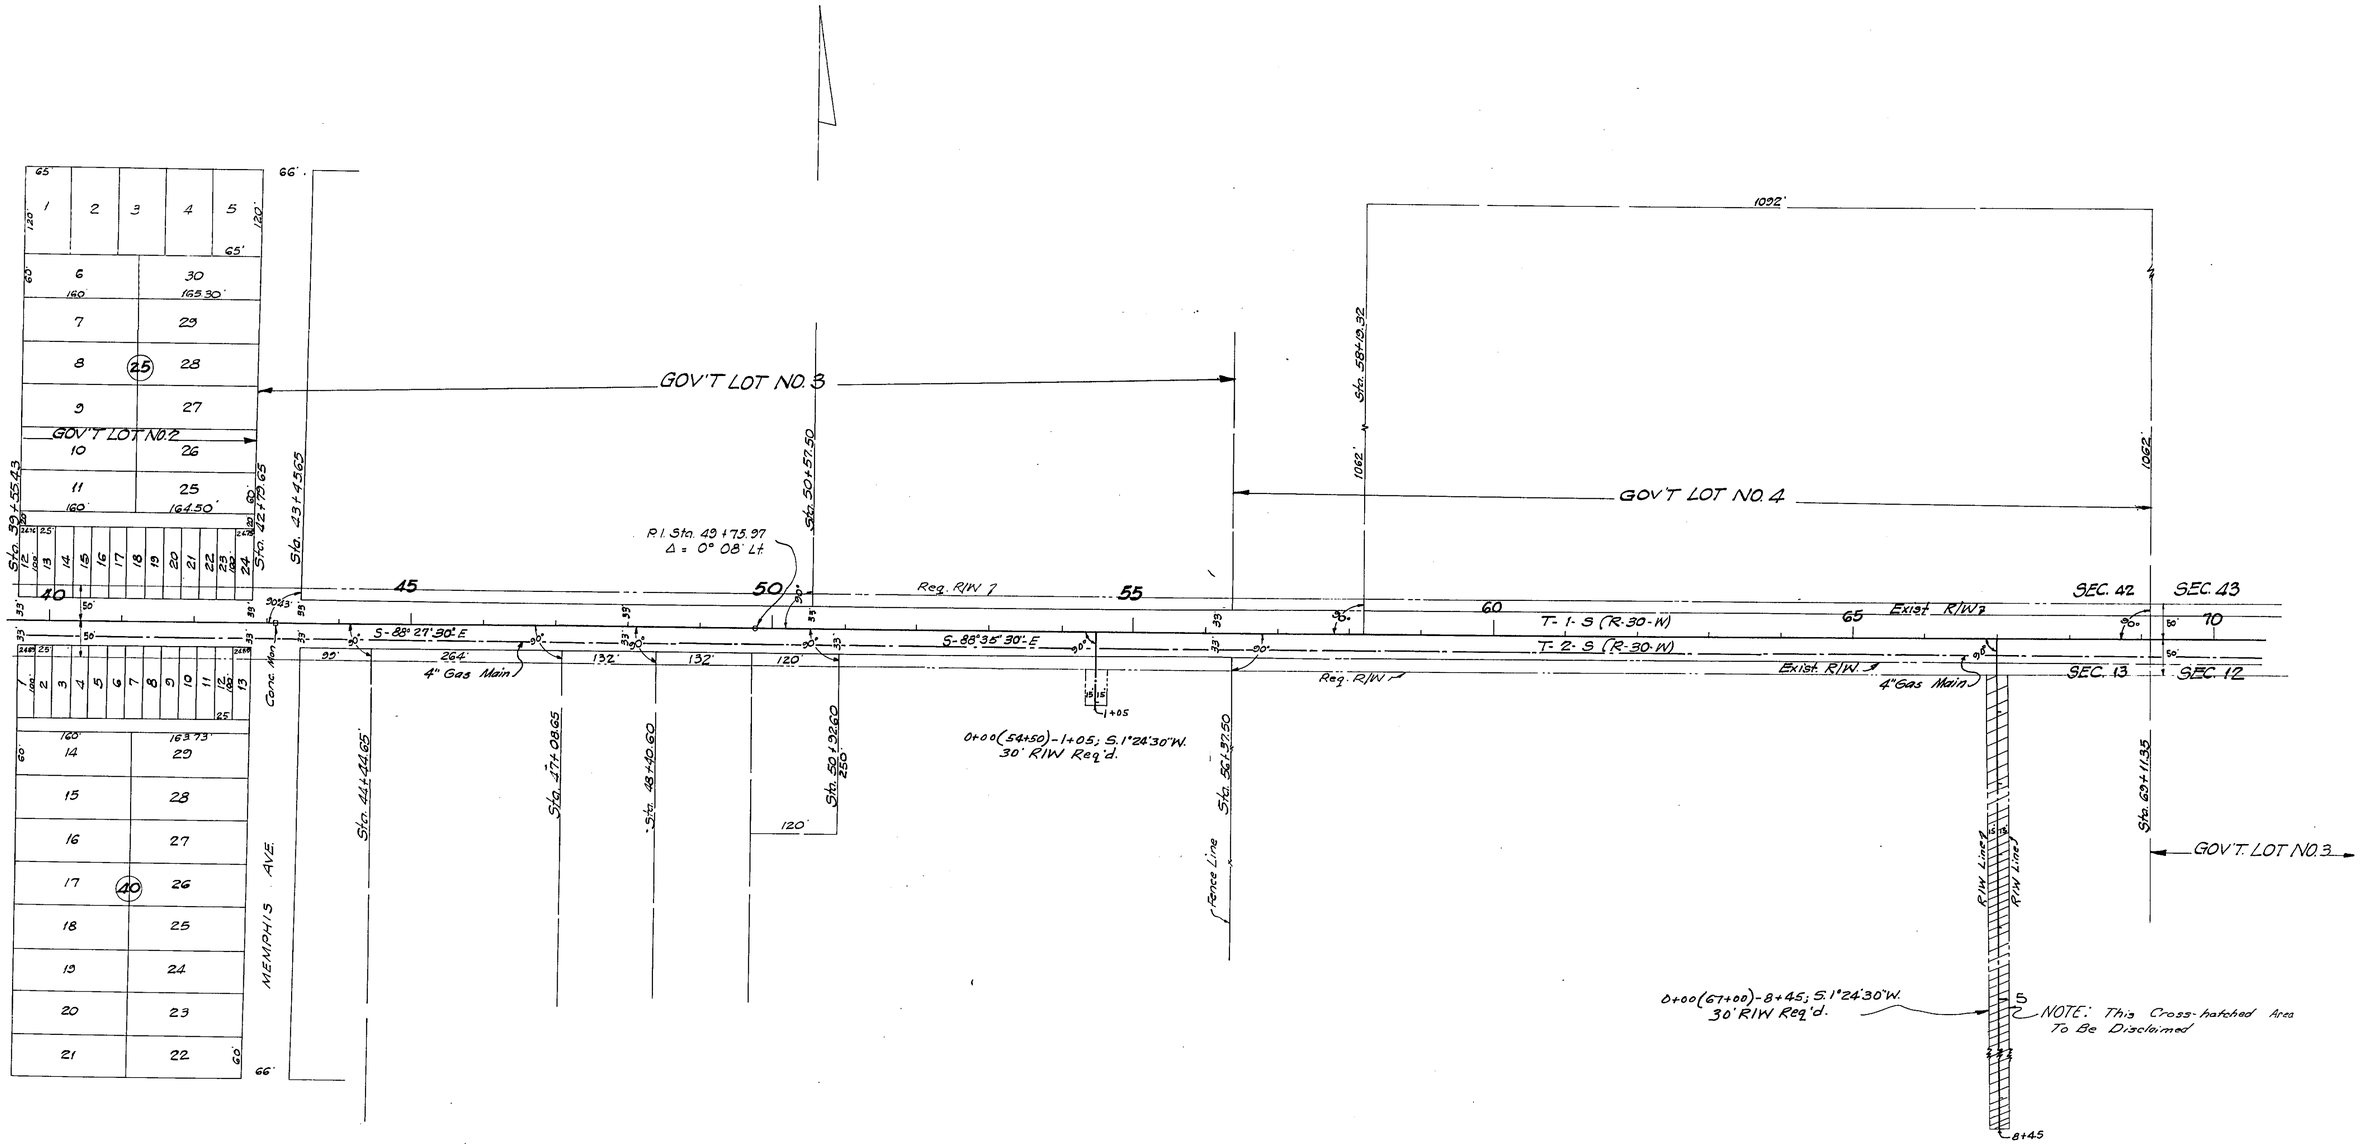

STATE OF FLORIDA
STATE ROAD DEPARTMENT

RIGHT OF WAY MAP

SECTION No. 4861-152

ROAD No. S-296 ESCAMBIA COUNTY

SCALE 1"=100'	NAMES	DATES	APPROVED BY
DRAWN			
TRACED	WDW.	7/6/55	DIVISION ENGINEER
INDEXED			
REVISED		10-24-55 12-14-55	STATE HIGHWAY ENGINEER
REVISED	F.A.-C.V.&C.II	10-8-78	Deputy

FED. ROAD DIV. No.	STATE	SEC. AND JOB No.	FISCAL YEAR	SHEET No.	TOTAL SHEETS
3	FLA.	4861-152	'55	4	6

146

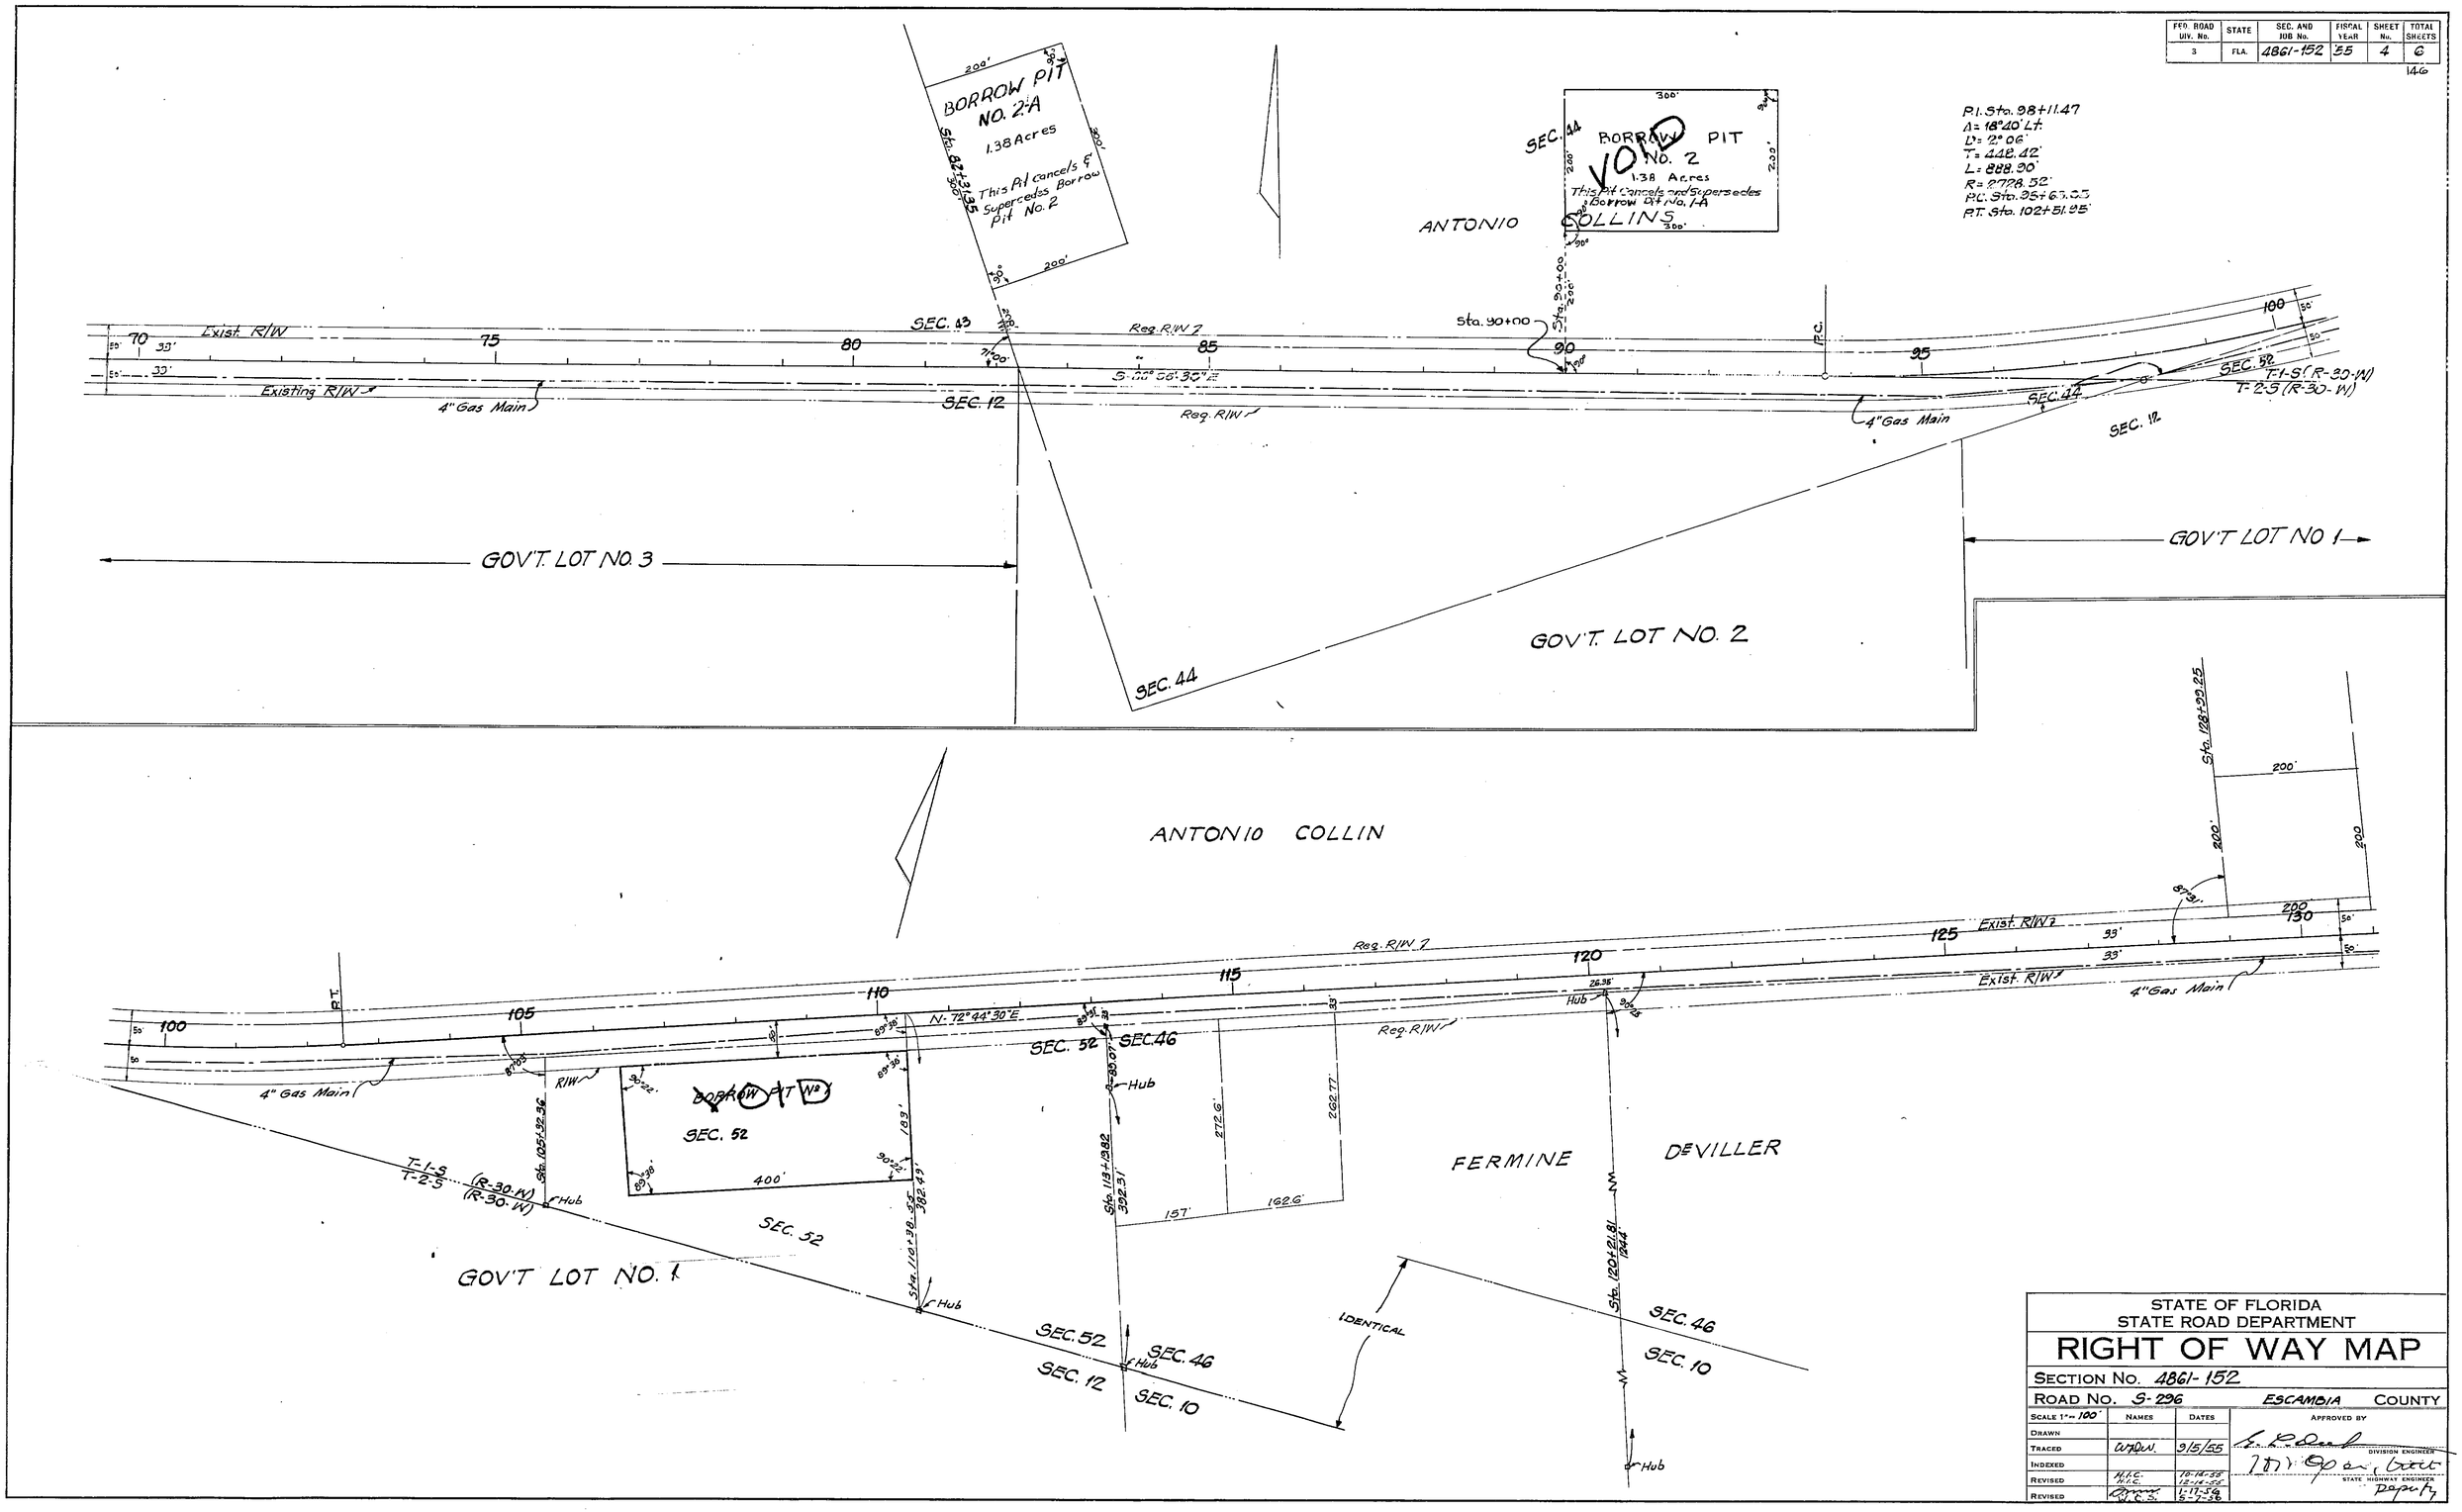

STATE OF FLORIDA
STATE ROAD DEPARTMENT

RIGHT OF WAY MAP

SECTION No. 4861-152

ROAD No. S-296 ESCAMBIA COUNTY

SCALE 1" = 100'	NAMES	DATES	APPROVED BY
DRAWN			
TRACED	W.D.W.	9/15/55	DIVISION ENGINEER
INDEXED			
REVISED	H.I.C.	10-14-55	
REVISED	H.I.C.	12-14-55	STATE HIGHWAY ENGINEER
REVISED	W.C.S.	1-11-56	Deputy
	W.C.S.	5-7-56	

FED. ROAD DIV. No.	STATE	SEC. AND JOB No.	FISCAL YEAR	SHEET No.	TOTAL SHEETS
3	FLA.	4861-152	55	5	6

147

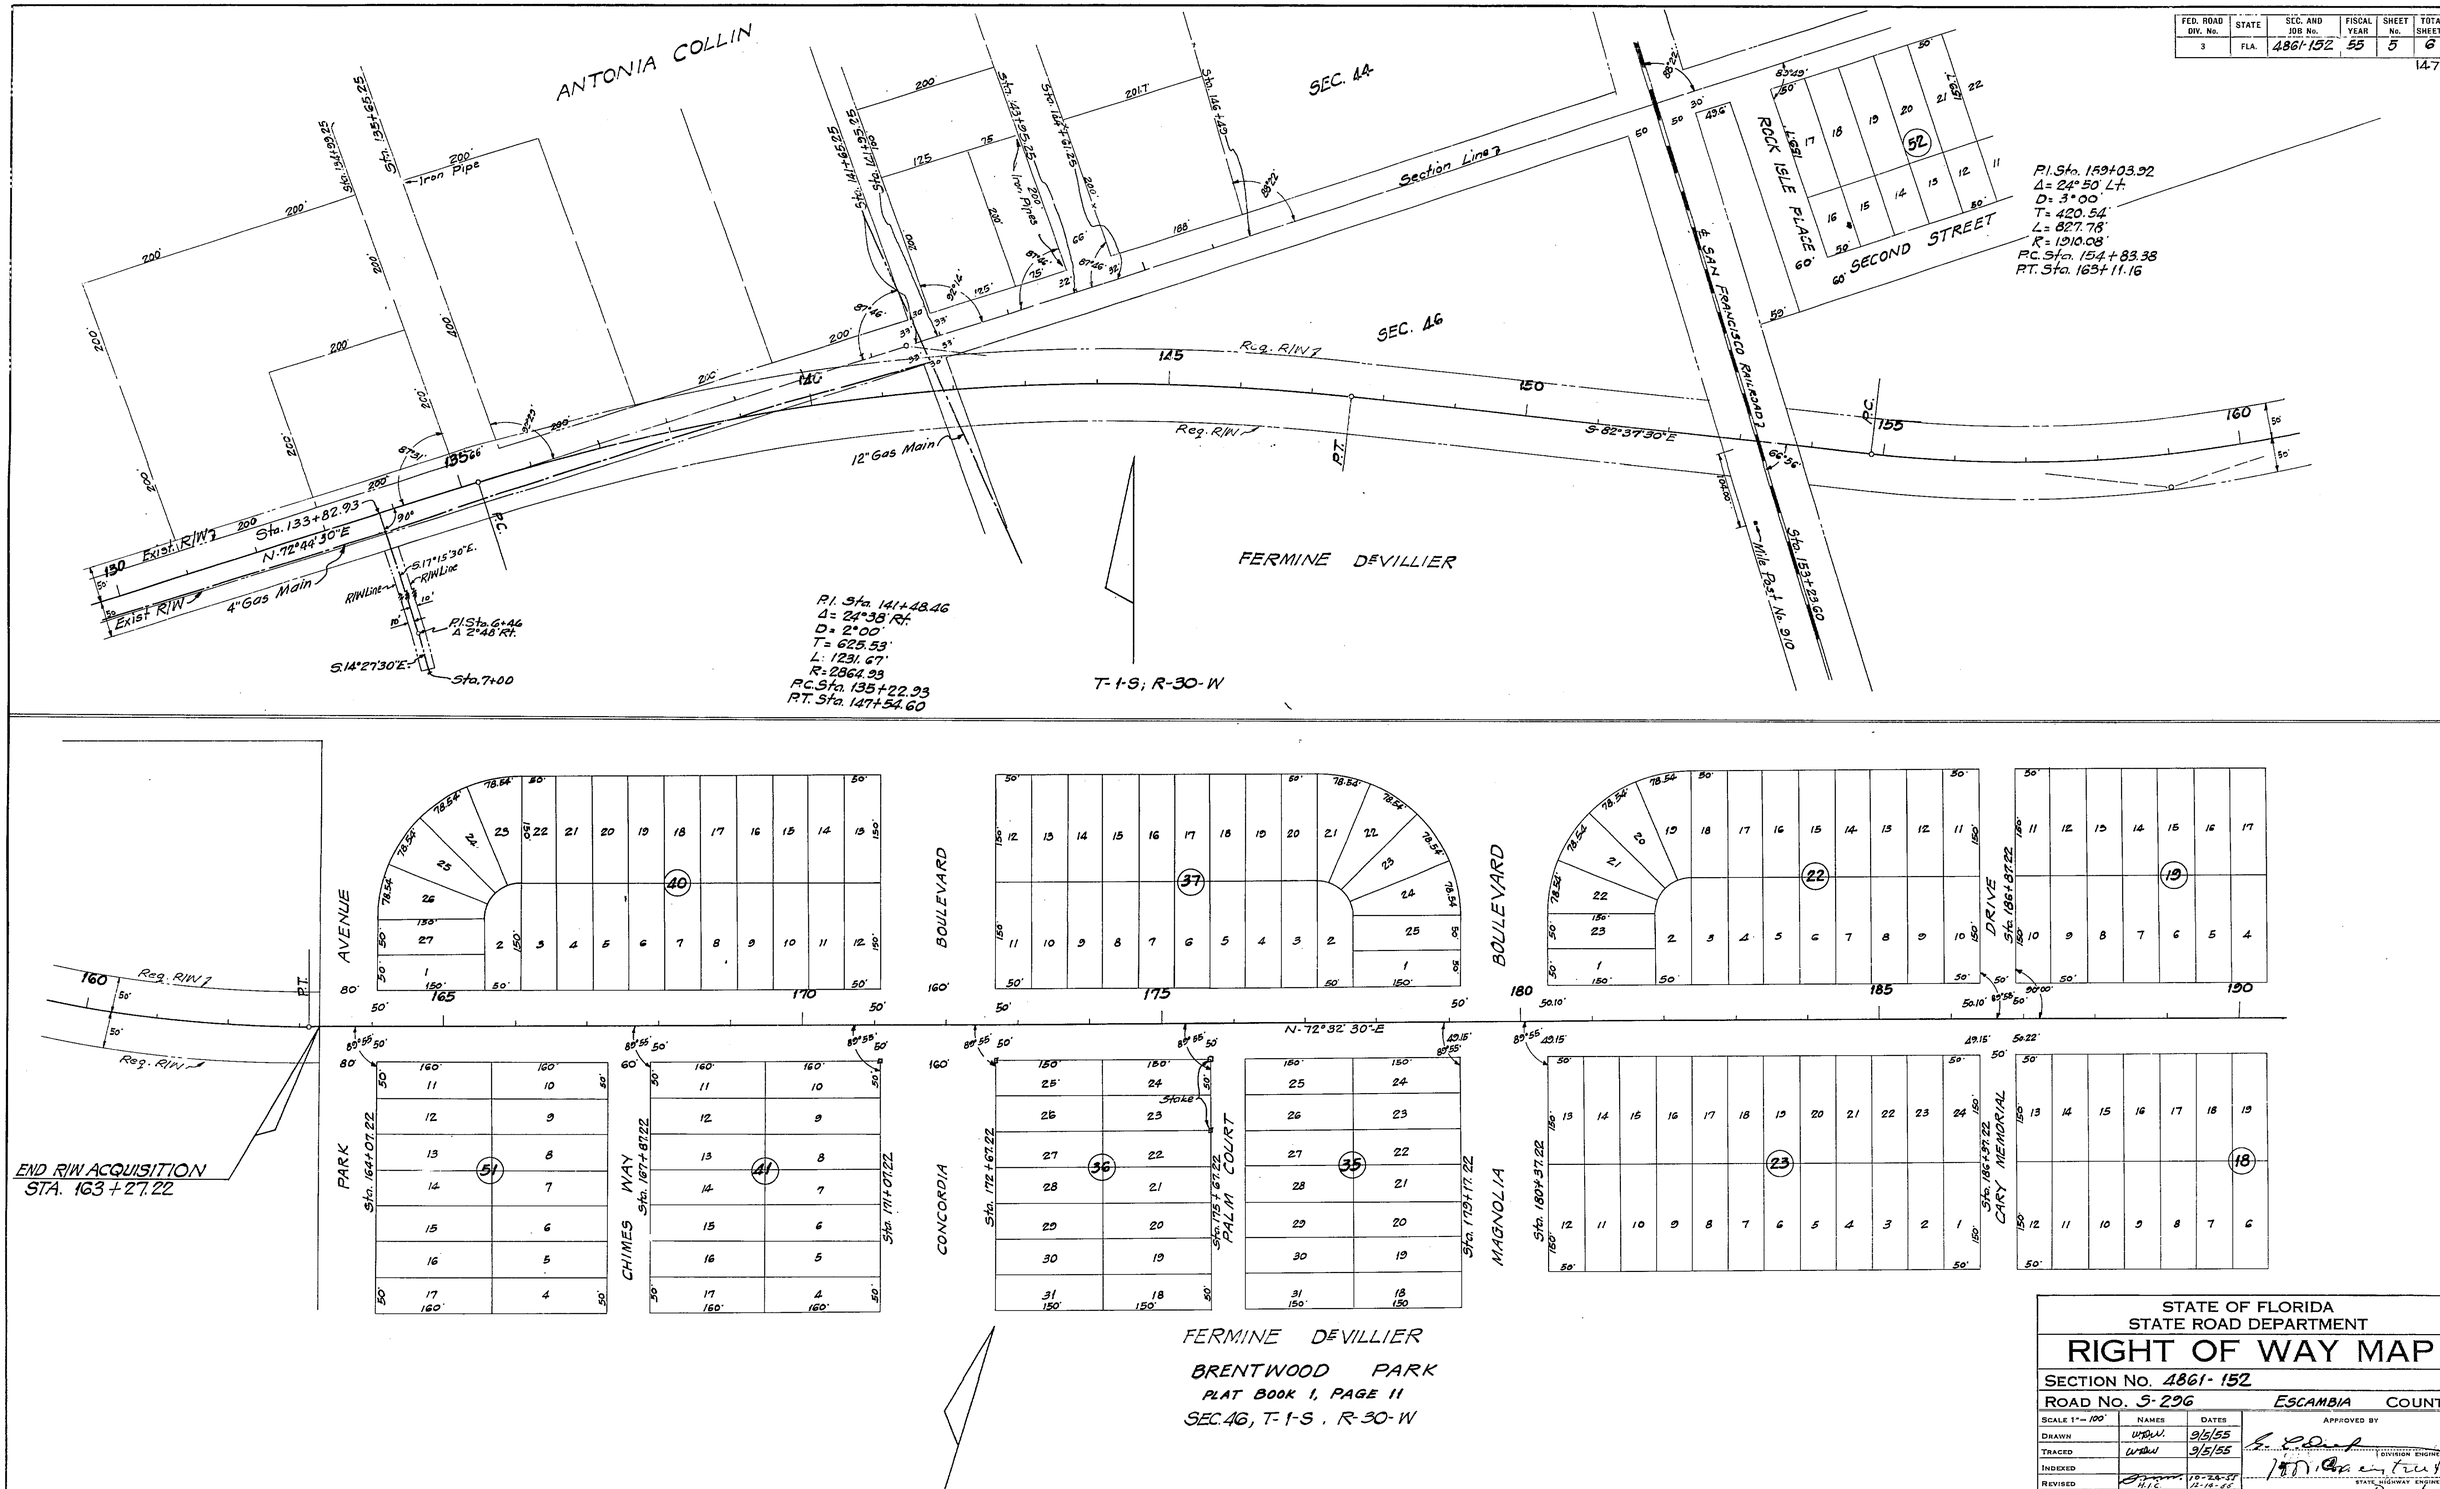

STATE OF FLORIDA
STATE ROAD DEPARTMENT

RIGHT OF WAY MAP

SECTION No. 4861-152

ROAD No. S-296 ESCAMBIA COUNTY

SCALE 1"=100'	NAMES	DATES
DRAWN	W.D.W.	9/5/55
TRACED	W.D.W.	9/5/55
INDEXED		
REVISED	H.I.C.	10-24-55 12-16-55
REVISED		7-10-56

APPROVED BY

DIVISION ENGINEER

STATE HIGHWAY ENGINEER

FED. ROAD DIV. No.	STATE	SEC. AND JOB No.	FISCAL YEAR	SHEET No.	TOTAL SHEETS
3	FLA.	4861-152	55	6	6

148

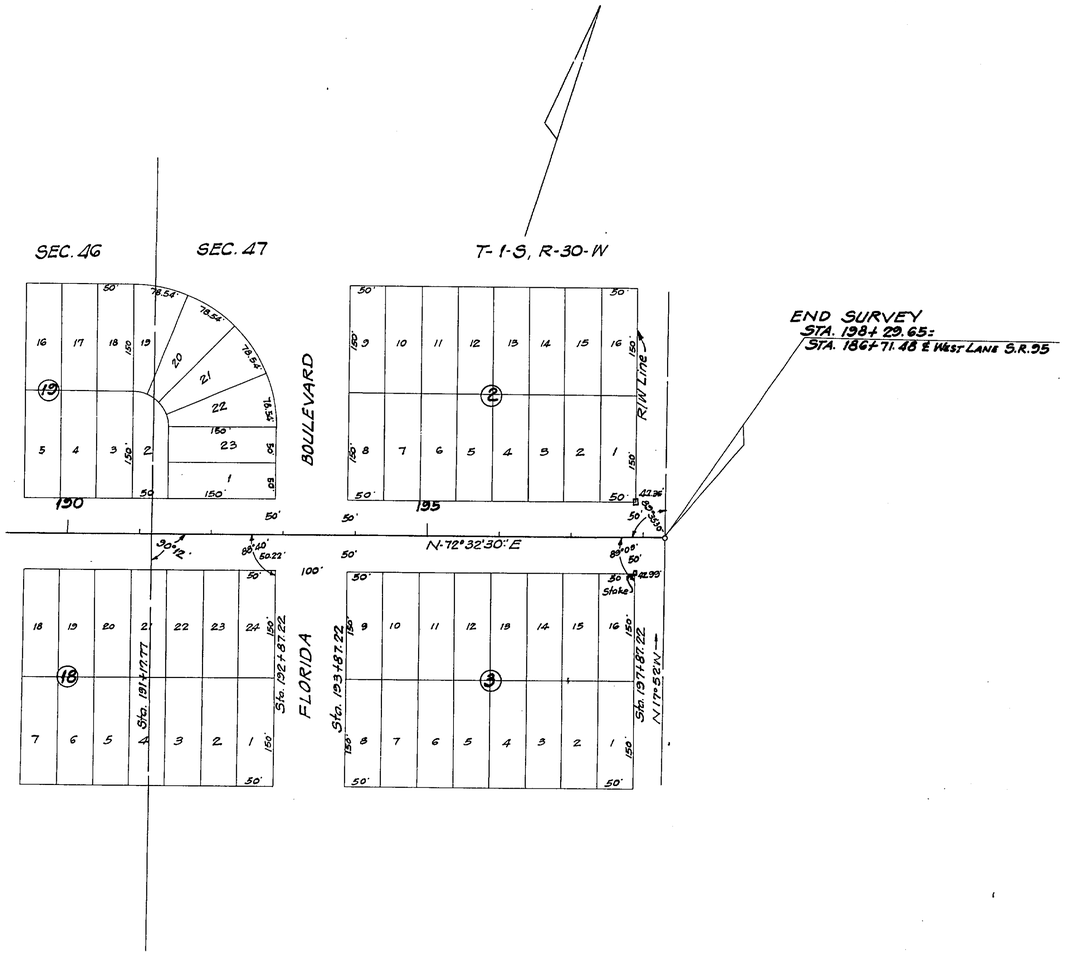

STATE OF FLORIDA
STATE ROAD DEPARTMENT

RIGHT OF WAY MAP

SECTION No. 4861-152

ROAD No. S-296 ESCAMBIA COUNTY

SCALE 1"=100'	NAMES	DATES	APPROVED BY
DRAWN	WDW.	9/5/55	[signature] DIVISION ENGINEER
TRACED	WDW.	9/5/55	[signature] STATE HIGHWAY ENGINEER
INDEXED			
REVISED			
REVISED			