FED. ROAD DIST. No.	STATE	FED. AID PROJ. No.	FISCAL YEAR	SHEET No.	TOTAL SHEETS
8	FLA.	5506	1940	1	3

DETAIL SHOWING POWER SUB-STATION LT. OF STA. 15+00
OWNED BY U.S. NAVY
Scale 1" = 20'

DETAIL SHOWING ALIGNMENT OF PROPOSED 48" PIPE & DITCH AT OF STA. 48+50
Scale 1" = 100'

Dwl. 4" 15" F (1935)

MERIDIAN REFERENCE PROJ. 2029 RD. 93
Scale 1" = 100'

NEW WARRINGTON
A SUBDIVISION OF
PART OF LOTS 26 TO 35 BOTH INCLUSIVE OF THE MARY JACKSON SUBDIVISION OF PART OF THE W½ OF THE JUAN DONELSON GRANT
SEC 51 T 2S R 30W Escambia County

BEVERLY BEACH
A SUBDIVISION OF
LOTS 24, 25, 26 AND 27 OF
THE MARY JACKSON SUBDIVISION
OF THE W½ OF THE DONELSON
GRANT
SEC. 51 T2S R30W

ELLIOTT PLACE
IN SEC 51 T2S R30W
1951

FIRST ADDITION TO NEW WARRINGTON
A SUBDIVISION OF PART OF LOTS 36 AND 39 OF THE MARY JACKSON SUBDIVISION OF PART OF THE W½ OF THE JUAN DONELSON GRANT, BEING ALL OF THE PARENT LOT LYING BETWEEN 3RD AND 5TH ST. ON THE GULF BEACH HIGHWAY AND BARRANCAS AVENUE

SECOND ADDITION TO
NEW WARRINGTON
A SUBDIVISION OF THAT PART OF LOTS 10 TO 19 BOTH INCLUSIVE AND 24 TO 32 BOTH INCLUSIVE OF THE MARY JACKSON SUBDIVISION OF PART OF THE W½ OF THE JUAN DONELSON GRANT (SEC. 51 T 2S R 30 W) LYING EAST OF BARRANCAS AVE., SOUTH OF JACKSON AVE. AND WEST OF THE RIGHT OF WAY OF THE FRISCO RAILROAD

(Plat not Recorded)
SOUTH ADDITION
TO NEW WARRINGTON FLA.
SEC 51 T2S R30W
Frank Villarranca

Note:- See Sheet 2 of 2 for Details from Sta 59 to End of Project

Note:- Old Frisco R/W has reverted to property owners

Note:- The Frisco Railroad referred to is 700'± East of Proj. ℄

Rd. No. 295 — STATE OF FLORIDA — STATE ROAD DEPARTMENT — 4808

RIGHT OF WAY MAP

PROJ. 5506 RD. (341) ESCAMBIA COUNTY

	Names	Dates	Approved by
Designed			Bridge Engineer.
Drawn	JFD-WEC-JLM	OCT. 1940	
Traced	JLM	11-8-40	State Highway Engineer.
Checked			Drawing / Index No.
Revised	S.H.	5-16-50	

FED. ROAD DIST. No.	STATE	FED. AID PROJ. No.	FISCAL YEAR	SHEET No.	TOTAL SHEETS
8	FLA.	5506	1940	2	3

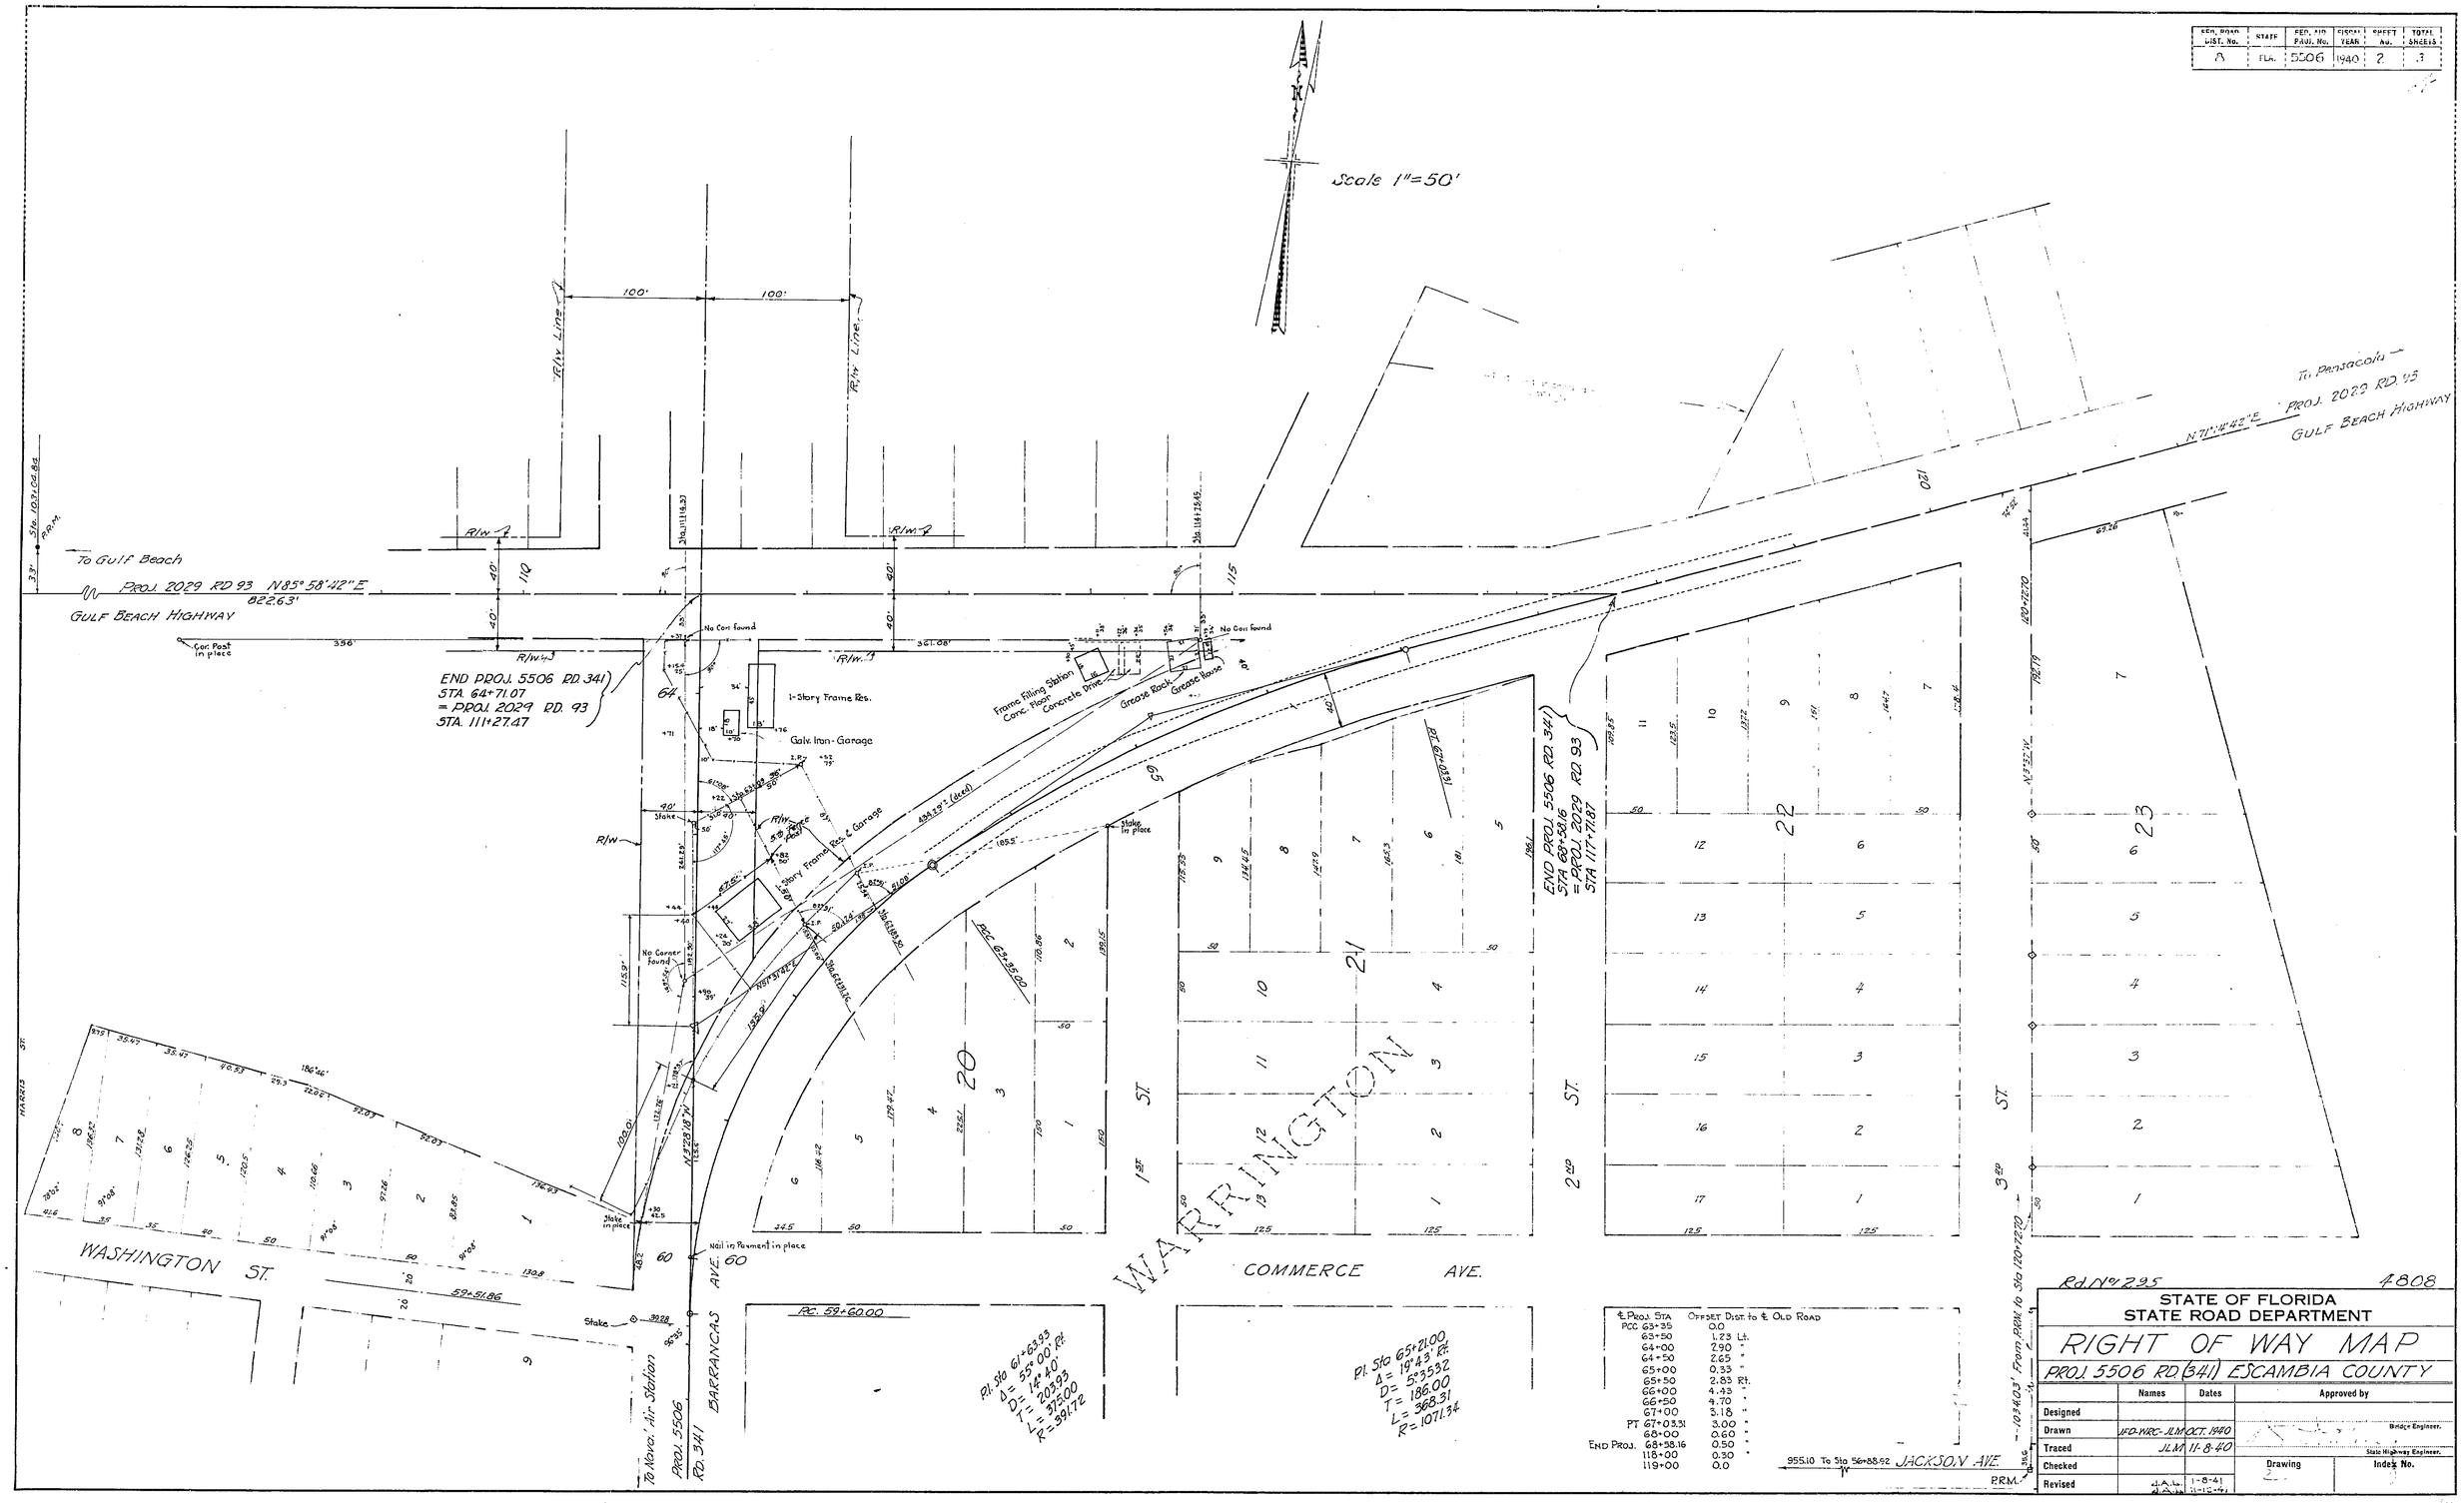

℄ Proj. Sta	Offset Dist. to ℄ Old Road
PCC 63+35	0.0
63+50	1.23 Lt.
64+00	2.90 "
64+50	2.65 "
65+00	0.33 "
65+50	2.83 Rt.
66+00	4.43 "
66+50	4.70 "
67+00	3.18 "
PT 67+03.31	3.00 "
68+00	0.60 "
End Proj. 68+38.16	0.50 "
118+00	0.30 "
119+00	0.0

955.10 To Sta 56+88.92

STATE OF FLORIDA
STATE ROAD DEPARTMENT

RIGHT OF WAY MAP

PROJ. 5506 RD. (341) ESCAMBIA COUNTY

	Names	Dates	Approved by
Designed			Bridge Engineer.
Drawn	W.D. HRC-JLM	OCT. 1940	
Traced	J.L.M.	11-8-40	State Highway Engineer.
Checked			Drawing / Index No.
Revised	J.A.L. / J.A.L.	1-8-41 / 11-12-41	