FED. ROAD DIV. No.	STATE	F. A. PROJECT NO.	TOTAL SHEETS	SHEET No.
3	FLA.			

BOOK No.
887946
887942
887944
887968

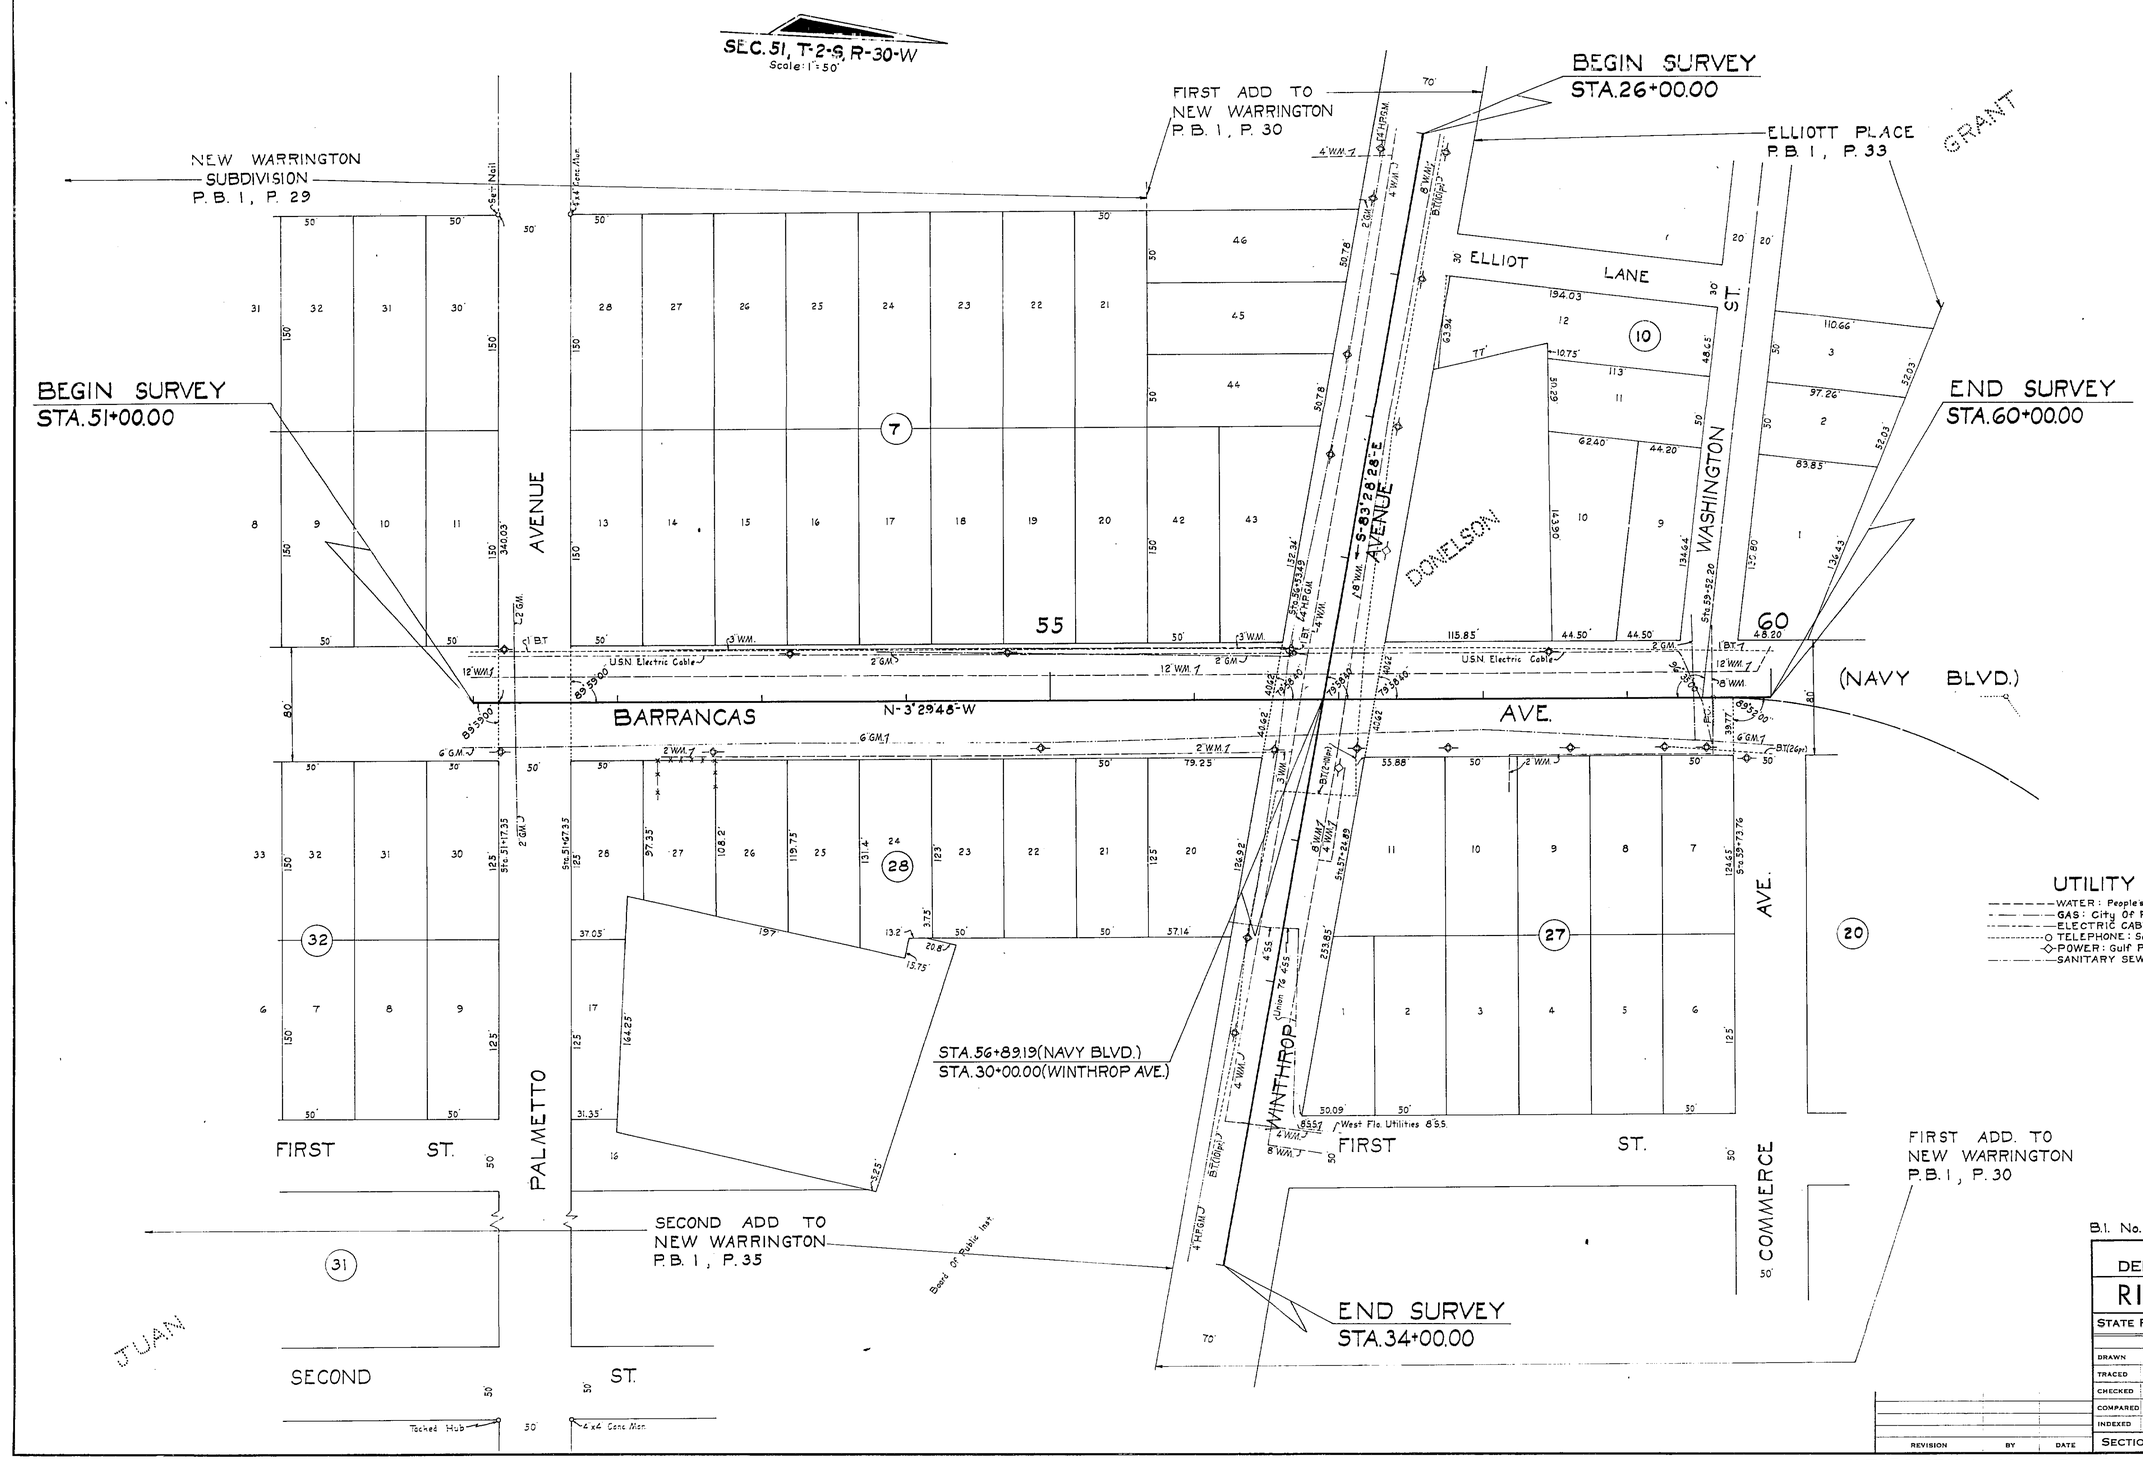

UTILITY OWNERS

- WATER: People's Water Service & U.S.N. Pensacola, Fla.
- GAS: City Of Pensacola
- ELECTRIC CABLE: U.S.N. N.A.S. Pensacola Fla.
- TELEPHONE: Southern Bell Tele & U.S.N.
- POWER: Gulf Power Co.
- SANITARY SEWER: Union 76 Station 4" S.S.
  West Fla. Utilities 8" S.S.

B.I. No. 311581

STATE OF FLORIDA
DEPARTMENT OF TRANSPORTATION

RIGHT OF WAY MAP

STATE ROAD No. 295 ESCAMBIA COUNTY

	BY	DATE	APPROVED BY	DATE
DRAWN				
TRACED	C.H.	12-7-73		DISTRICT ENGINEER
CHECKED				
COMPARED				ENGINEER OF RIGHT OF WAY
INDEXED				STATE HIGHWAY ENGINEER

REVISION	BY	DATE

SECTION 48080-2710 SHEET 1 OF 1

INTERSECTION OF WINTHROP AVE. & BARRANCAS AVE. (NAVY BLVD.)