FED. ROAD DIV. No.	STATE	F A PROJECT NO.	FISCAL YEAR	SHEET No.
3	FLA.			1

Book No. 1020823

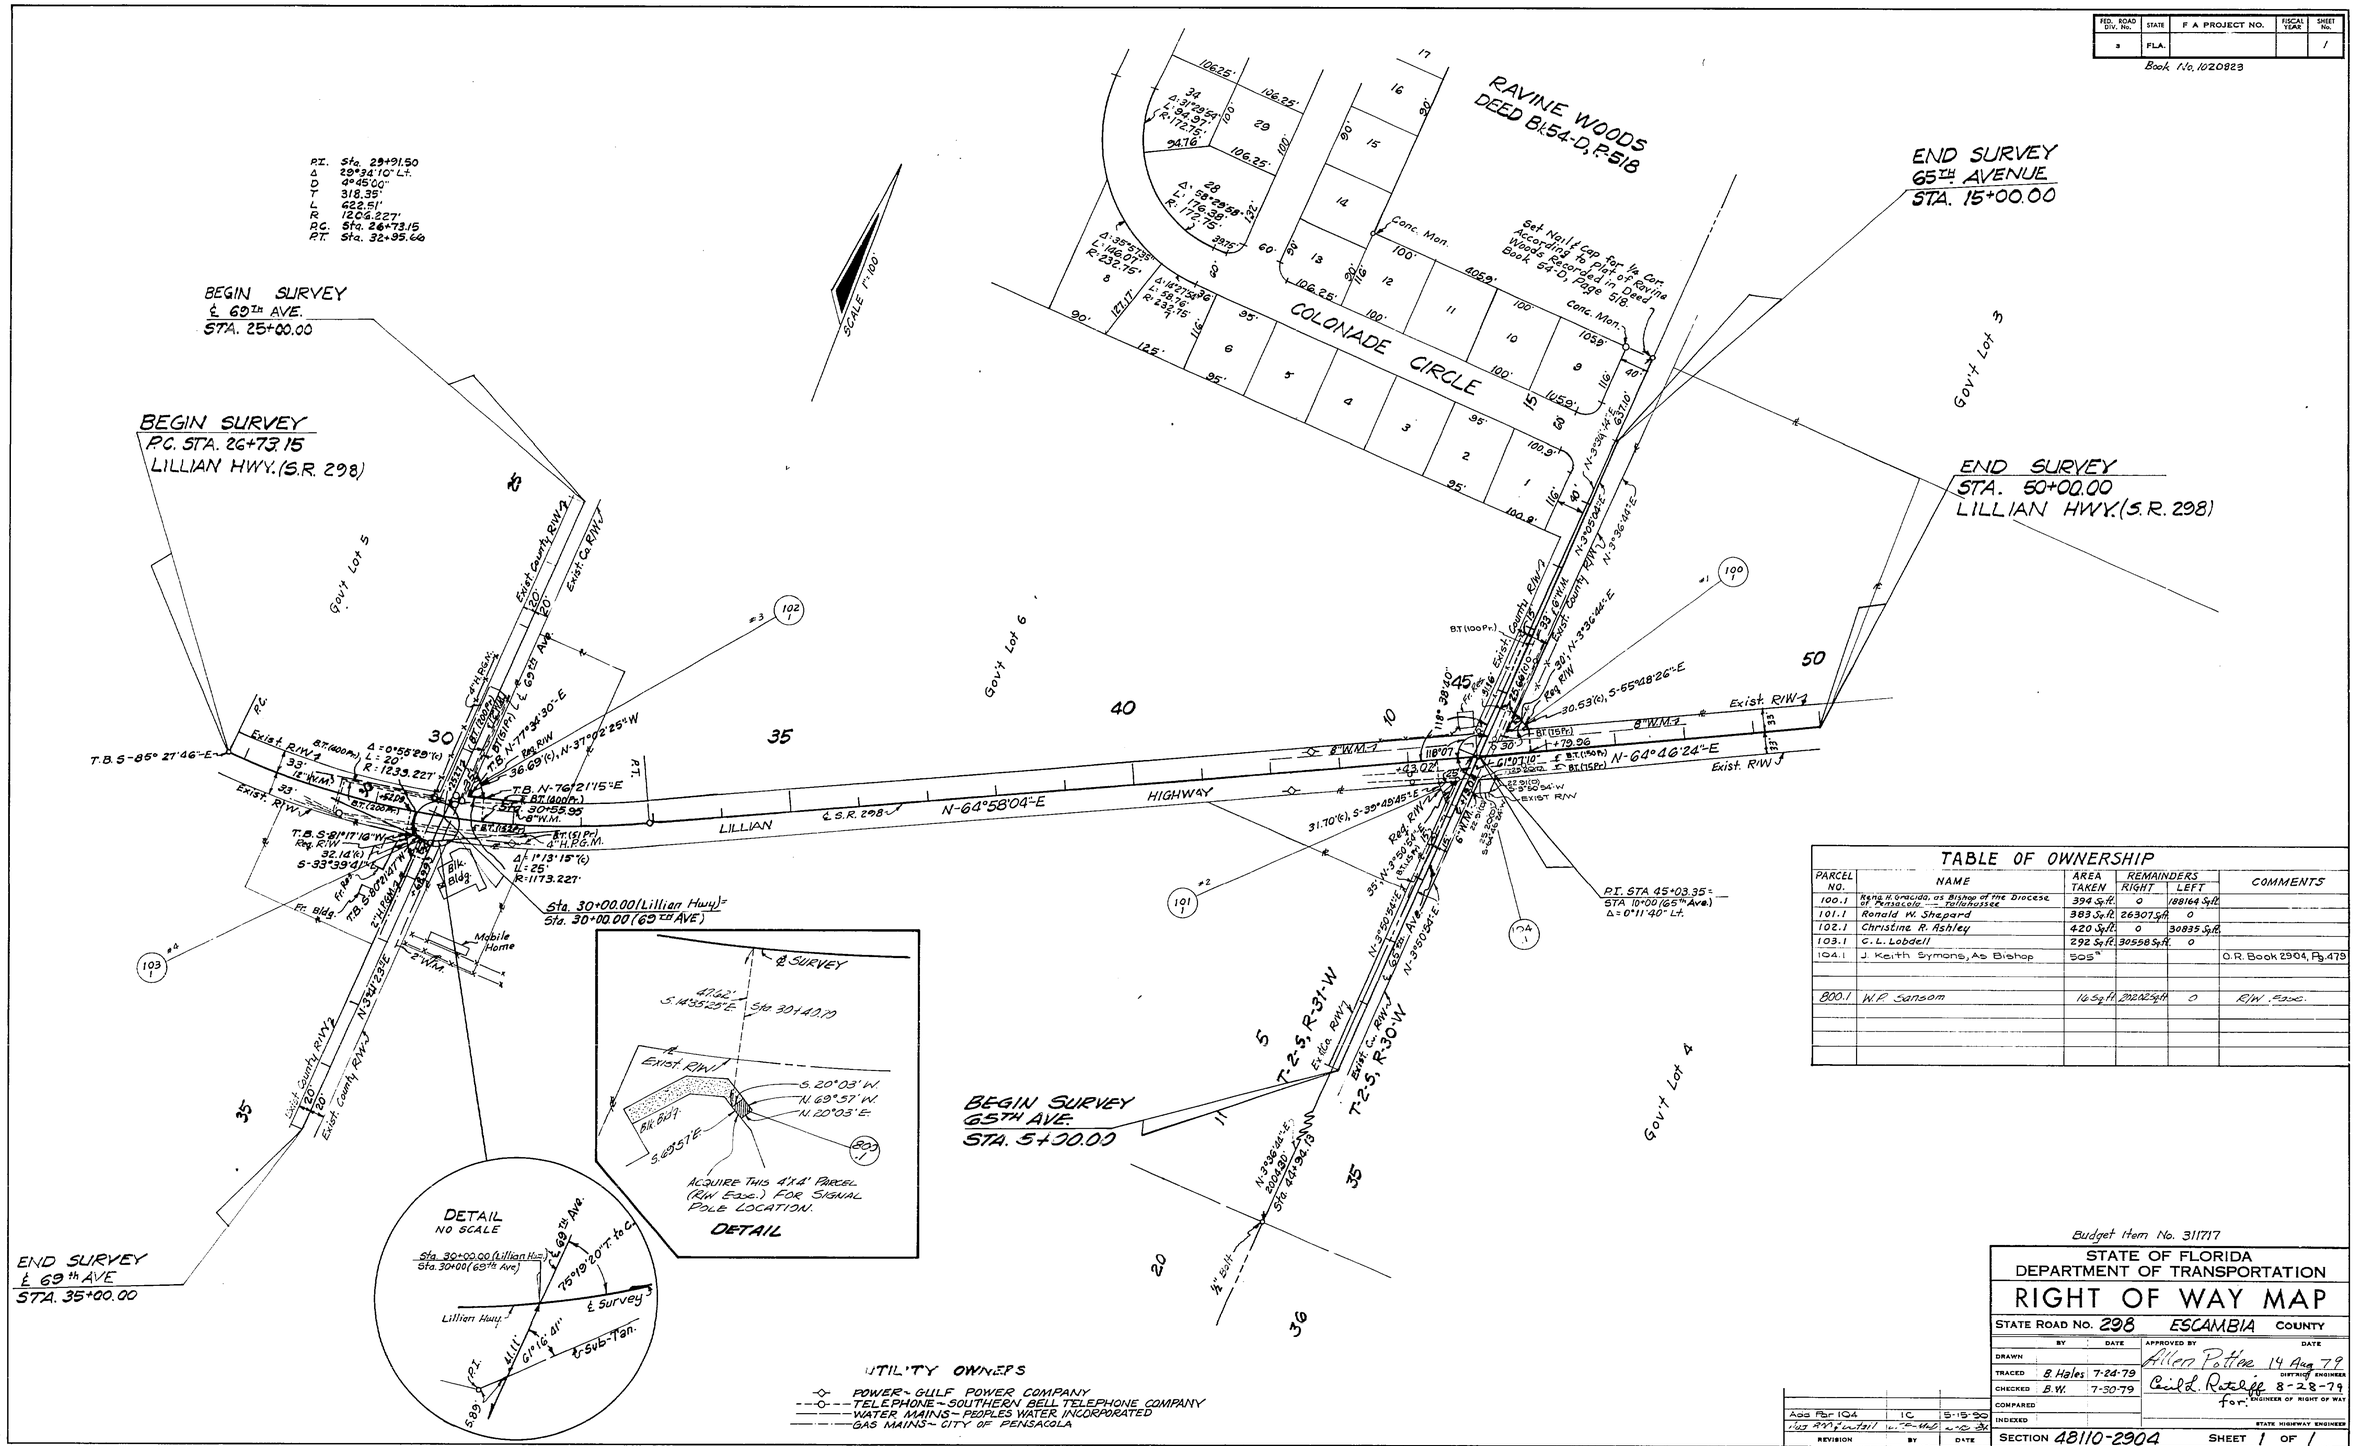

TABLE OF OWNERSHIP

PARCEL NO.	NAME	AREA TAKEN	REMAINDERS RIGHT	REMAINDERS LEFT	COMMENTS
100.1	Rene H. Gracida, as Bishop of the Diocese of Pensacola --- Tallahassee	394 Sq.ft.	0	188164 Sq.ft.	
101.1	Ronald W. Shepard	383 Sq.ft.	26307 Sq.ft.	0	
102.1	Christine R. Ashley	420 Sq.ft.	0	30835 Sq.ft.	
103.1	C. L. Lobdell	292 Sq.ft.	30558 Sq.ft.	0	
104.1	J. Keith Symons, As Bishop	505#			O.R. Book 2904, Pg.479
800.1	W.P. Sansom	16 Sq.ft.	202.02 Sq.ft.	0	R/W Easc.

Budget Item No. 311717

STATE OF FLORIDA
DEPARTMENT OF TRANSPORTATION

RIGHT OF WAY MAP

STATE ROAD No. 298 ESCAMBIA COUNTY

	BY	DATE
DRAWN		
TRACED	B. Hales	7-24-79
CHECKED	B.W.	7-30-79
COMPARED		
INDEXED		

APPROVED BY: Allen Potter — DATE: 14 Aug 79 — DISTRICT ENGINEER
Cecil L. Ratcliff for: — 8-28-79 — ENGINEER OF RIGHT OF WAY
STATE HIGHWAY ENGINEER

REVISION	BY	DATE
Add Par 104	IC	5-15-80
Hwy R/W & install	[illegible]	[illegible]

SECTION 48110-2904 SHEET 1 OF 1

S.R. 298 (LILLIAN HWY.) INT. 65th & 69th AVENUES

48110 2904