FED. ROAD DIST. No.	STATE	~~FED. AID~~ PROJ. No.	FISCAL YEAR	SHEET NO.	TOTAL SHEETS
8	FLA.	5140	1938	1	3

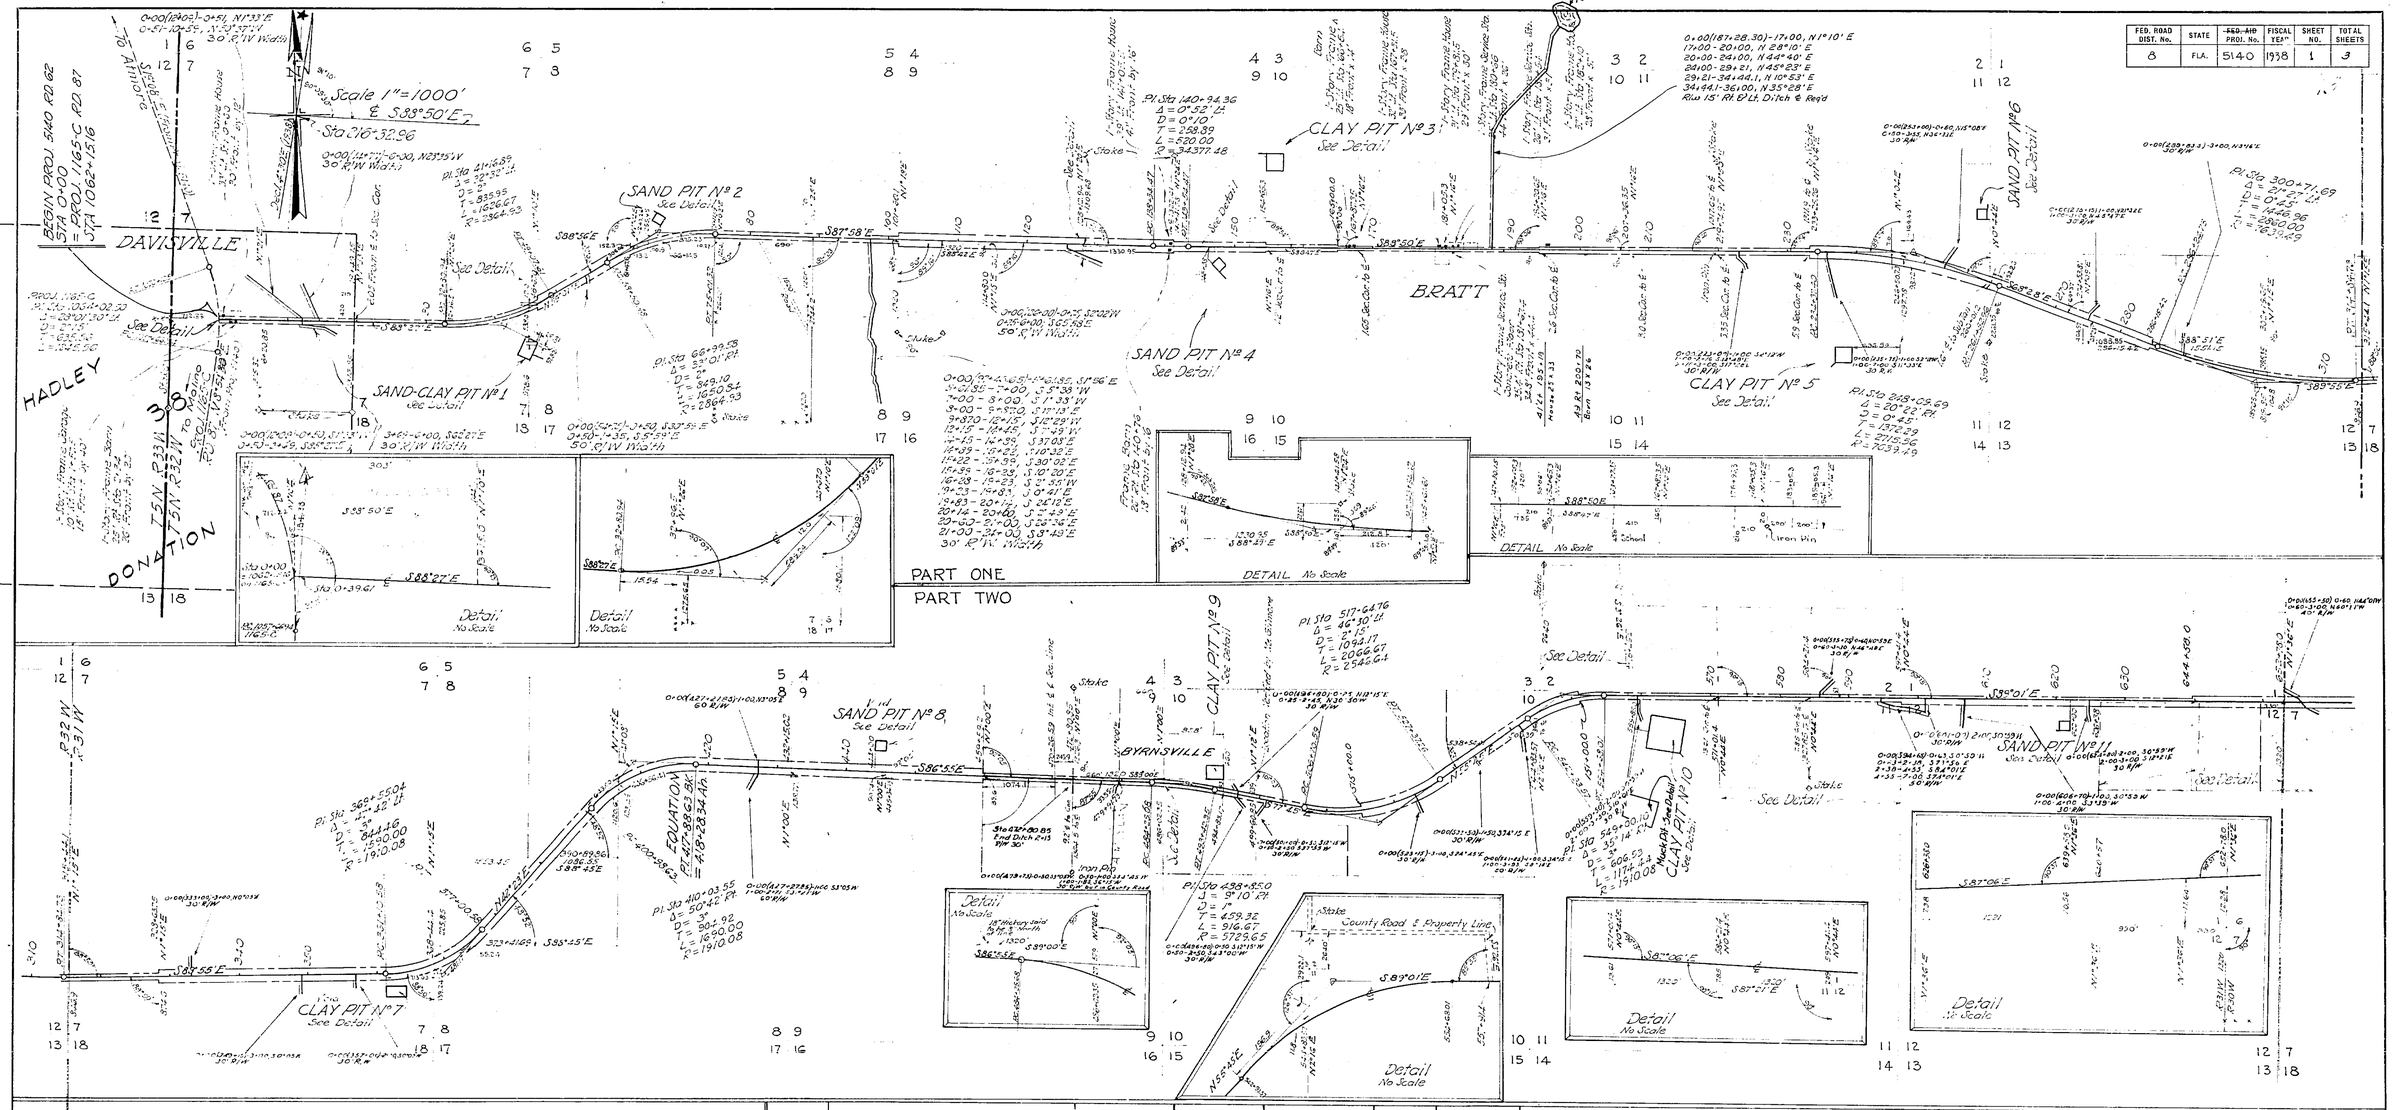

TABULATION OF DEEDS IN FILE

SRD NO.	GRANTOR	INSTRUMENT	DATE OF INSTR.	RECORDED BOOK	RECORDED PAGE	CLERKS NO.	REMARKS
1	Void Not Required						
2	W.M. Carney Mill Co.	Easement	5-9-41	164	384	7676	B.P.
3	Void Not Required						
4	M.L. Rigby, Etux	Easement	6-20-46	233	144		B.P
5	Void Not Required						
6	Void " "						
7	M.C. Boley et al	Easement	11-9-38	151	482	9542	B. Pits
8	Void - Not Required						
9 R	" " "						
10	" " "						
11	Wiley C. Wiggins et al, Trustees	P. Esmt.	10-3-38	151	478	9538	Ditch
12	McMillan Mill Co.	Q.C. Deed	8-19-38	151	474	9535	R/W
13	W.M. Carney Mill Co.	" "	10-24-38	151	393	8795	"
14	Traders Brokerage Co.	Easement	11-1-38	151	481	9541	B.P.
15	Mary Winand	Q.C. Deed	8-23-38	151	477	9537	R/W
16	A.F. Beck et ux	" "	9-26-38	151	476	9536	"
17	Traders Brokerage Co.	" "	11-1-38	151	479	9539	"
18	M.C. Boley et al	" "	11-9-38	151	480	9540	"
19	Ophelia Rigby, single	R/W "	12-14-38	151	545	10424	"
20	H. Godwin et ux	R/W Deed	12-14-38	151	548	10428	R/W
21	J. G. Davis et ux	" "	12-14-38	151	549	10429	"
22	J.W. Eddins et ux	" "	12-14-38	151	547	10426	"
23	Board of Public Instruction	" "	1-19-39	151	550	10430	"
24	Adolph G. Dove et ux	" "	1-23-39	151	551	10431	"
25	F.R. Eddins et ux	" "	12-14-38	151	545	10425	R/W, Ditch
26	W.L. Godwin et ux	" "	12-14-38	151	548	10427	R/W
27	S.J. Johnson et ux	" "	4-22-40	160	373	10449	"
28	George Stallworth, single	" "	10-4-39	154	284	15743	"
29	Alger-Sullivan Lumber Co.	R/W Deed	3-16-40	160	9	10265	"
30	Sherman Vinson et ux	"	10-4-39	154	281	15740	"
31	" " "	"	10-4-39	154	280	15738	"
32	" " "	"	10-4-39	154	280	15739	"
33	J. R. Stokes & Maggie Gray	"	3-6-40	160	356	10839	"
34	J. R. Gray et ux	R/W Deed	1-11-40	160	406	10597	R/W
35	Addie Robinson, widow	R/W Deed	10-4-39	154	283	15742	R/W
36	Christine Ewing, widow	"	10-4-39	154	285	15765	"
37	Geo. W. Gamble et ux	"	10-24-39	154	305	16114	"
38	Chas. Kelly Sr. et ux	"	10-4-39	154	282	15761	"
39	Void See SRD 170						
40	Trustees for Apostolic Faith Mission	"	10-23-39	154	304	16113	"

Continued On Sheet No. 3.

WIDTH OF REQ'D RIGHT OF WAY

STA.	TO STA.	Lt. ℄	Rt. ℄
0+00	46+67	50'	50'
46+67	61+47.6	100'	100'
61+47.6	101+60.1	50'	50'
101+60.1	141+41.58	100'	100'
141+41.58	154+65.3	75'	75'
154+65.3	165+00.0	50'	50'
165+00.0	194+20.0	35'	35'
194+20.0	233+25.26	50'	50'
233+25.26	286+15.42	100'	100'
286+15.42	328+63.76	50'	50'
328+63.75	459+59.2	100'	100'
459+59.2	515+00.0	50'	50'
515+00.0	551+00.0	100'	100'
551+00.0	597+41.4	50'	50'
597+41.4	644+58.0	50'	75'
644+58.0	652+78.0	75'	75'
652+78.0	692+07.5	60'	60'
692+07.5	705+99.0	50'	60'

REVISION	BY	DATE
ADDED SEC. 8B	RG	8-28-80

Section 4814

The above shows existing alignment as of Sept. 5, 1939

Rd. No. 4 — Div. Engr. of R/W

STATE OF FLORIDA
STATE ROAD DEPARTMENT

RIGHT OF WAY MAP

PROJ. 5140 RD (62) ESCAMBIA COUNTY

	Names	Dates	Approved by
Designed			Bridge Engineer.
Drawn	J.F.D. J.L.M.		
Traced	J.L.M.	7-25-39	State Highway Engineer.
Checked (Bridges Related)	D.E.	12-7-39	Drawing / Index No.
Revised	Sec. 8 R.J.M.	5-18-43 7-22-48	

3 1 PROJ. 5140 Eq. (62) 4814

4814 PROJ. 5140 (RD 62) 2 3

FED. ROAD DIST. No.	STATE	FED. AID PROJ. No.	FISCAL YEAR	SHEET NO.	TOTAL SHEETS
8	FLA.	5140	1938	2	3

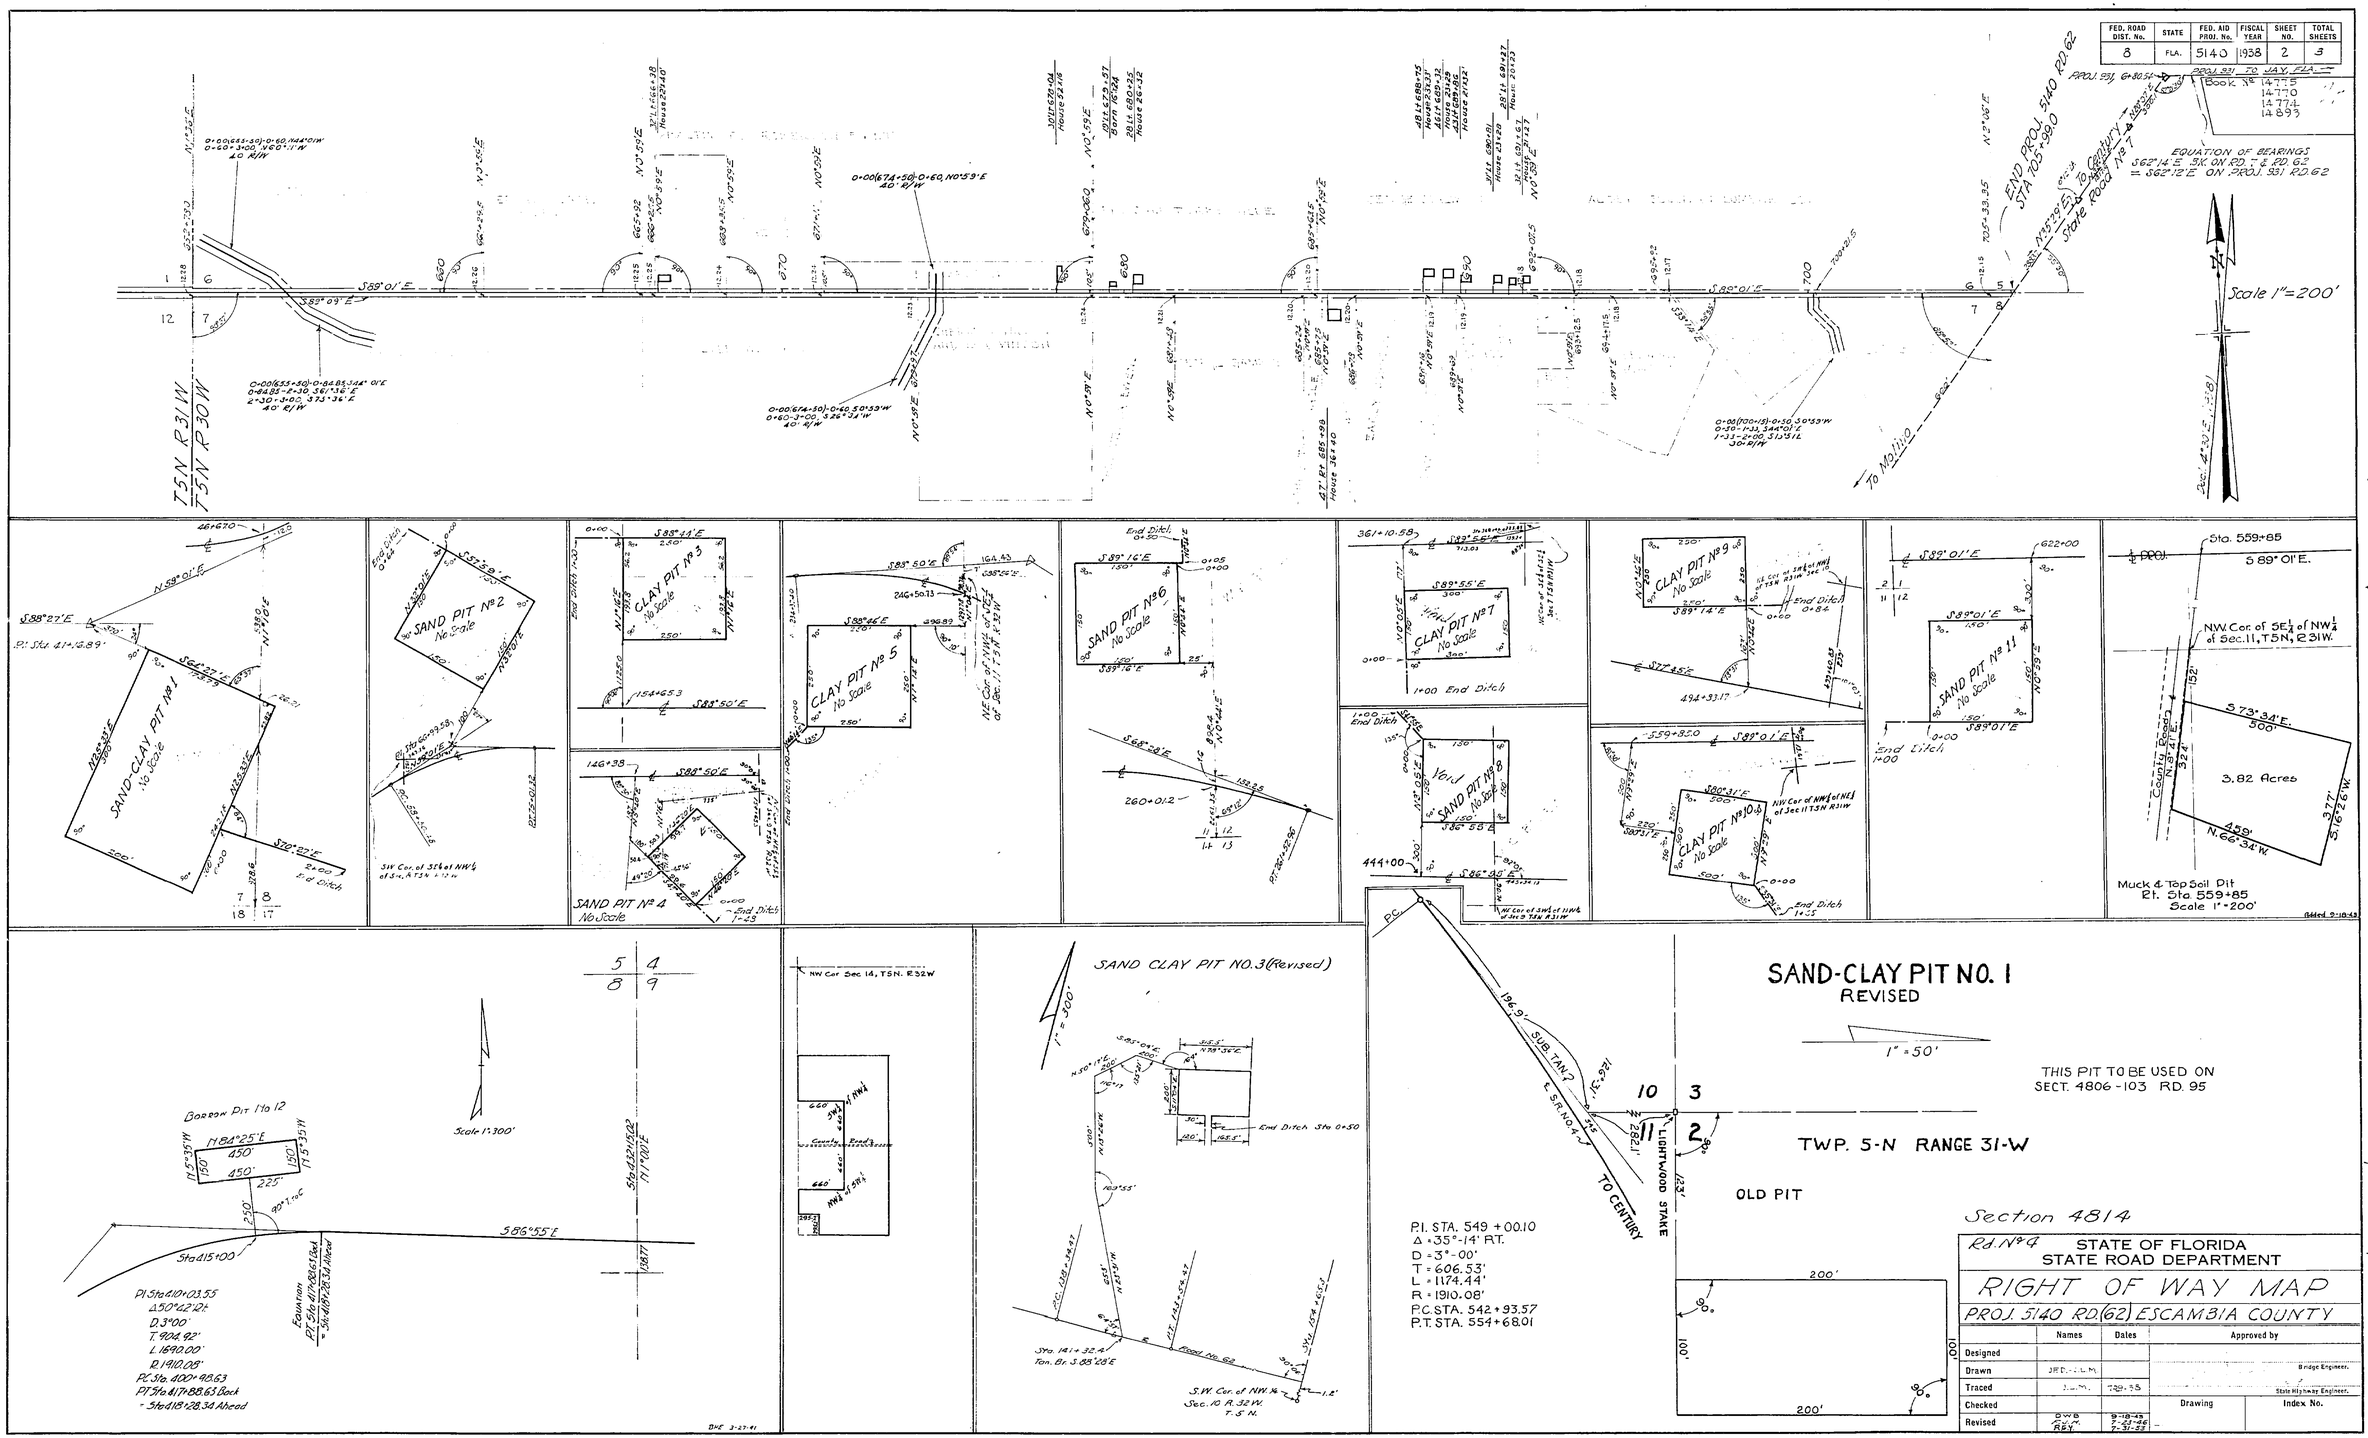

Section 4814

Rd. No 4 STATE OF FLORIDA
STATE ROAD DEPARTMENT

RIGHT OF WAY MAP

PROJ. 5140 RD. (62) ESCAMBIA COUNTY

	Names	Dates	Approved by
Designed			
Drawn	JED.-J.L.M.		Bridge Engineer.
Traced	J.L.M.	7-29-38	State Highway Engineer.
Checked			Drawing / Index No.
Revised	DWB / R.J.H. / REY	9-18-43 / 7-23-46 / 7-31-53	