FED. ROAD DIV. No.	STATE	PROJECT No.	FISCAL YEAR	SHEET No.
3	FLA.	48522-2601		1

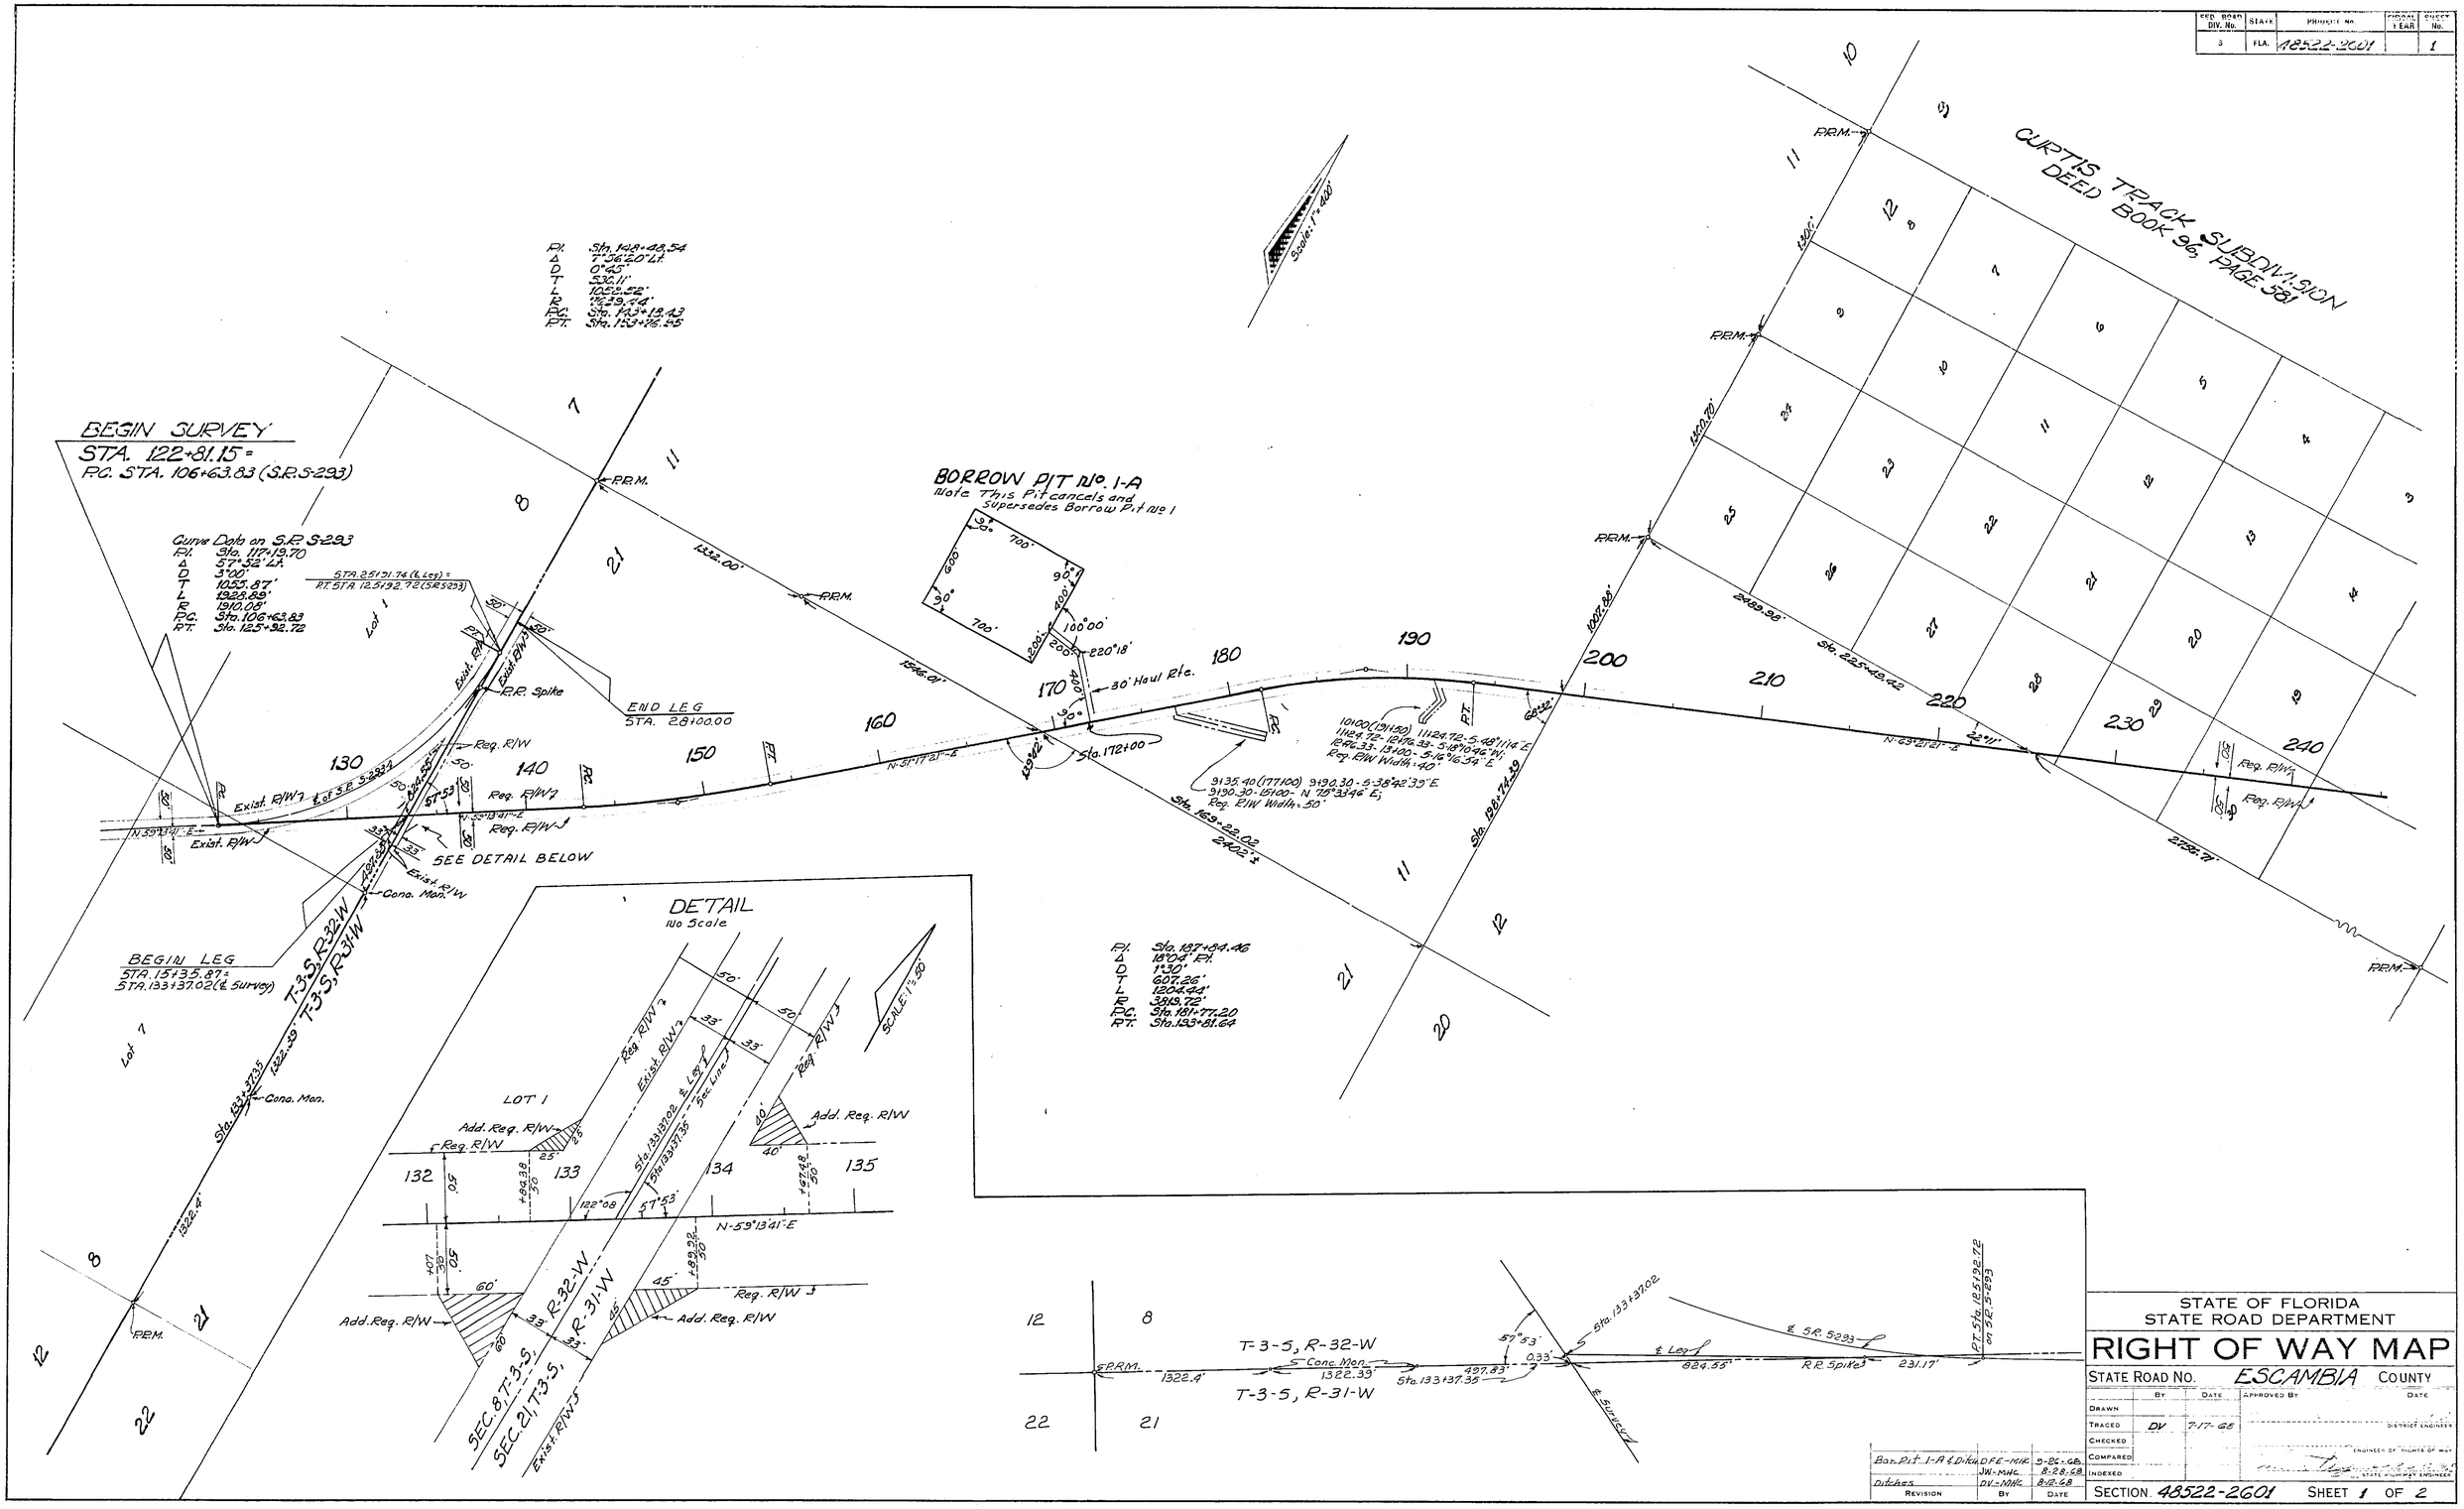

Revision	By	Date
Bor. Pit 1-A & Dike	DFE-MHC	9-26-68
	JW-MHC	8-28-68
Ditches	DV-MHC	8-12-68

STATE OF FLORIDA
STATE ROAD DEPARTMENT

RIGHT OF WAY MAP

STATE ROAD No. ESCAMBIA COUNTY

	By	Date	Approved By	Date
Drawn				
Traced	DV	7-17-68	District Engineer	
Checked				
Compared			Engineer of Rights of Way	
Indexed			State Highway Engineer	

SECTION 48522-2601 SHEET 1 OF 2

From S.R. S-293 To S.R. 297 At Pleasant Grove
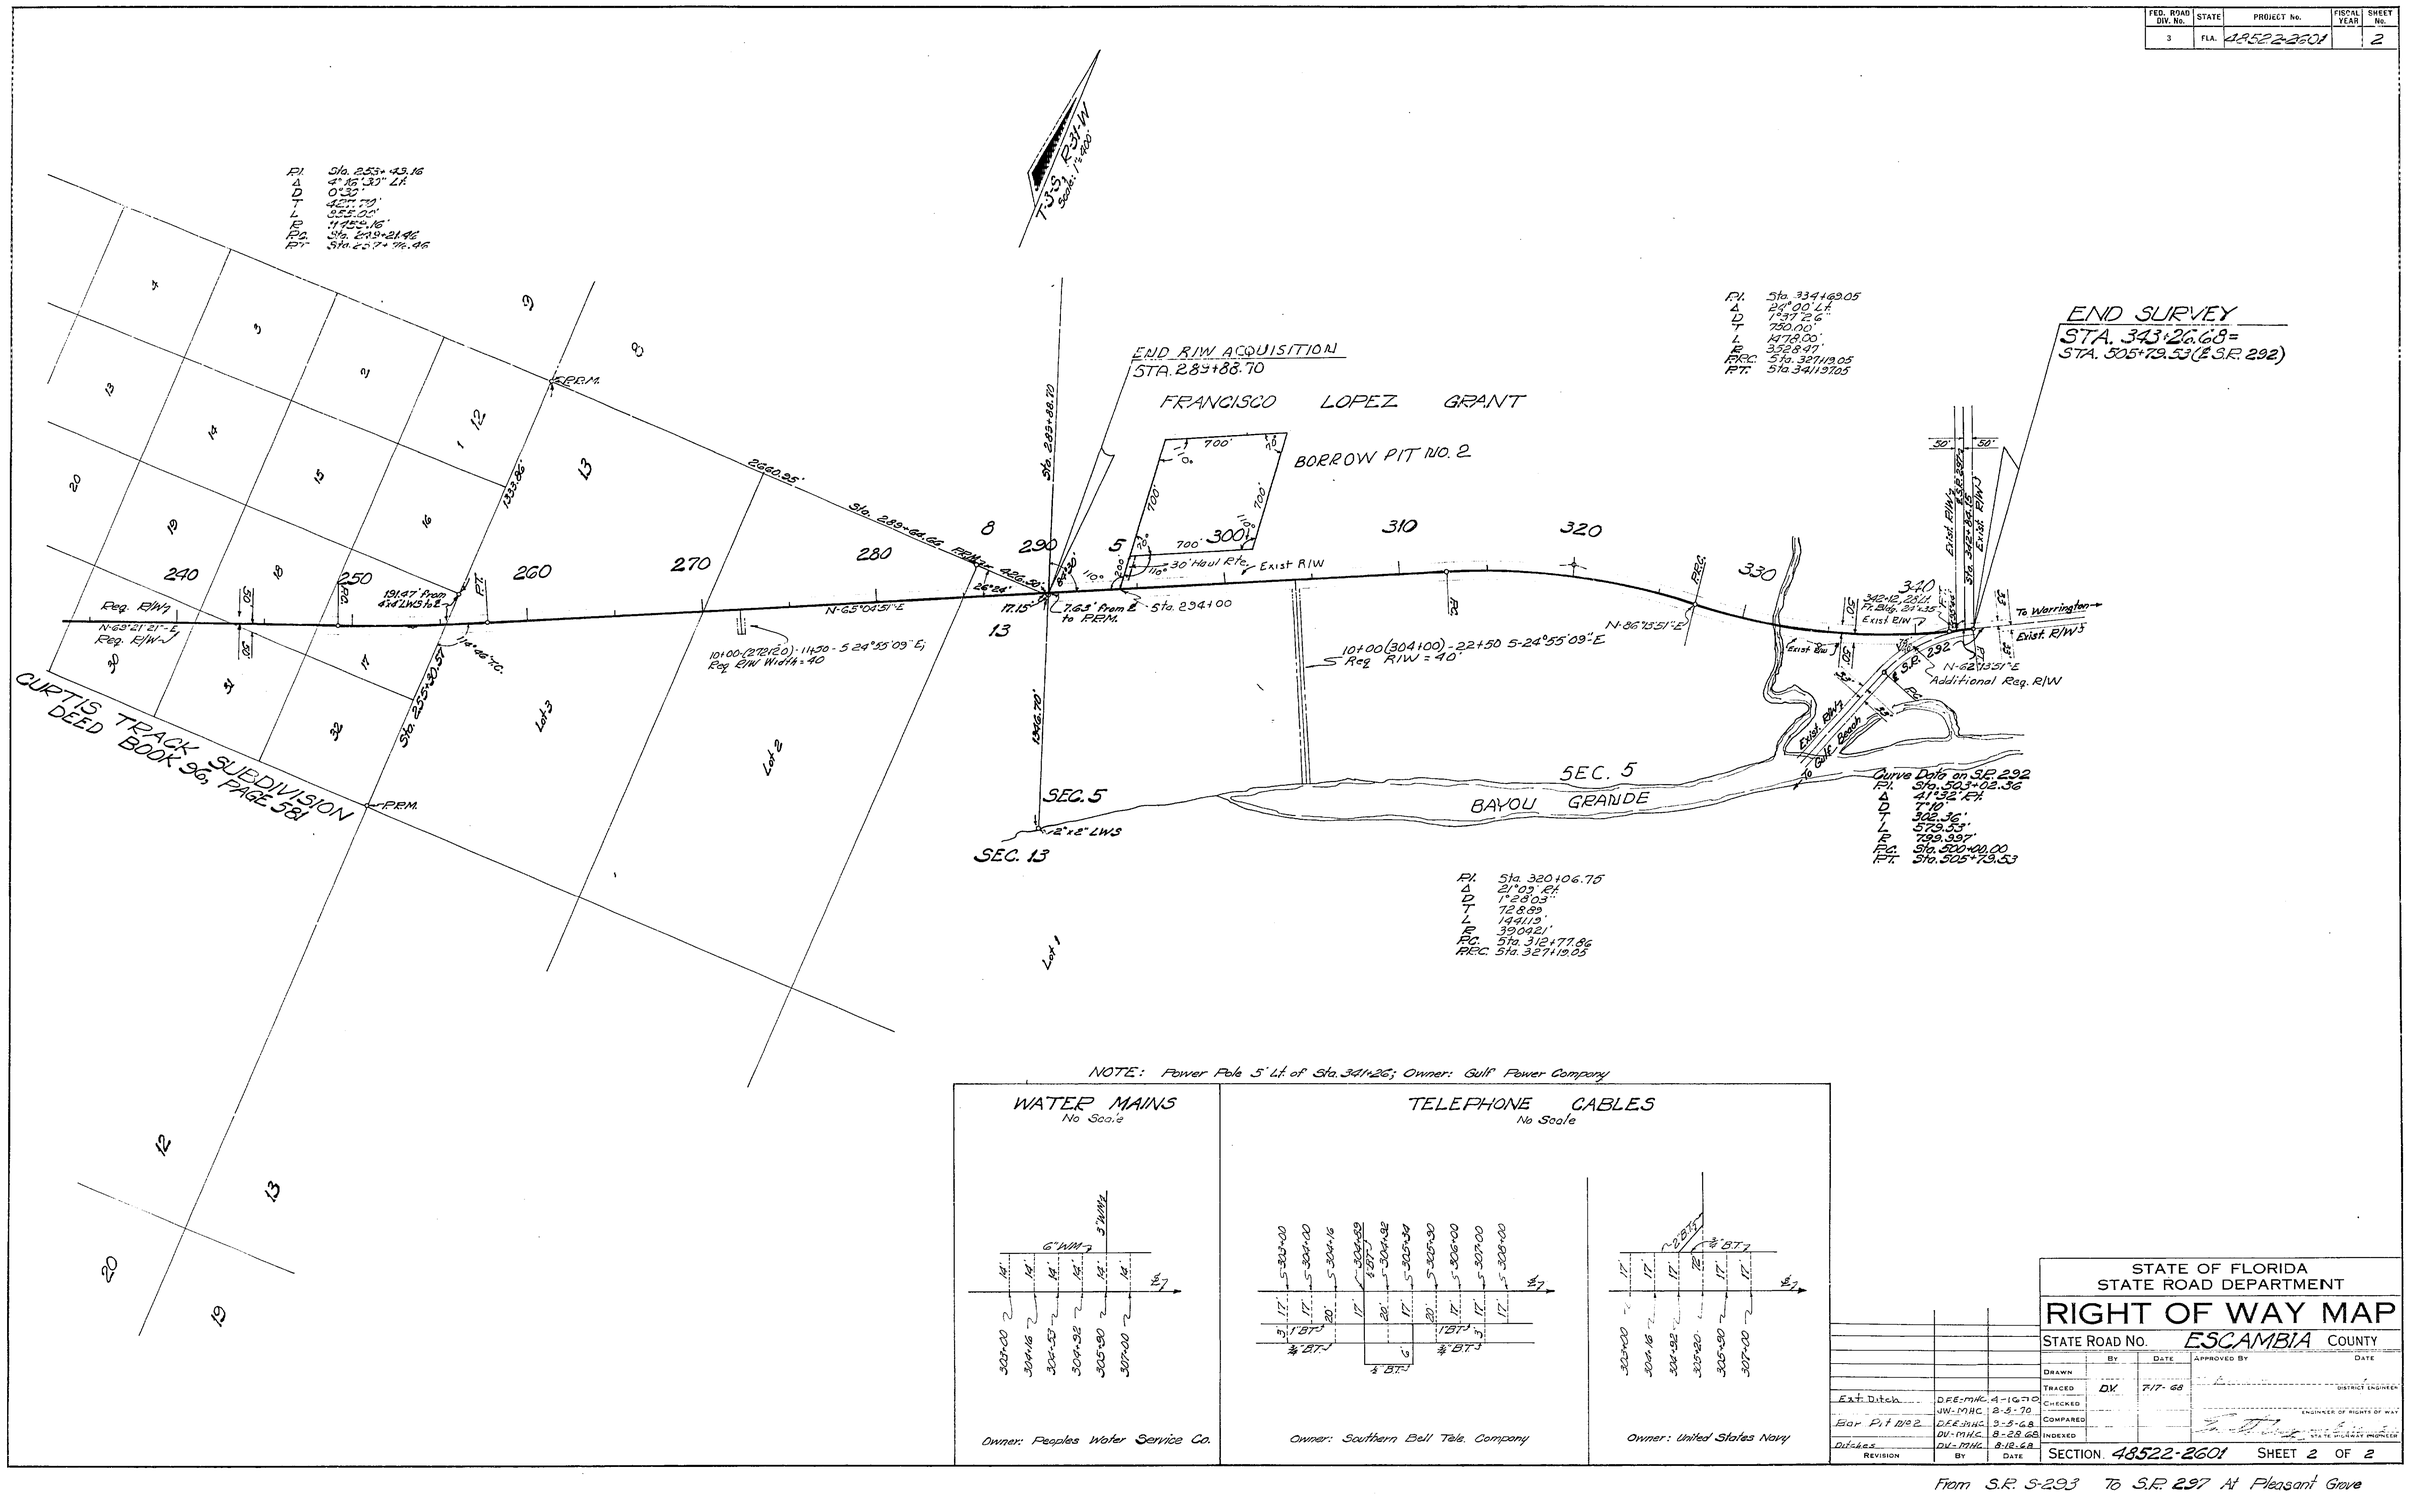
FED. ROAD DIV. No.	STATE	PROJECT No.	FISCAL YEAR	SHEET No.
3	FLA.	48522-2601		2