FED. ROAD DIV. No.	STATE	SEC. AND JOB No.	FISCAL YEAR	SHEET No.	TOTAL SHEETS
3	FLA.	5001-116 5003-104	56	1	2

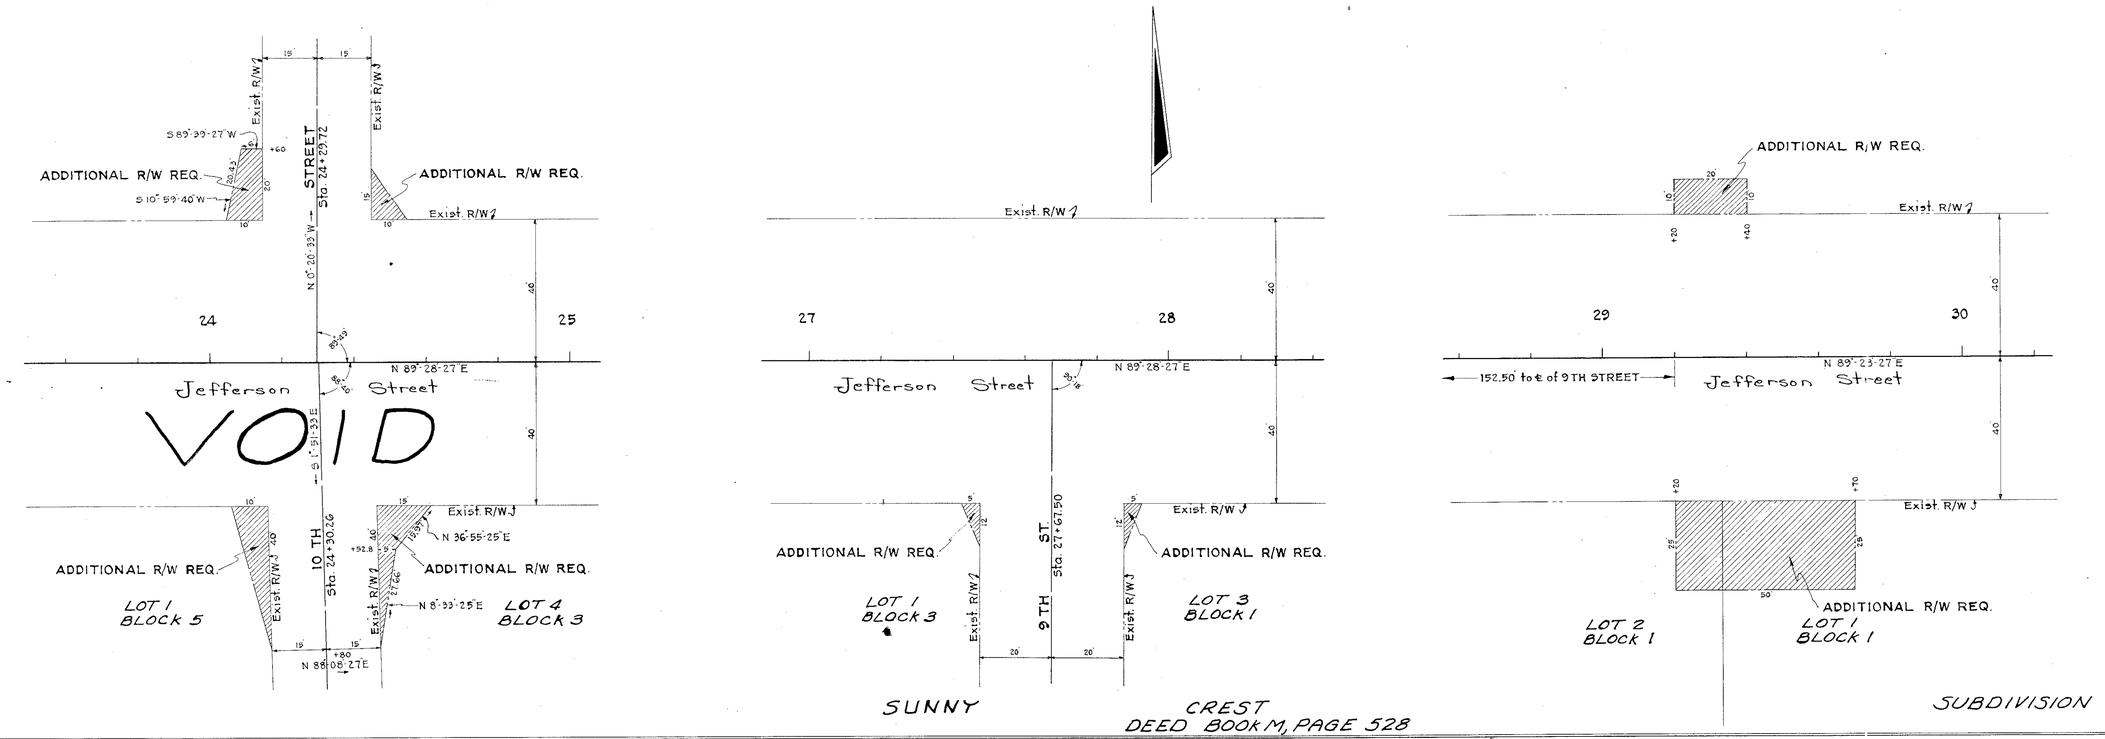

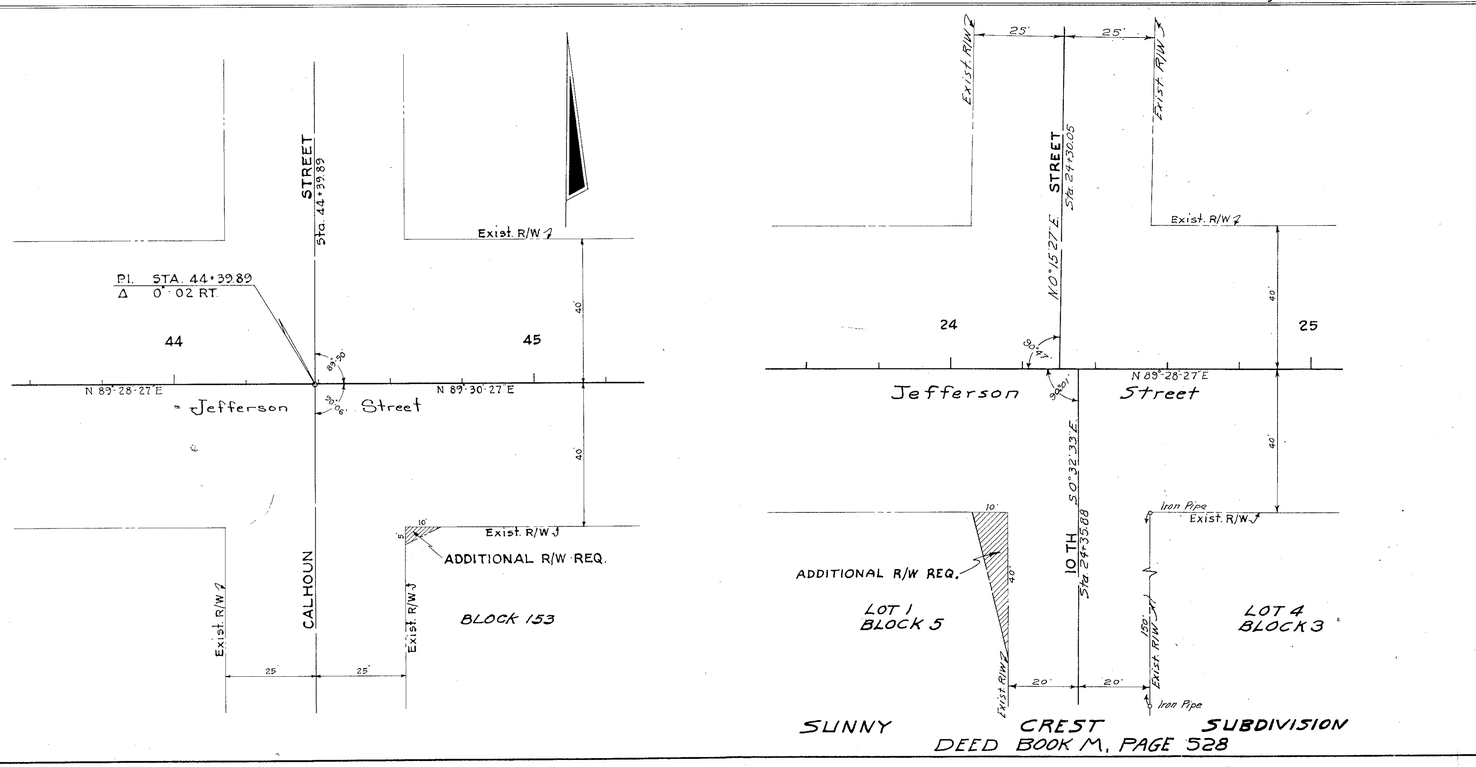

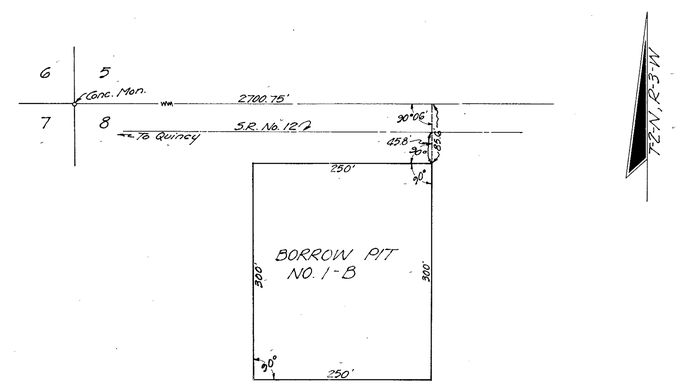

Note:
This Pit Cancels and Supercedes Borrow Pit No. 1-A.

STATE OF FLORIDA
STATE ROAD DEPARTMENT

RIGHT OF WAY MAP

SECTION No. 5001-116 & 5003-104

ROAD No. 10 GADSDEN COUNTY

SCALE 1" = 20'	NAMES	DATES	APPROVED BY
DRAWN			
TRACED	W.P.	10-3-56	DIVISION ENGINEER
INDEXED			
REVISED	H.T.R. H.T.B.	4-15-57 7-7-58	STATE HIGHWAY ENGINEER
REVISED			

FED. ROAD DIV. No.	STATE	SEC. AND JOB No.	FISCAL YEAR	SHEET No.	TOTAL SHEETS
3	FLA.	5001-116 5003-104	56	2	2

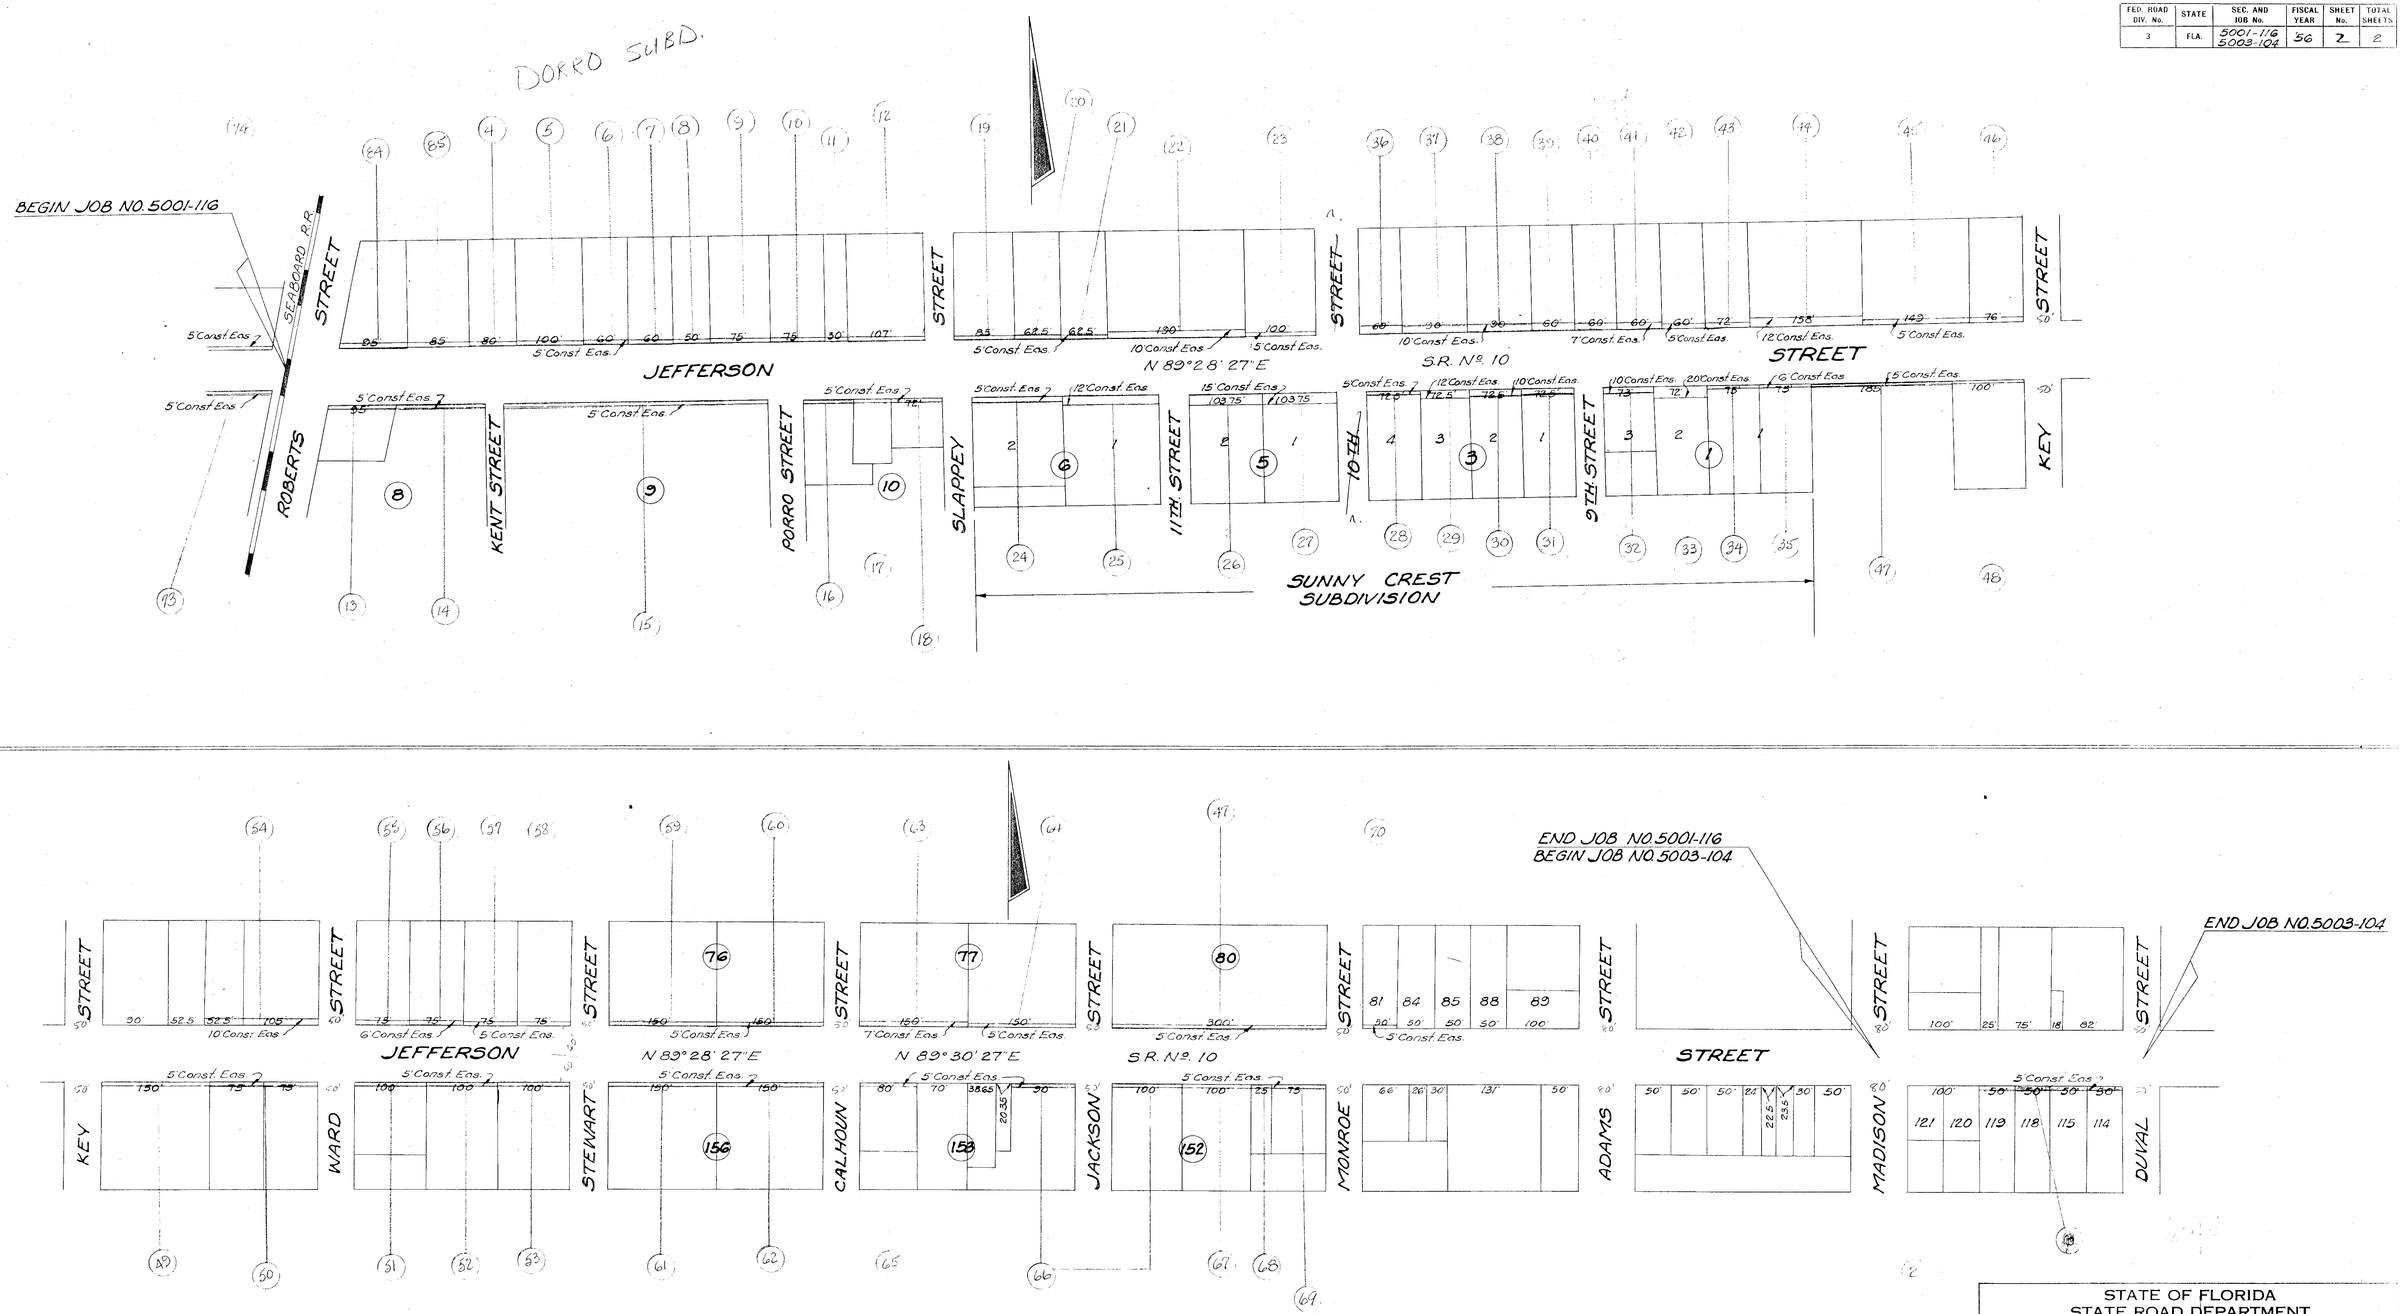

STATE OF FLORIDA
STATE ROAD DEPARTMENT

RIGHT OF WAY MAP

SECTION No. 5001-116 & 5003-104

ROAD No. 10 GADSDEN COUNTY

SCALE 1" = 100'	NAMES	DATES	APPROVED BY
DRAWN			G. L. Dial
TRACED	H.R.	10-11-56	DIVISION ENGINEER
INDEXED			
REVISED			STATE HIGHWAY ENGINEER
REVISED			

75