FED. ROAD DIV. No.	STATE	PROJECT No.	FISCAL YEAR	SHEET No.
3	FLA.	50010-2502		1

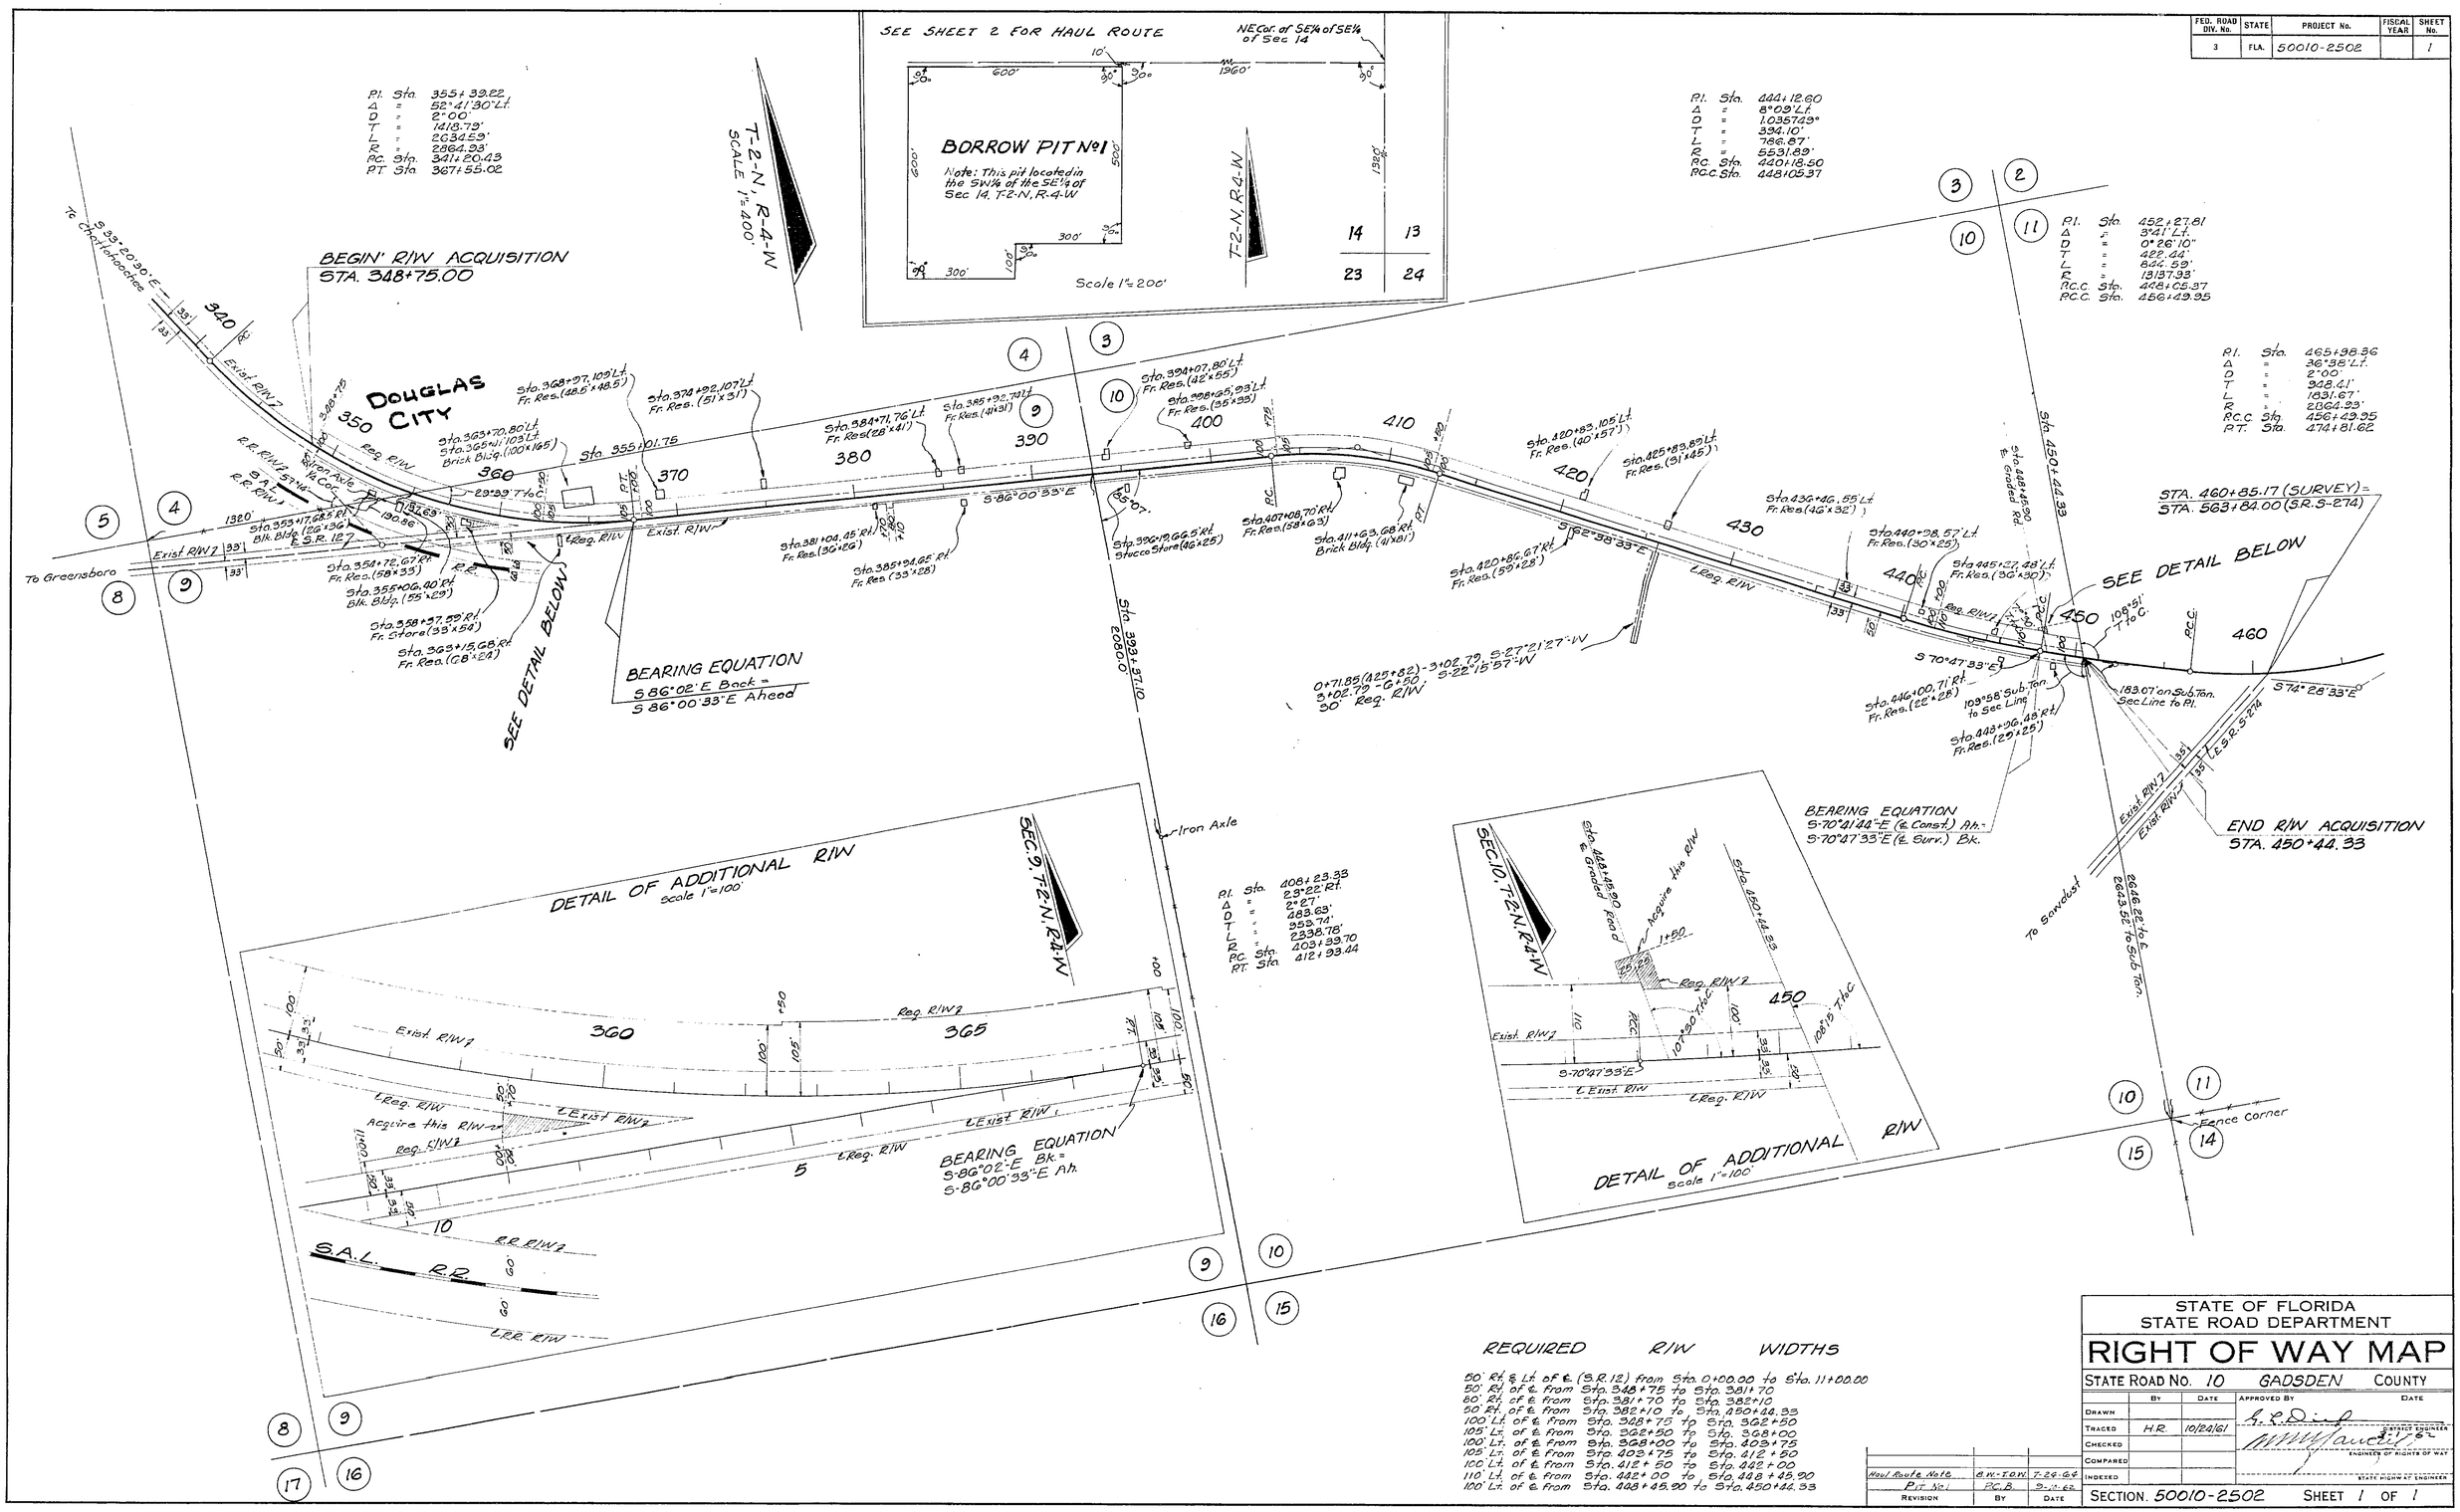

FED. ROAD DIV. No	STATE	PROJECT No	FISC. AL YEAR	SHEET No.
3	FLA	50010-2502		2

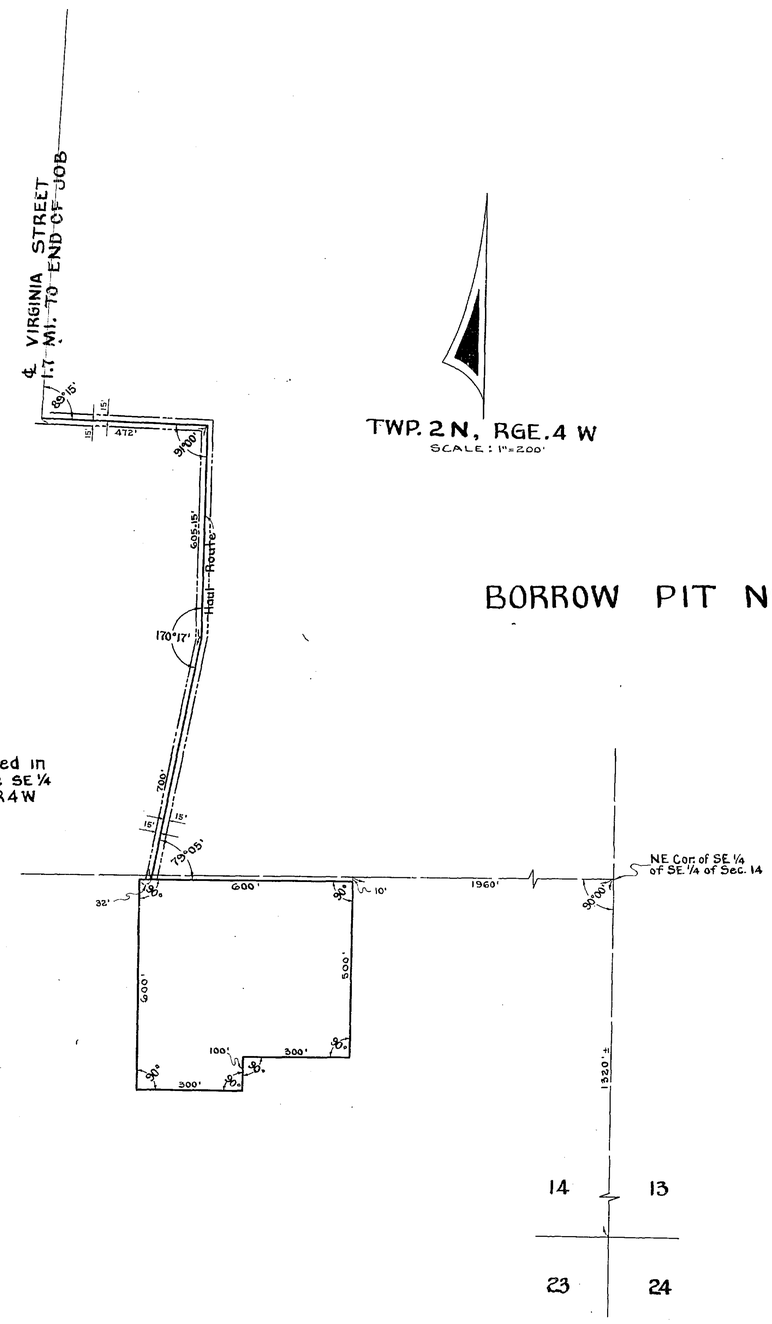

TWP. 2 N, RGE. 4 W
SCALE: 1" = 200'

BORROW PIT Nº 1

Note: This pit is located in the SW 1/4 of the SE 1/4 Sec. 14, T2N, R4W

STATE OF FLORIDA
STATE ROAD DEPARTMENT

RIGHT OF WAY MAP

STATE ROAD No. 10 GADSDEN COUNTY

	BY	DATE	APPROVED BY	DATE
DRAWN				
TRACED	BW	7-24-64	DISTRICT ENGINEER	
CHECKED			ENGINEER OF RIGHTS OF WAY	
COMPARED				
INDEXED			STATE HIGHWAY ENGINEER	

REVISION	BY	DATE

SECTION. 50010-2502 SHEET 2 OF 2

S.R. 12 TO S.R. S-274