5002 107 1 of 1

FED. ROAD DIST. No.	STATE	Job ~~FED. AID~~ W. No.	FISCAL YEAR	SHEET NO.	TOTAL SHEETS
8	FLA.	5002-107	46	1	1

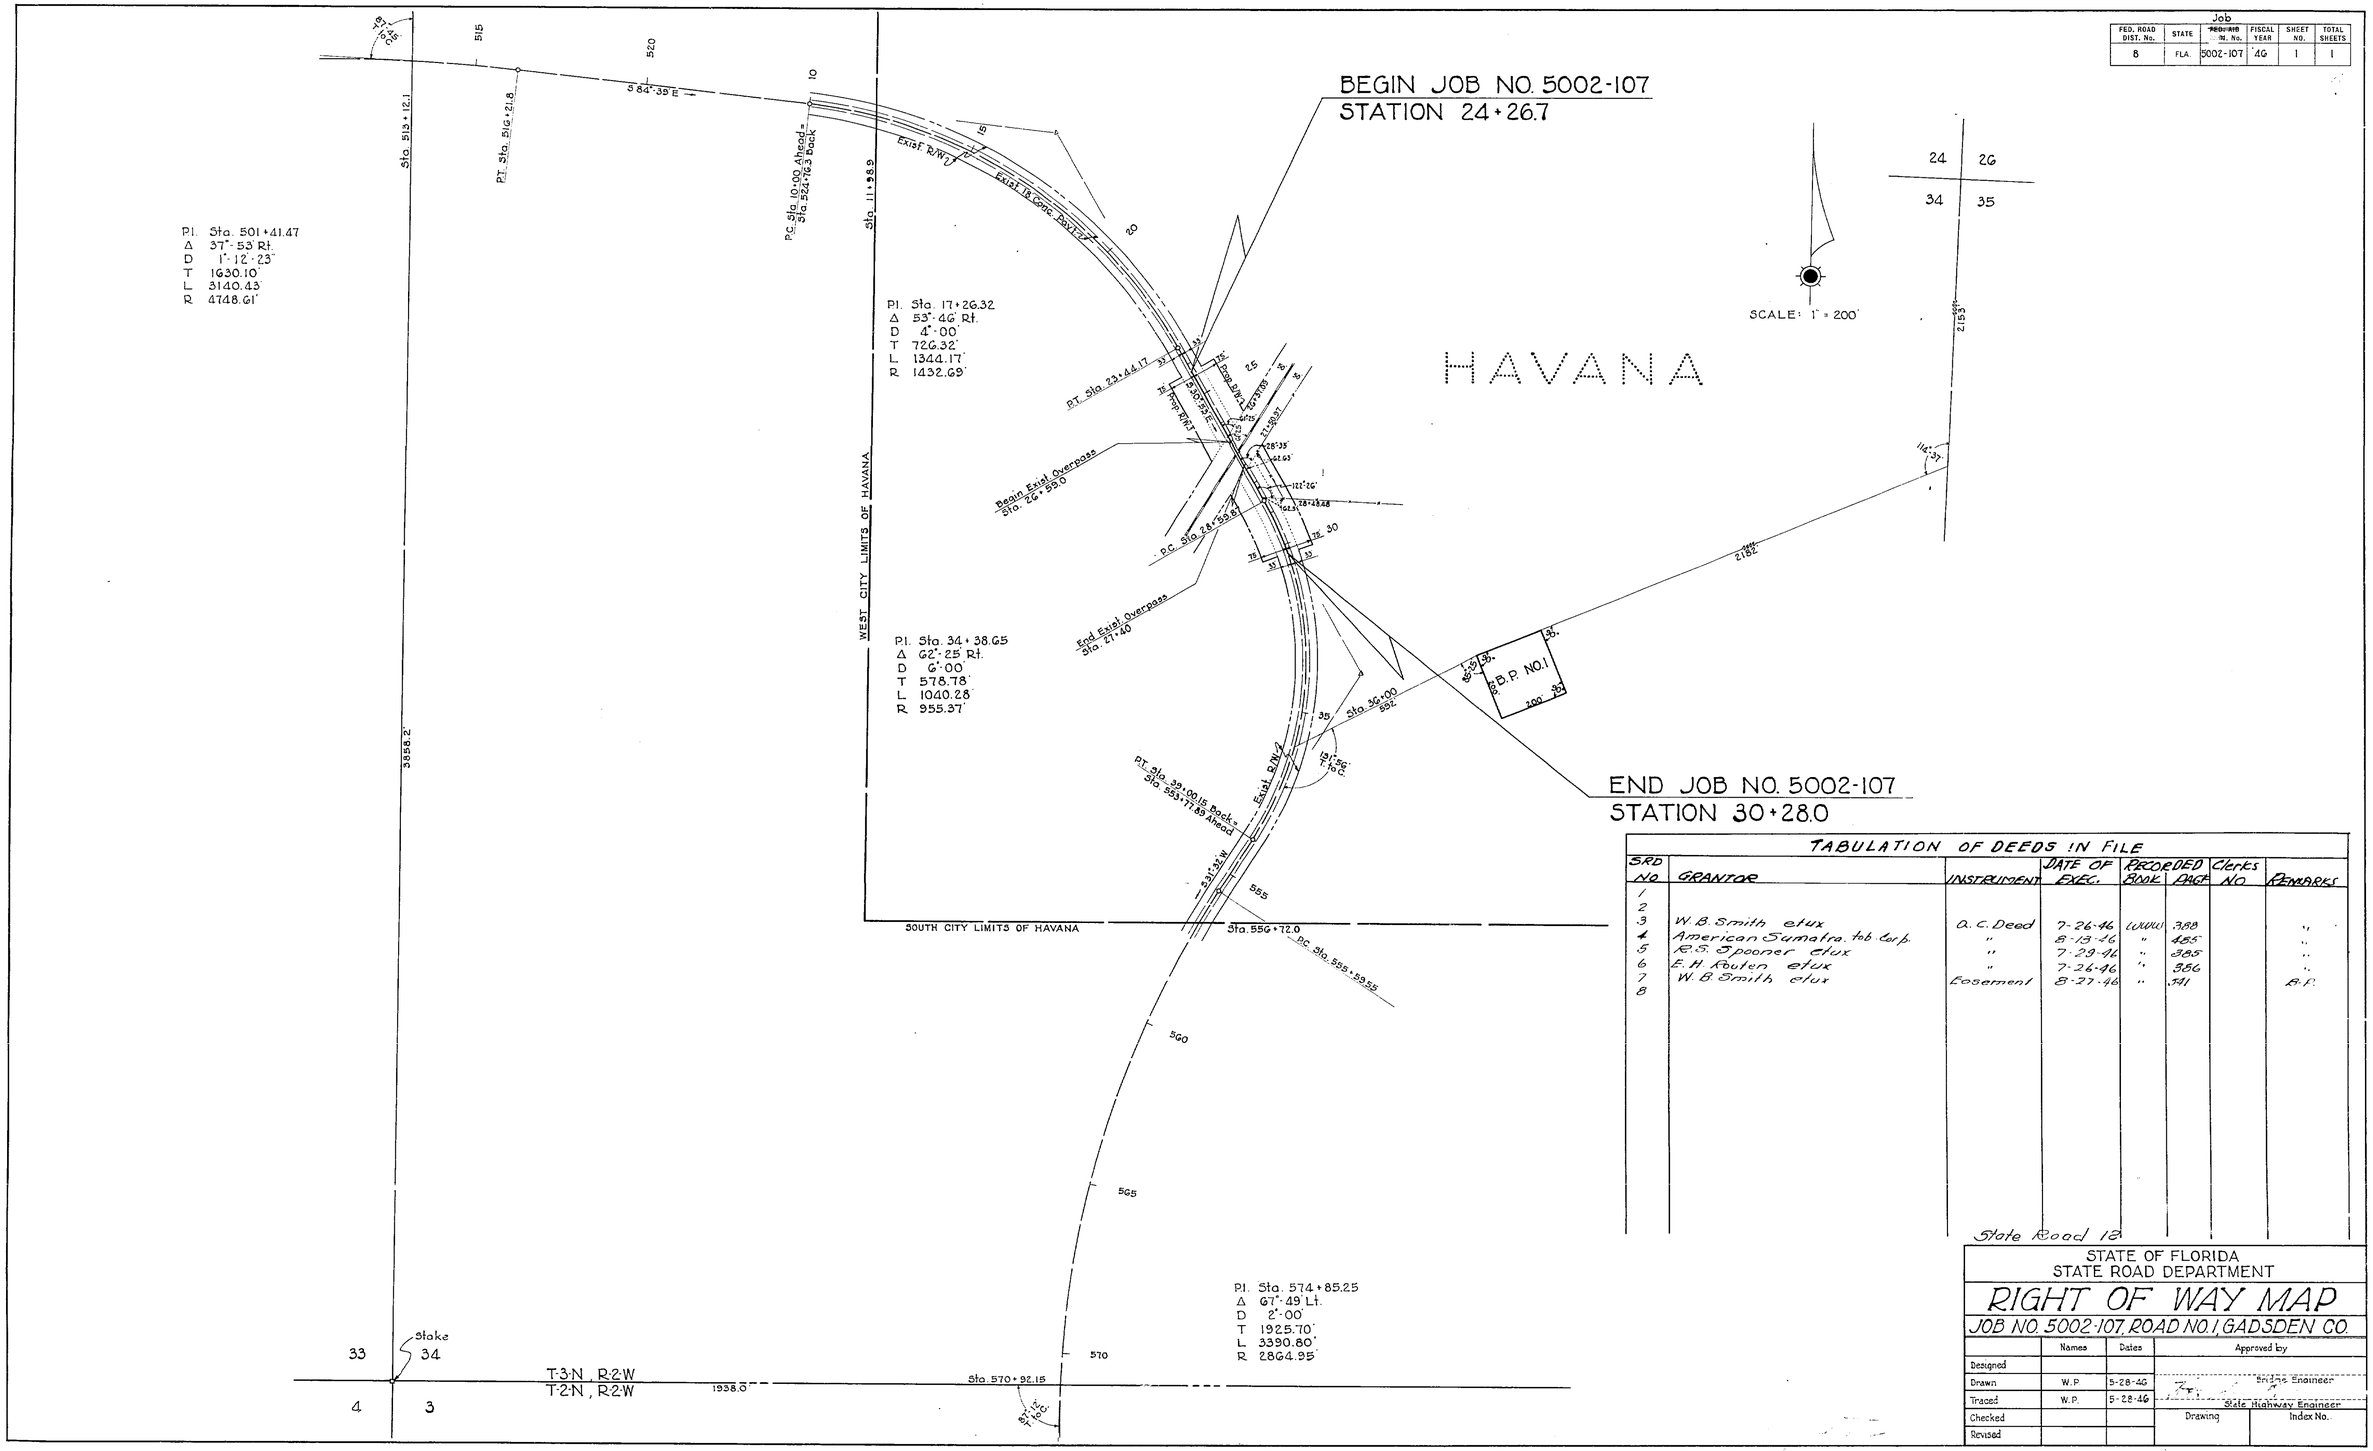

TABULATION OF DEEDS IN FILE

SRD NO.	GRANTOR	INSTRUMENT	DATE OF EXEC.	RECORDED BOOK	RECORDED PAGE	Clerks NO.	REMARKS
1							
2							
3	W. B. Smith etux	Q. C. Deed	7-26-46	WWW	388		"
4	American Sumatra Tob Corp.	"	8-13-46	"	455		"
5	R. S. Spooner etux	"	7-29-46	"	385		"
6	E. H. Roulen etux	"	7-26-46	"	356		"
7	W. B. Smith etux	Easement	8-27-46	"	341		B.P.
8							

State Road 12

STATE OF FLORIDA
STATE ROAD DEPARTMENT

RIGHT OF WAY MAP

JOB NO. 5002-107, ROAD NO. 1, GADSDEN CO.

	Names	Dates	Approved by
Designed			
Drawn	W.P.	5-28-46	Bridge Engineer
Traced	W.P.	5-28-46	State Highway Engineer
Checked			Drawing / Index No.
Revised			