FED. ROAD DIV. No.	STATE	PROJECT No.	FISCAL YEAR	SHEET No.
3	FLA.	50020-2505		1

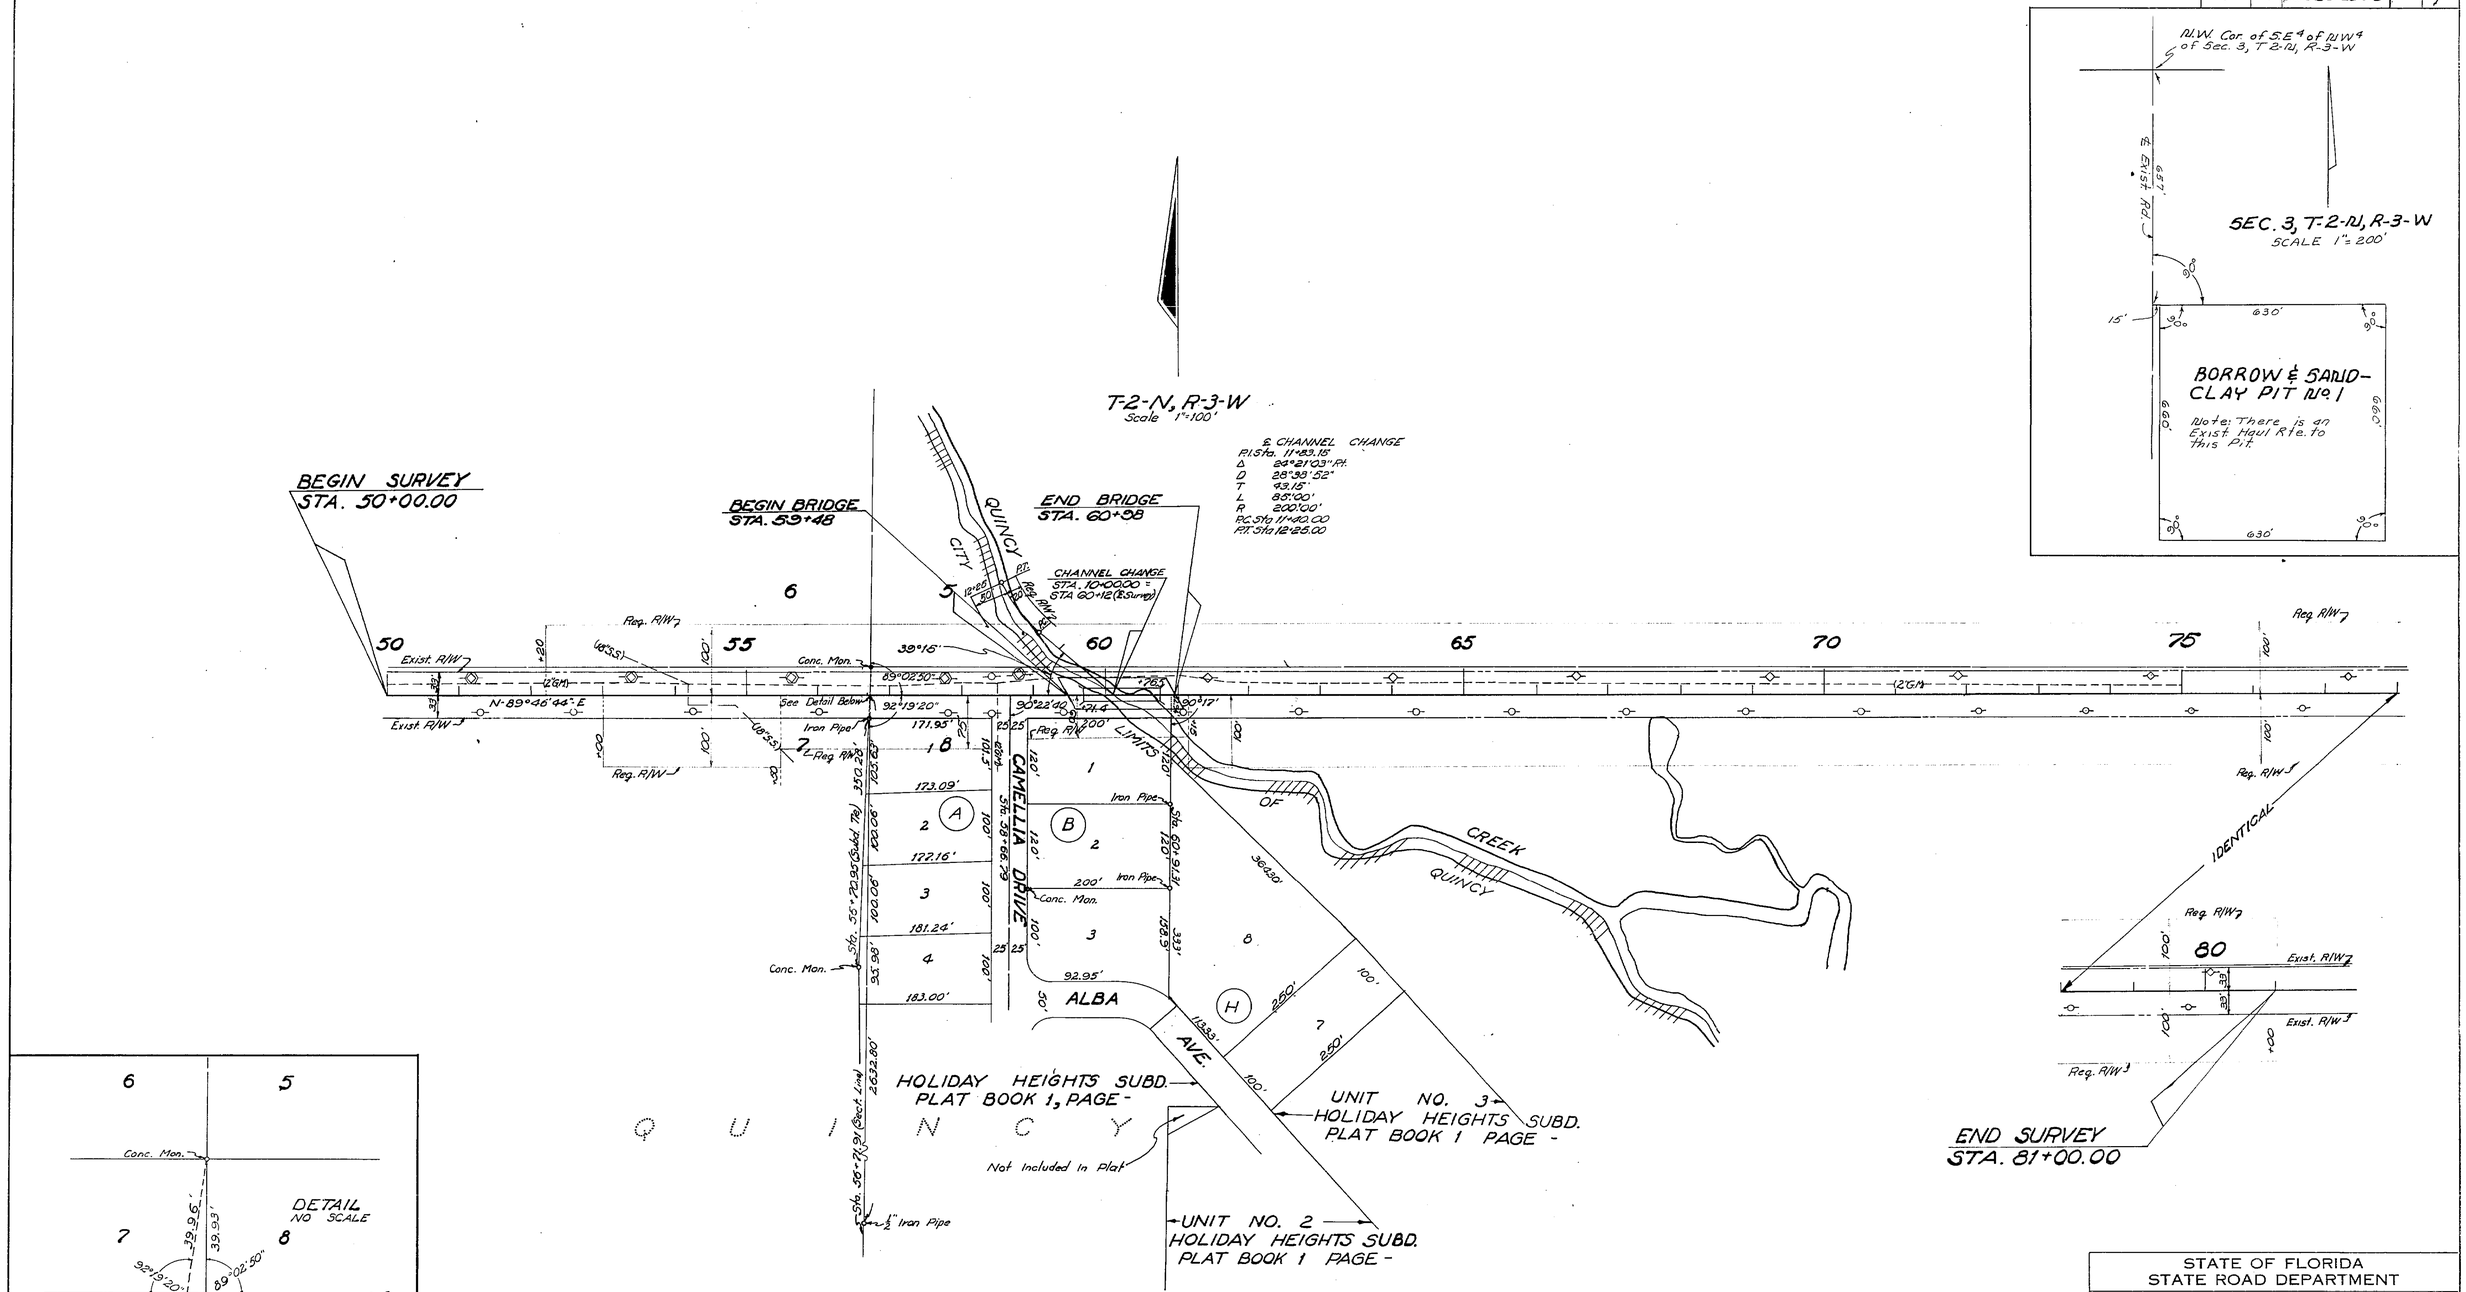

STATE OF FLORIDA
STATE ROAD DEPARTMENT

RIGHT OF WAY MAP

STATE ROAD No. 12 GADSDEN COUNTY

	By	Date	Approved By	Date
Drawn			T. B. Webb	5-29-69
Traced	B.H.	3-26-69	District Engineer	
Checked				7-9-69
Compared			Engineer of Rights of Way	
Indexed			State Highway Engineer	

Revision	By	Date
	B.H. M.H.C.	11-12-69
Bor. Pit No. 1	G.E.E. - D.W.C.	7-10-69
	J.W. - E.H.C.	6-18-69

SECTION 50020-2505 SHEET 1 OF 1

BRIDGE OVER QUINCY CREEK