FED. ROAD DIST. No.	STATE	Job ~~FED. AID PROJ.~~ No.	FISCAL YEAR	SHEET NO.	TOTAL SHEETS
8	FLA.	5003-202	46	3	6

10

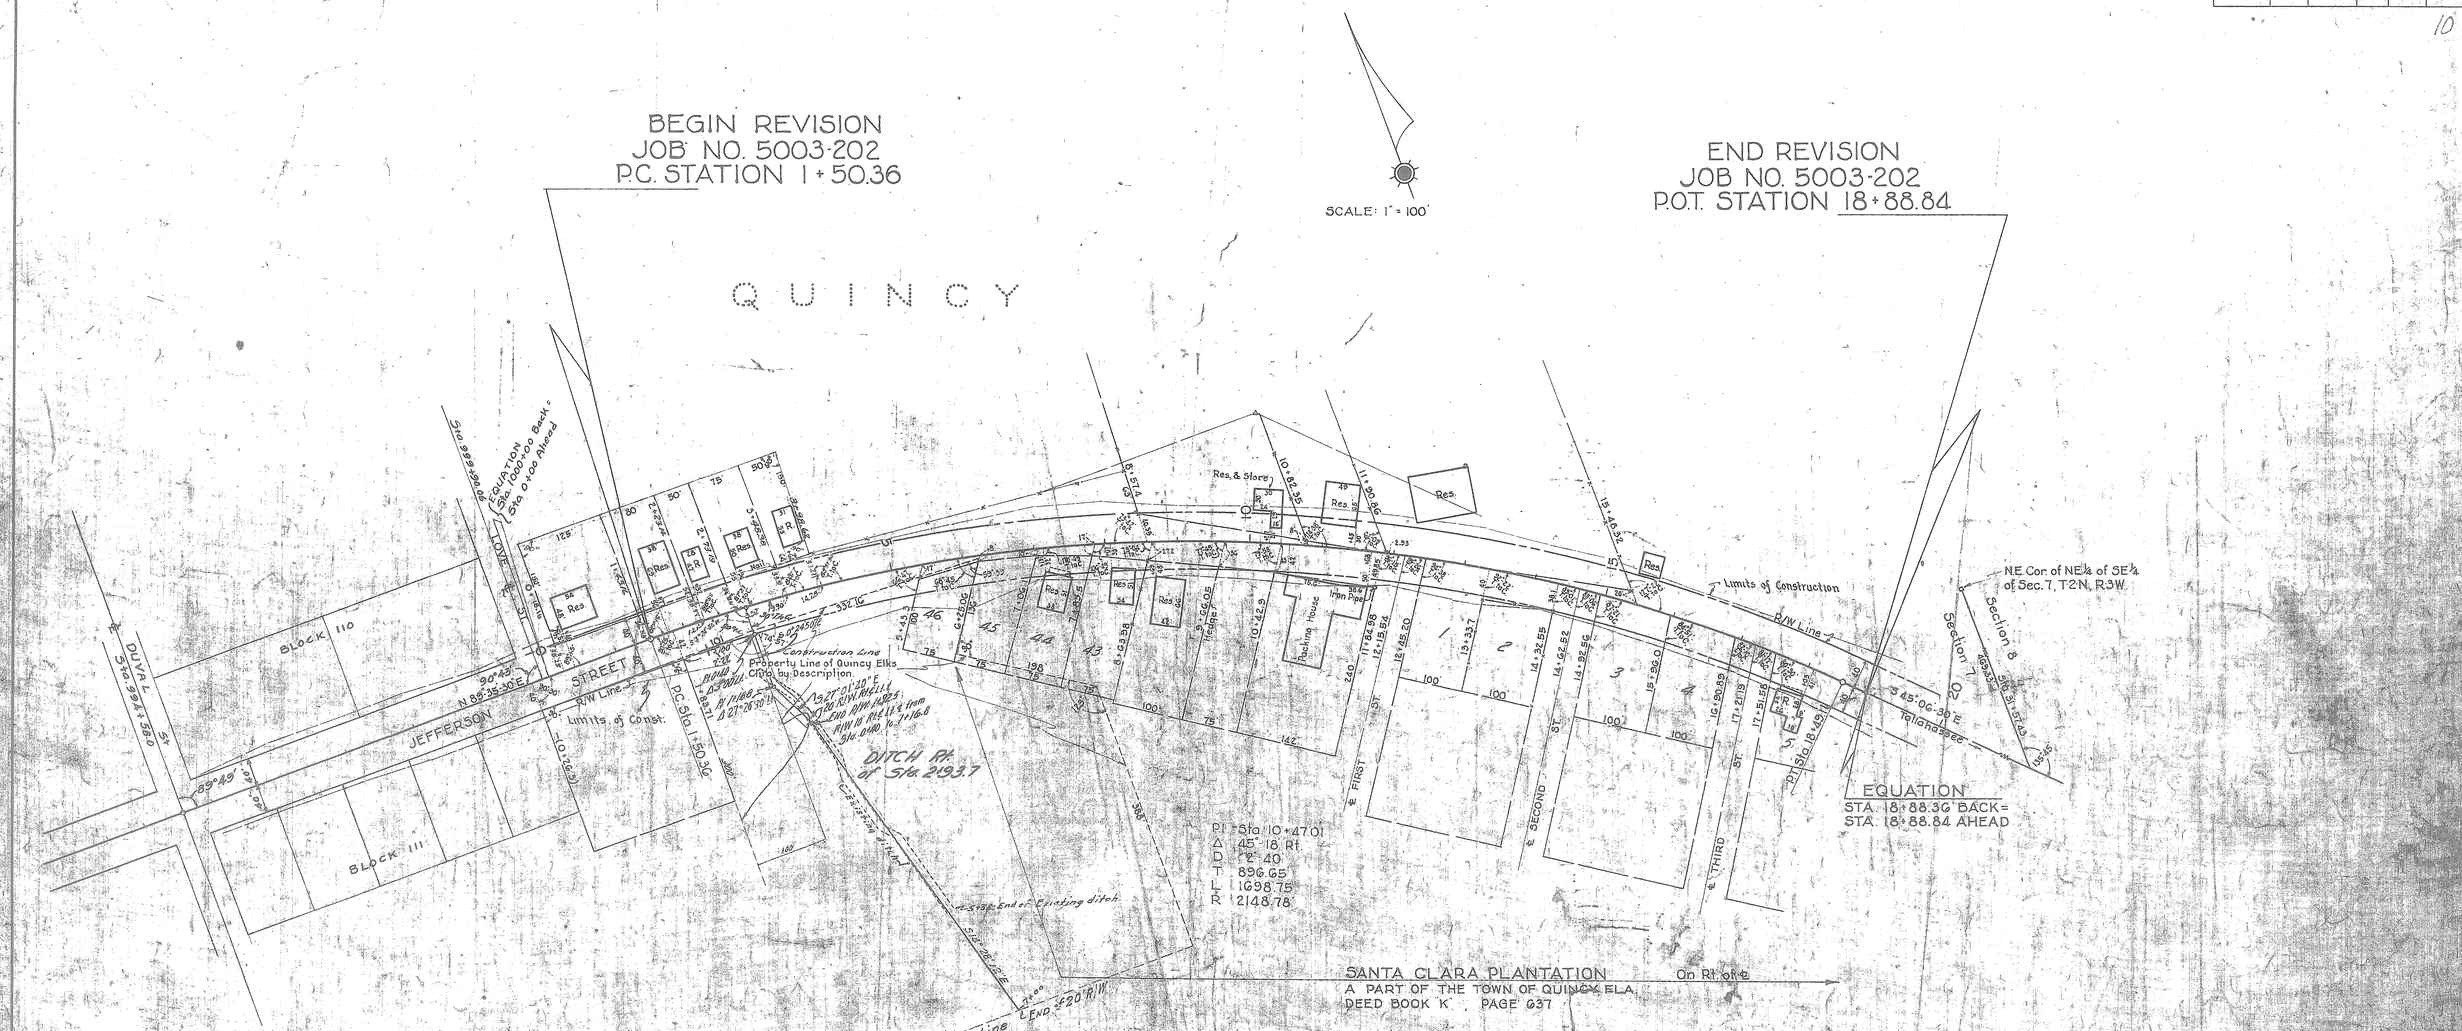

TABULATEON CONTINUED from Page ONE

SRD NO.	GRANTOR	INSTRUMENT	DATE OF EXEC.	RECORDED BOOK	RECORDED PAGE	CLERKS NO.	REMARKS
64							
65							
78	A. Roselee Glover, etal	Q.C. Deed	3-10-48	82	406	406	RW
79							
80							

VOID

STATE OF FLORIDA
STATE ROAD DEPARTMENT

RIGHT OF WAY MAP

JOB NO. 5003-202 ROAD 70 GADSDEN COUNTY

	Names	Dates	Approved by
Designed			Bridge Engineer
Drawn	J.D.T.	5-15-46	
Traced	W.P.	5-15-46	State Highway Engineer
Checked			Drawing / Index No.
Revised	F.R.L.	8-28-47 9-3-47	

RDL 9-3-47
BC. 10-20-47