FIELD BOOK NO. 13-461					
FED. ROAD DIST. No.	STATE	FED. AID PROJ. No.	FISCAL YEAR	SHEET NO.	TOTAL SHEETS
8	FLA.	711	1937	1	1

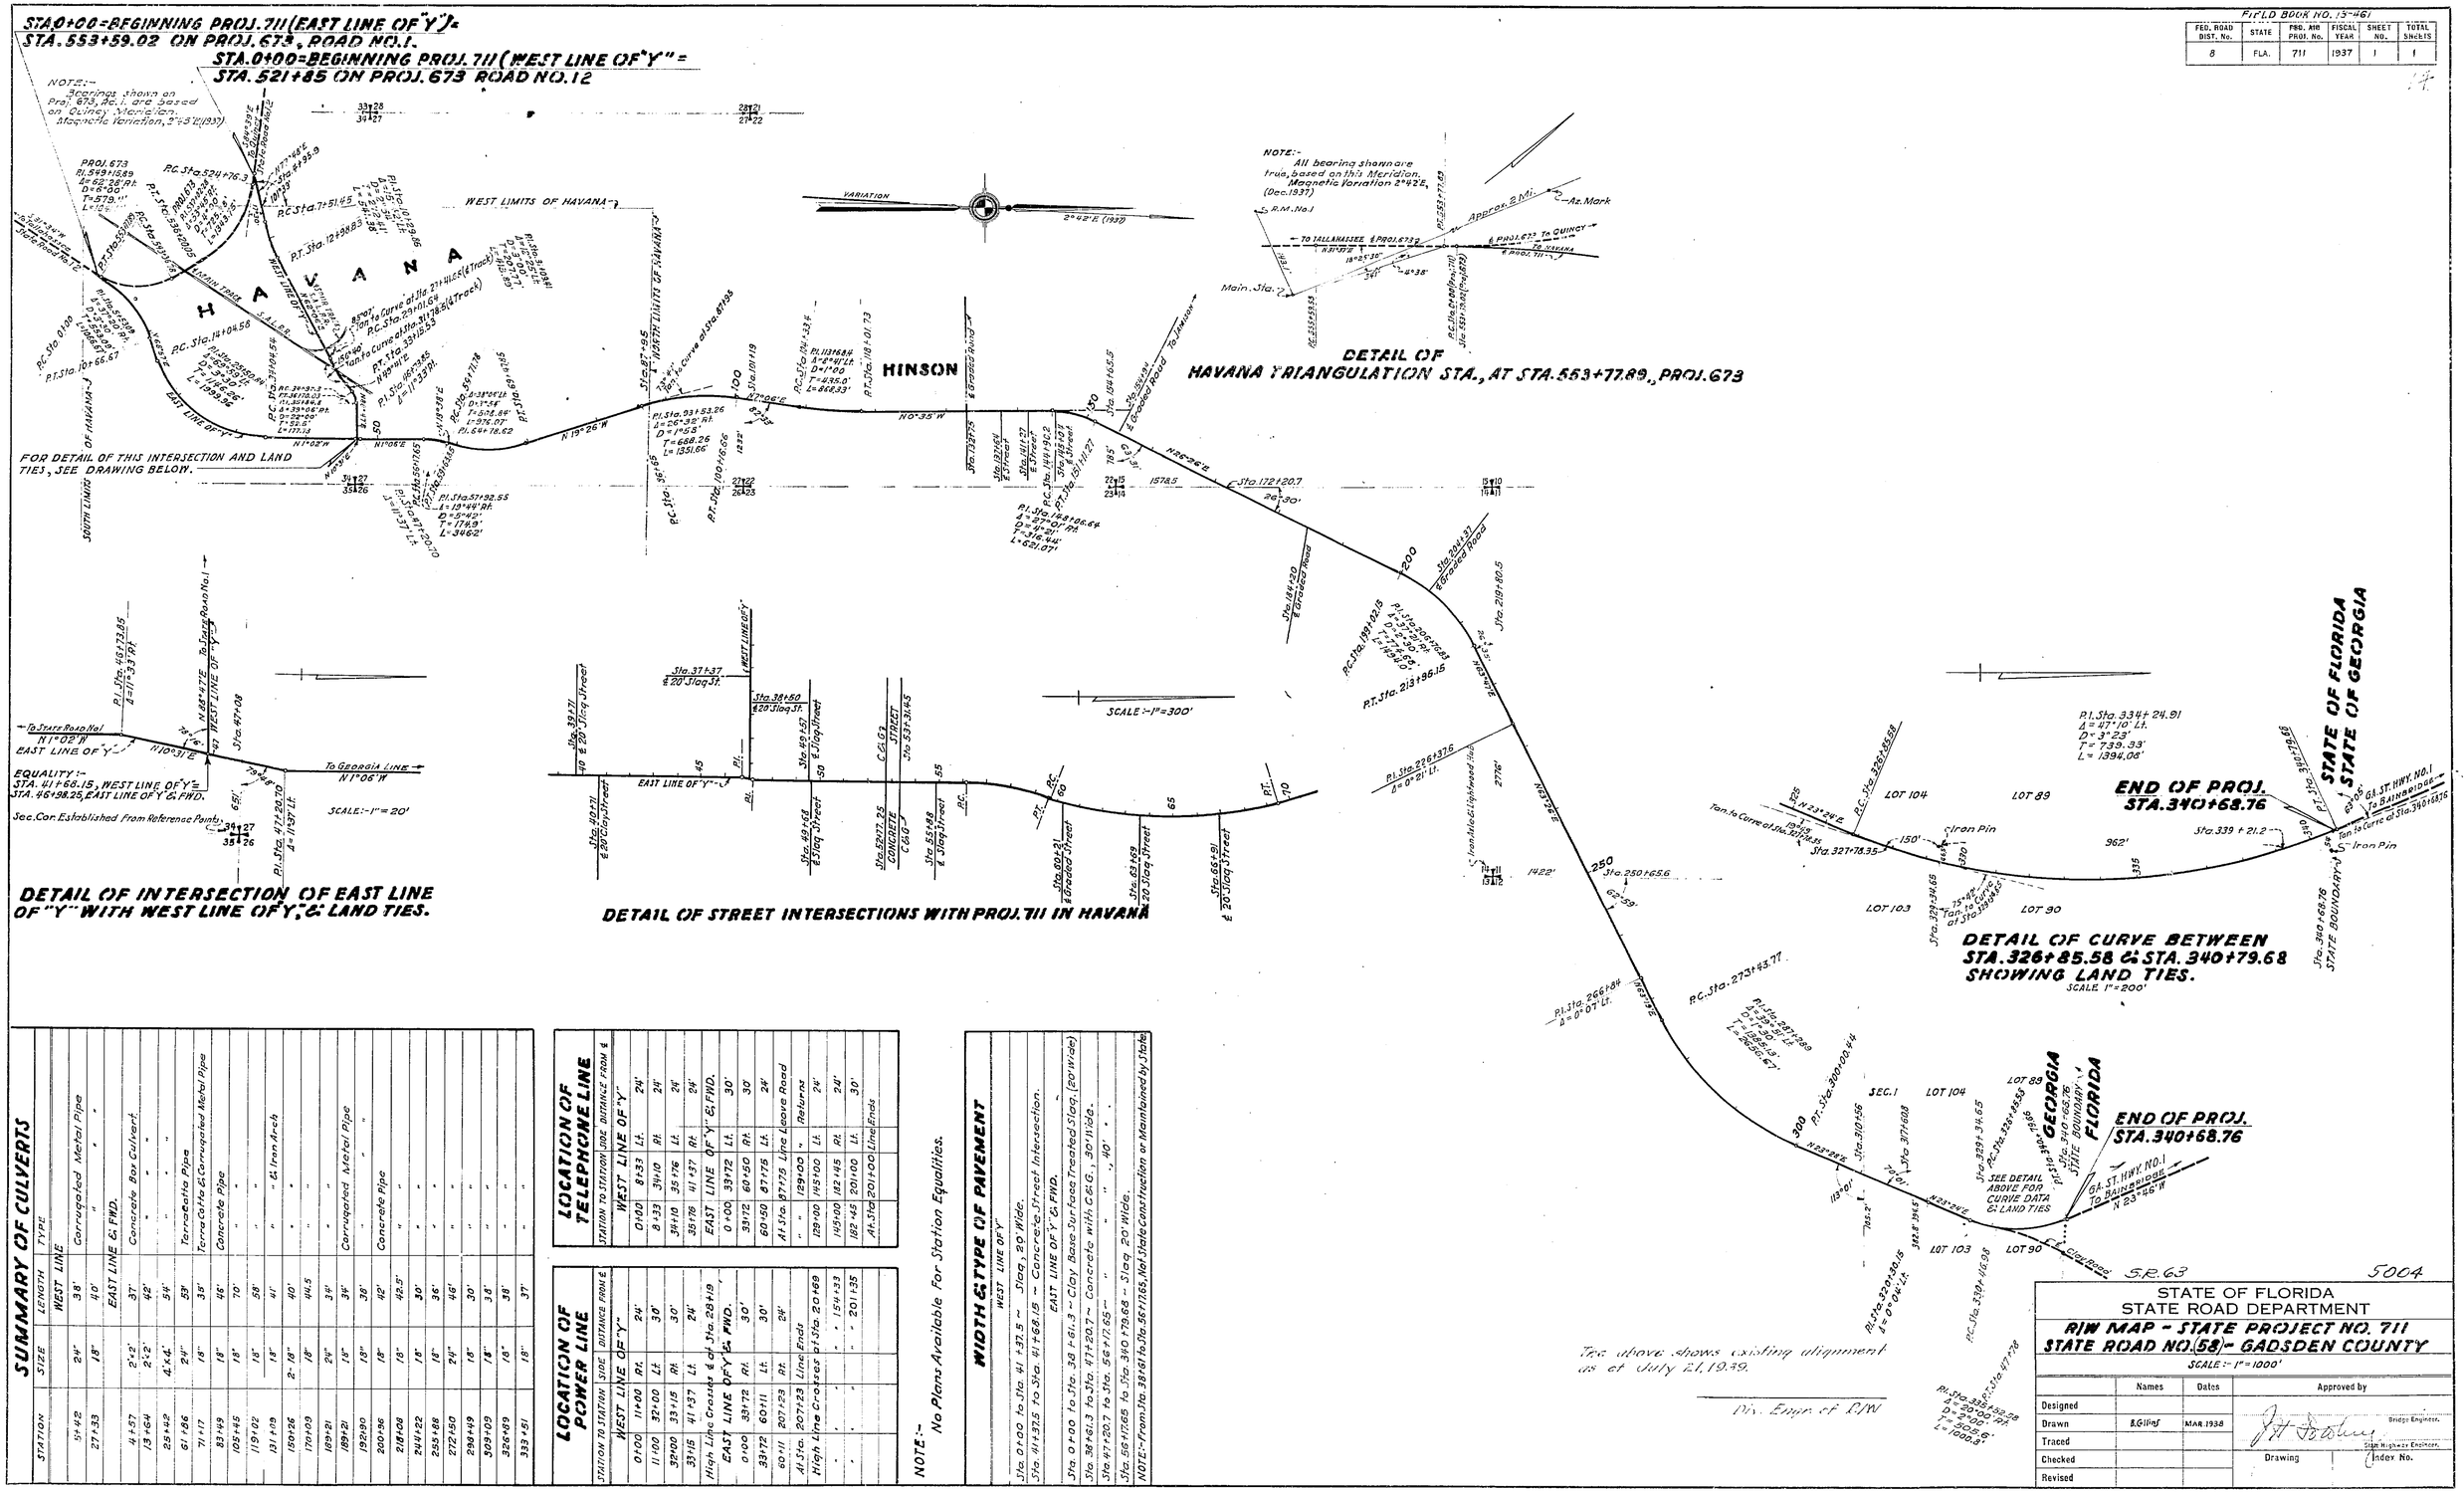

SUMMARY OF CULVERTS

STATION	SIZE	LENGTH	TYPE
		WEST LINE	
5+42	24"	38'	Corrugated Metal Pipe
27+33	18"	40'	" " "
		EAST LINE & FWD.	
4+57	2'-2'	37'	Concrete Box Culvert
13+64	2'-2'	42'	" " "
25+42	4'-4'	54'	" " "
61+86	24"	53'	Terracotta Pipe
71+17	18"	35'	Terra Cotta & Corrugated Metal Pipe
83+49	18"	46'	Concrete Pipe
105+45	18"	70'	" "
119+02	18"	58'	" " "
131+09	18"	41'	" " & Iron Arch
150+26	2-18"	40'	" "
170+09	18"	44.5	" "
189+21	24"	34'	" "
189+21	18"	34'	Corrugated Metal Pipe
192+90	18"	38'	" " "
200+96	18"	42'	Concrete Pipe
218+08	18"	42.5'	" "
244+22	18"	30'	" "
255+88	18"	36'	" "
272+50	24"	46'	" "
298+49	18"	30'	" "
309+09	18"	38'	" "
326+89	18"	38'	" "
333+51	18"	37'	" "

LOCATION OF TELEPHONE LINE

STATION TO STATION	SIDE	DISTANCE FROM ℄
WEST LINE OF "Y"		
0+00	8+33	Lt.	24'
8+33	34+10	Rt.	24'
34+10	35+76	Lt.	24'
35+76	41+37	Rt.	24'
EAST LINE OF "Y" & FWD.		
0+00	33+72	Lt.	30'
33+72	60+50	Rt.	30'
60+50	87+75	Lt.	24'
At Sta. 87+75 Line Leave Road		
" "	129+00	"	Returns
129+00	145+00	Lt.	24'
145+00	182+45	Rt.	24'
182+45	201+00	Lt.	30'
At Sta. 201+00 Line Ends		

LOCATION OF POWER LINE

STATION TO STATION	SIDE	DISTANCE FROM ℄
WEST LINE OF "Y"		
0+00	11+00	Rt.	24'
11+00	32+00	Lt.	30'
32+00	33+15	Rt.	30'
33+15	41+37	Lt.	24'
High Line Crosses ℄ at Sta. 28+19		
EAST LINE OF "Y" & FWD.		
0+00	33+72	Rt.	30'
33+72	60+11	Lt.	30'
60+11	207+23	Rt.	24'
At Sta. 207+23 Line Ends		
High Line Crosses at Sta. 20+69		
"	"	"	15+33
"	"	"	201+35

NOTE:- No Plans Available For Station Equalities.

WIDTH & TYPE OF PAVEMENT

WEST LINE OF "Y"

Sta. 0+00 to Sta. 41+37.5 — Slag, 20' Wide.
Sta. 41+37.5 to Sta. 41+68.15 — Concrete Street Intersection.
EAST LINE OF "Y" & FWD.
Sta. 0+00 to Sta. 38+61.3 — Clay Base Surface Treated Slag. (20' Wide)
Sta. 38+61.3 to Sta. 47+20.7 — Concrete with C.&G., 30' Wide.
Sta. 47+20.7 to Sta. 56+17.65 — " " " , 40' " .
Sta. 56+17.65 to Sta. 340+79.68 — Slag, 20' Wide.
NOTE:- From Sta. 33+51 to Sta. 36+17.65, Not State Construction or Maintained by State.

STATE OF FLORIDA STATE ROAD DEPARTMENT			
R/W MAP - STATE PROJECT NO. 711 STATE ROAD NO. (58) - GADSDEN COUNTY			
SCALE:- 1" = 1000'			
	Names	Dates	Approved by
Designed			Bridge Engineer.
Drawn	B. Gilliaf	MAR. 1938	State Highway Engineer.
Traced			Drawing / Index No.
Checked			
Revised			