FED. ROAD DIV. No.	STATE	SEC. AND JOB No.	FISCAL YEAR	SHEET No.	TOTAL SHEETS
3	FLA.	5004-	57	1	4

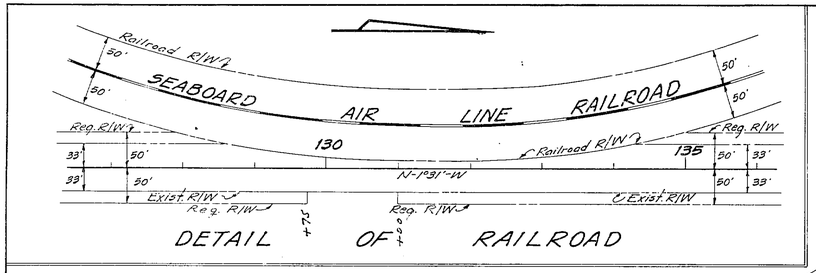

DETAIL OF RAILROAD

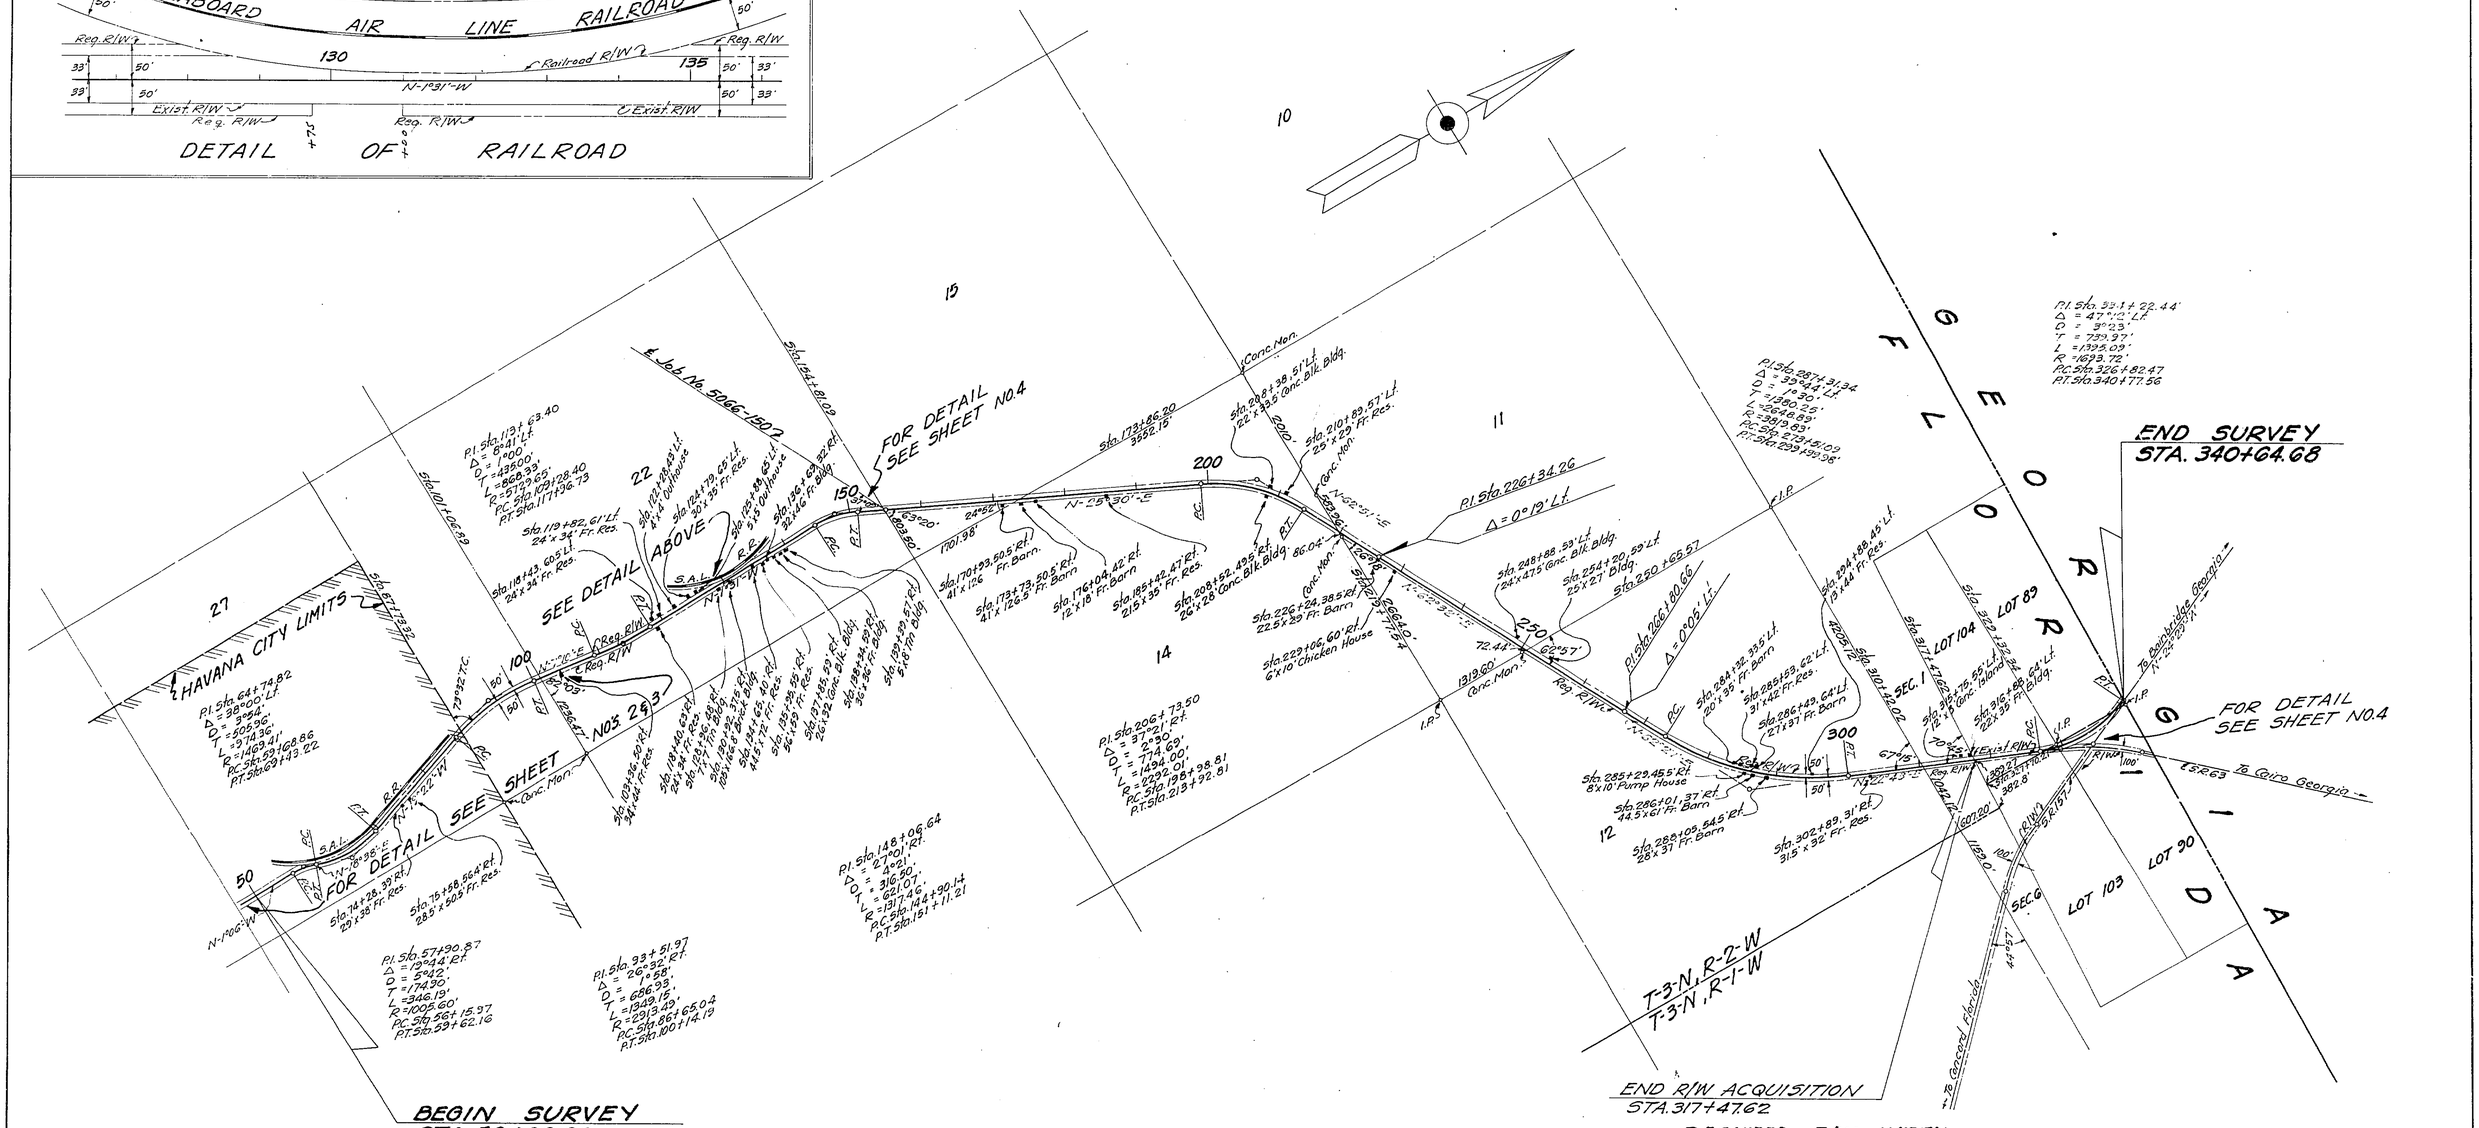

EXISTING R/W

Varies, Rt. ℄ from Beginning of Job to Sta. 56+15.97
33' Rt. ℄ from Sta. 56+15.97 to Sta. 140+80.27
Varies Rt. ℄ from Sta. 141+60.26 to Sta. 146+15±
33' Rt. ℄ from Sta. 146+15± to Sta. 317+47.62
50' Rt. ℄ from Sta. 317+47.62 to End of Job

Varies Lt. ℄ from Beginning of Job to Sta. 88+40±
33' Lt. ℄ from Sta. 88+40± to Sta. 128+60±
Varies Lt. ℄ from Sta. 128+60± to Sta. 134+30±
33' Lt. ℄ from Sta. 134+30± to Sta. 140+80.27
Varies Lt. ℄ from Sta. 141+60.26 to Sta. 149+35±
33' Lt. ℄ from Sta. 149+35± to Sta. 317+47.62
50' Lt. ℄ from Sta. 317+47.62 to End of Job

REQUIRED R/W WIDTH

50' Rt ℄ from Sta. 56+13.97 to Sta. 129+75.00
50' Rt ℄ from Sta. 131+00 to Sta. 208+40.00
45' Rt ℄ from Sta. 208+40.00 to Sta. 209+00
50' Rt. ℄ from Sta. 209+00 to Sta. 317+47.62
50' Lt. ℄ from Sta. 90+10± to Sta. 128+60±
50' Lt. ℄ from Sta. 134+30± to Sta. 285+14.00
50' Lt. ℄ from Sta. 286+13.00 to Sta. 317+47.62

STATE OF FLORIDA
STATE ROAD DEPARTMENT

RIGHT OF WAY MAP

SECTION No. 5004-
ROAD No. 63 GADSDEN COUNTY

SCALE 1"=1000'	NAMES	DATES	APPROVED BY
DRAWN			
TRACED	A.T.B.	3-13-57	A. L. Dieck — DIVISION ENGINEER
INDEXED			
REVISED	P.A.T.	1-7-58	
REVISED	A.W.E.	7-3-59	STATE HIGHWAY ENGINEER

FED. ROAD DIV. No.	STATE	SEC. AND JOB No.	FISCAL YEAR	SHEET No.	TOTAL SHEETS
3	FLA.	5004-	'57	2	4

SEC. 27, T-3-N, R-2-W
SCALE: 1"=50'

SEABOARD AIR LINE RAIL ROAD

Railroad R/W

100'

STREET

60'

Chevrolet Co. | Havana Motor Co. | Havana Motor Co. | Dime Store | Drug Store | Brick Bldg.

Drug Store | MAP OF HAVANA PLAT BOOK I, PAGE 42 | Tin Shed | Car Shed

Retail Merchants (1)

50' 50' 50' 50' 50' 50' 50' 50'

100' 100'

+71 30' | 50 | +53 | +00 | +33 | +55 | +78 | +04 30.8'

+43 30.5' | +90 | +64 31' | 55 | +62 41' | +14 32'

N-1°00'-W

3.75 28.5' | +98 34.5' | +63 22' | +88 | +20 | +63 22'

+39 29.5' | 60' | +23 | +54 | +04 | 30.44' 32' | 30.42' P.C.

90°46' | 90°46'

Conc. Pump Island | Stucco Ser. Sta. | Car Shed | Super Market | Clothing Store | Jewelry Store | Stucco Bldg.

1

100' | 115' | 100'

50' | 7 | Brick Buildings | 6 | 50'

8 | 9 | 10 | 11 | 12 | 13 | 14 | 15 | 16 | 17 | 18

(2) | 5 | 4 | 3 | 2 | 1

50' | 100' | 50' | 115' | 100'

Iron Rod

60'

MAIN STREET

200' | 50' | +34 | +63.5 | +27 +16 | 33' | N-18°58'-E | P.C. | 60 TC. | 110°59' TC.

100' | 155' 105' | 7 | 6 | 100'

Conc. Blk. Bldg.

Conc. Blk. Ser. Sta.

Conc.

173'

200'

Frame Bldg.

8 | 9 | 10 | 11 | 12

5 | 4 | 3 | 2 | 1

100' | 259.48'

Conc. Block Bldg.

(1)

80°10'

90°50'

Iron Pipe

Iron Pipe

200' | 90°50' | 173'

60'

Railroad R/W

100'

P.I. Sta. 64+74.82
Δ = 38°00' Lt.
D = 3°54'
T = 505.96'
L = 974.36'
R = 1469.41'
P.C. Sta. 59+68.86
P.T. Sta. 69+43.22

P.I. Sta. 57+90.87
Δ = 19°44' Rt.
D = 5°42'
T = 174.90'
L = 346.19'
R = 1005.60'
P.C. Sta. 56+15.97
P.T. Sta. 59+62.16

BEGIN SURVEY
STA. 50+00

Sta. 53+01.04

SEVENTH STREET

Sta. 55+53.96

SIXTH STREET

Sta. 56+13.97

Sta. 59+93.96

FIFTH STREET

70°47' | 74°09' TC. | 65 | 87°21' TC.

85' | 218.63' | 3 | 57 | 2 | 135' | 135' | 135' | 135' | 50' | 135' | 178.16' | 135' | 135' | 135

FED. ROAD DIV. No.	STATE	SEC. AND JOB No.	FISCAL YEAR	SHEET No.	TOTAL SHEETS
3	FLA.	5004-	'57	3	4

SEC. 27, T-3-N, R-2-W
SCALE: 1"=50'

P.I. Sta. 64+74.82
Δ = 38°00' Lt.
D = 3°54'
T = 505.96'
L = 974.36'
R = 1469.41'
P.C. Sta. 59+68.86
P.T. Sta. 69+43.22

SEABOARD AIR LINE RAILROAD

Railroad R/W

Exist. R/W

Prop. R/W

Req. R/W

Iron Pipe

Conc. Blk. Ser. Sta.

STREET

SHORT STREET

THIRD STREET

SECOND STREET

FIRST STREET

TOWN OF HAVANA
PLAT BOOK I, PAGE 50

T-3-N, R-2-W
SCALE: 1"=100'

SEABOARD AIR LINE RAILROAD

Railroad R/W

Exist. R/W

Req. R/W

Conc. Blk. Bldg.

Conc. Pump Islands

Brick Bldg.

Conc. Mon.

Iron Axle

Iron Pipe

NORTH CITY LIMITS OF HAVANA

WALTERS STREET

SWEET STREET

CARVER STREET

WASHINGTON STREET

P.I. Sta. 93+51.97
Δ = 26°32' Rt.
D = 1°58'
T = 686.33'
L = 1349.15'
R = 2913.49'
P.C. Sta. 86+65.04
P.T. Sta. 100+14.19

HAMPTON HEIGHTS
PLAT BOOK I, PAGE 43

STATE OF FLORIDA
STATE ROAD DEPARTMENT

RIGHT OF WAY MAP

SECTION No. 5004-

ROAD No. 63 GADSDEN COUNTY

SCALE 1"=	NAMES	DATES	APPROVED BY
DRAWN			
TRACED	A.H.B.	3-15-57	DIVISION ENGINEER
INDEXED			
REVISED			STATE HIGHWAY ENGINEER
REVISED			

FED. ROAD DIV. No.	STATE	SEC. AND JOB No.	FISCAL YEAR	SHEET No.	TOTAL SHEETS
3	FLA.	5004-	57	4	4

T-3-N, R-2-W
SCALE: 1"=100'

MAP OF HINSON
DEED BOOK "O", PAGES 284 & 285

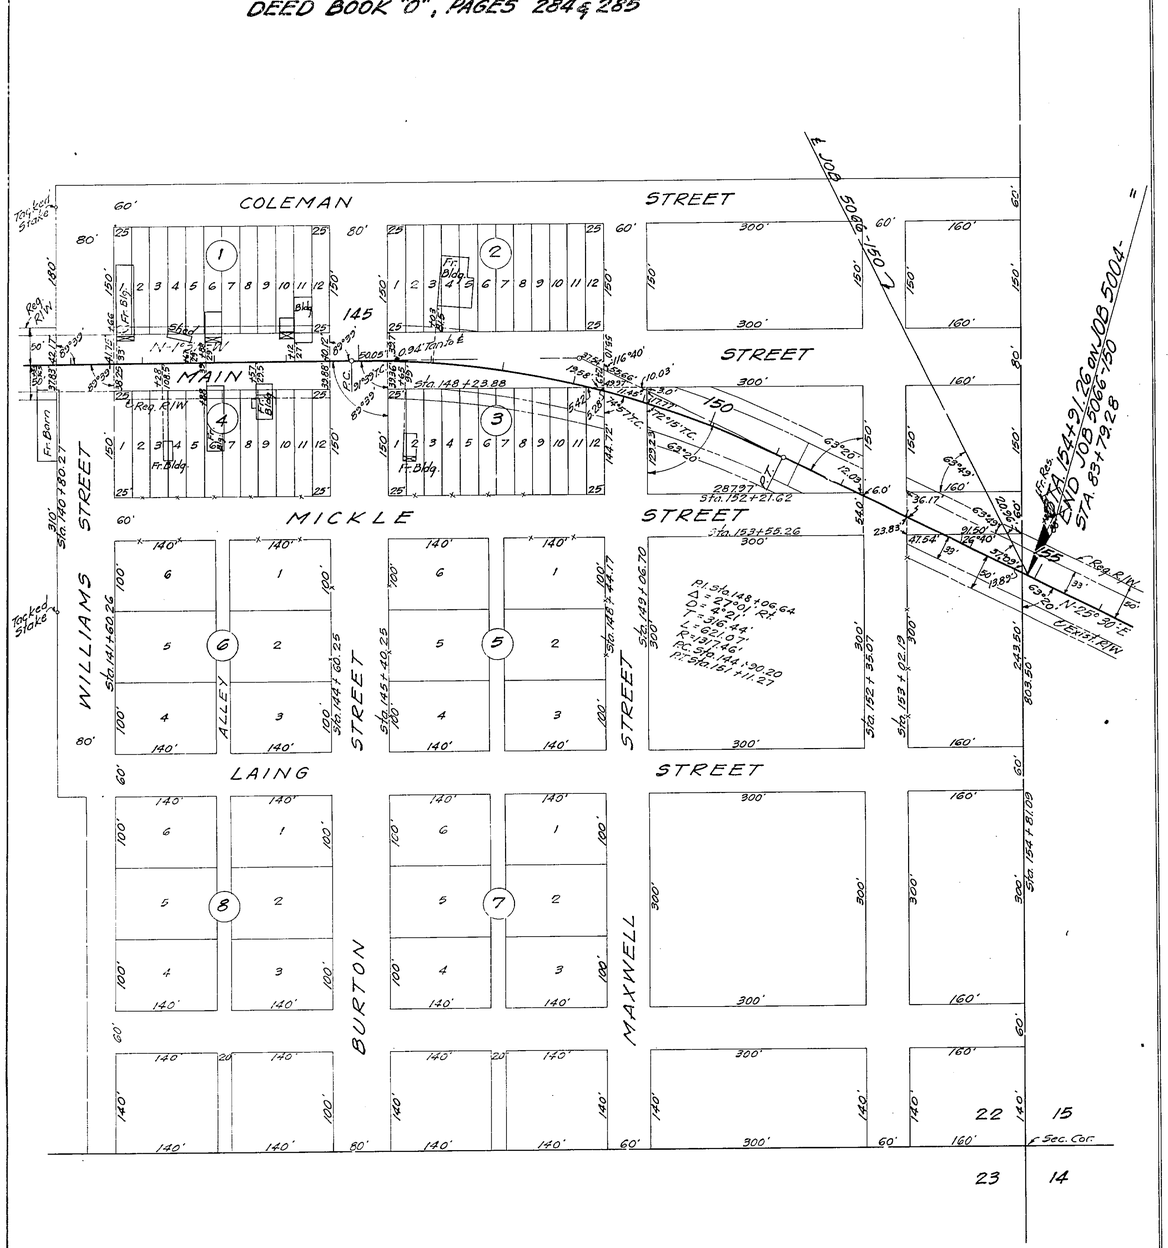

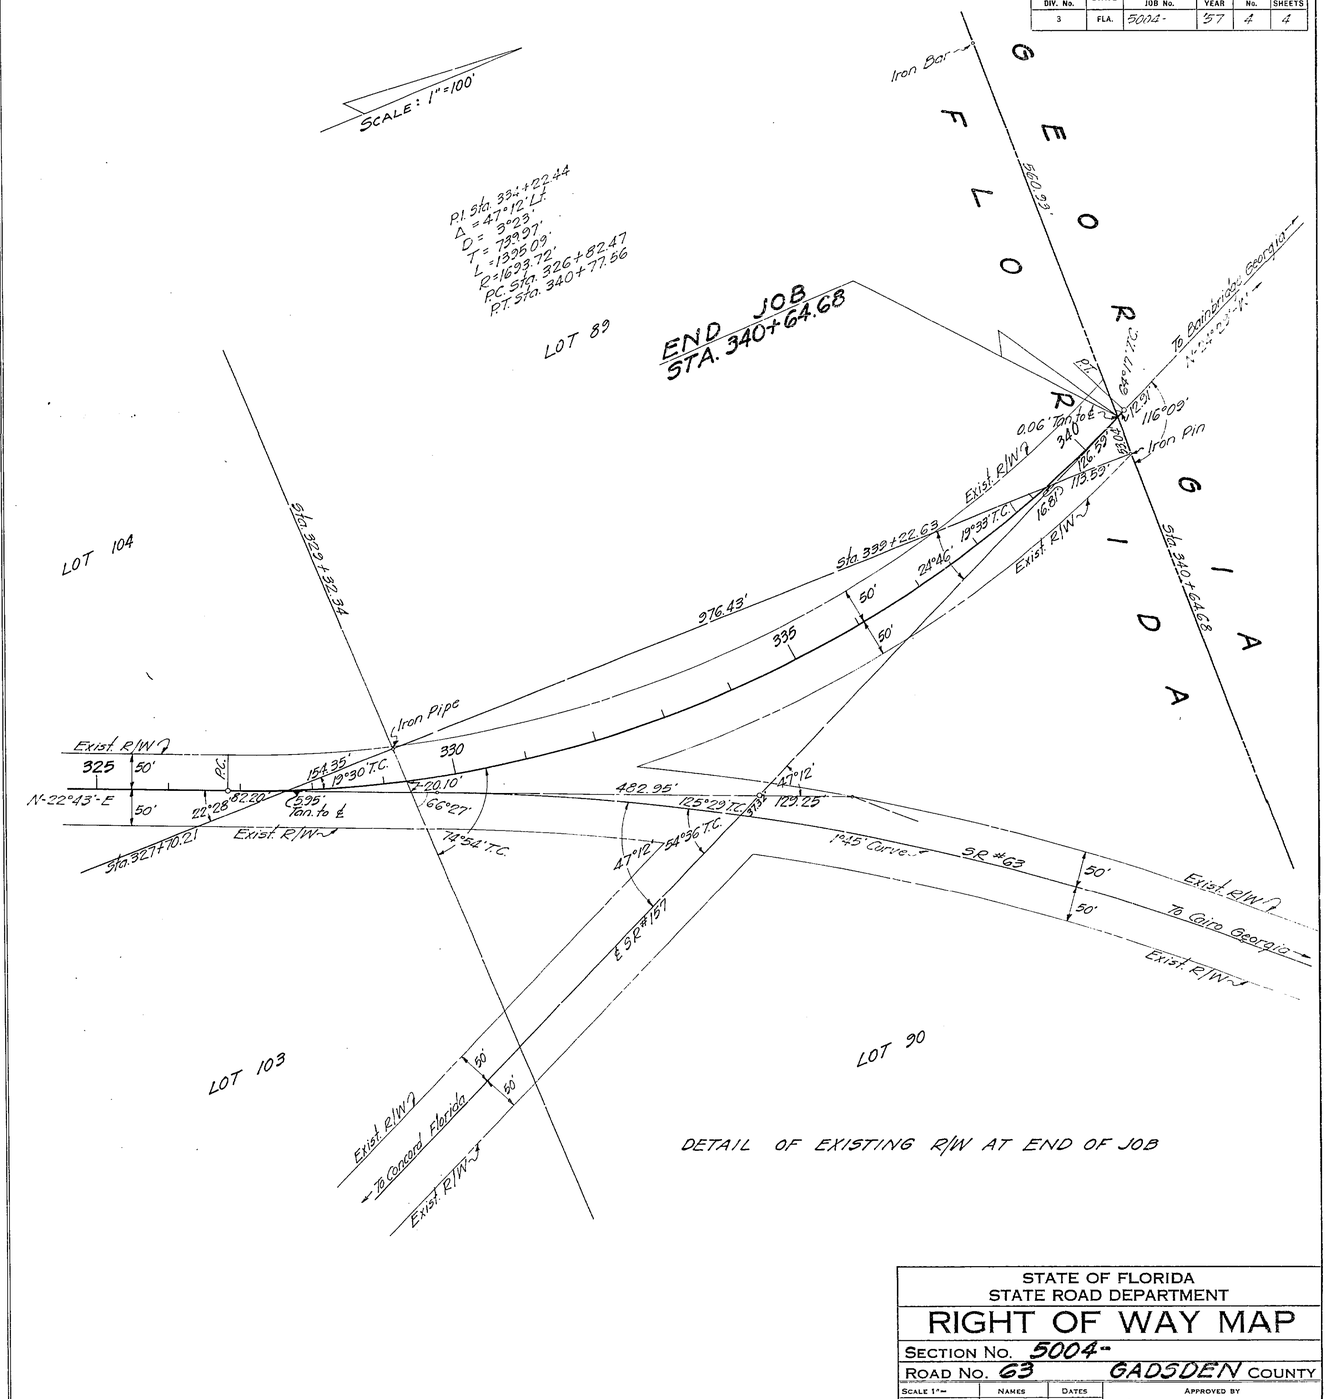

DETAIL OF EXISTING R/W AT END OF JOB

STATE OF FLORIDA
STATE ROAD DEPARTMENT

RIGHT OF WAY MAP

SECTION No. 5004-
ROAD No. 63 GADSDEN COUNTY

	NAMES	DATES
SCALE 1"=		
DRAWN		
TRACED	B.T.B.	3-19-57
INDEXED		
REVISED		
REVISED		

APPROVED BY
DIVISION ENGINEER
STATE HIGHWAY ENGINEER