FED. ROAD DIST. No.	STATE	FEDERAL PROJ. No.	FISCAL YEAR	SHEET NO.	TOTAL SHEETS
8	FLA.	690	1937	1	1

FIELD BOOK NO. 13,447

18

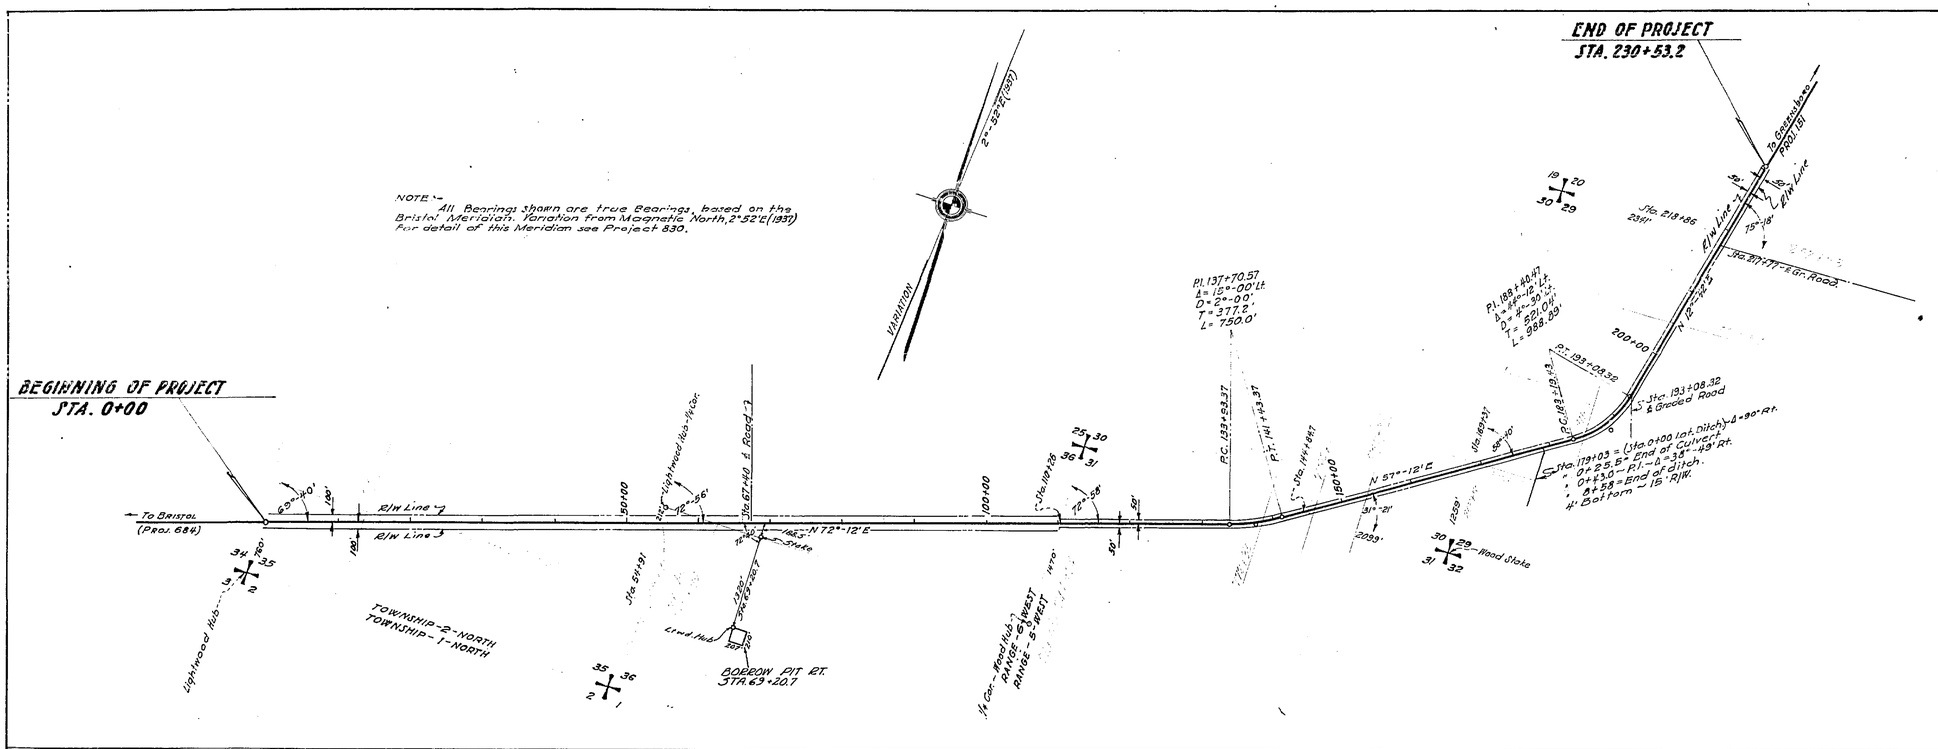

LOCATION OF DRAINAGE STRUCTURES

STATION	SIZE	LENGTH	TYPE
25+78.85	2-Span	31'	Treated Timber Bridge
32+26	18"	44'	Conc. Pipe Culvt.
100+99	18"	40'	" " "
112+46	18"	37'	" " "
147+85.5	8-Span	121.2'	Treated Timber Bridge
179+03	24"	51'	Conc. Pipe Culvt.

20' R.B.S.T. Pavement entire length of Project.

EQUALITIES OF NEW & OLD STATIONS

DESCRIPTION	NEW STATION	EQUALS	OLD STATION
Beginning of Project	0+00	"	633+85
P.C.	133+93.37	"	767+86.35
P.T.	141+43.37	"	775+38.02
P.C.	183+19.43	"	817+18.36
P.T.	193+08.32	"	827+07.25
End of Project	230+53.2	"	864+50

TABULATION OF DEEDS IN FILE

SEQ NO.	GRANTOR.	INSTRUMENT	DATE OF EXEC.	RECORDED BOOK	PAGE	CLERKS NO.	REMARKS
1	George Smith	Q.C. Deed	11-22-48	86	511		RW
2	George Smith	Q.C. Deed	11-22-48	86	509		RW
3	Herschell H. Clarke etux	Q.C. Deed	11-22-48	86	507		RW
4	H.Q. Brewer etux	Q.C. Deed	11-23-48	86	505		RW
5	T. B. Fletcher etux	Q.C. Deed	11-12-48	86	503		RW

TABULATION OF DEEDS IN FILE

SRD NO.	GRANTOR	INSTRUMENT	DATE OF INSTR.	RECORDED BOOK	PAGE	CLERKS NO.	REMARKS
1	Liona Brown	P.Rel. Mtg.	7-1-36	5	295		R/W
2	J.W. Green & Wife	W. Deed	12-4-34	DDD	178		"
3	O.P. Green & Wife	" "	12-4-34	"	188		"
4	S.M. Brown & Wife	" "	12-6-34	"	168		"
5	S.W. Anderson & Wife	" "	12-13-34	"	173		"
6	Robert Edwards	" "	12-17-34	"	174		"
7	W.R. Ward	" "	12-18-34	"	175		"
8	Effie G. Fletcher, widow	" "	12-4-34	"	177		"
9	A.W. McLane & Wife	" "	12-17-34	"	170		"
10	Mary Eunice Morris	" "	12-12-34	"	180		"
11	Guy Jones & Wife	" "	12-4-34	"	181		"
12	Effie G. Fletcher, widow	" "	12-4-34	"	179		"
13	Guy Jones & Wife	" "	12-4-34	"	183		"
14	S.W. Anderson & Wife	" "	12-13-34	"	171		"
15	Mitch Jakes & Wife	" "	12-17-34	"	184		"
16	George Thomas & Wife	" "	12-4-34	"	185		"
17	O.P. Green & Wife	" "	12-4-34	"	187		"
18	T.L. Watson	" "	12-4-34	"	265		"
19	W.D. Ferguson & Wife	" "	12-4-34	"	262		"
20	Henry Thomas & Eliza Thomas	" "	12-4-34	"	263		"
21	J.W. Green & Wife et al	" "	12-4-34	"	286		"
22	Mrs. W.W. Johnson	" "	12-4-34	"	191		"
23	U.F. Kimp	Agreement	5-15-35				B.P.
24	O.J. Edwards etux	W. Deed (Sta)	3-22-48	82	538		

5005

The above shows existing alignment as of July 21, 1939.

Div. Engr. of R/W

STATE OF FLORIDA
STATE ROAD DEPARTMENT

R/W MAP ~ PROJ. 690

STATE ROAD NO. 12 ~ GADSDEN COUNTY

SCALE:- 1" = 1000'

	Names	Dates	Approved by
Designed			
Drawn		8-10-37	Bridge Engineer.
Traced			State Highway Engineer.
Checked			Drawing / Index No.
Revised		2-21-48 / 3-25-48	