FED. ROAD DIV. No.	STATE	SEC. AND JOB No.	FISCAL YEAR	SHEET No.	TOTAL SHEETS
3	FLA.	5005-	48	1	1

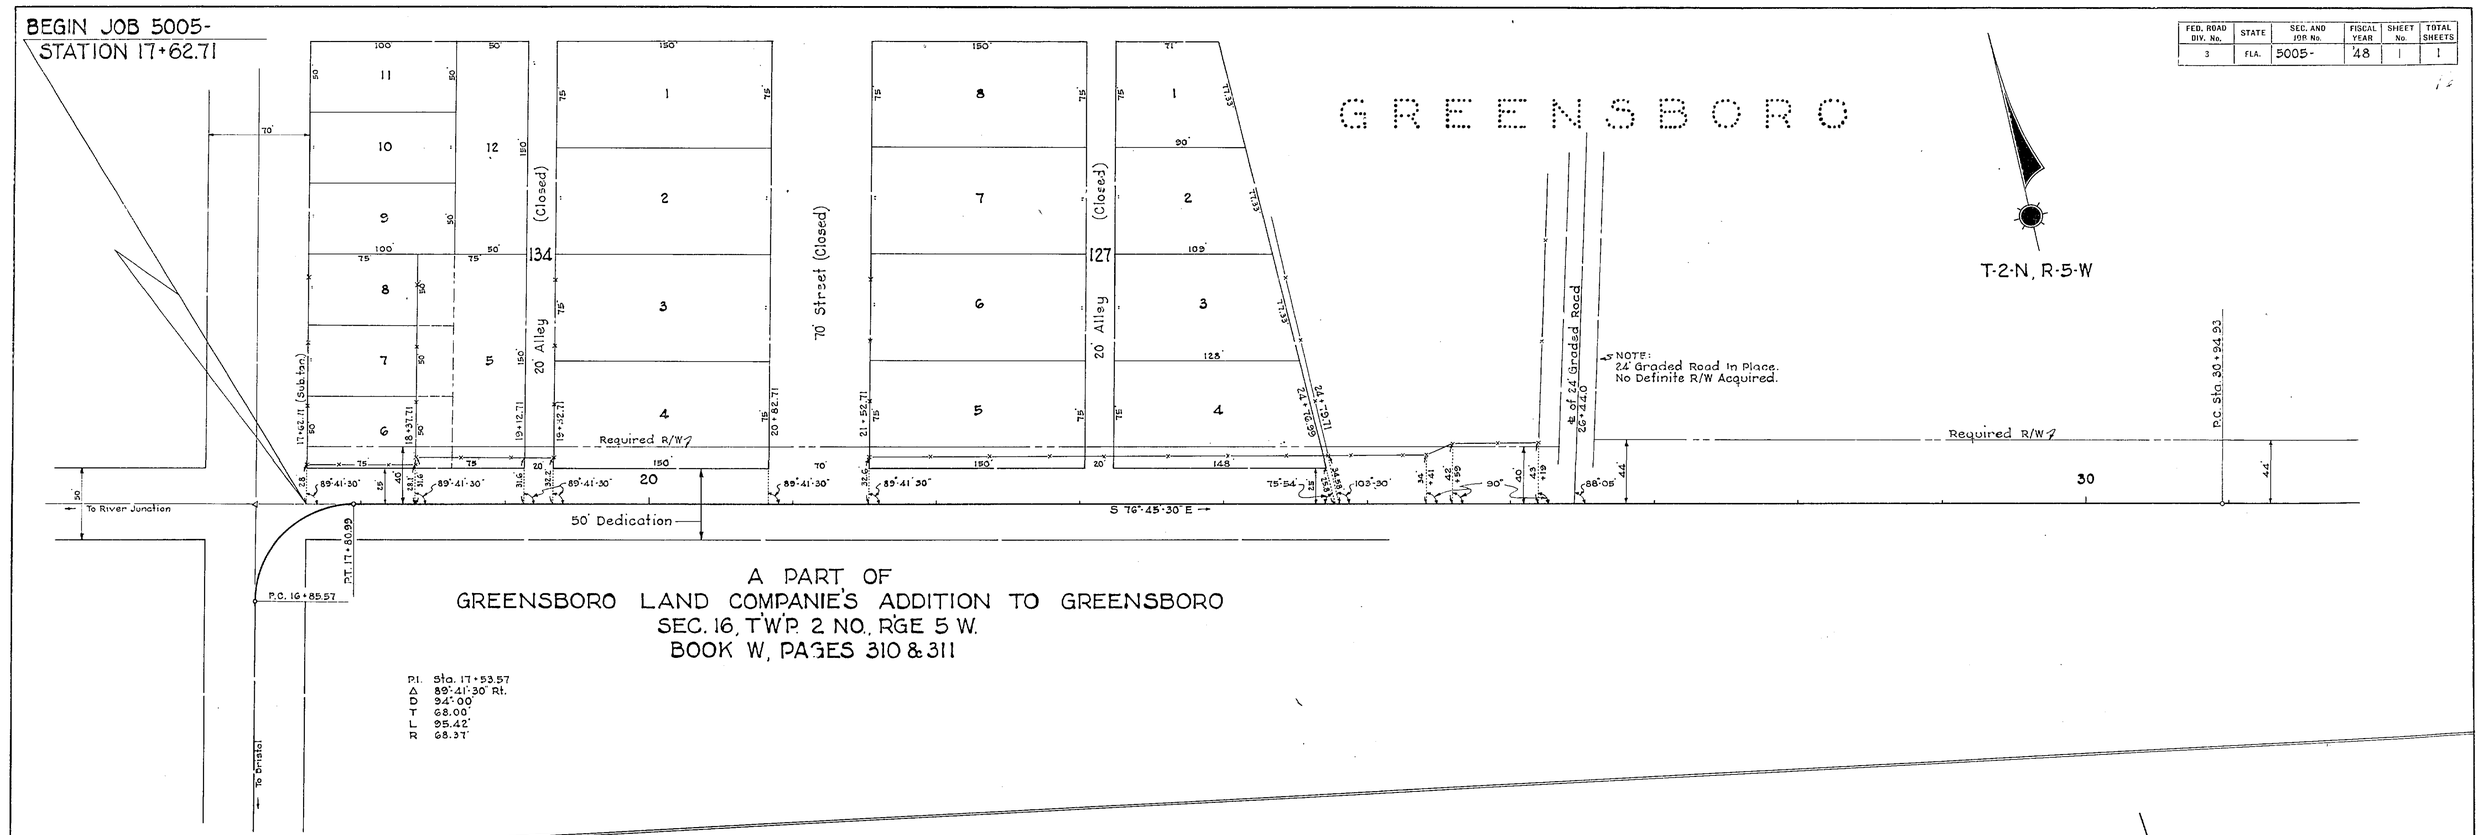

STATE OF FLORIDA
STATE ROAD DEPARTMENT

RIGHT OF WAY MAP

SECTION No. 5005-

ROAD No. 12 GADSDEN COUNTY

SCALE 1" = 50'	NAMES	DATES
DRAWN	W.P.	10-29-48
TRACED	W.P.	10-29-48
INDEXED		
REVISED		
REVISED		

APPROVED BY

DIVISION ENGINEER

E. E. Darnell

STATE HIGHWAY ENGINEER