FED. ROAD DIV. No.	STATE	F A PROJECT NO.	FISCAL YEAR	SHEET No.
3	I-LA.			1

BOOK NO'S 1017816
1017819

TABLE OF OWNERSHIP

PARCEL NO	NAME	AREA TAKEN	REMAINDERS RIGHT	REMAINDERS LEFT	COMMENTS
700.1	St Joe Paper Co.	0.65Ac.	2942 Ac	0	Temp. Detour Ease

P.I. Sta. 137+70.57
Δ 15°00'00" Lt.
D 2°
T 377.18'
L 750'
R. 2864.93 (Chord)
P.C. Sta. 133+93.39
P.T. Sta. 141+43.39

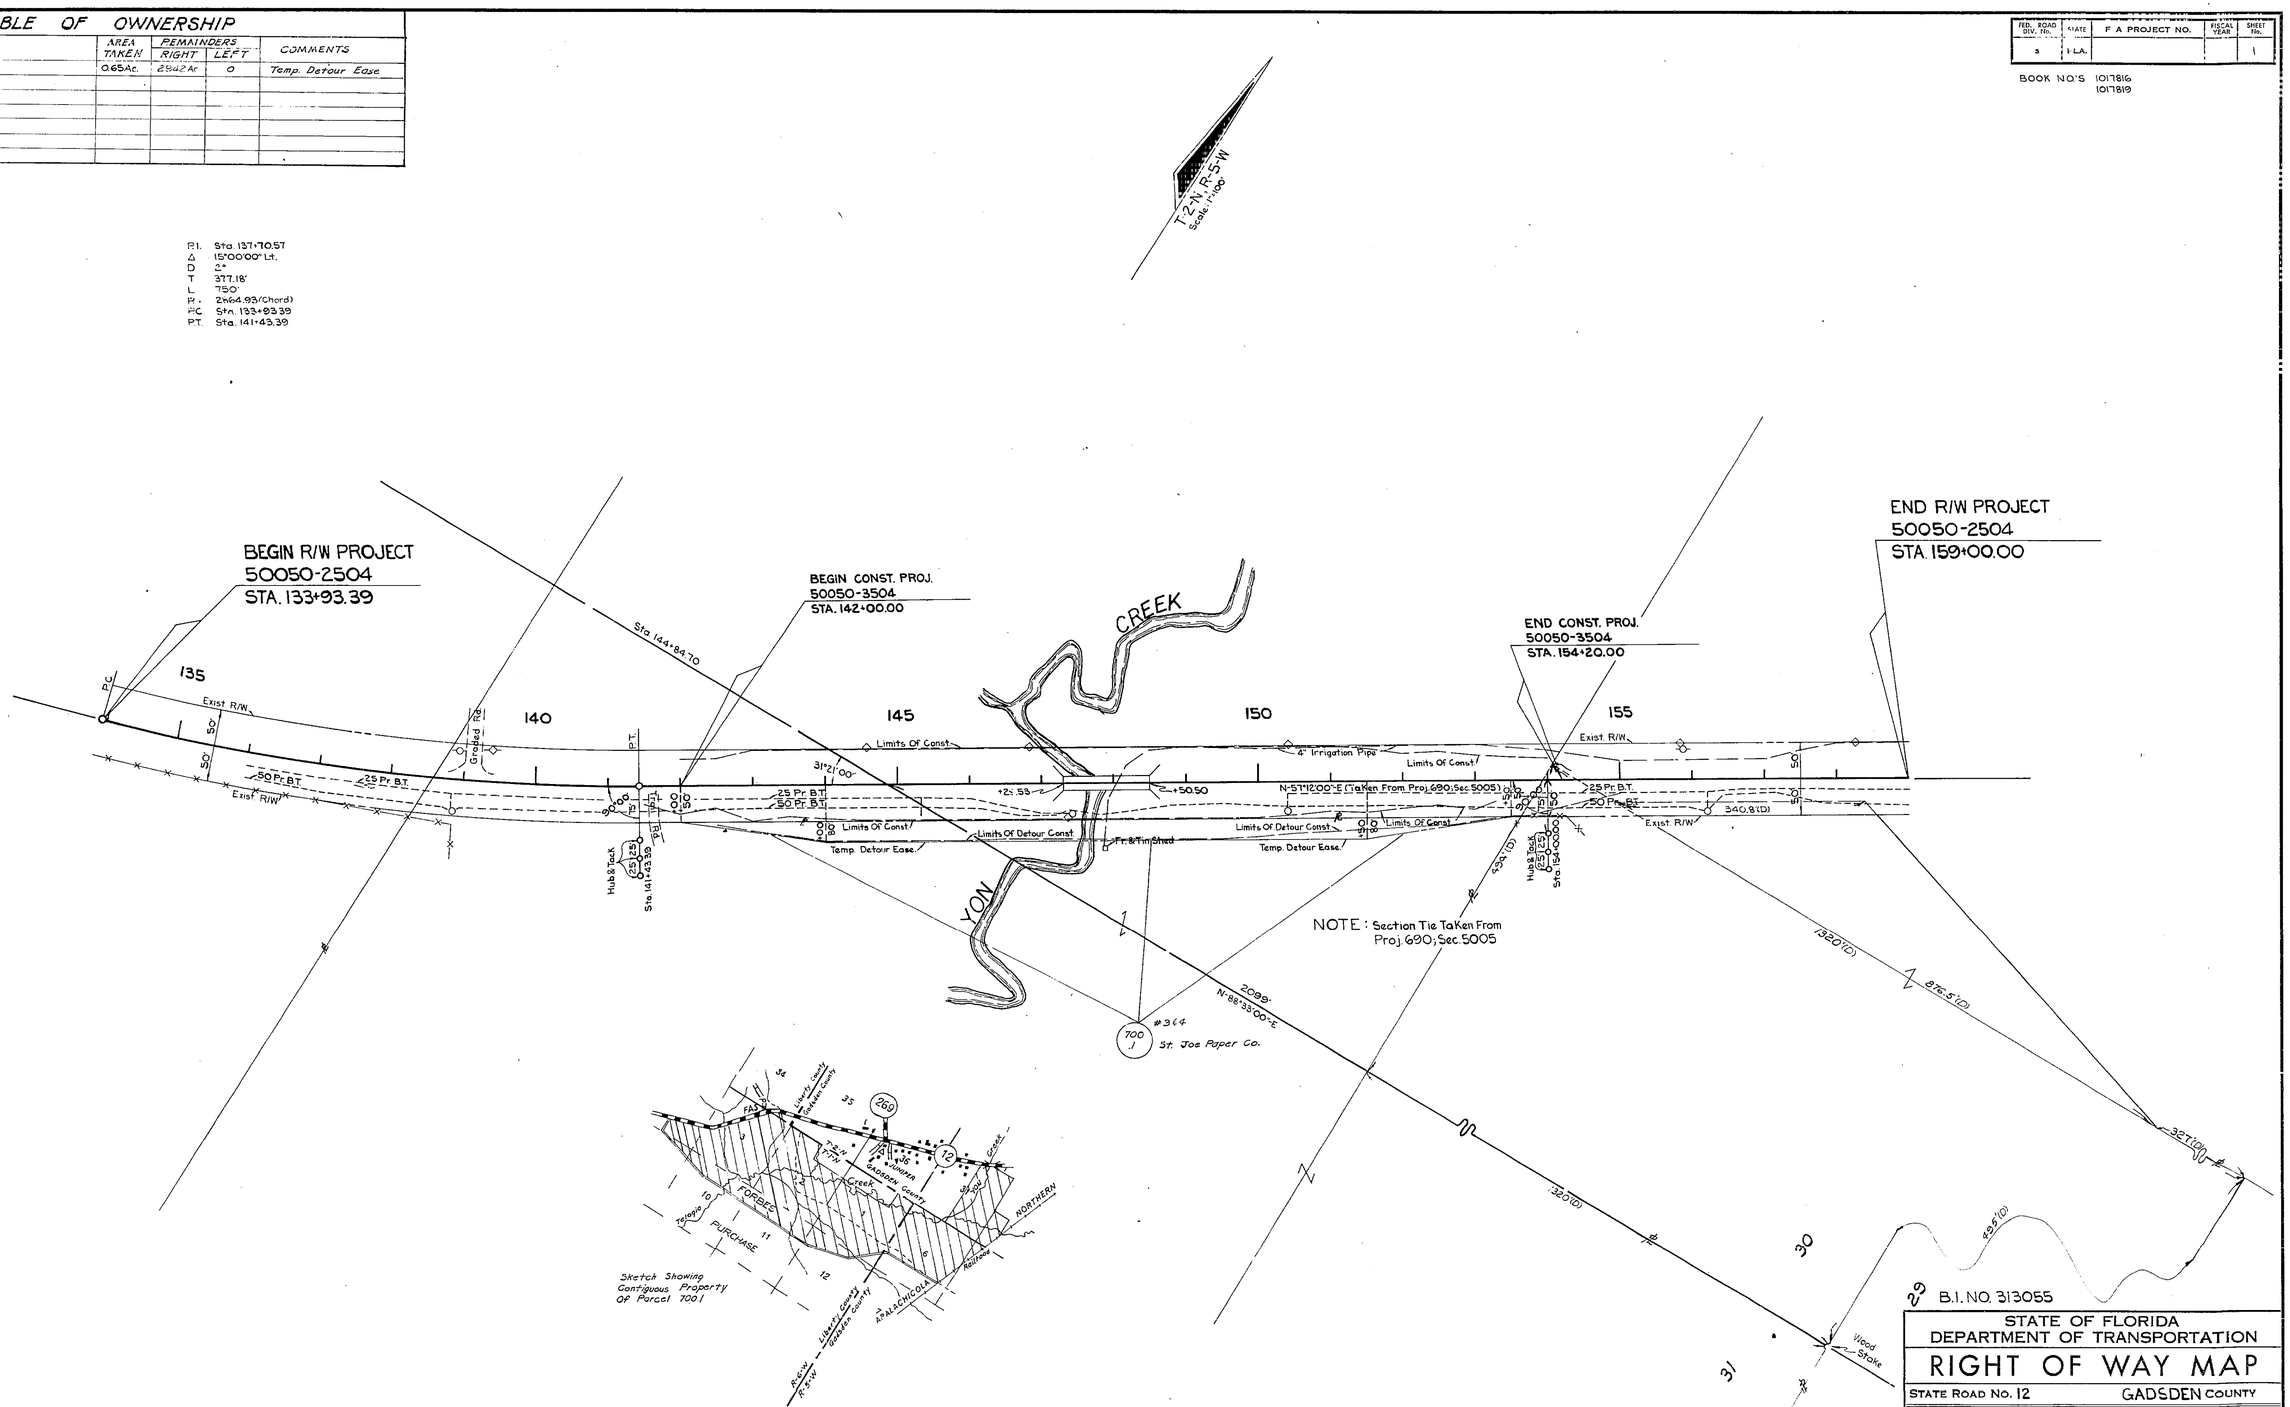

UTILITY OWNER'S
POWER: Talquin Electric Co-op.
TELEPHONE: Quincy Telephone Co.

B.I. NO. 313055

STATE OF FLORIDA
DEPARTMENT OF TRANSPORTATION

RIGHT OF WAY MAP

STATE ROAD No. 12 GADSDEN COUNTY

	BY	DATE	APPROVED BY	DATE
DRAWN				
TRACED	P. Cook	10-10-77		DISTRICT ENGINEER
CHECKED	R.M.	10-17-77		11-8-77 ENGINEER OF RIGHT OF WAY
COMPARED				
INDEXED				STATE HIGHWAY ENGINEER

REVISION	BY	DATE
R/S Correction	BY: C.H.B.J.	2-6-78

SECTION 50050-2504 SHEET 1 OF 1

YON CREEK BRIDGE NO. 500013