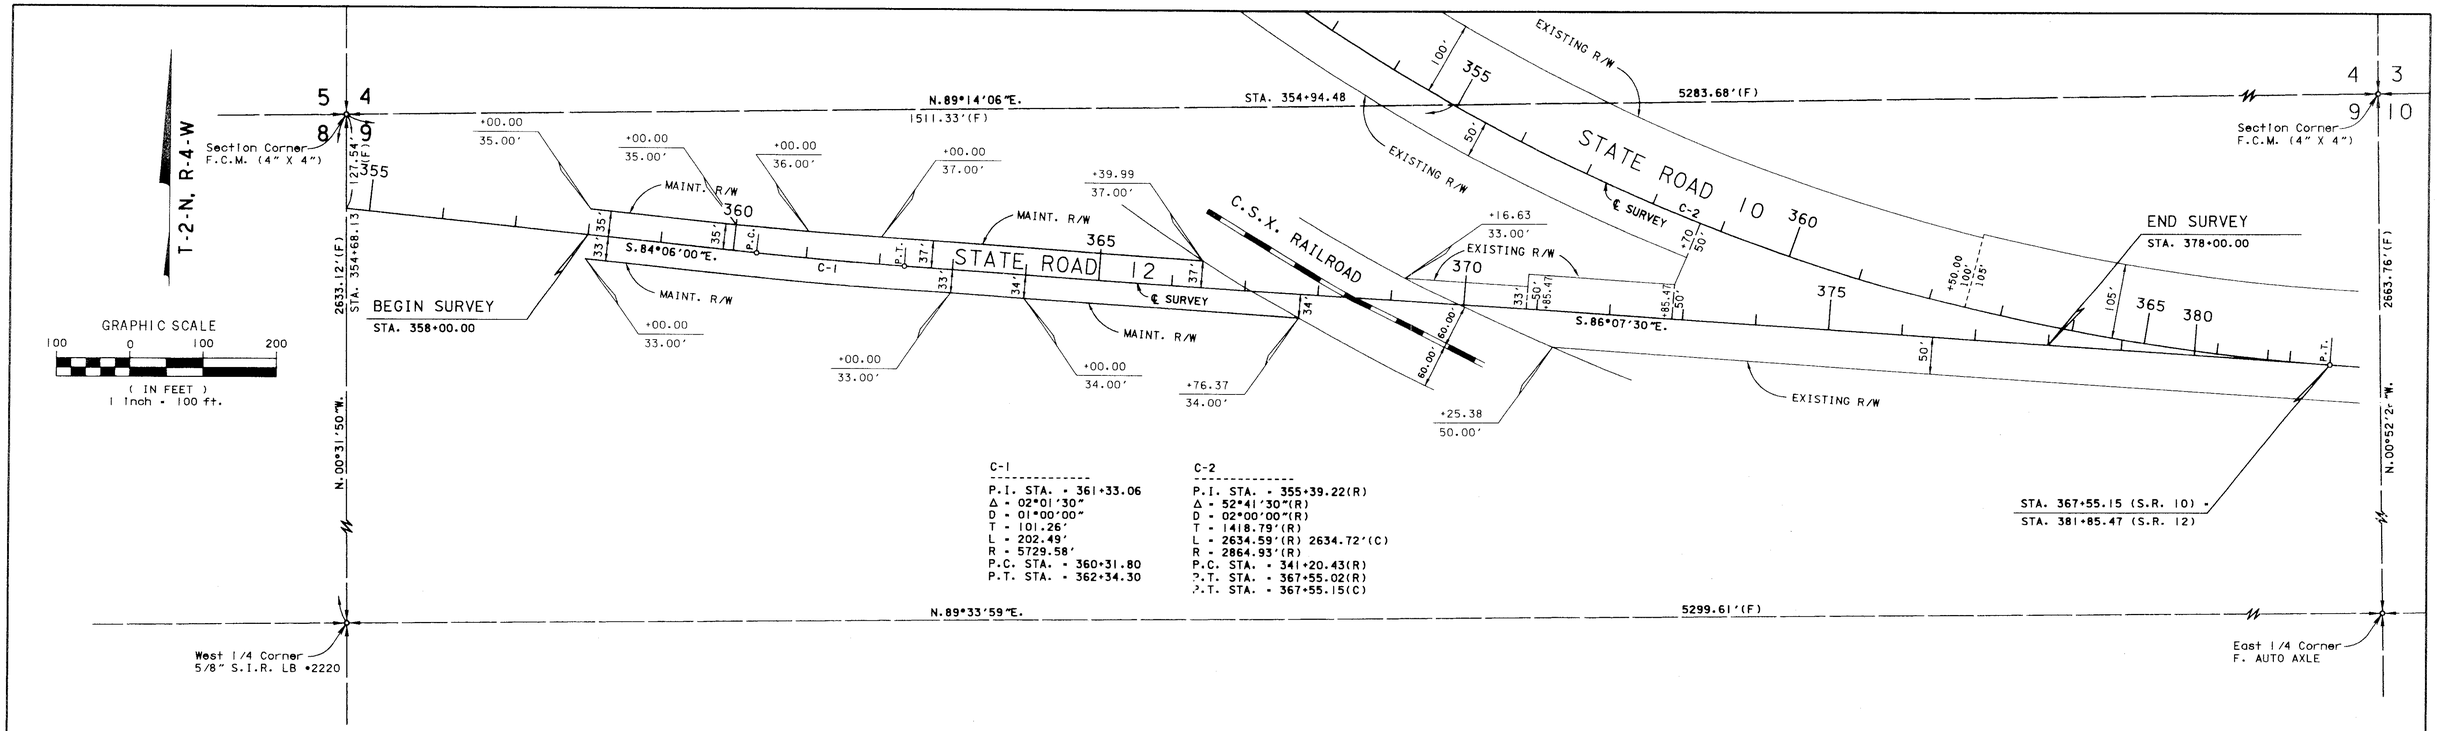

C-1

P.I. STA. = 361+33.06
Δ = 02°01'30"
D = 01°00'00"
T = 101.26'
L = 202.49'
R = 5729.58'
P.C. STA. = 360+31.80
P.T. STA. = 362+34.30

C-2

P.I. STA. = 355+39.22(R)
Δ = 52°41'30"(R)
D = 02°00'00"(R)
T = 1418.79'(R)
L = 2634.59'(R) 2634.72'(C)
R = 2864.93'(R)
P.C. STA. = 341+20.43(R)
P.T. STA. = 367+55.02(R)
P.T. STA. = 367+55.15(C)

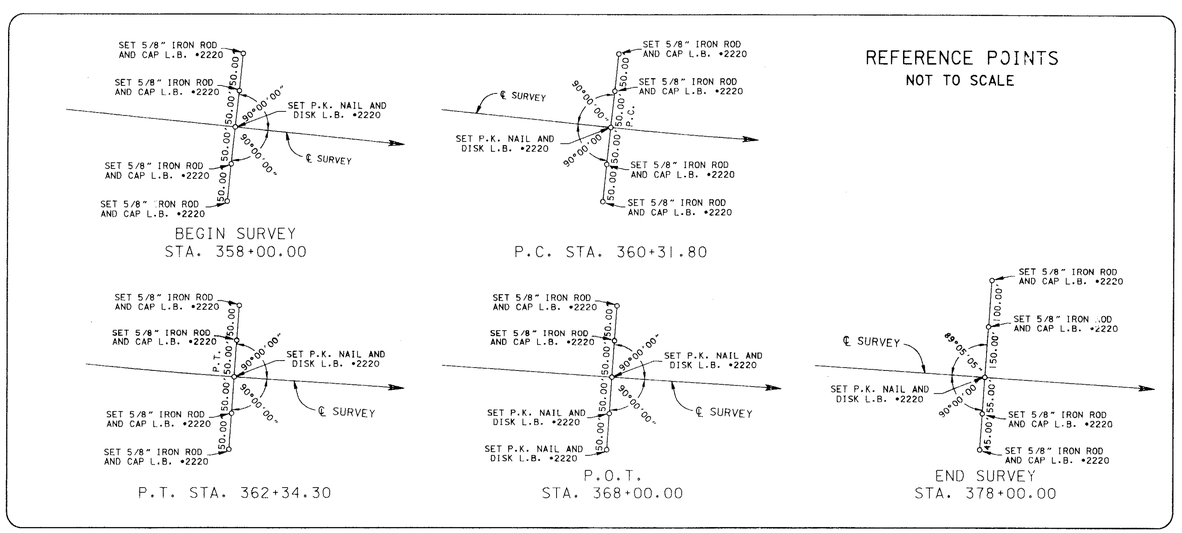

LEGEND

N - NORTH	F. - FOUND
S - SOUTH	#, No. - NUMBER
E - EAST	P.K. - PARKER/KRYLON
W - WEST	D - DEGREE
FT. - FEET	PRELIM. - PRELIMINARY
" - INCHES/SECONDS	F.A. - FEDERAL AID
' - FEET/MINUTES	N/A - NOT APPLICABLE
° - DEGREES	INC. - INCORPORATED
S.I.R. - SET CAPPED 5/8" IRON ROD L.B. #2220	W.P.I. - WORK PROGRAM ITEM
	U.S. - UNITED STATES
S.P.K. - SET P.K. NAIL AND DISK L.B. #2220	BK. - BACK
	AHD. - AHEAD
F.I.R. - FOUND IRON ROD	STA - STATION
F.C.M. - FOUND CONCRETE MONUMENT (4" X 4" UNLESS OTHERWISE SPECIFIED)	C-1 - CURVE NUMBER (TYPICAL)
	Δ - DELTA
F. N/D - FOUND NAIL AND DISK	L - ARC LENGTH
F. R/R SPIKE - FOUND RAILROAD SPIKE	R - RADIUS/RANGE
F.I.P. - FOUND IRON PIPE	T - TANGENT/TOWNSHIP
(C) - CALCULATED	MAINT. - MAINTAINED
(R) - RECORD	R/W - RIGHT OF WAY
(F) - FIELD MEASUREMENT	N.T.S. - NOT TO SCALE
P.C. - POINT OF CURVATURE	COR. - CORNER
P.I. - POINT OF INTERSECTION	SEC. - SECTION
P.T. - POINT OF TANGENT	S.R. - STATE ROAD
P.O.T. - POINT ON TANGENT	F.D.O.T. - FLORIDA DEPARTMENT OF TRANSPORTATION
LT. - LEFT	
RT. - RIGHT	℄ - CENTERLINE

GENERAL NOTES:

(I) BEARINGS ARE REFERENCED TO THE CENTERLINE OF STATE ROAD 12 AS SHOWN ON FLORIDA DEPARTMENT OF TRANSPORTATION, RIGHT OF WAY MAP, SECTION 50050 (F.A. PROJECT 106) BETWEEN STATION 303+90.25 AND 360+31.80.

(II) THIS MAINTENANCE MAP PREPARED BY:
GENESIS GROUP, INC.
3910 U.S. HIGHWAY 301 N.
SUITE 140
TAMPA, FLORIDA 33619
1-813-620-4500

F.D.O.T. CERTIFICATE:
THIS IS TO CERTIFY that the within and attached sheets numbered 1 of 1, inclusive constitutes a true copy of the official Maintenance Map showing location and survey by the State of Florida Department of Transportation for a portion of State Road 12, designated as Section 50050 in Gadsden County, Florida.

THE PROPERTY labeled MAINT. R/W on said sheets has been vested in the State of Florida Department of Transportation pursuant to the provision of Section 95.361, Florida Statutes.

IN WITNESS WHEREOF, we have hereunto set our hands and afflxed the seal of the State of Florida Department of Transportation, at Chipley, Florida, this 4th day of MARCH, A.D. 1996.

H.E. PRESCOTT
District Secretary
Department of Transportation
State of Florida

LANA S. GILBERT
(Attestor)

CERTIFICATE OF THE CLERK OF THE CIRCUIT COURT:
Filed for record in the office of the Clerk of the Circuit Court for the County of Gadsden, State of Florida, in Road Plat Book 1, Page 229, on the 11th day of MARCH, A.D. 1996.

NICHOLAS THOMAS
Clerk of the Circuit Court
Gadsden County, Florida.

SURVEYOR'S CERTIFICATE:
This survey was performed for the specific purpose of establishing a survey centerline or baseline and locating the limits of maintained right of way as identified by the Maintenance Engineer for the transportation facility shown and depicted hereon. I hereby certify that to the best of my knowledge and belief this is a true, accurate and complete depiction of a field survey performed under my direction and completed on December 12, 1995.
I further certify that said drawing is in compliance with the Minimum Technical Standards as set forth by the Florida Board of Professional Surveyors and Mappers, pursuant to Section 472.027 Florida Statutes.

Michael F. Kasprzyk
Michael F. Kasprzyk, Florida Professional Surveyor and Mapper No. 3222
3910 U.S. Highway 301 N., Suite 140, Tampa, Florida 33619

Date: 2-22-96

NOT VALID UNLESS SIGNED AND IMPRINTED WITH AN EMBOSSED SURVEYOR'S SEAL

REVISION	BY	DATE

REVISION	BY	DATE
REV. EXISTING R/W	R.G.	3-4-97

	BY	DATE
PRELIM	D.CARTER	12/15/95
FINAL	D.CARTER	01/31/96
CHECKED	KASPRZYK	01/31/96

MAINTENANCE MAP

FLORIDA DEPARTMENT OF TRANSPORTATION
RIGHT OF WAY MAPPING

F.A. PROJECT NO. N/A
STATE ROAD NO. 12
GADSDEN COUNTY

MAPS PREPARED BY
GENESIS GROUP, INC.
W.P.I. NO. 3113165

FIELD BOOK NO.'S
#20012824
SCALE: 1" = 100'

SECTION 50050
SHEET 1 OF 1

S.R. 12 RAILROAD CROSSING AT S.R. 10 (U.S. 90) INTERSECTION