FIELD BOOK NO. 13-450					
FED. ROAD DIST. No.	STATE	FED. AID PROJ. No.	FISCAL YEAR	SHEET NO.	TOTAL SHEETS
8	FLA.	843	1937	1	1

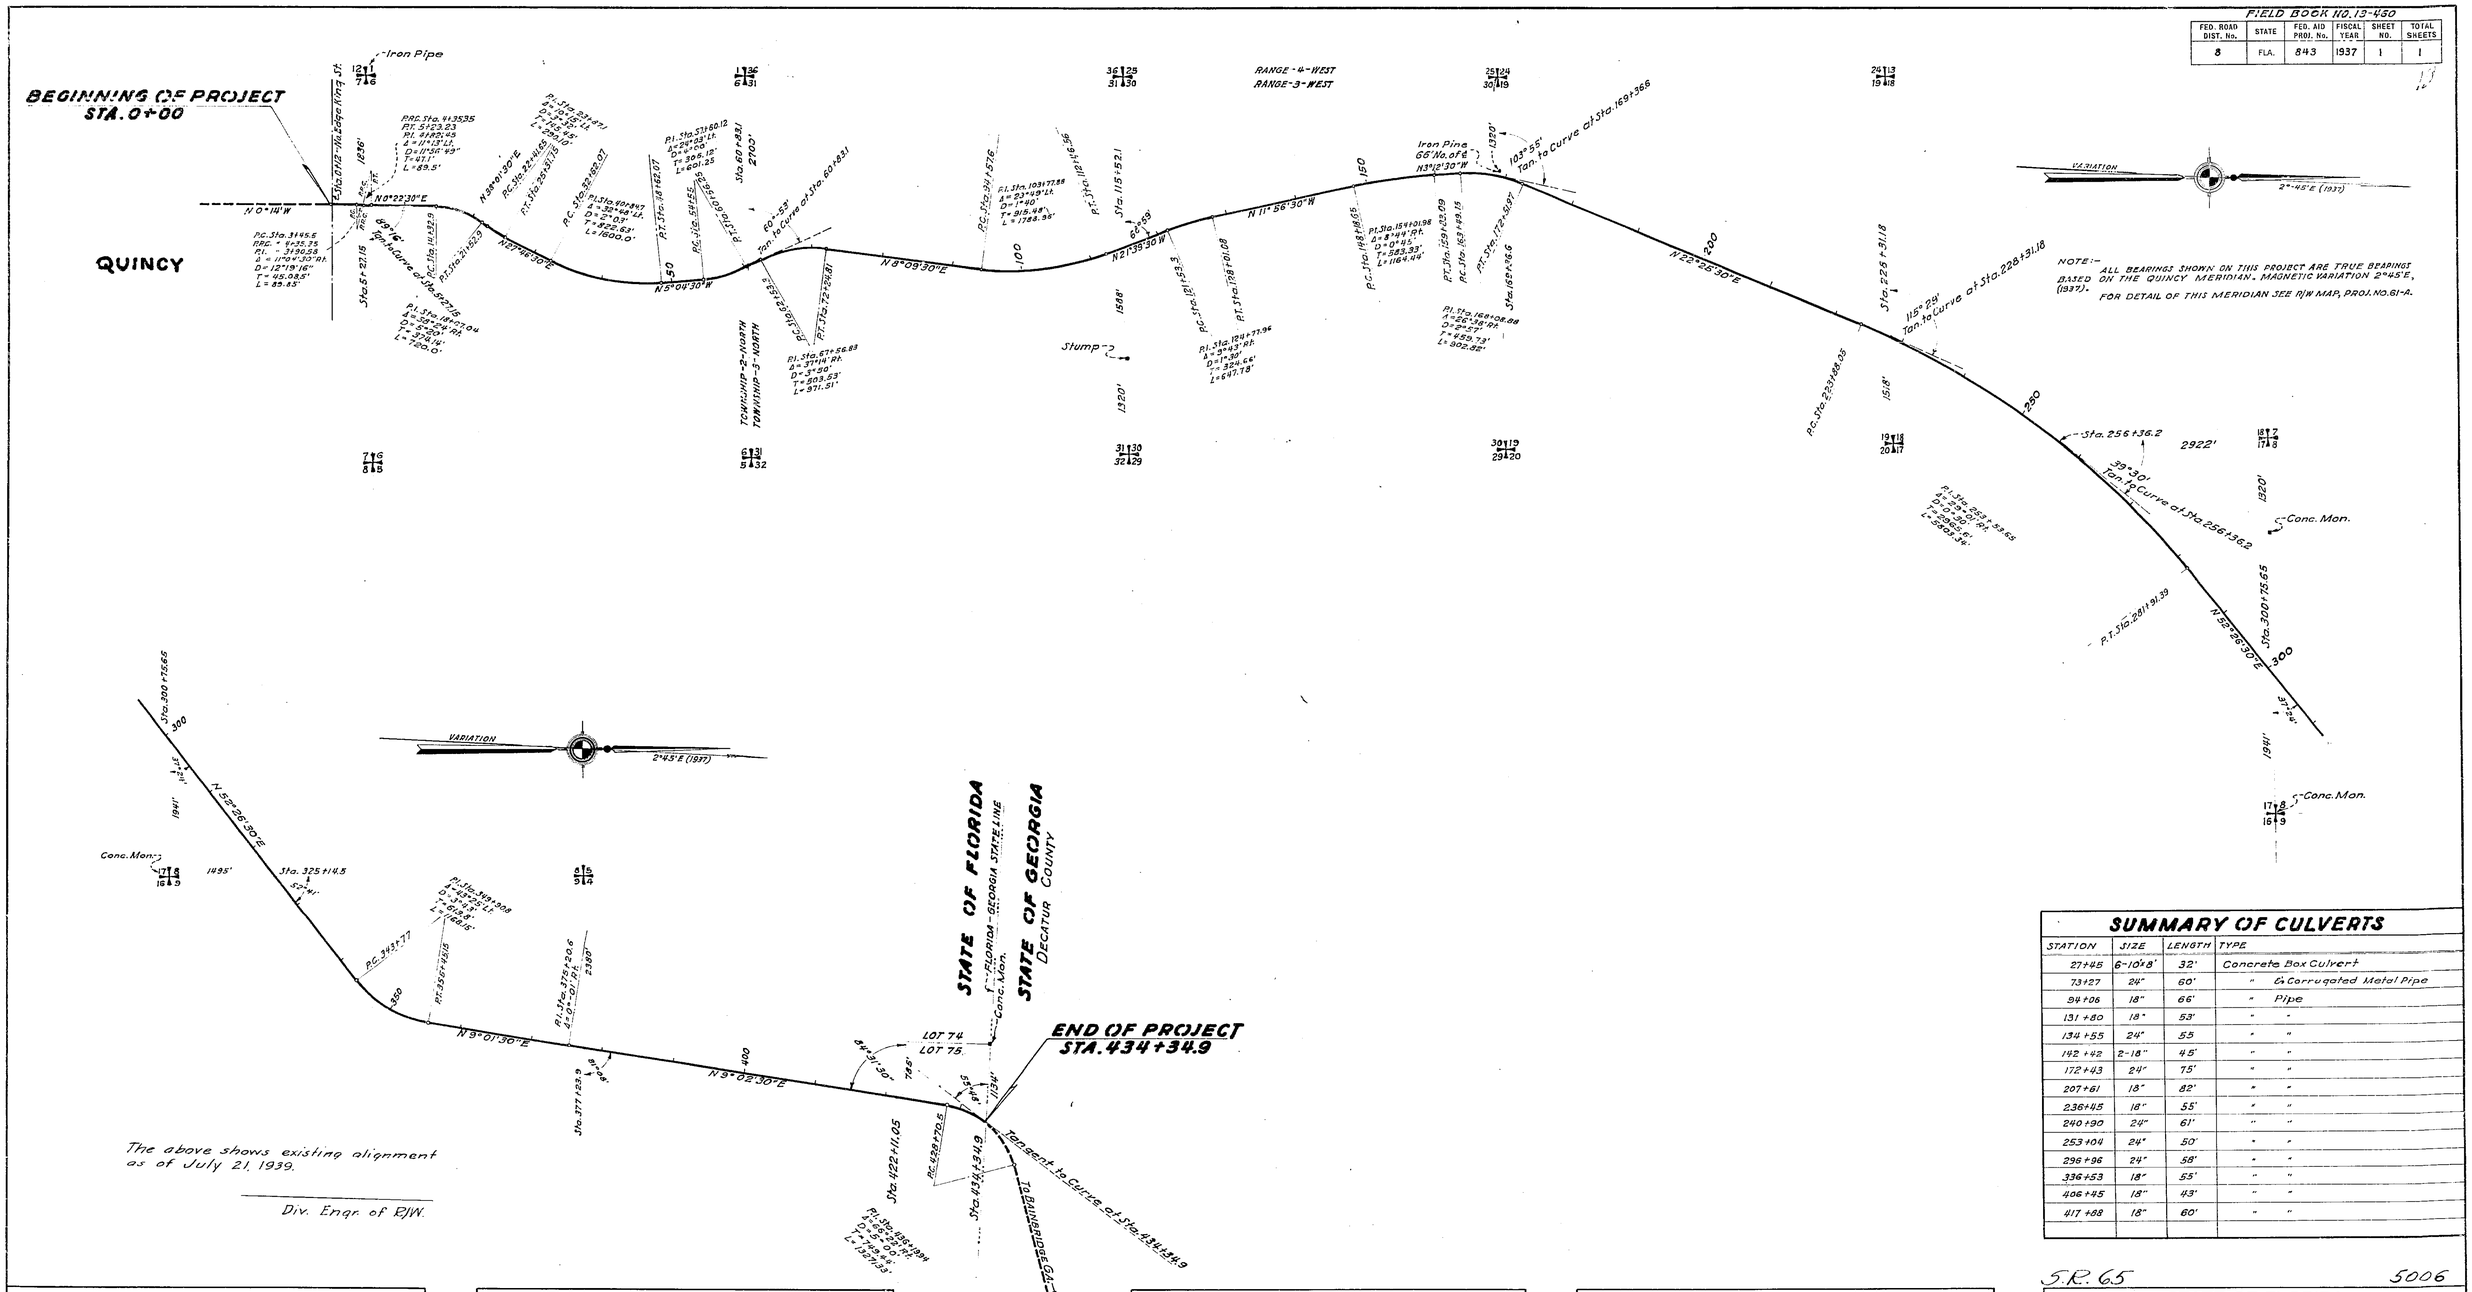

The above shows existing alignment as of July 21, 1939.

Div. Engr. of R/W.

SUMMARY OF CULVERTS

STATION	SIZE	LENGTH	TYPE
27+45	6-10'x8'	32'	Concrete Box Culvert
73+27	24"	60'	" Corrugated Metal Pipe
94+06	18"	66'	" Pipe
131+80	18"	53'	" "
134+55	24"	55	" "
142+42	2-18"	45'	" "
172+43	24"	75'	" "
207+61	18"	82'	" "
236+45	18"	55'	" "
240+90	24"	61'	" "
253+04	24"	50'	" "
296+96	24"	58'	" "
336+53	18"	55'	" "
406+45	18"	43'	" "
417+88	18"	60'	" "

LOCATION OF POWER LINE

At Sta. 0+16 Line Crosses from Lt. to Rt.
From Sta. 0+16 to Sta. 4+80 Line Parallels Road 30' Rt. of ℄.
At Sta. 4+80 Line Crosses Road from Rt. to Lt.
From Sta. 4+80 to Sta. 16+75 Line Parallels Road 24' Lt. of ℄.
At Sta. 16+75 Line Crosses Road from Lt. to Rt.
From Sta. 16+75 to Sta. 32+32 Line Parallels Road 30' Rt. of ℄.
At Sta. 32+32 Line Crosses Road from Rt. to Lt.
From Sta. 32+32 to Sta. 65+16 Line Parallels Road 30' Lt. of ℄.
At Sta. 35+91 Another Line Crosses Road from Lt. to Rt.
From Sta. 35+91 to Sta. 169+10 Line Line Parallels Road 30' Rt. of ℄.

LOCATION OF TELEPHONE LINE

From Sta. 5+09 to Sta. 431+06 Line Parallels Road 24' Lt. of ℄.
At Sta. 431+06 Line Crosses Road from Lt. to Rt.
From Sta. 431+06 to Sta. 434+34.9 Line Parallels Road 24' Rt. of ℄.

WIDTH & TYPE OF PAVEMENT

Pavement – Rock Base Surface Treated, entire length of Project.
Pavement at Sta. 0+00, 36' Wide.
From Sta. 0+00 to Sta. 19+00, 16' Transition.
From Sta. 19+00 to Sta. 434+34.9, 20' Wide.

SUMMARY OF BRIDGES

BEGINS	ENDS	WIDTH	TYPE
Sta. 310+79.3	Sta. 311+39	15'	4 Span Untreated Timber Bridge.
Sta. 318+76	Sta. 319+65.7	15'	6 " " " "

S.R. 65 5006

STATE OF FLORIDA
STATE ROAD DEPARTMENT

R/W MAP – PROJECT NO. 843
STATE ROAD NO. (12) – GADSDEN COUNTY

SCALE:- 1" = 1000'

	Names	Dates	Approved by	
Designed				
Drawn	B.C.	FEB. 1938	Bridge Engineer.	
Traced			State Highway Engineer.	
Checked			Drawing	Index No.
Revised				