FED. ROAD DIST. No.	STATE	FEDERAL PROJ. No.	FISCAL YEAR	SHEET NO.	TOTAL SHEETS
8	FLA.	1206	1937	1	3

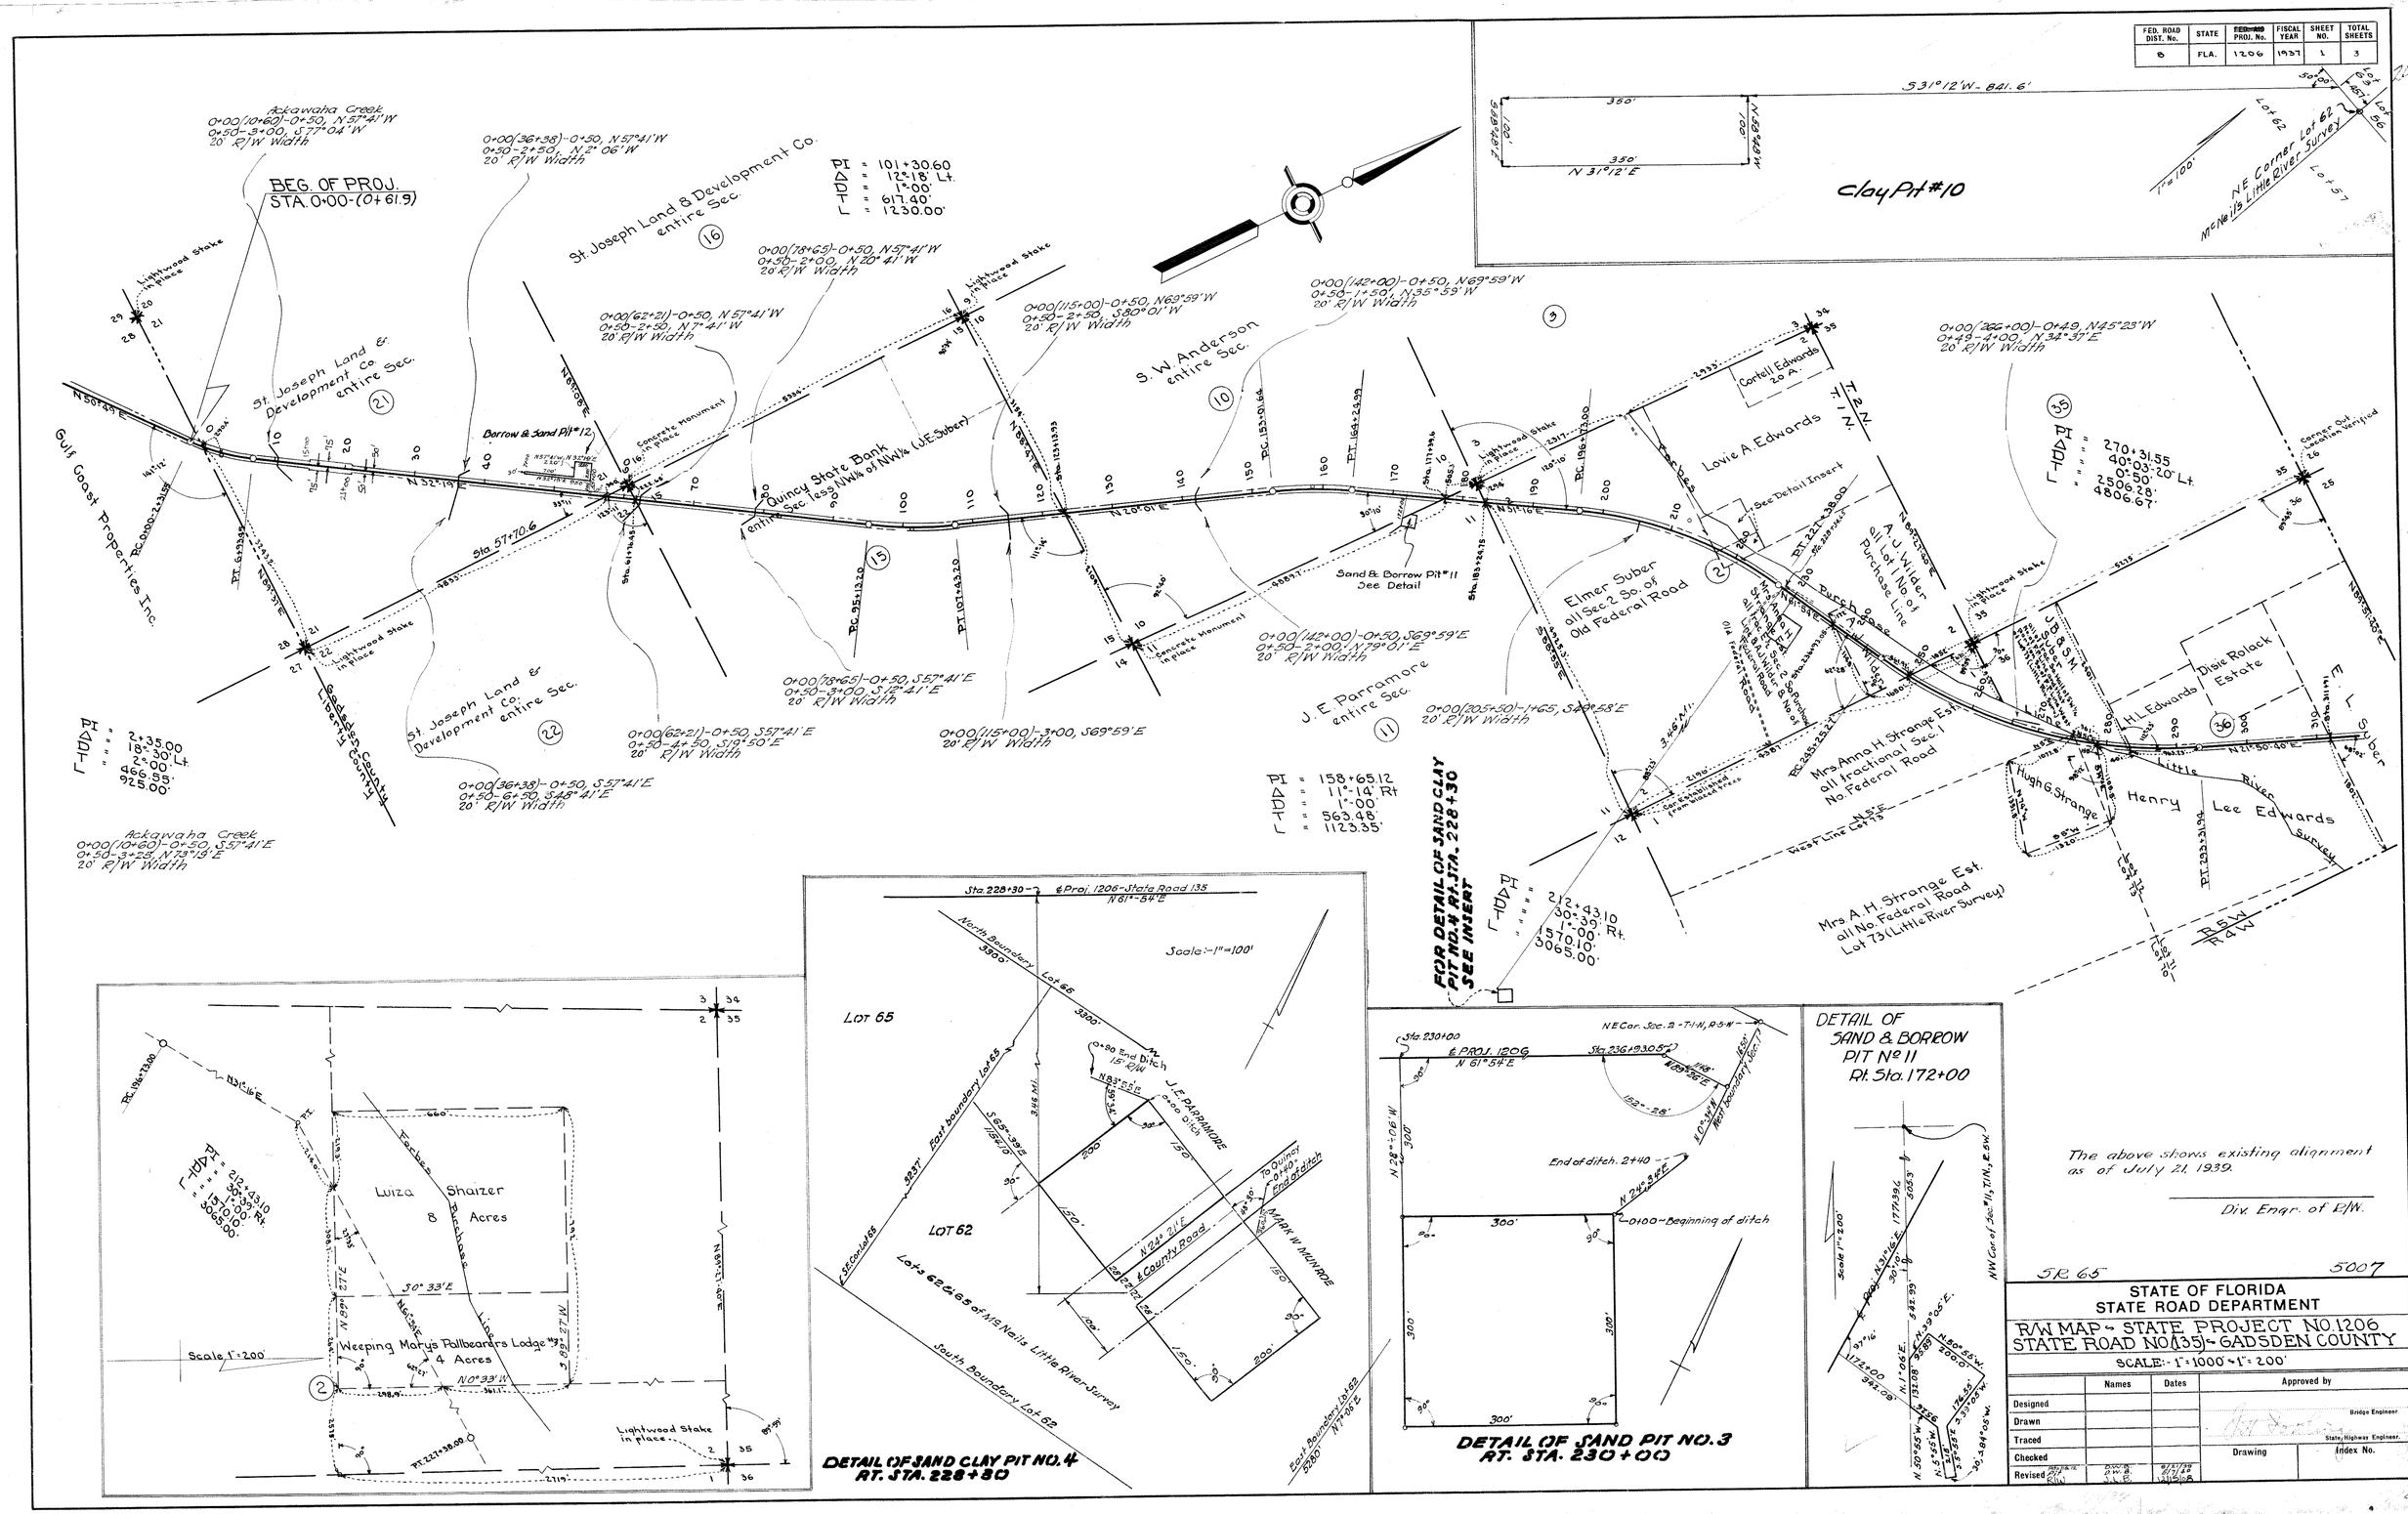

FED. ROAD DIST. No.	STATE	~~FED. AID~~ PROJ. No.	FISCAL YEAR	SHEET NO.	TOTAL SHEETS
8	FLA.	1206	1937	2	3

Book No 13691 Ditches
" " 13624 "

SR65 5007

STATE OF FLORIDA
STATE ROAD DEPARTMENT

R/W MAP - STATE PROJECT NO. 1206
STATE ROAD NO (135) - GADSDEN COUNTY

SCALE:- 1" = 1000' - 1" = 100'

	Names	Dates	Approved by
Designed			Bridge Engineer.
Drawn			
Traced			State Highway Engineer.
Checked			Drawing / Index No.
Revised	[signature]	4-19-48	