F.A. PROJECT NO.	SHEET NO.

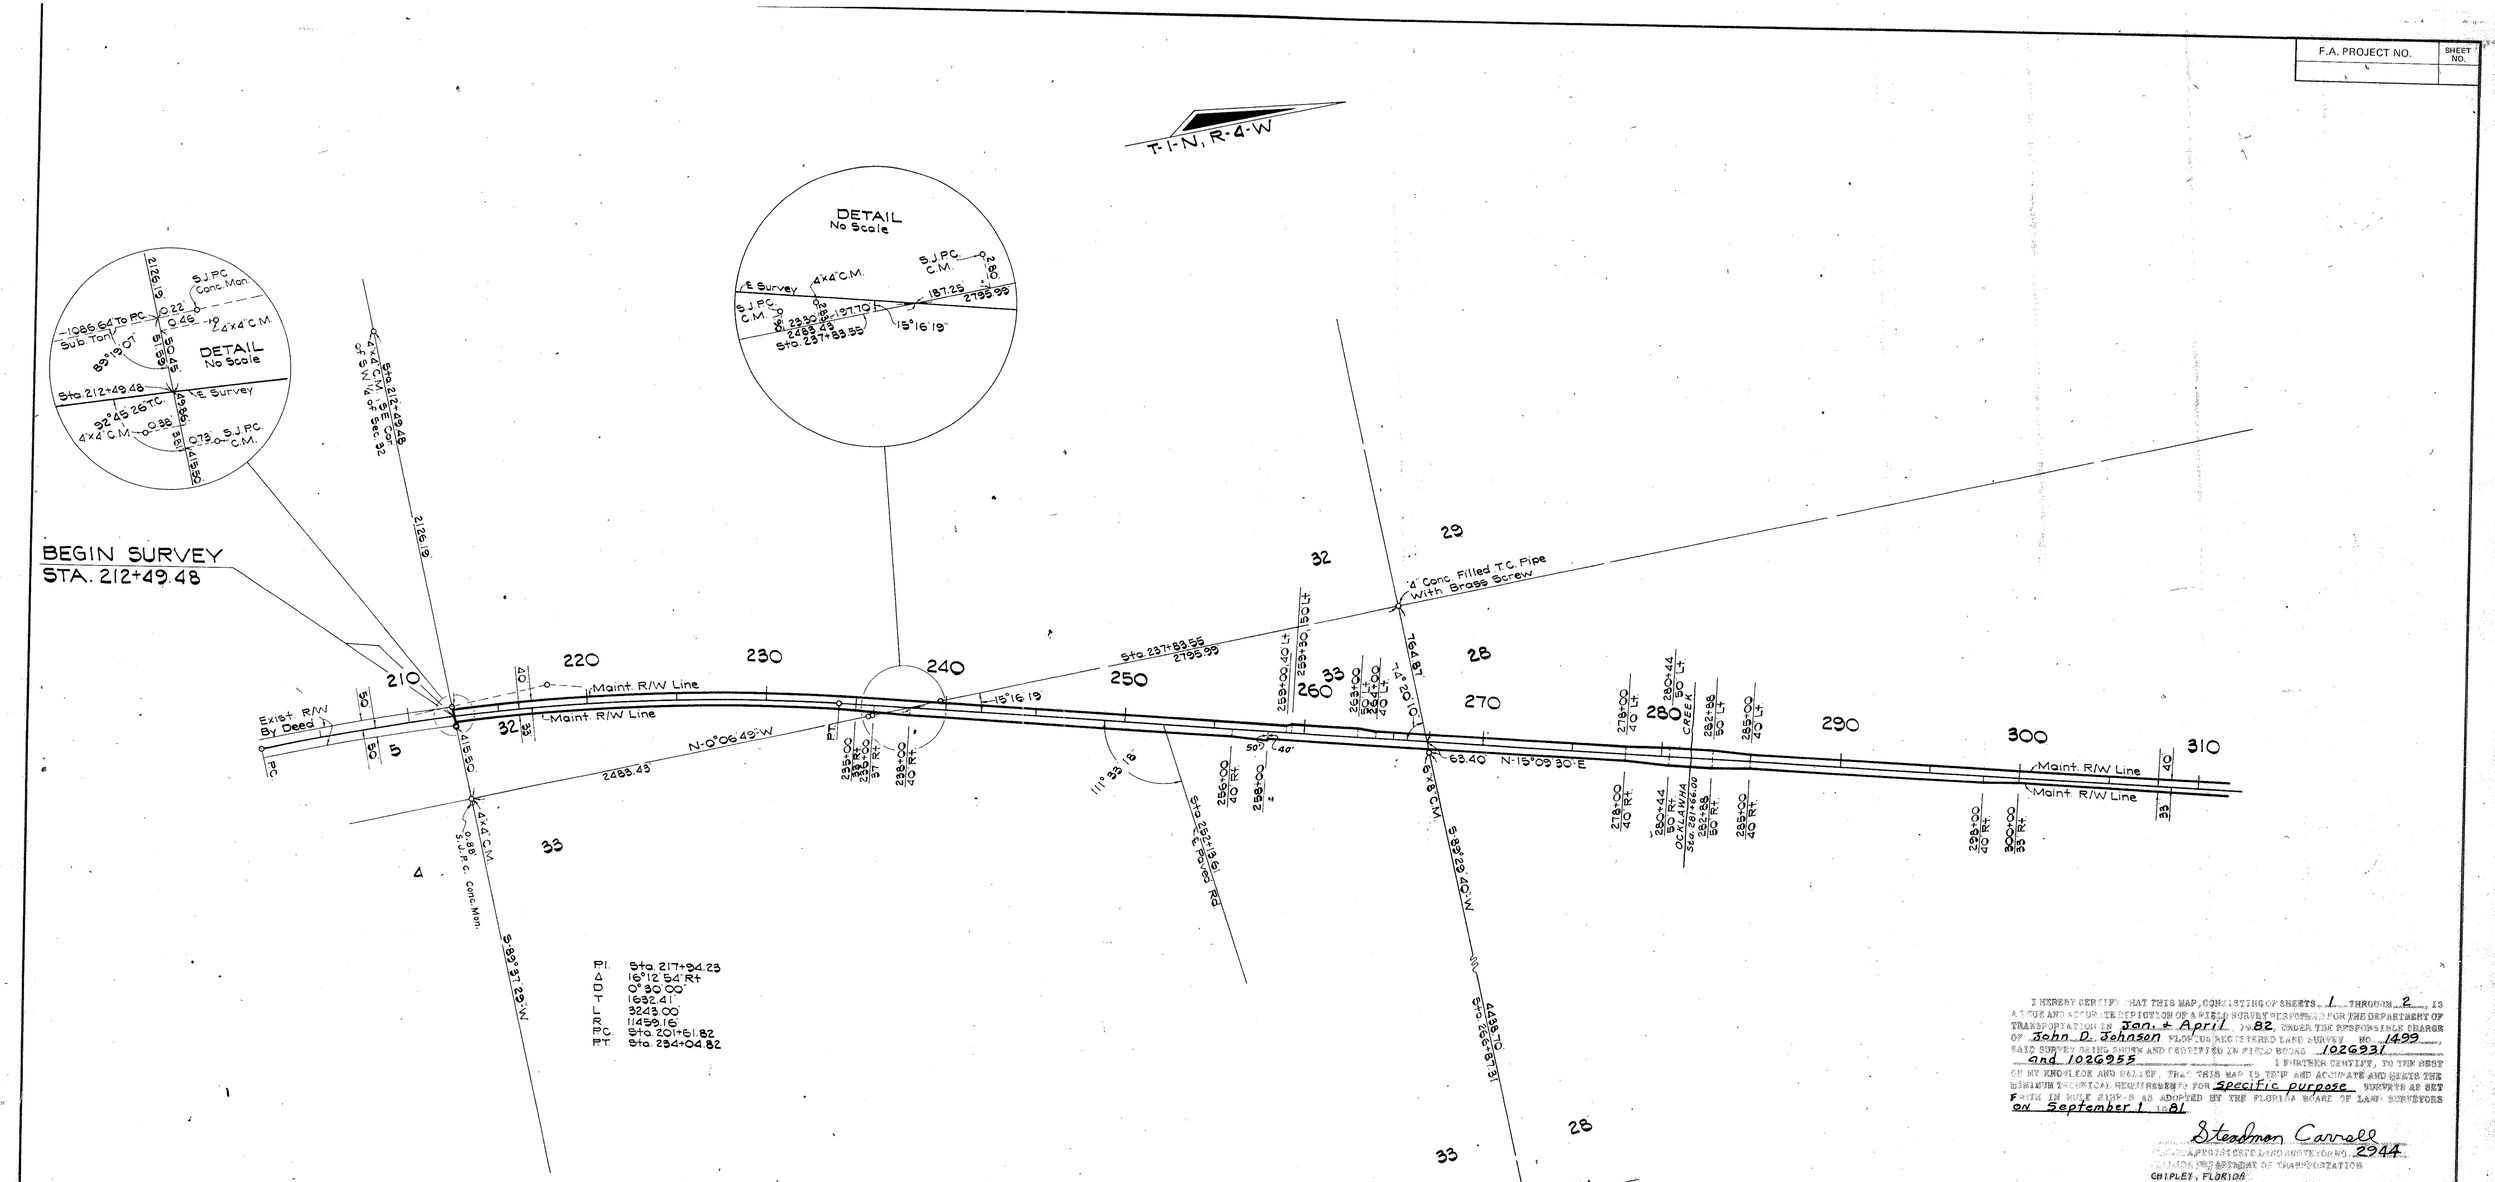

PI. Sta. 217+94.23
Δ 16°12'54" Rt
D 0°30'00"
L 3243.00
R 11459.16
P.C. Sta. 201+61.82
P.T. Sta. 234+04.82

I HEREBY CERTIFY THAT THIS MAP, CONSISTING OF SHEETS 1 THROUGH 2, IS A TRUE AND ACCURATE DEPICTION OF A FIELD SURVEY PERFORMED FOR THE DEPARTMENT OF TRANSPORTATION IN Jan. & April 1982, UNDER THE PERSONAL CHARGE OF John D. Johnson FLORIDA REGISTERED LAND SURVEYOR NO. 1499, SAID SURVEY BEING SHOWN AND CERTIFIED IN FIELD BOOKS 1026931 and 1026955. I FURTHER CERTIFY, TO THE BEST OF MY KNOWLEDGE AND BELIEF, THAT THIS MAP IS TRUE AND ACCURATE AND MEETS THE MINIMUM TECHNICAL REQUIREMENTS FOR Specific purpose SURVEYS AS SET FORTH IN RULE 61G17-6 AS ADOPTED BY THE FLORIDA BOARD OF LAND SURVEYORS ON September 1, 1981.

Steadman Carroll
FLORIDA REGISTERED LAND SURVEYOR NO. 2944
FLORIDA DEPARTMENT OF TRANSPORTATION
CHIPLEY, FLORIDA
June 4, 1982

THIS IS TO CERTIFY that the within and attached sheets numbered 1 and 2 constitute a true copy of the official RIGHT OF WAY MAP showing Location and Survey by the State of Florida Department of Transportation for a portion of State Road 267, designated as Section 50080 in Gadsden County, Florida.

THE PROPERTY labeled MAINT. R/W LINE on the said sheets has been vested in the State of Florida Department of Transportation, pursuant to the provisions of Section 95.361 Florida Statutes.

IN WITNESS WHEREOF, We have hereunto set our hands and affixed the seal of the State of Florida Department of Transportation, at Tallahassee, Florida, this 14th day of June, A.D. 1982

Secretary of Transportation
State of Florida Department of Transportation

Acting Executive Secretary
State of Florida Department of Transportation

Accepted for files, and recorded in the Public Records of Gadsden County, Florida, this 17th day of June, A.D. 1982 in Road Plat Book 1, Page 221.

Clerk of the Circuit Court of Gadsden County, Florida

REVISION	BY	DATE

FLORIDA DEPARTMENT OF TRANSPORTATION
RIGHT OF WAY ENGINEERING SECTION

MAINTENANCE MAP

STATE ROAD NO. 267 GADSDEN COUNTY

	BY	DATE	APPROVED BY 5-10-82 DATE
DRAWN			DISTRICT ENGINEER
TRACED	I.C.	4-27-82	Date 5-27-82
CHECKED	P.M.	5-3-82	ENGINEER OF RIGHT OF WAY 6-8-82

MAPS PREPARED BY: 3rd District
FIELD BOOK NOS.: 1026931, 1026955
W.P.I. NO.:
SCALE: 1" 400'
SECTION 50080
SHEET 1 OF 2

POLYTRACE 033

F.A. PROJECT NO.	SHEET NO.

FLORIDA DEPARTMENT OF TRANSPORTATION
RIGHT OF WAY ENGINEERING SECTION

MAINTENANCE MAP

STATE ROAD NO. 267 GADSDEN COUNTY

	BY	DATE	APPROVED BY 5-10-82 DATE
DRAWN			DISTRICT ENGINEER Design
TRACED	I.C.	4-29-82	6-8-82
CHECKED	P.M.	5-3-82	ENGINEER OF RIGHT OF WAY
MAPS PREPARED BY 3rd District			FIELD BOOK NO'S. 1026931 1026955
W.P.I. NO.			SCALE 1"=400'
SECTION 50080			SHEET 2 OF 2

REVISION	BY	DATE