FED. ROAD DIV. No.	STATE	F A PROJECT NO.	FISCAL YEAR	SHEET No.
3	FLA.			1

BOOK Nº 891470

TABLE OF OWNERSHIP

PARCEL NO.	NAME	AREA TAKEN	REMAINDERS RIGHT	REMAINDERS LEFT	COMMENTS
100.1	Doyle Hines, et ux	0.37 Ac.			
101.1	Laura Grace Dolan Koukouvaos	0.15 Ac.			
102.1-R	City of Chattahoochee	146 Sq.Ft.			
103.1	T11TF	0.17 Ac.			
104.1	Paul Eugene Williams, et al	0.69 Ac.			
105.1	Dunn & Sherwood, Inc.	0.28 Ac.			

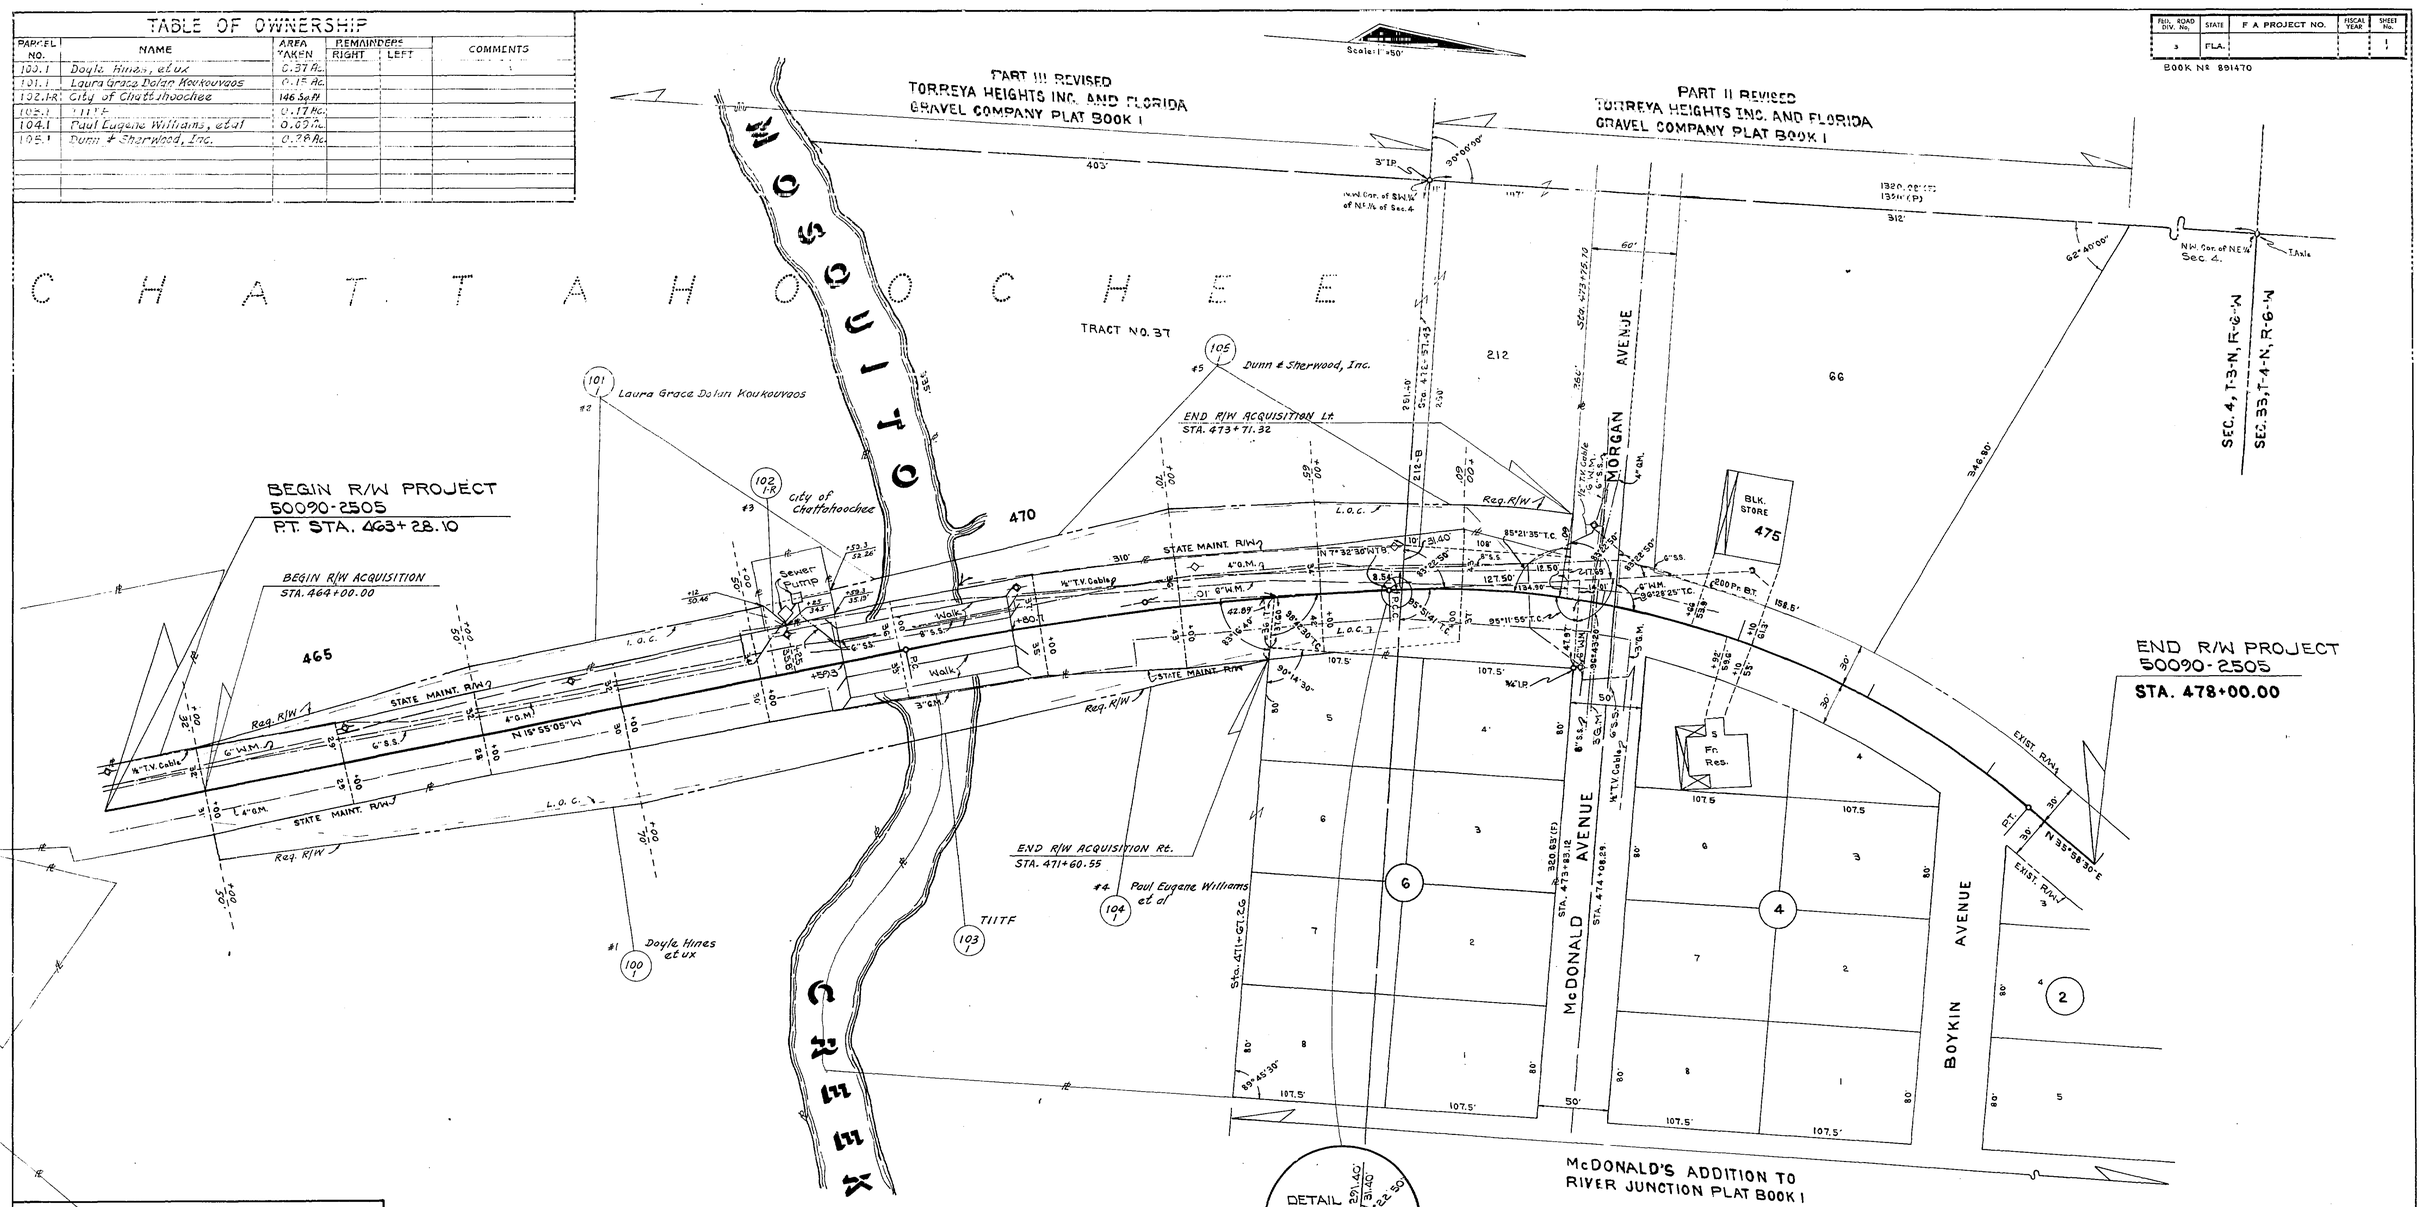

DETAIL OF REFERENCE POINTS

NO SCALE

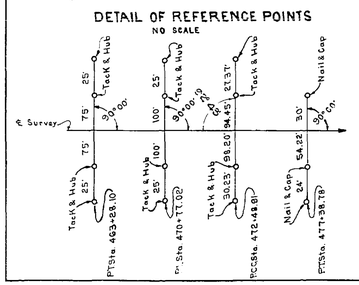

P.I. Sta. 470+77.02
Δ 8°22'35" Rt.
D 2°25'56"
T 172.50'
L 341.32
R 2355.59'
P.C. Sta. 469+04.52
P.C.C. Sta. 472+48.90

P.I. Sta. 475+06.35
Δ 43°31'00" Rt.
D 8°53'00"
T 257.43'
L 489.87'
R 644.98'
P.C.C. Sta. 472+48.90
P.T. Sta. 477+38.77

UTILITY OWNERS

- TELEPHONE : ST. JOSEPH TELE. & TELEG. CO.
- TELEVISION : MICANOPY CABLE TELEVISION
- GAS : CITY OF CHATTAHOOCHEE
- WATER : CITY OF CHATTAHOOCHEE
- SANITARY SEWER : CITY OF CHATTAHOOCHEE
- POWER : CITY OF CHATTAHOOCHEE

B.I. Nº 313065

STATE OF FLORIDA
DEPARTMENT OF TRANSPORTATION

RIGHT OF WAY MAP

STATE ROAD NO. 269 GADSDEN COUNTY

	BY	DATE
DRAWN		
TRACED	P.E.C.	2-21-77
CHECKED	F.A.	3-30-77
COMPARED		
INDEXED		

APPROVED BY: Allen Potter 4/26/79 — DISTRICT ENGINEER
D. E. [signature] 5/2/79 — ENGINEER OF RIGHT OF WAY
STATE HIGHWAY ENGINEER

REVISION	BY	DATE
Revise R/W	BV.-DJC	6-21-79
Add R, Chg. Area Taken, 102	BH-DJC	5-25-79

SECTION 50090-2505 SHEET 1 OF 1

MOSQUITO CREEK BRIDGE Nº 500024