FED. ROAD DIV. No.	STATE	F A PROJECT NO.	FISCAL YEAR	SHEET No.
3	FLA.			1

Book Number # 1019069
1020812

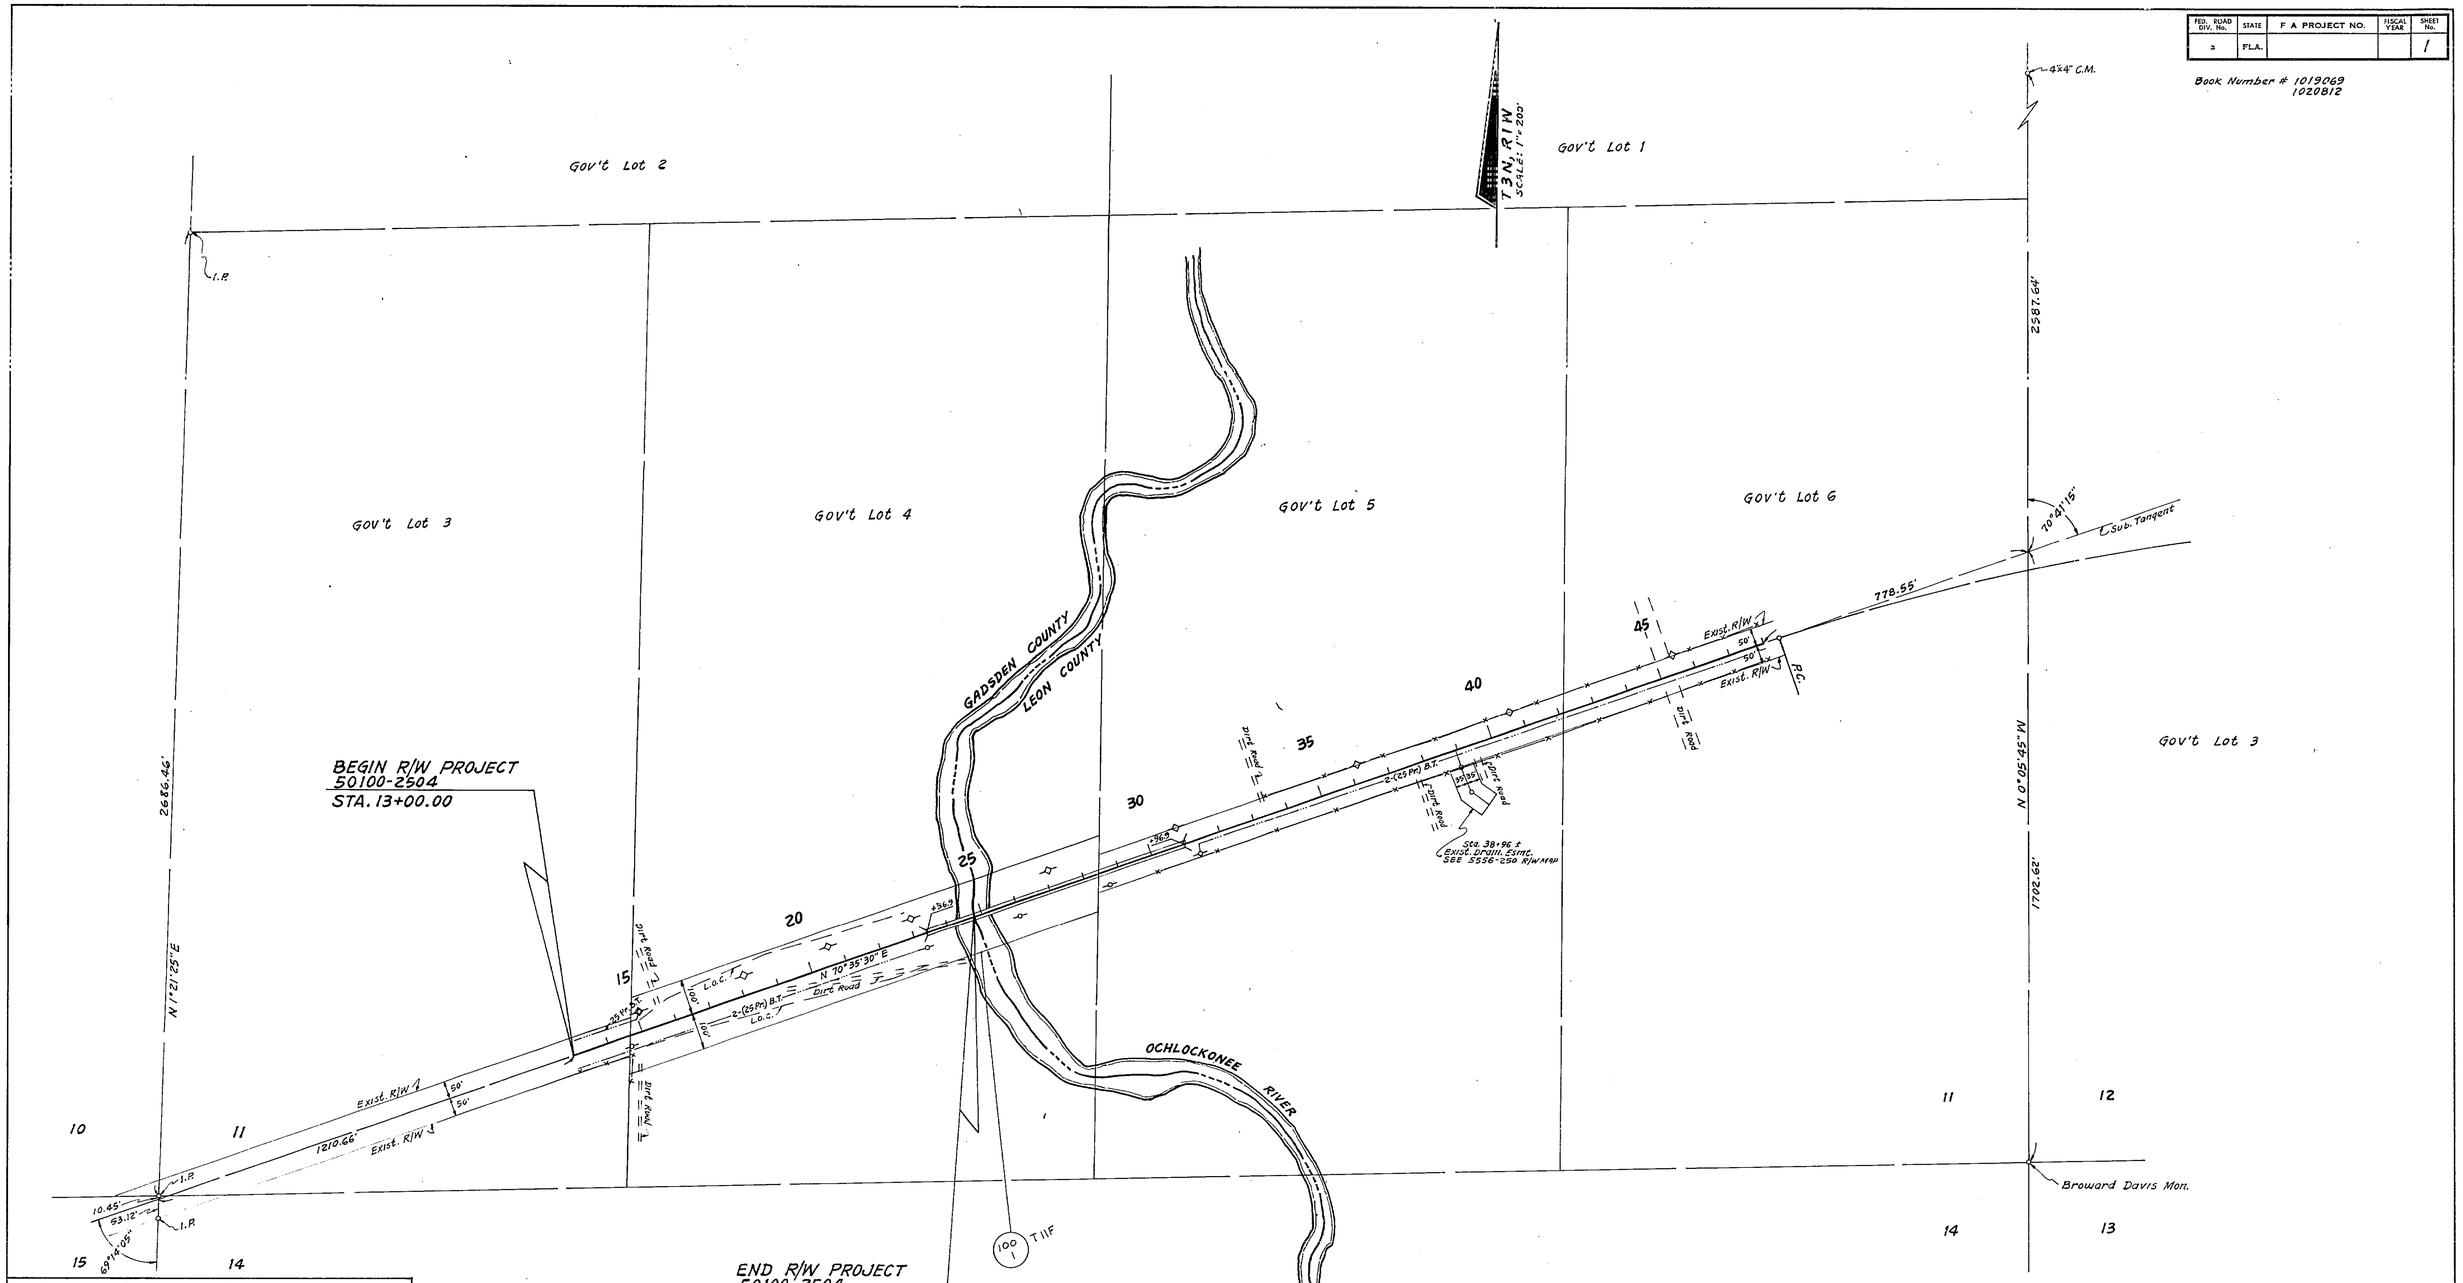

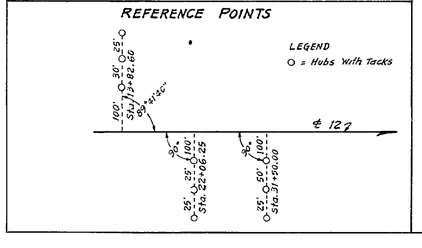

UTILITY OWNERS
POWER.....Talquin Electric Co-op.
TELEPHONE.....Southern Bell Tele. Co.

TABLE OF OWNERSHIP

PARCEL NO.	NAME	AREA TAKEN	REMAINDERS RIGHT	REMAINDERS LEFT	COMMENTS
100.1	T11F	0.48 Ac.	—	—	

REVISION	BY	DATE
Table of Ownership	BW- MLH	8-29-79

B.I. # 313068

STATE OF FLORIDA
DEPARTMENT OF TRANSPORTATION

RIGHT OF WAY MAP

STATE ROAD NO. 12 GADSDEN COUNTY

	BY	DATE	APPROVED BY	DATE
DRAWN			Allen Potter (DISTRICT ENGINEER)	3/21/79
TRACED	BW	2-14-79		
CHECKED	F.A.	3-14-79	M. L. Hall (ENGINEER OF RIGHT OF WAY)	3-29-79
COMPARED				
INDEXED			STATE HIGHWAY ENGINEER	

SECTION 50100-2504 SHEET 1 OF 1

BRIDGE Nº 500021 ON OCHLOCKONEE RIVER