FED. ROAD DIST. No.	STATE	PROJ. No.	FISCAL YEAR	SHEET NO.	TOTAL SHEETS
8	FLA.	1108-B	1937	1	1

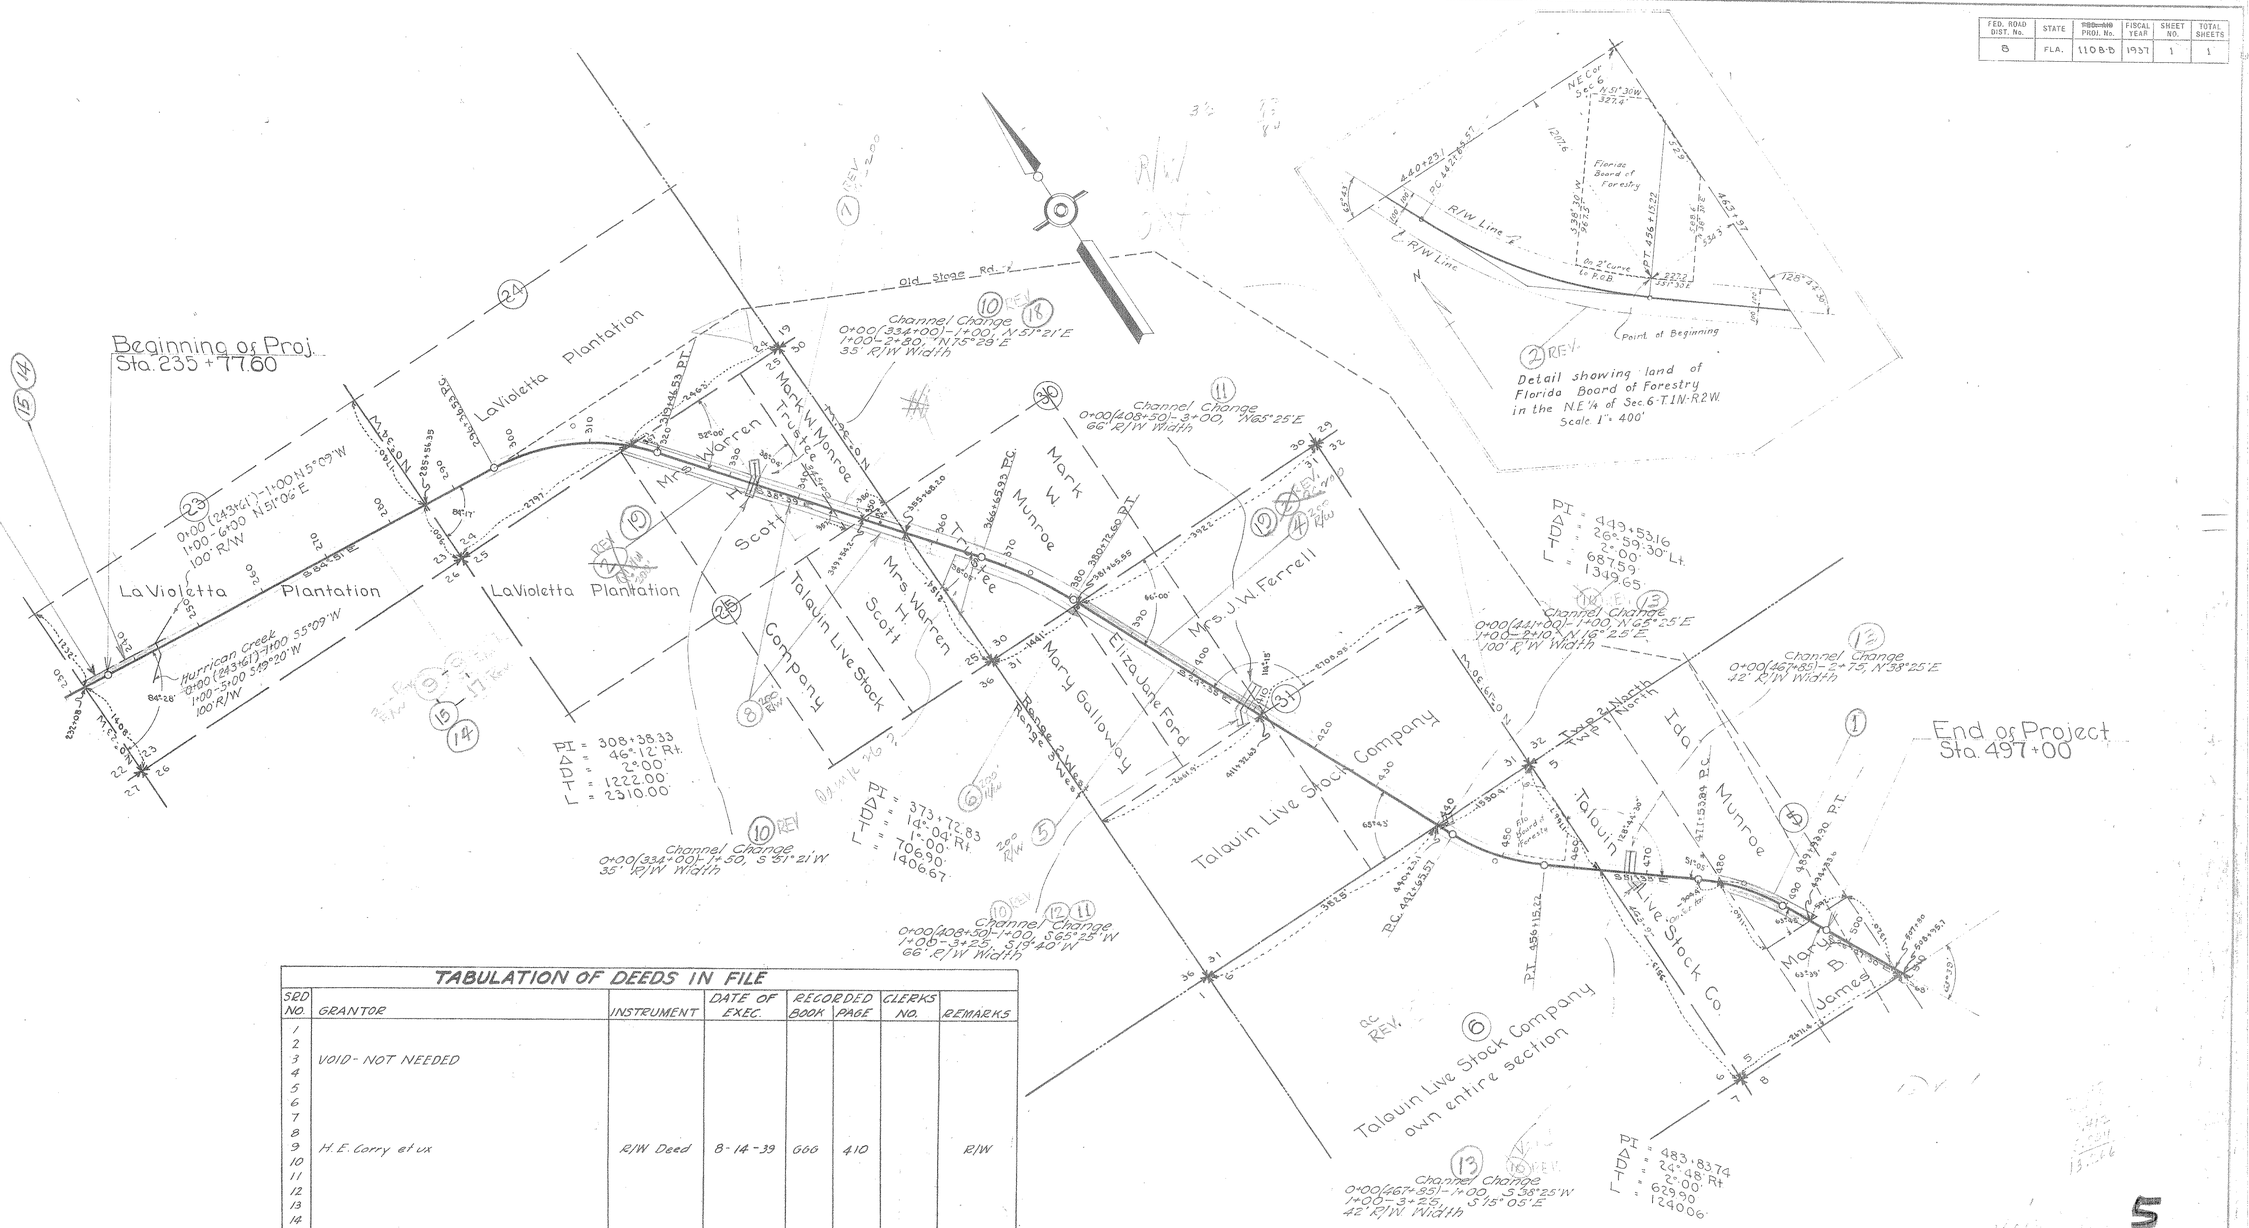

TABULATION OF DEEDS IN FILE

SRD NO.	GRANTOR	INSTRUMENT	DATE OF EXEC.	RECORDED BOOK	RECORDED PAGE	CLERKS NO.	REMARKS
1							
2							
3	VOID - NOT NEEDED						
4							
5							
6							
7							
8							
9	H. E. Carry et ux	R/W Deed	8-14-39	666	410		R/W
10							
11							
12							
13							
14							
15							
16							
17	Federal Land Bank of Columbia	P. Rel. Lien	9-6-39				R/W

NOTE: 200 Foot R/W throughout entire length of Project from Sta. 235+77.60 to Sta. 497+00.

The above shows existing alignment as of July 21 1939.

Div. Engr. at L.W.

STATE OF FLORIDA
STATE ROAD DEPARTMENT

R/W MAP - STATE PROJECT NO. 1108-B
STATE ROAD NO. 76 - GADSDEN COUNTY

SCALE:- 1" = 1000'

	Names	Dates	Approved by
Designed			
Drawn			

5