FED. ROAD DIV. No.	STATE	SEC. AND JOB No.	FISCAL YEAR	SHEET No.	TOTAL SHEETS
3	FLA.	50501-2601	70	1	1

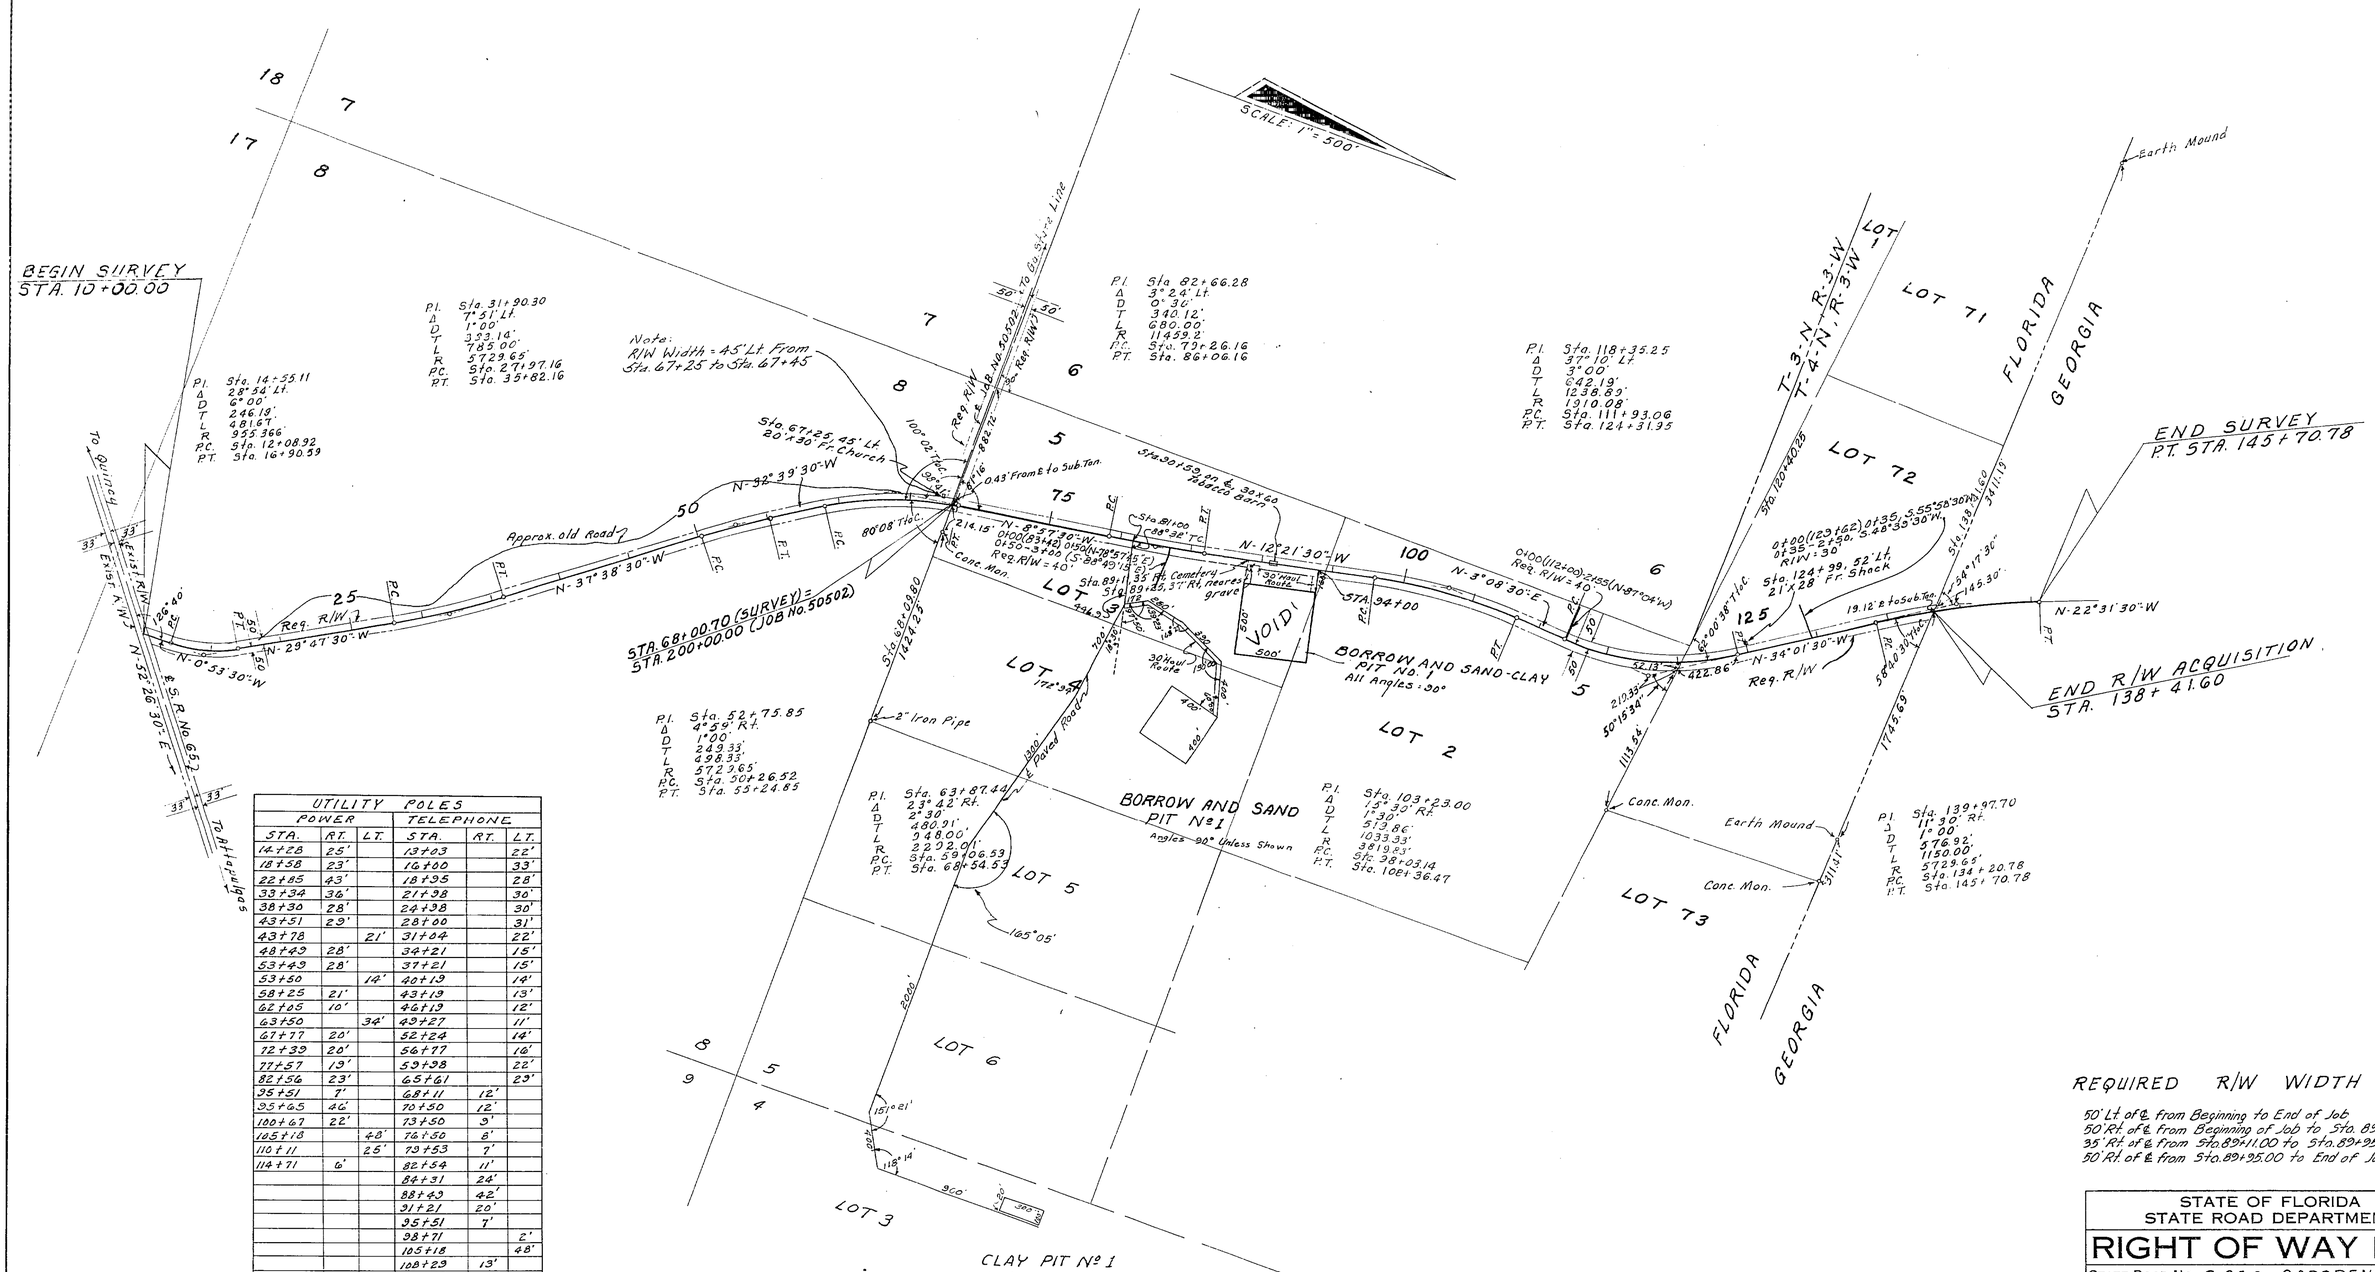

UTILITY POLES					
POWER			TELEPHONE		
STA.	RT.	LT.	STA.	RT.	LT.
14+28	25'		13+83		22'
18+58	23'		16+00		33'
22+85	43'		18+95		28'
33+34	36'		21+98		30'
38+30	28'		24+98		30'
43+51	29'		28+00		31'
43+78		21'	31+04		22'
48+43	28'		34+21		15'
53+43	28'		37+21		15'
53+50		14'	40+19		14'
58+25	21'		43+19		13'
62+05	10'		46+19		12'
63+50		34'	49+27		11'
67+77	20'		52+24		14'
72+39	20'		56+77		16'
77+57	19'		59+98		22'
82+56	23'		65+61		23'
95+51	7'		68+11	12'	
95+65	46'		70+50	12'	
100+67	22'		73+50	3'	
105+18		48'	76+50	8'	
110+11		25'	79+53	7'	
114+71	6'		82+54	11'	
			84+31	24'	
			88+43	42'	
			91+21	20'	
			95+51	7'	
			98+71		2'
			105+18		48'
			108+29	13'	
			111+55	27'	
			114+75	42'	
OWNER: TALQUIN ELEC. COOP.			OWNER: QUINCY TELE. CO.		

REQUIRED R/W WIDTH

50' Lt. of ℄ from Beginning to End of Job
50' Rt. of ℄ from Beginning of Job to Sta. 89+11.00
35' Rt. of ℄ from Sta. 89+11.00 to Sta. 89+95.00
50' Rt. of ℄ from Sta. 89+95.00 to End of Job

STATE OF FLORIDA
STATE ROAD DEPARTMENT

RIGHT OF WAY MAP

STATE ROAD No. 5-65-A GADSDEN COUNTY

				By	Date
Pits	CDM-MHC	3-2-67	DRAWN		
	CDM-MHC	2-23-67			
	JMC-JHP	1-26-67	TRACED	J.F.E.	8-30-60
	JMC-TDW	11-18-66	CHECKED		
Ditches	JMC-TDW	10-26-66			
Ditches	JMC-MHC	10-19-66	COMPARED		
Plotted old Road	BW-TDW	8-6-66	INDEXED		
Utility Poles & Bldgs	DFE-TDW	12-14-65			
REVISION	BY	DATE			

APPROVED BY — DATE
A. R. Lieg — DISTRICT ENGINEER
Norman Burlison 9-23-60 — ENGINEER OF RIGHTS OF WAY, for STATE HIGHWAY ENGINEER

SECTION. 50501-2601 SHEET 1 OF 1

FROM S.R. NO. 65 NORTH TO GEORGIA STATE LINE