FED. ROAD DIV. No.	STATE	SEC. AND JOB No.	FISCAL YEAR	SHEET No.	TOTAL SHEETS
3	FLA.	50502-2601	'60	1	1

UTILITY POLES

POWER			TELEPHONE		
STA.	RT.	LT.	STA.	RT.	LT.
204+62		20'	201+82	23'	
209+61		20'	204+62		20'
213+33		19'	209+61		20'
217+62		17'	213+33		19'
221+61		20'	217+44		32'
226+0		33'	221+61		20'
230+92		28'	226+0		33'
235+39		11'	229+0		17'
235+47	29'		232+25		11'
239+47	30'		235+39		11'
243+48	28'		239+62		10'
250+59	28'		241+87		10'
255+58	29'		244+95		43'
260+55	28'		246+92	4'	
265+19	39'		250+59	28'	
273+89	25'		255+58	29'	
278+83	31'		260+55	28'	
287+51		2'	265+19	39'	
292+33		31'	273+89	25'	
297+34		36'	278+83	31'	
297+39	16'		287+51		2'
302+37		39'	292+33		31'
			297+34		36'

OWNER: TALQUIN ELEC. COOP.

OWNER: QUINCY TELE. CO.

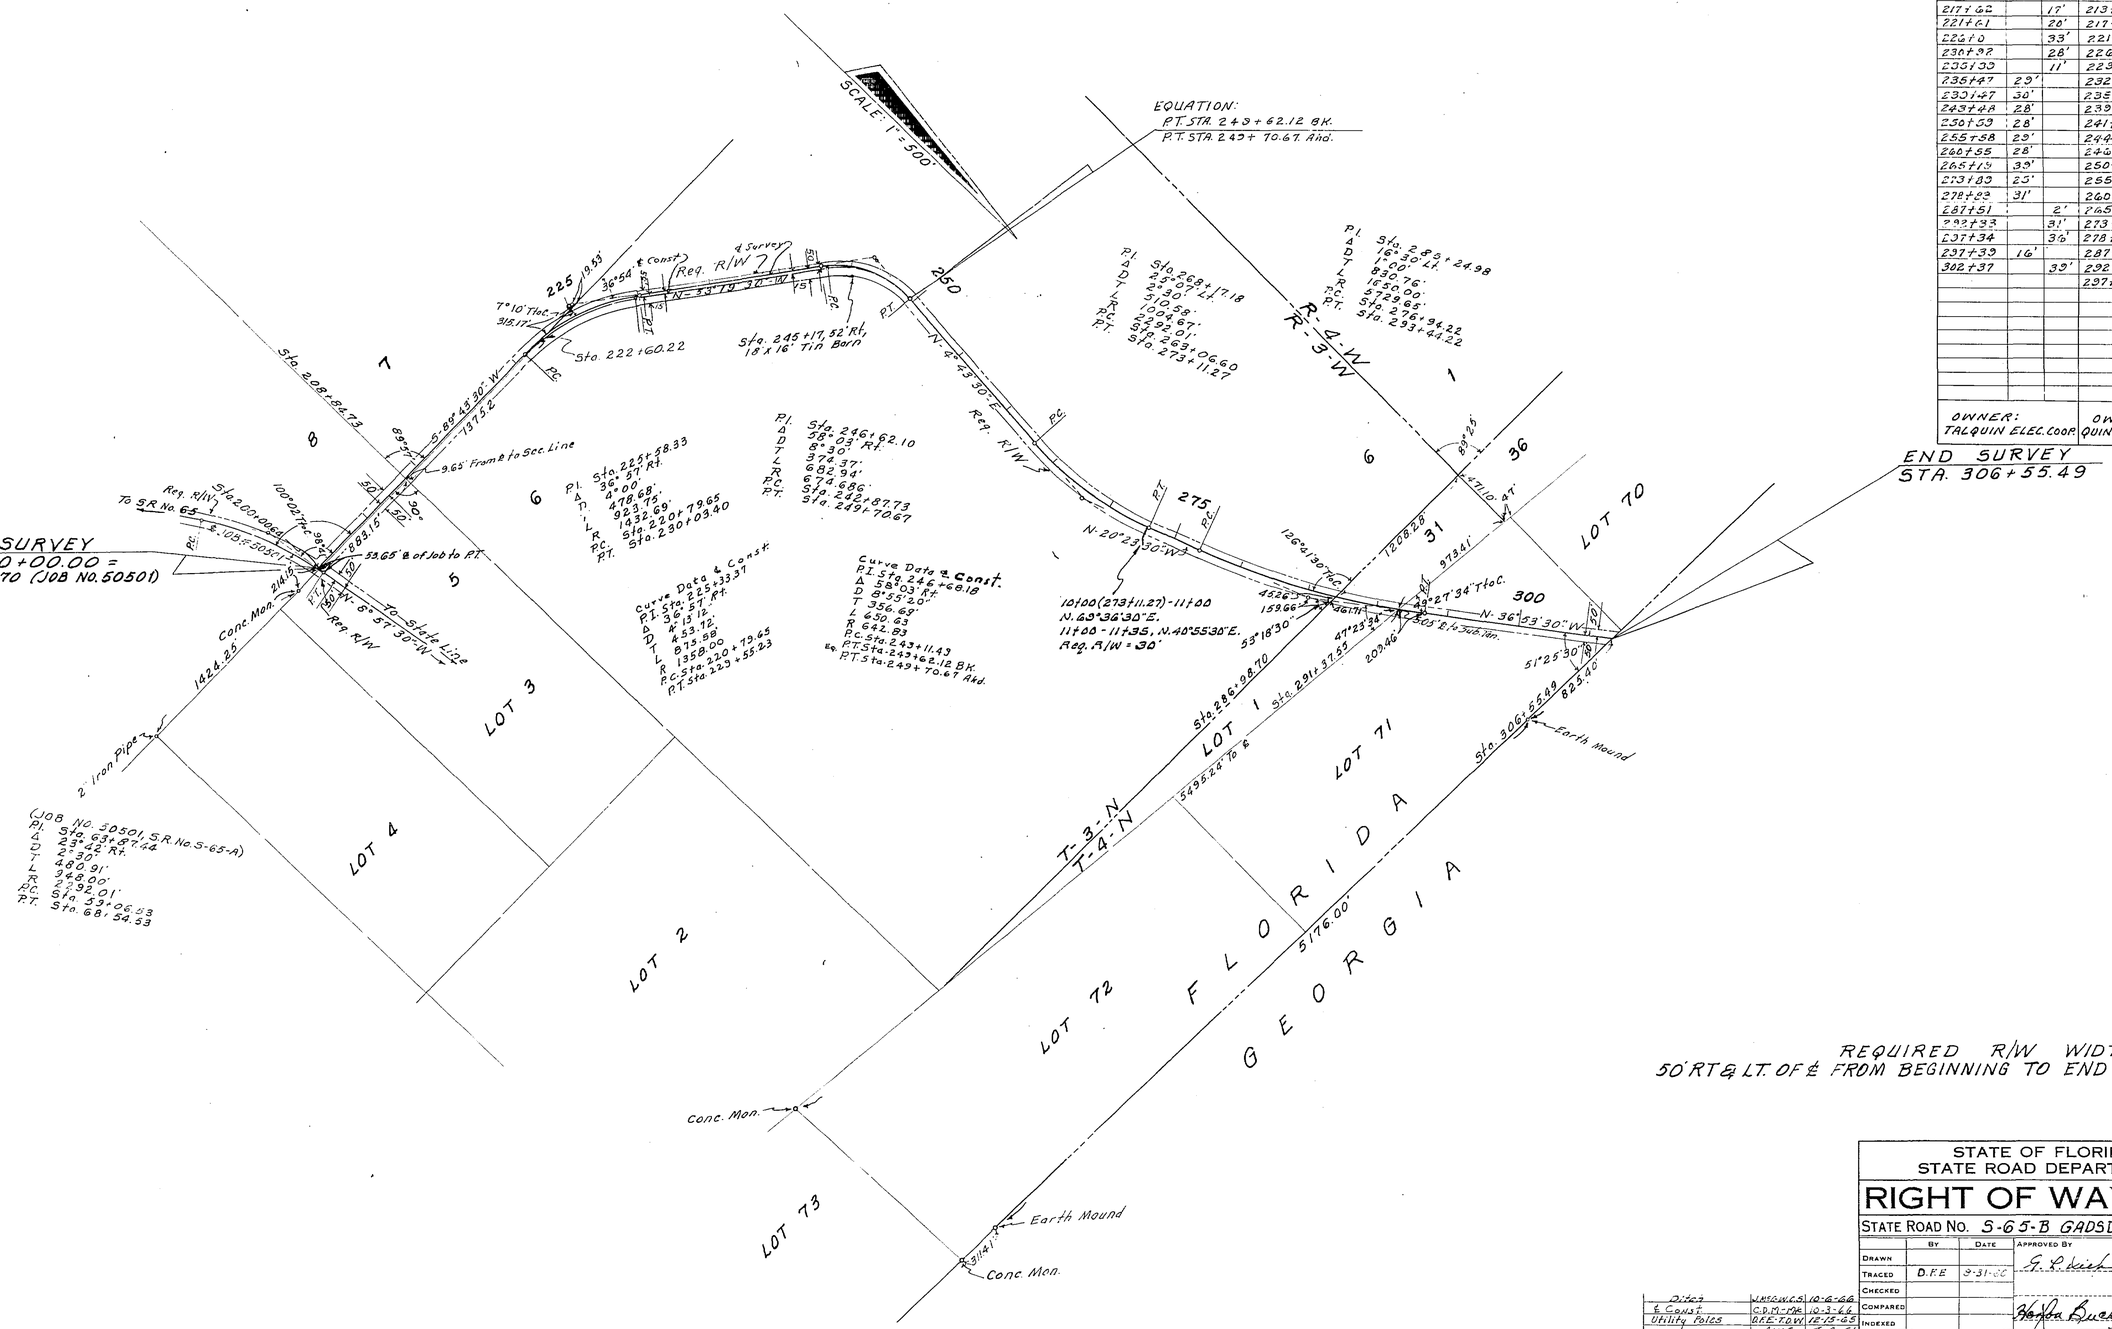

REQUIRED R/W WIDTH
50' RT & LT. OF ℄ FROM BEGINNING TO END OF JOB

Ditch	J.M.S.-W.C.S.	10-6-66
℄ Const.	C.D.M.-MK	10-3-66
Utility Poles	D.F.E.-T.D.W.	12-15-65
	A.W.C.	4-4-61
REVISION	BY	DATE

STATE OF FLORIDA
STATE ROAD DEPARTMENT

RIGHT OF WAY MAP

STATE ROAD No. S-65-B GADSDEN COUNTY

	BY	DATE	APPROVED BY	DATE
DRAWN			G. L. Kirk	DISTRICT ENGINEER
TRACED	D.F.E.	9-31-60		
CHECKED				
COMPARED				ENGINEER OF RIGHTS OF WAY
INDEXED			Hayden Buchan for	4-23-60 STATE HIGHWAY ENGINEER

SECTION. 50502-2601 SHEET 1 OF 1

S.R. S-65-A N.W. TO GEORGIA STATE LINE