FED. ROAD DIV. No.	STATE	SEC. AND JOB No.	FISCAL YEAR	SHEET No.	TOTAL SHEETS
3	FLA.	50503-2601	60	1	1

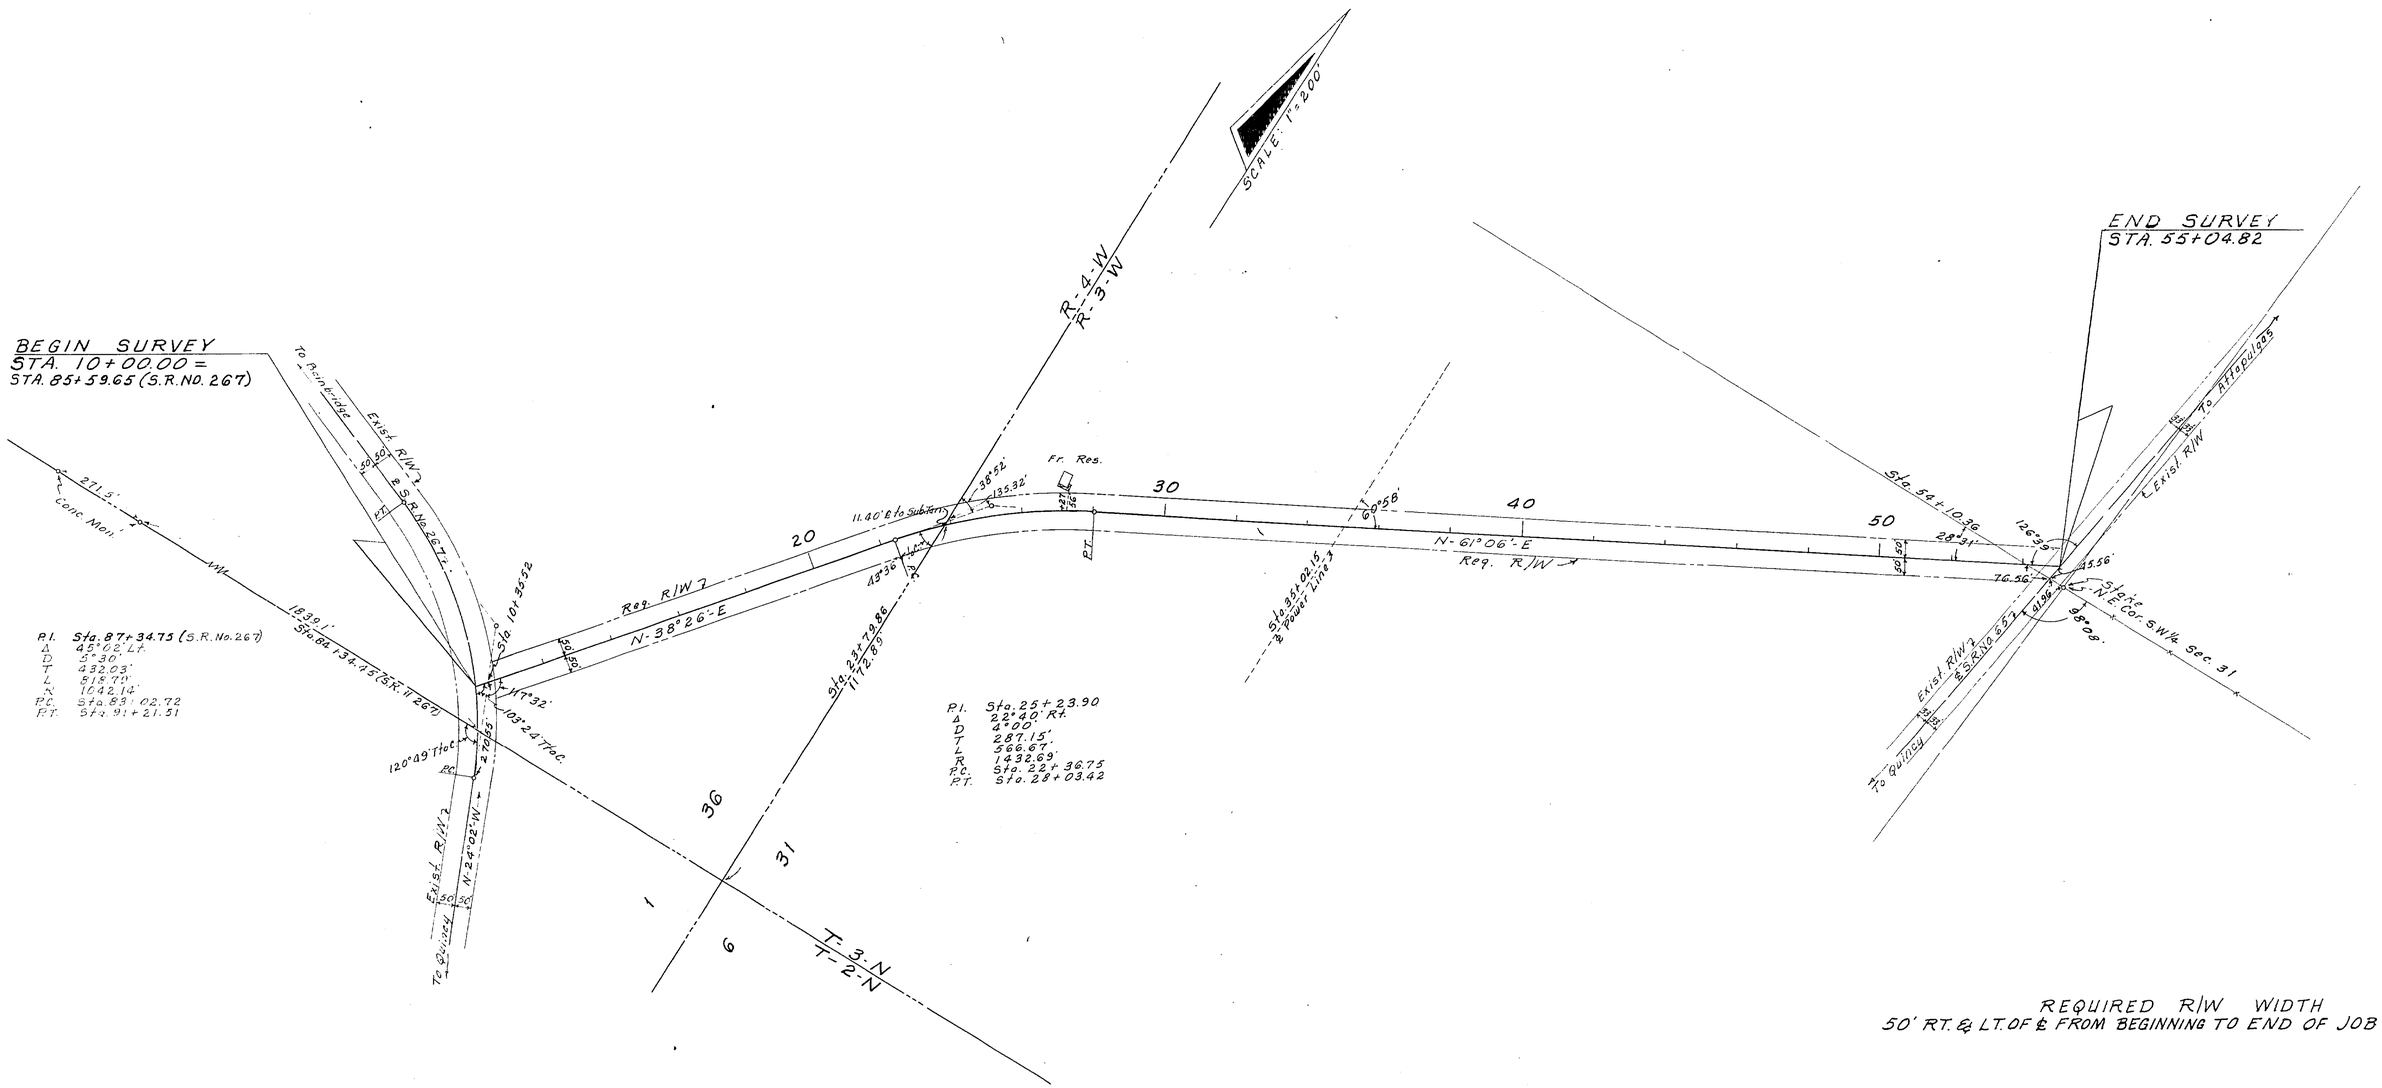

STATE OF FLORIDA
STATE ROAD DEPARTMENT

RIGHT OF WAY MAP

STATE ROAD No. S-270-A GADSDEN COUNTY

	By	Date	Approved By	Date
Drawn				
Traced	D.F.E	9-9-60	District Engineer	
Checked				
Compared			Engineer of Rights of Way	
Indexed			Asst. State Highway Engineer	9-23-60

Revision	By	Date

SECTION. 50503-2601 SHEET 1 OF 1

S.R. 267 TO S.R. 65 NORTH OF QUINCY