| FED. ROAD DIV. No. | STATE | SEC. AND JOB No. | FISCAL YEAR | SHEET No. | TOTAL SHEETS |
|---|---|---|---|---|---|
| 3 | FLA. | 50505-2601<br>50506-2601 | '60 | 1 | 1 |

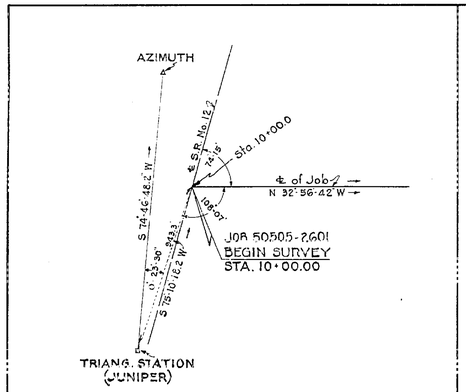


DETAIL OF TRIANGULATION STA. "JUNIPER" TIED TO ℄ STATION 10+00.0 (BEG. OF SURV.)
NO SCALE

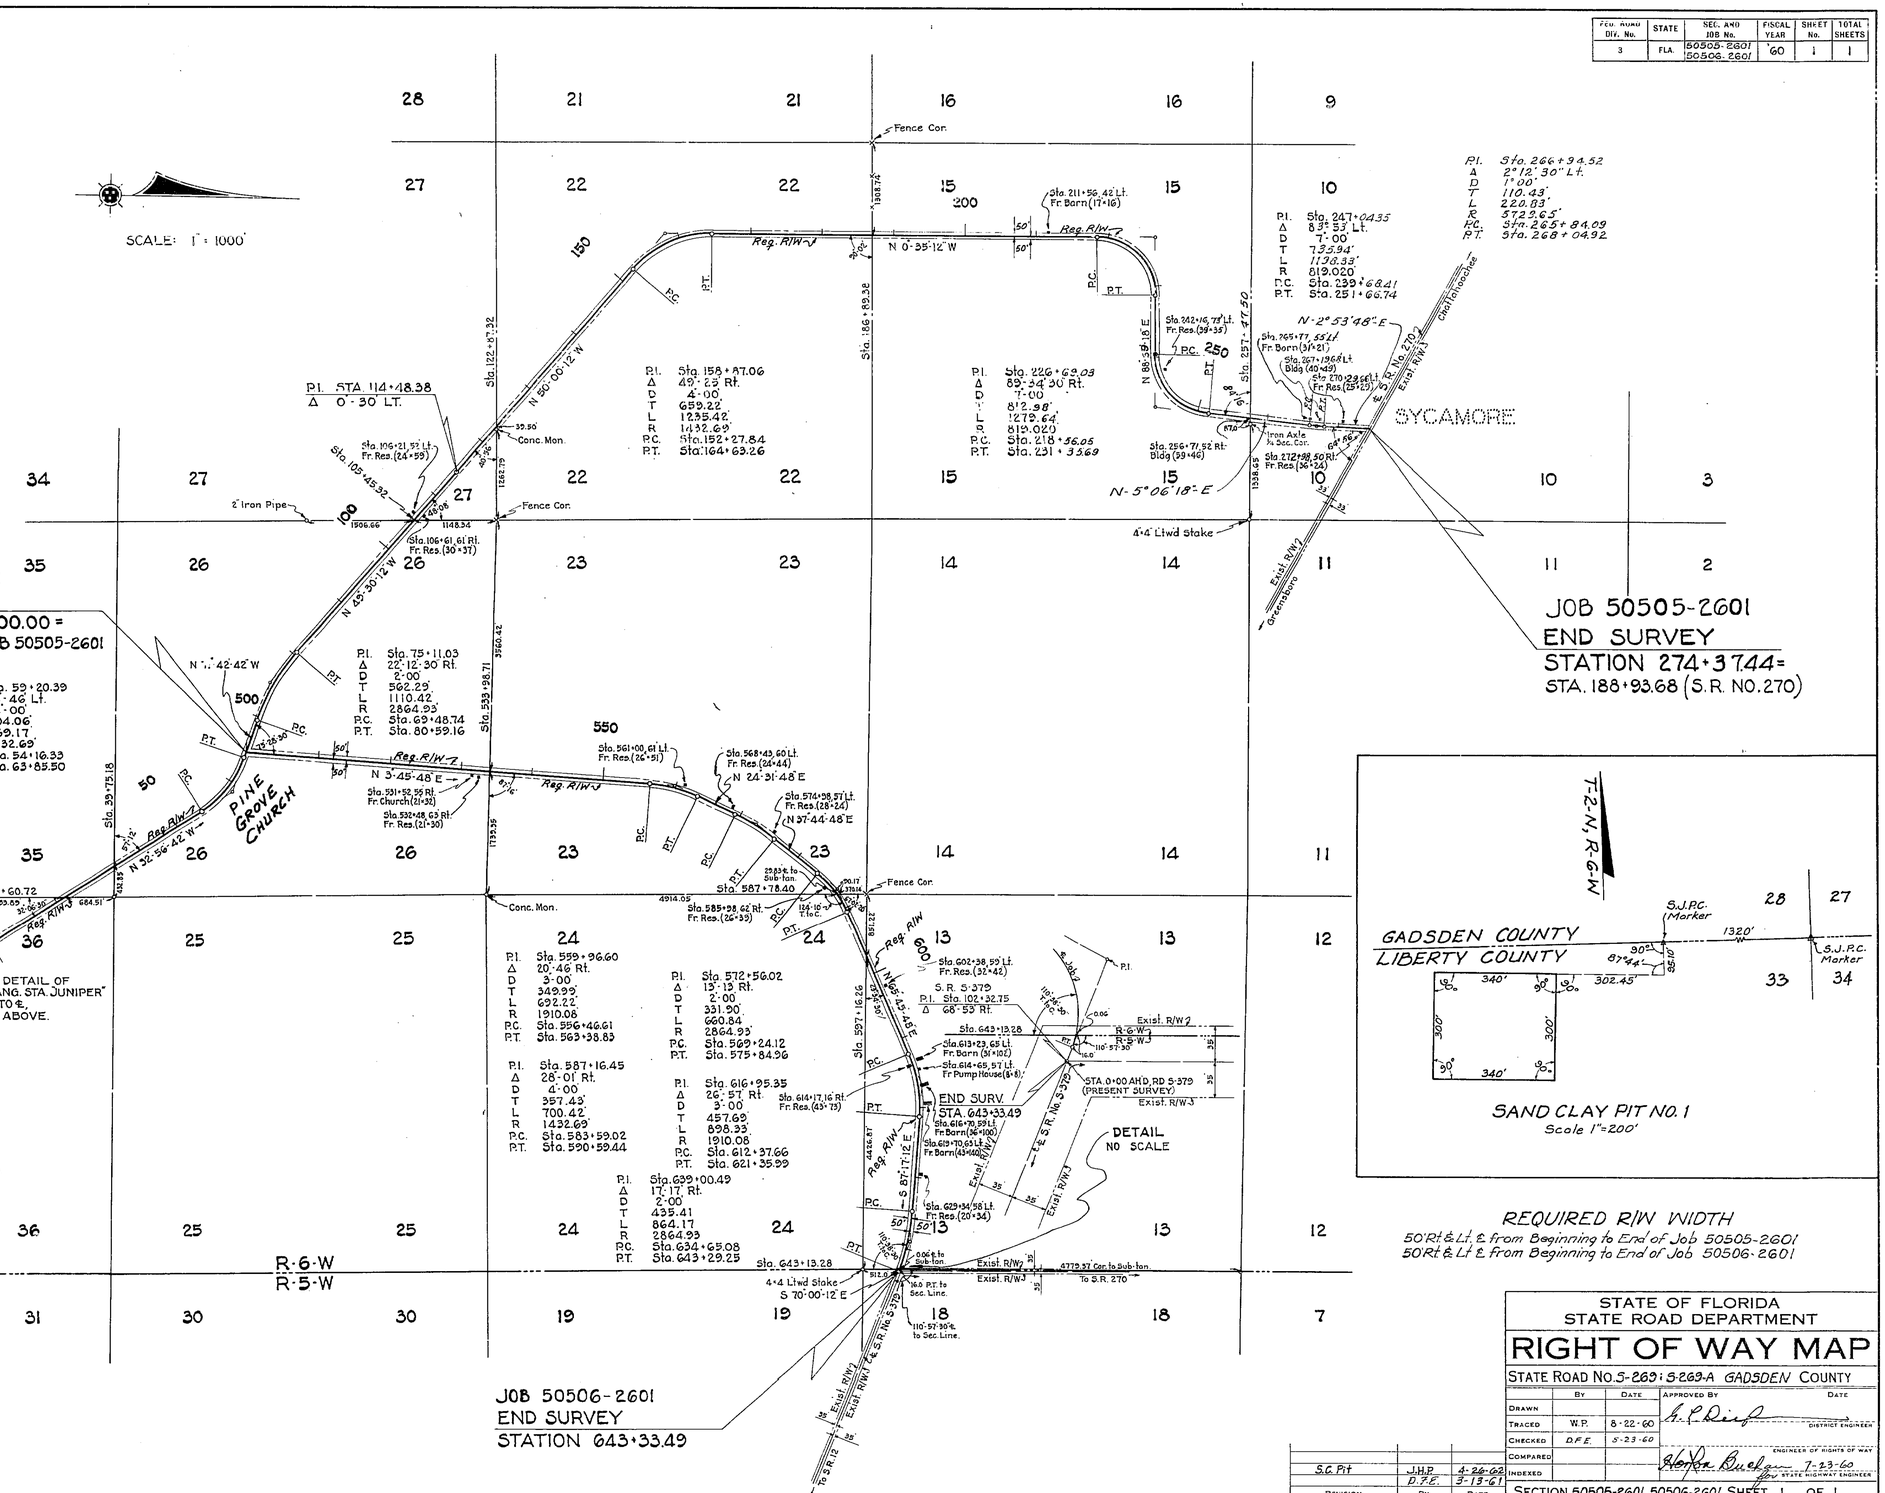





REQUIRED R/W WIDTH
50' Rt & Lt ℄ from Beginning to End of Job 50505-2601
50' Rt & Lt ℄ from Beginning to End of Job 50506-2601

STATE OF FLORIDA
STATE ROAD DEPARTMENT

# RIGHT OF WAY MAP

STATE ROAD No. S-269; S-269-A GADSDEN COUNTY

| | By | Date | Approved By | Date |
|---|---|---|---|---|
| Drawn | | | H. C. Dilup — District Engineer | |
| Traced | W.P. | 8-22-60 | | |
| Checked | D.F.E. | 5-23-60 | | |
| Compared | | | Stephen Budden — Engineer of Rights of Way, for State Highway Engineer | 7-23-60 |
| Indexed | | | | |

| Revision | By | Date |
|---|---|---|
| S.C. Pit | J.H.P. | 4-26-62 |
| | D.F.E. | 3-13-61 |

SECTION 50505-2601, 50506-2601 SHEET 1 OF 1

S.R. 12 TO SYCAMORE AND PINE GROVE CHURCH TO S.R. 379