FED. ROAD DIV. No.	STATE	SEC. AND JOB No.	FISCAL YEAR	SHEET No.	TOTAL SHEETS
3	FLA.	50507-2601		1	2

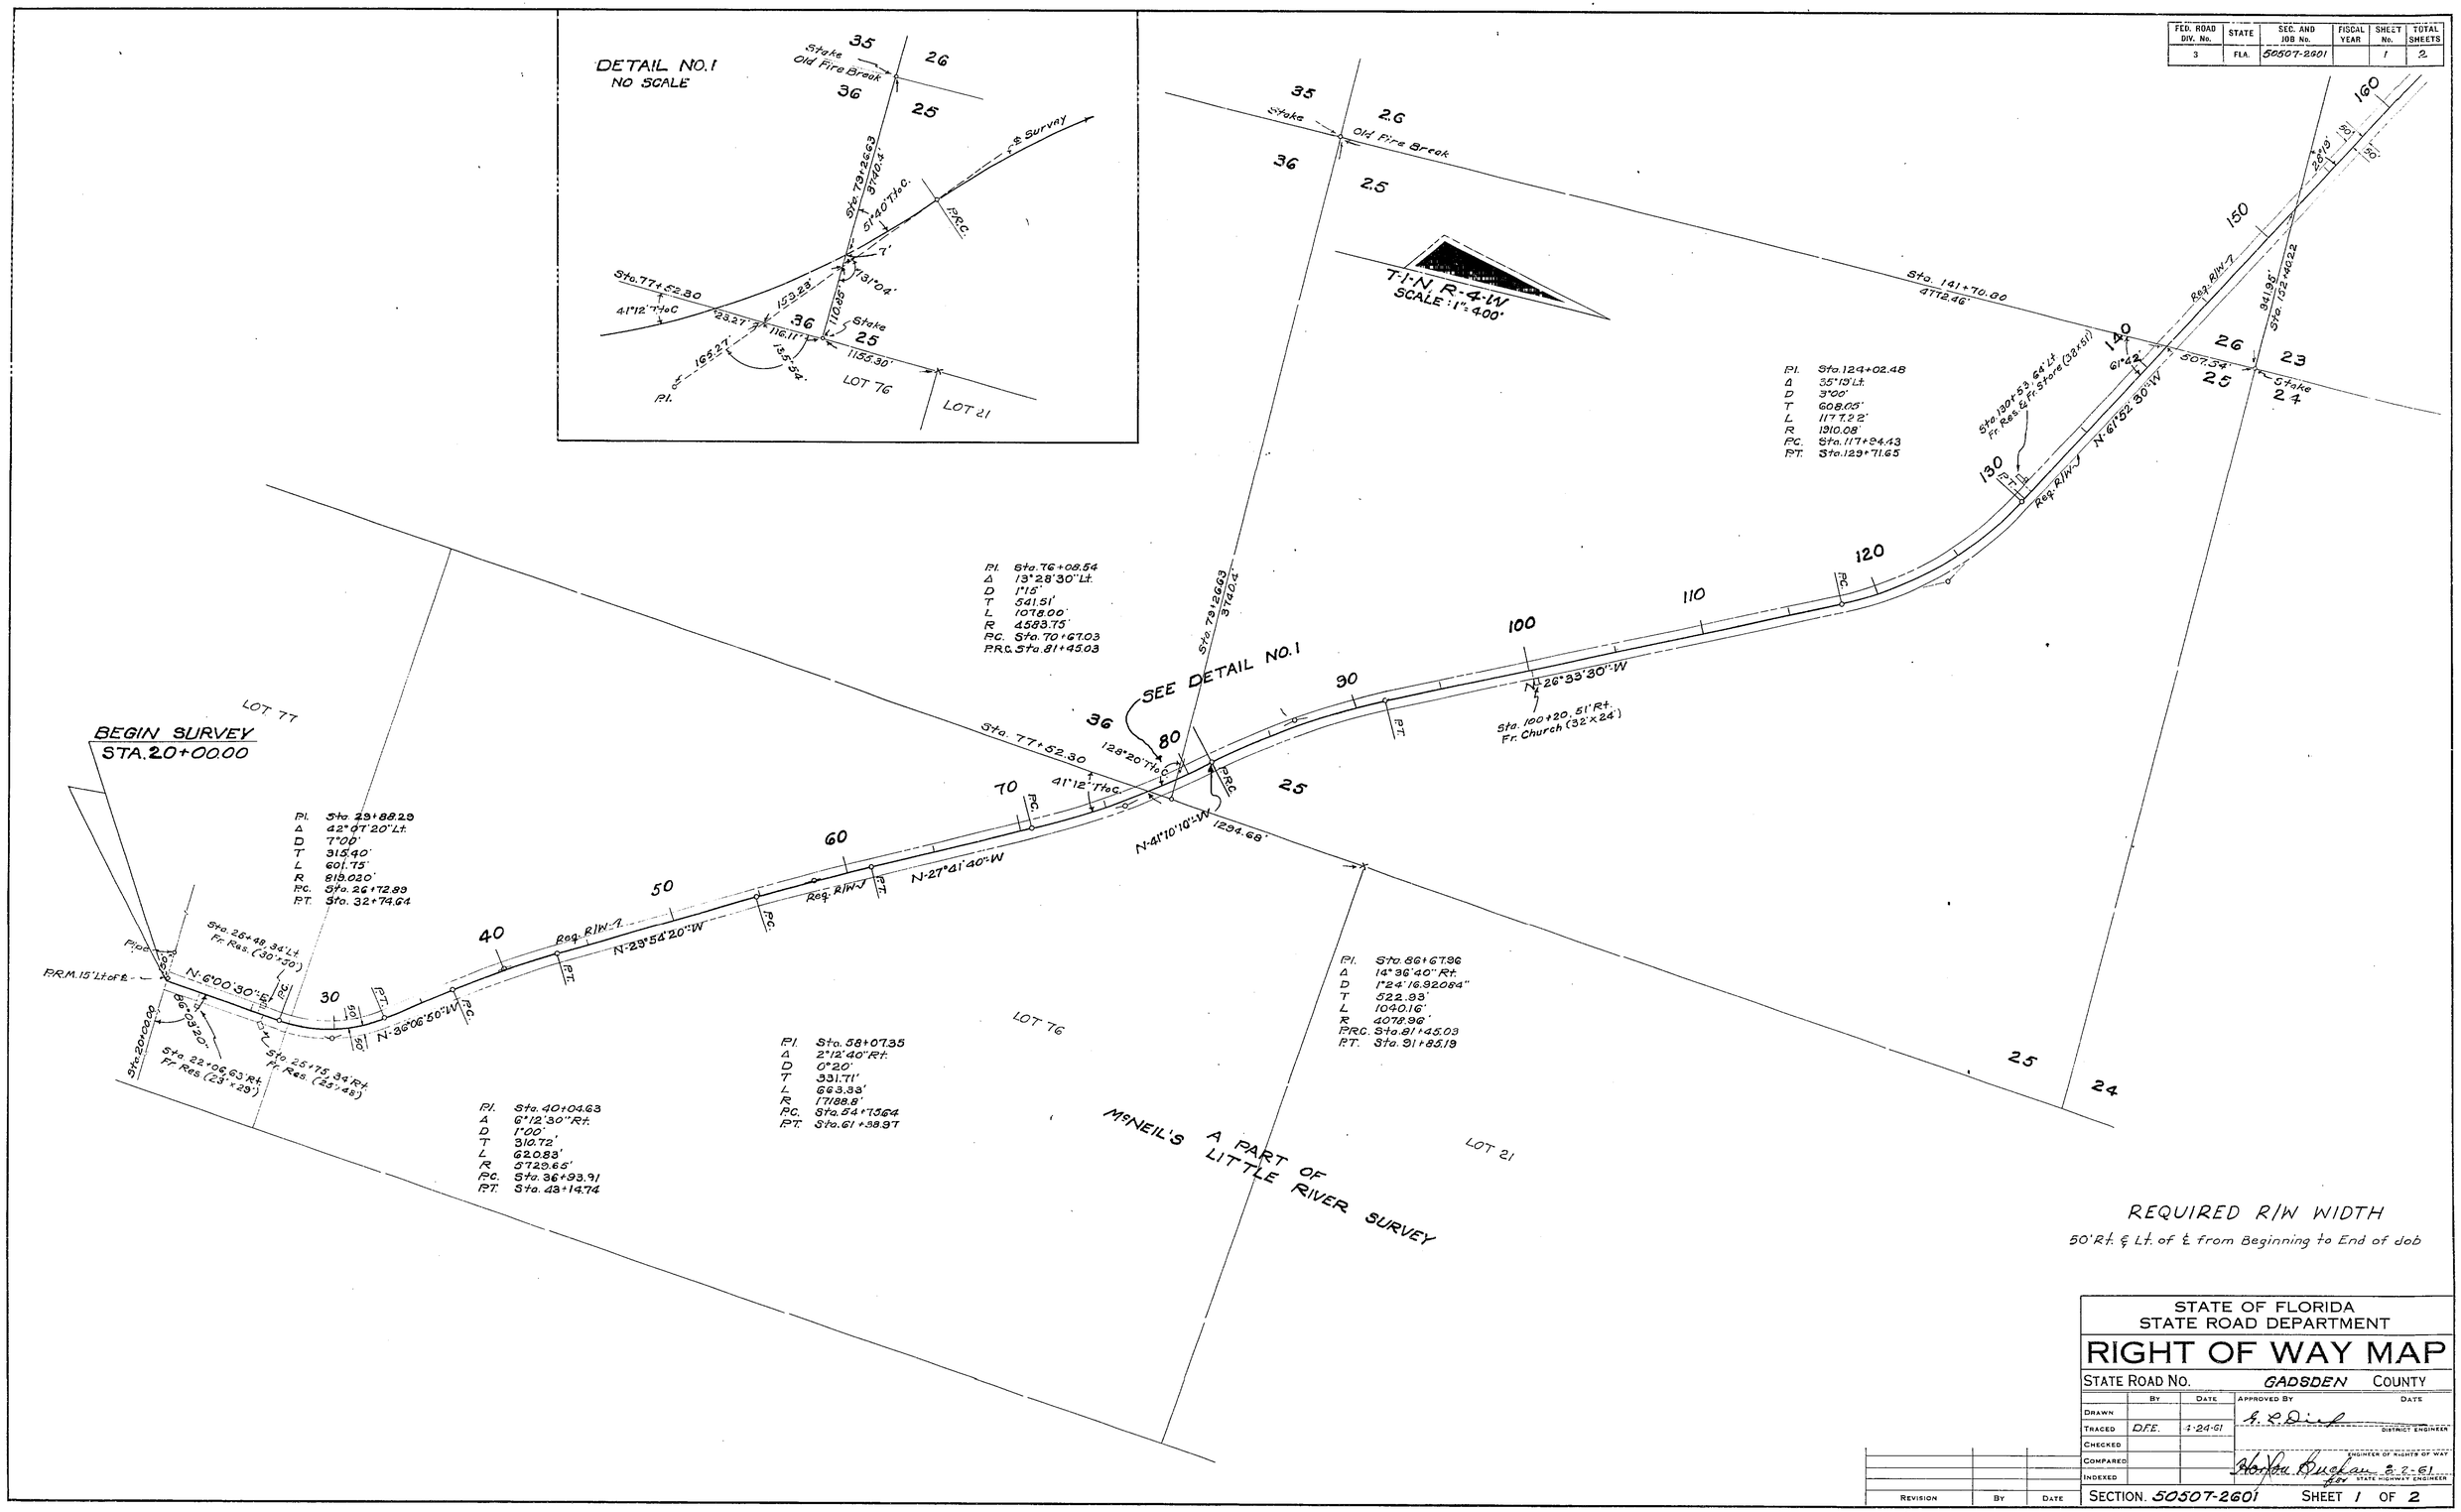

REQUIRED R/W WIDTH

50' Rt. & Lt. of ℄ from Beginning to End of Job

STATE OF FLORIDA
STATE ROAD DEPARTMENT

RIGHT OF WAY MAP

STATE ROAD NO. GADSDEN COUNTY

	BY	DATE	APPROVED BY	DATE
DRAWN			G. L. Dick	DISTRICT ENGINEER
TRACED	D.F.E.	4-24-61		
CHECKED				ENGINEER OF RIGHTS OF WAY
COMPARED			Horton Buchan	8-2-61
INDEXED				STATE HIGHWAY ENGINEER

REVISION	BY	DATE

SECTION. 50507-2601 SHEET 1 OF 2

LAKE TALQUIN - ANTIOCH CHURCH (S.R. 267)

FED. ROAD DIV. No.	STATE	SEC. AND JOB No.	FISCAL YEAR	SHEET No.	TOTAL SHEETS
3	FLA.	50507-2601		2	2

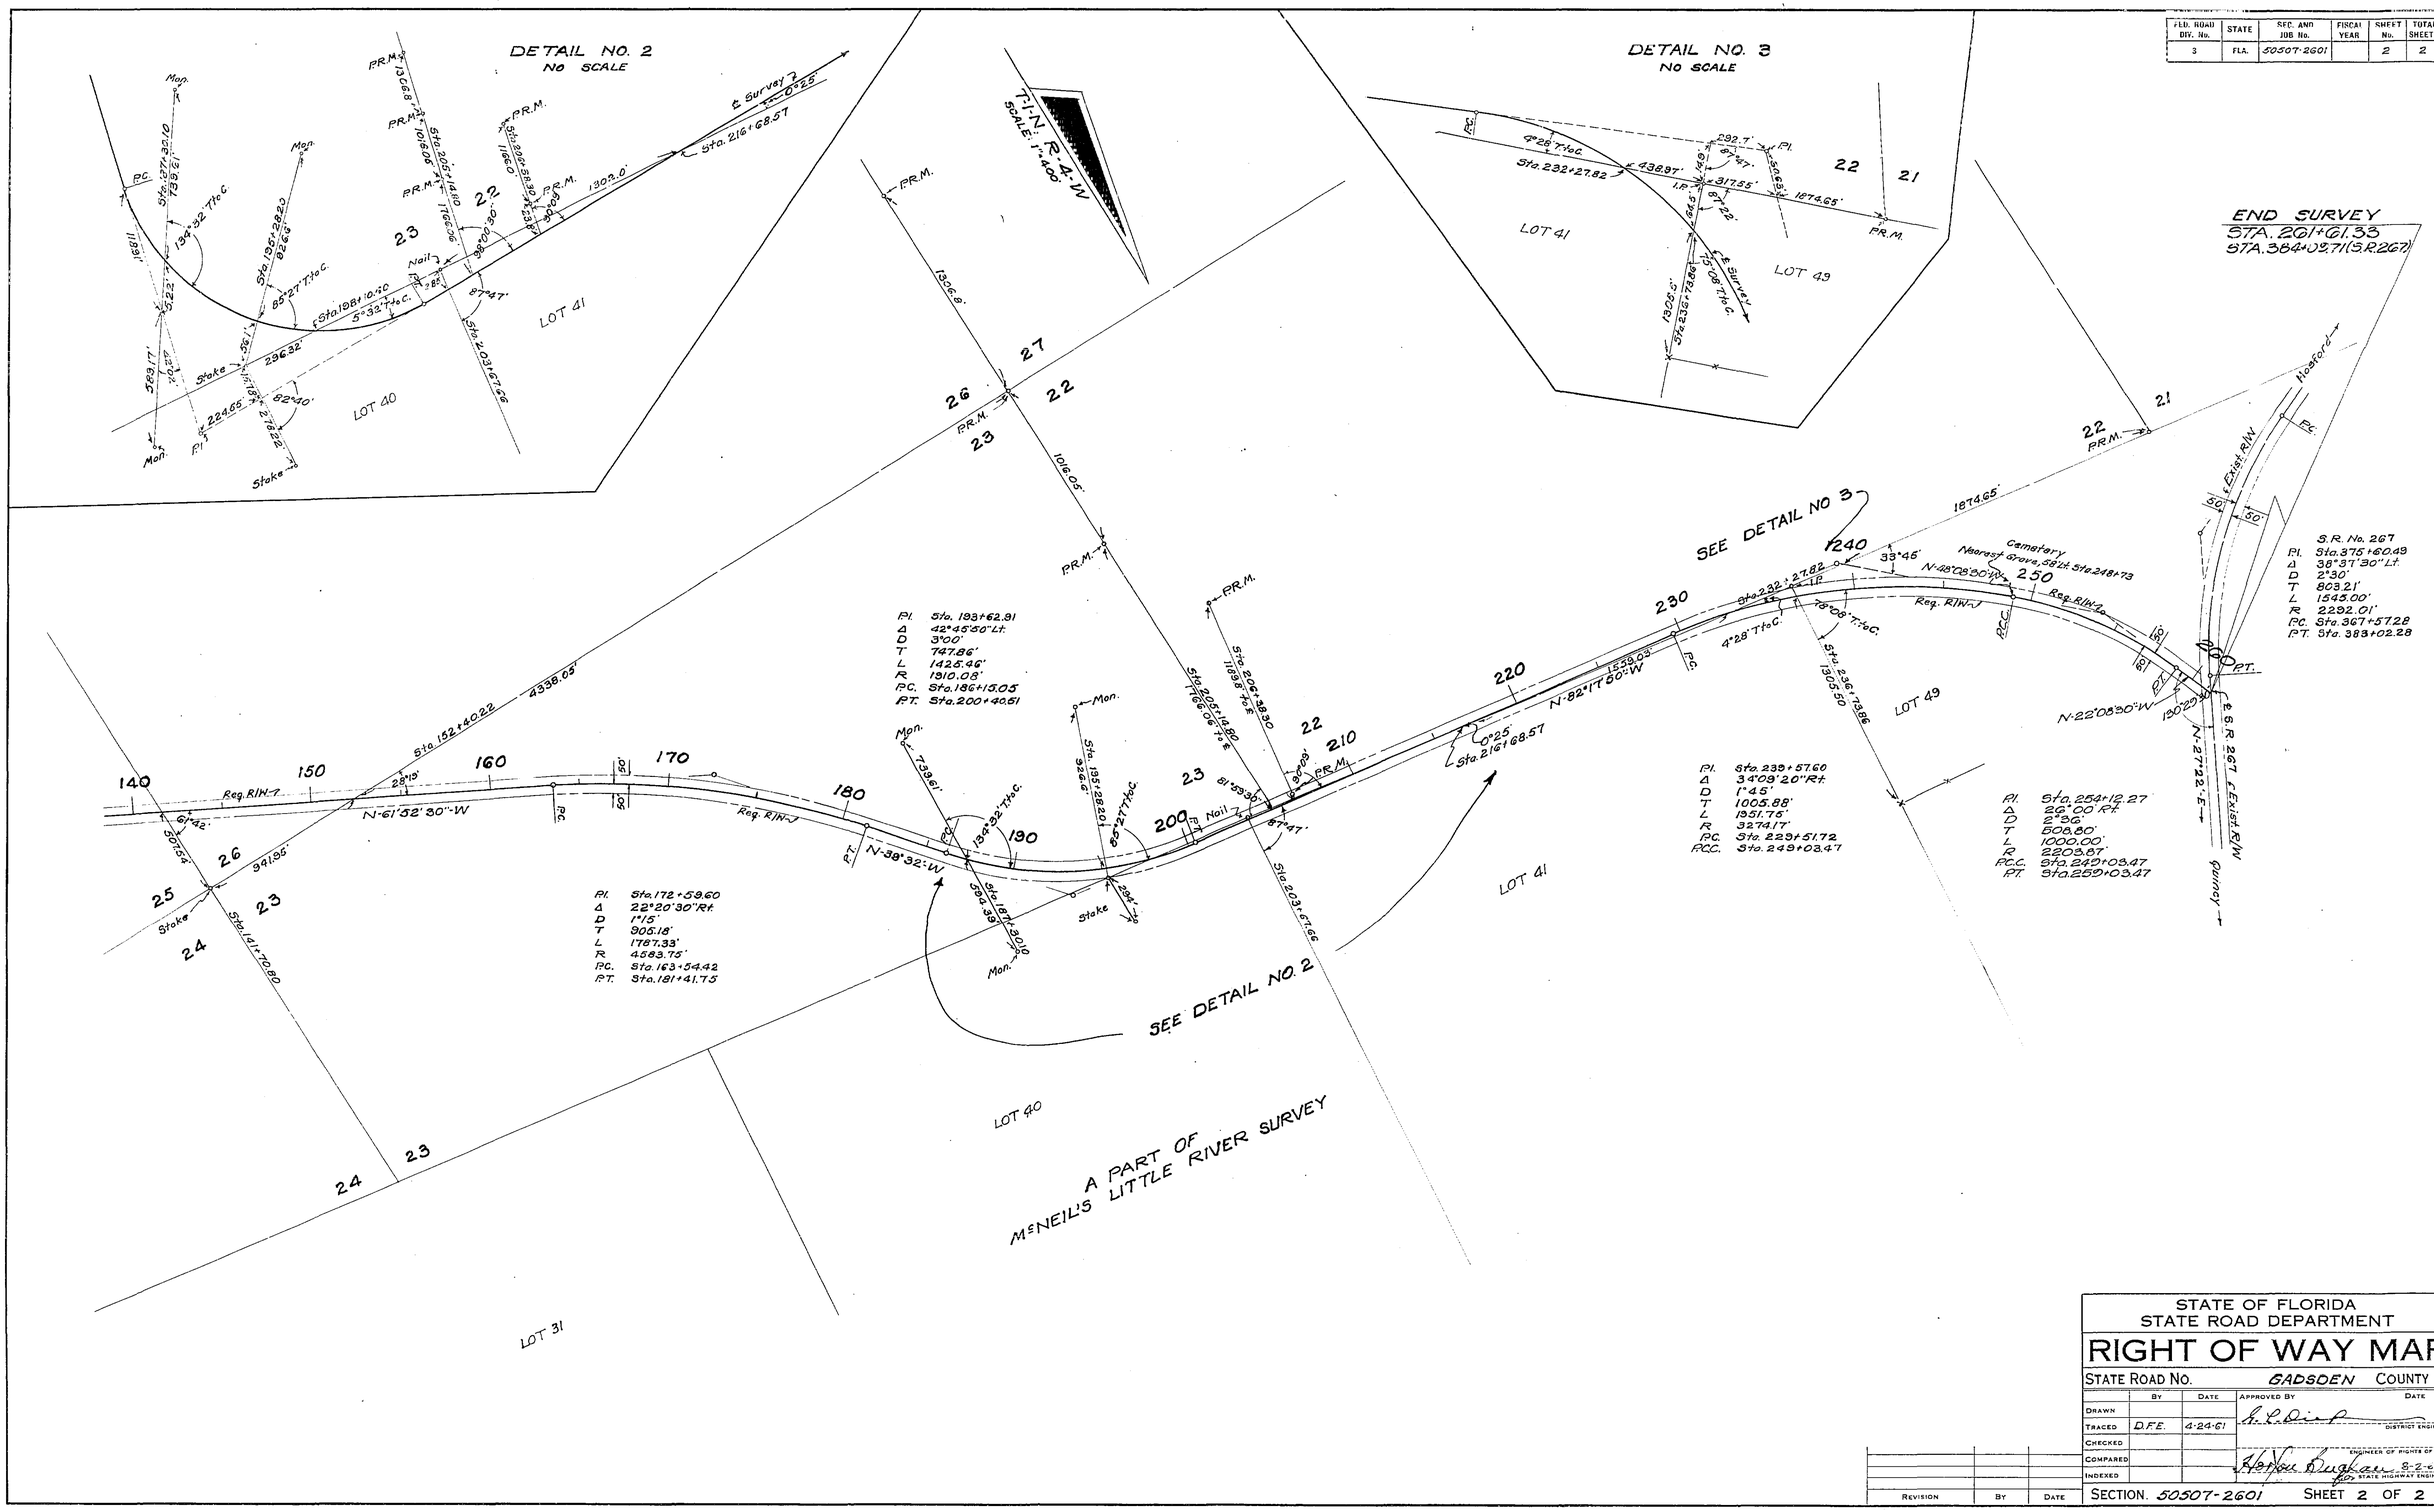

STATE OF FLORIDA
STATE ROAD DEPARTMENT

RIGHT OF WAY MAP

STATE ROAD No. GADSDEN COUNTY

	By	Date	Approved By	Date
Drawn				
Traced	D.F.E.	4-24-61	District Engineer	
Checked				
Compared			Engineer of Rights of Way	
Indexed			for State Highway Engineer	5-2-61

Revision	By	Date

SECTION. 50507-2601 SHEET 2 OF 2

LAKE TALQUIN-ANTIOCH CHURCH (S.R. 267)