FED. ROAD DIV. No.	STATE	PROJECT No.	FISCAL YEAR	SHEET No.
3	FLA.	50508-2603	'63	1

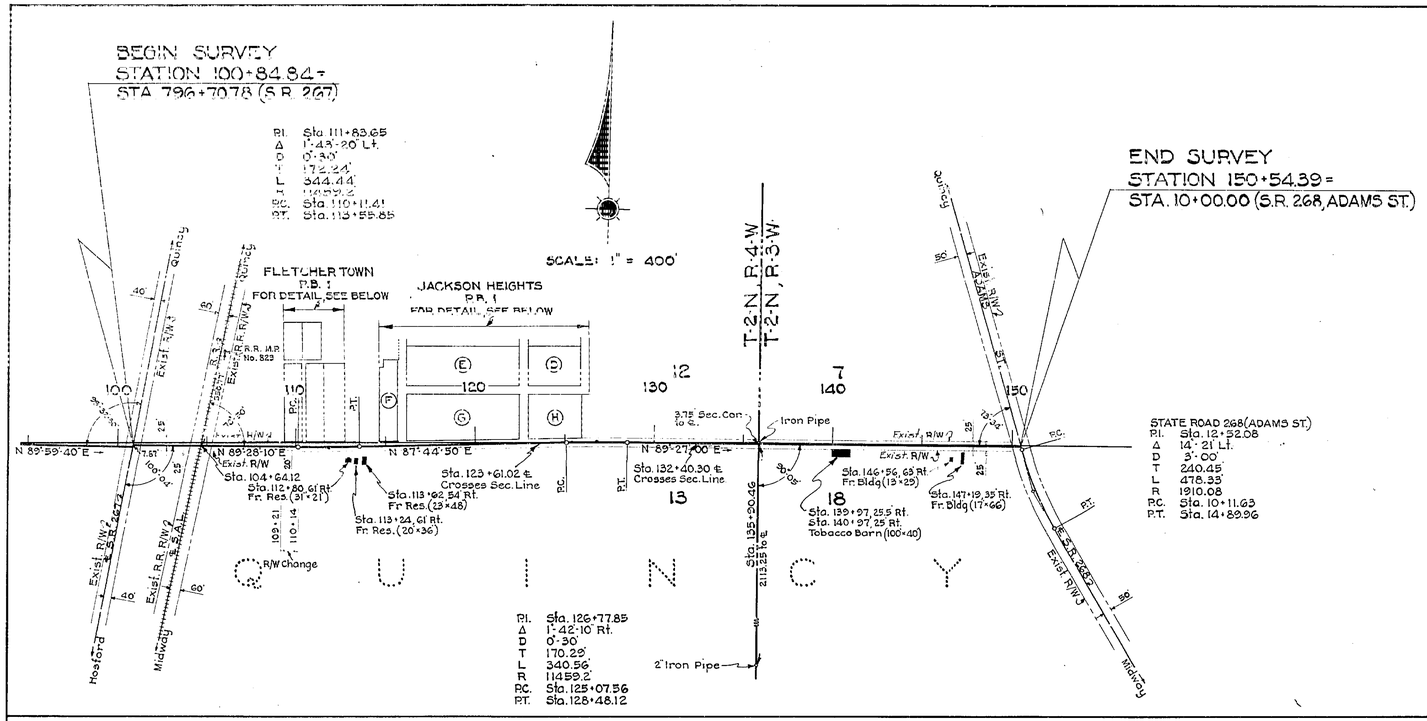

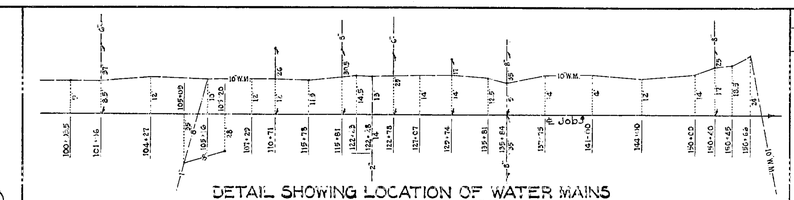

DETAIL SHOWING LOCATION OF WATER MAINS
OWNED BY CITY OF QUINCY
NO SCALE

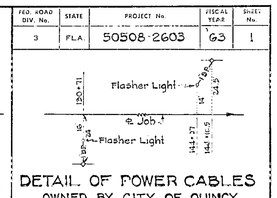

DETAIL OF POWER CABLES
OWNED BY CITY OF QUINCY
NO SCALE

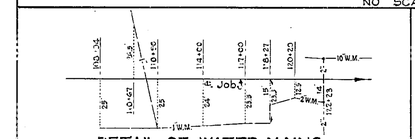

DETAIL OF WATER MAINS
OWNED BY CITY OF QUINCY
NO SCALE

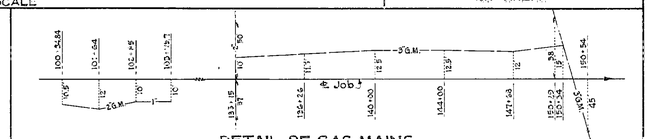

DETAIL OF GAS MAINS
OWNED BY CITY OF QUINCY
NO SCALE

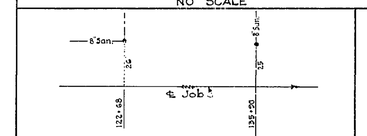

DETAIL OF SANITARY SEWERS
OWNED BY CITY OF QUINCY
NO SCALE

DETAIL OF SECTION TIE
NO SCALE

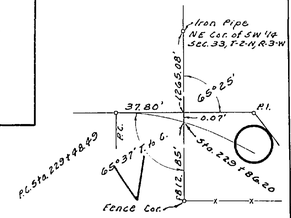

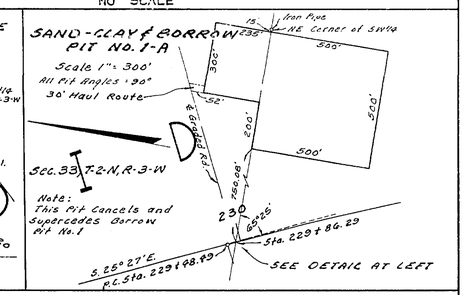

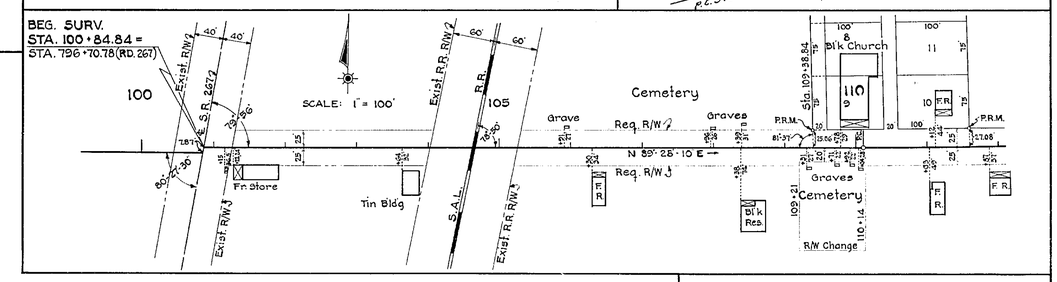

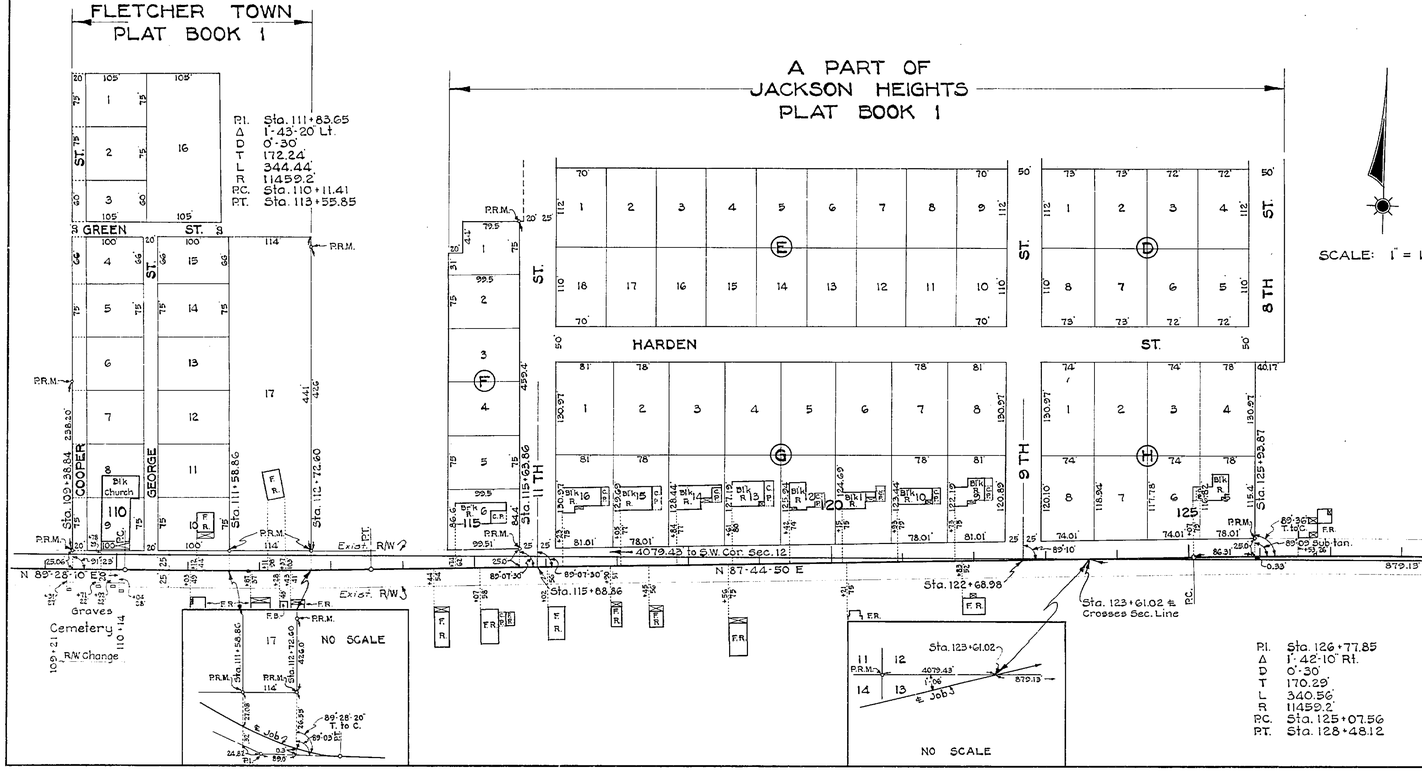

UTILITY POLES

POWER			TELEPHONE				
STA.	RT.	LT.	STA.	RT.	LT.	STA.	RT.	LT.
122+49		23'	101+28		24.5	130+71	24'	
124+84		23'	102+68		24	132+33		24'
126+17		23'	104+13		24'	133+21	24'	
128+48		24'	105+23		22'	133+34	24'	
130+27		24'	105+72		24'	134+23		22'
132+33		24'	106+23	23'		134+47	24'	
135+70		24'	106+45		23'	135+70		24'
139+70		24'	108+21		24'	136+10	23.5	
141+56		23'	120+85		24'	138+06	23'	
144+10.5		24.5'	122+25	24'		140+02	22'	
146+61		23'	122+49		23'	140+30	23'	
148+29		24'	124+84		23'	142+07		24
130+71	24'		126+17		23'	142+10	22'	
134+23		22'	128+48		24'	144+30	23'	
			130+27		24'	147+78	23'	

POWER:- CITY OF QUINCY

TELEPHONE:- QUINCY TELEPHONE COMPANY

STATE OF FLORIDA
STATE ROAD DEPARTMENT

RIGHT OF WAY MAP

STATE ROAD No. GADSDEN COUNTY

	BY	DATE
DRAWN		
TRACED	W.P.	6-15-64
CHECKED		
COMPARED		
INDEXED		

APPROVED BY — DATE — DISTRICT ENGINEER

ENGINEER OF RIGHTS OF WAY

STATE HIGHWAY ENGINEER

REVISION	BY	DATE
J.C. (Barron Pit Note)	R.R.M.-T.D.W.	12-18-64
Exist. R/W	H.E.-H.T.R.	1-22-64
Sand-Clay & B. Pit No. 1	J.C.-T.D.W.	11-10-64
R/W & Ditch	J.C.-T.D.W.	9-16-64
Bid Set & Bor. Pit	D.F.E.-T.D.W.	12-30-64

SECTION 50508-2603 SHEET 1 OF 1

EXPERIMENT STATION ROAD

FED. ROAD DIV. No.	STATE	PROJECT No.	FISCAL YEAR	SHEET No.
3	FLA.	50508-2603		2

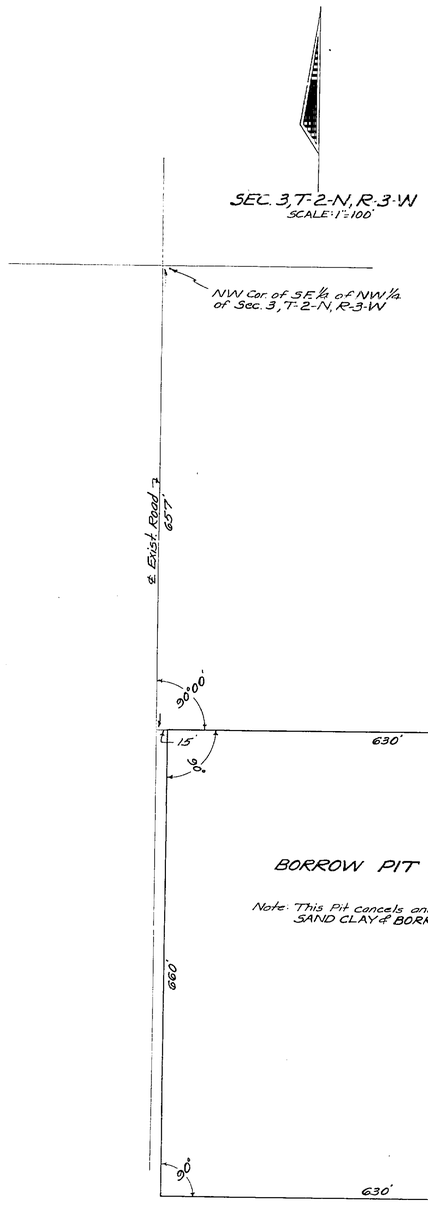

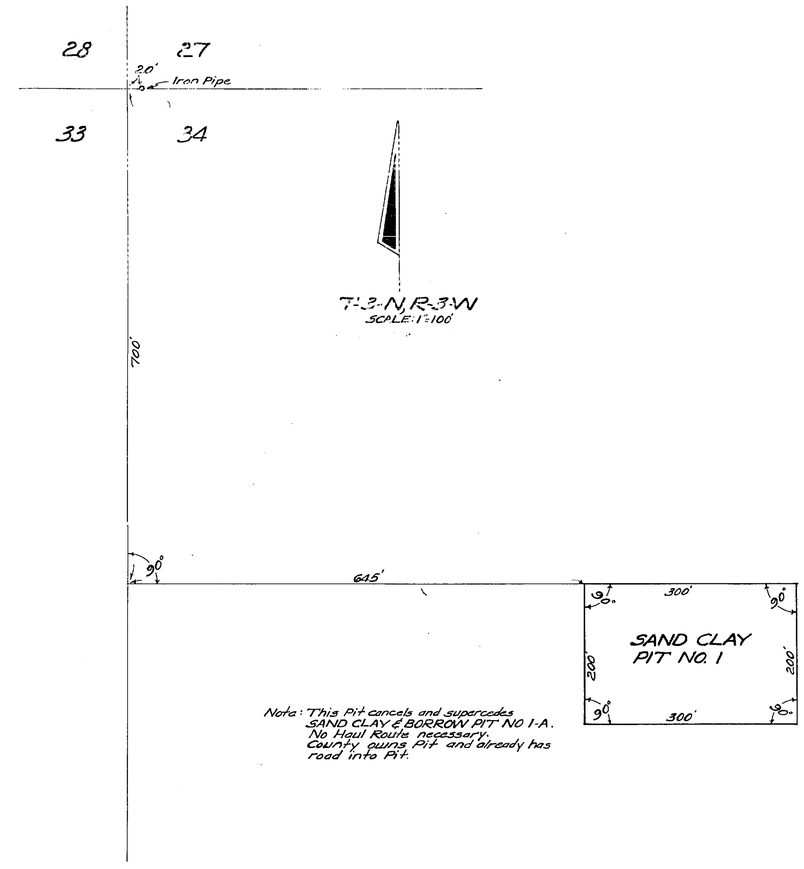

STATE OF FLORIDA
STATE ROAD DEPARTMENT

RIGHT OF WAY MAP

STATE ROAD NO. GADSDEN COUNTY

	BY	DATE	APPROVED BY	DATE
DRAWN	D.F.E.	12-31-64	G. R. Dunn	DISTRICT ENGINEER
TRACED				
CHECKED				
COMPARED				ENGINEER OF RIGHTS OF WAY
INDEXED				1-11-65 STATE HIGHWAY ENGINEER

REVISION	BY	DATE

SECTION. 50508-2603 SHEET 2 OF 2

EXPERIMENT STATION ROAD