FED. ROAD DIV. No.	STATE	F A PROJECT NO.	FISCAL YEAR	SHEET No.
3	FLA.	50508-2605		1

UTILITY POLES

POWER			TELEPHONE					
STA.	RT.	LT.	STA.	RT.	LT.	STA.	RT.	LT.
53+87	21'		26+49	14'		*134+14		34'
56+36	31'		29+00	28'		*140+75		33'
60+14	35'		34+07		14'	141+37	24	
61+50	32'		36+06		5'	*142+24		4m'
63+68	46'		38+39	13'		143+67	25'	
66+12	4'		40+54		8'	*144+44		38'
67+00		1'	54+16		13'	*145+33		32'
70+10	12'		56+38	31'		146+45	13'	
72+40	68'		60+11	36'		*146+94		40'
72+66	16'		61+50	35		*148+55		24'
75+46	41'		64+00	4'		149+77	24'	
77+69	27		67+00		1'	*150+11		30'
79+55	16'		70+10	12'		150+86	20'	
84+05	4'		73+34	20'		*151+77		36'
87+25	10'		75+34	47'		153+10	27'	
90+59		18'	77+64	27'		*154+14		30'
90+20		43'	79+55	16'		*154+76		39'
135+82	23'		84+05	4'		155+97	29'	
138+83	23'		87+25	10'		*156+38		34'
141+27	24'		90+53		18'	*157+06		36
145+67	23'		*131+46		65'	159+18	17'	
146+45	19'		*132+38		34'	*158+24		20'
148+77	24'		*134+33		33'	161+48	20'	
150+66	20'		135+82	23'		*159+82		14'
153+10	27'		*136+12		34'	*160+32		21'
155+97	29'		*137+60		33'			
159+18	17'		138+83	23'				

City of Quincy — Quincy Telephone Co. — *Western Union

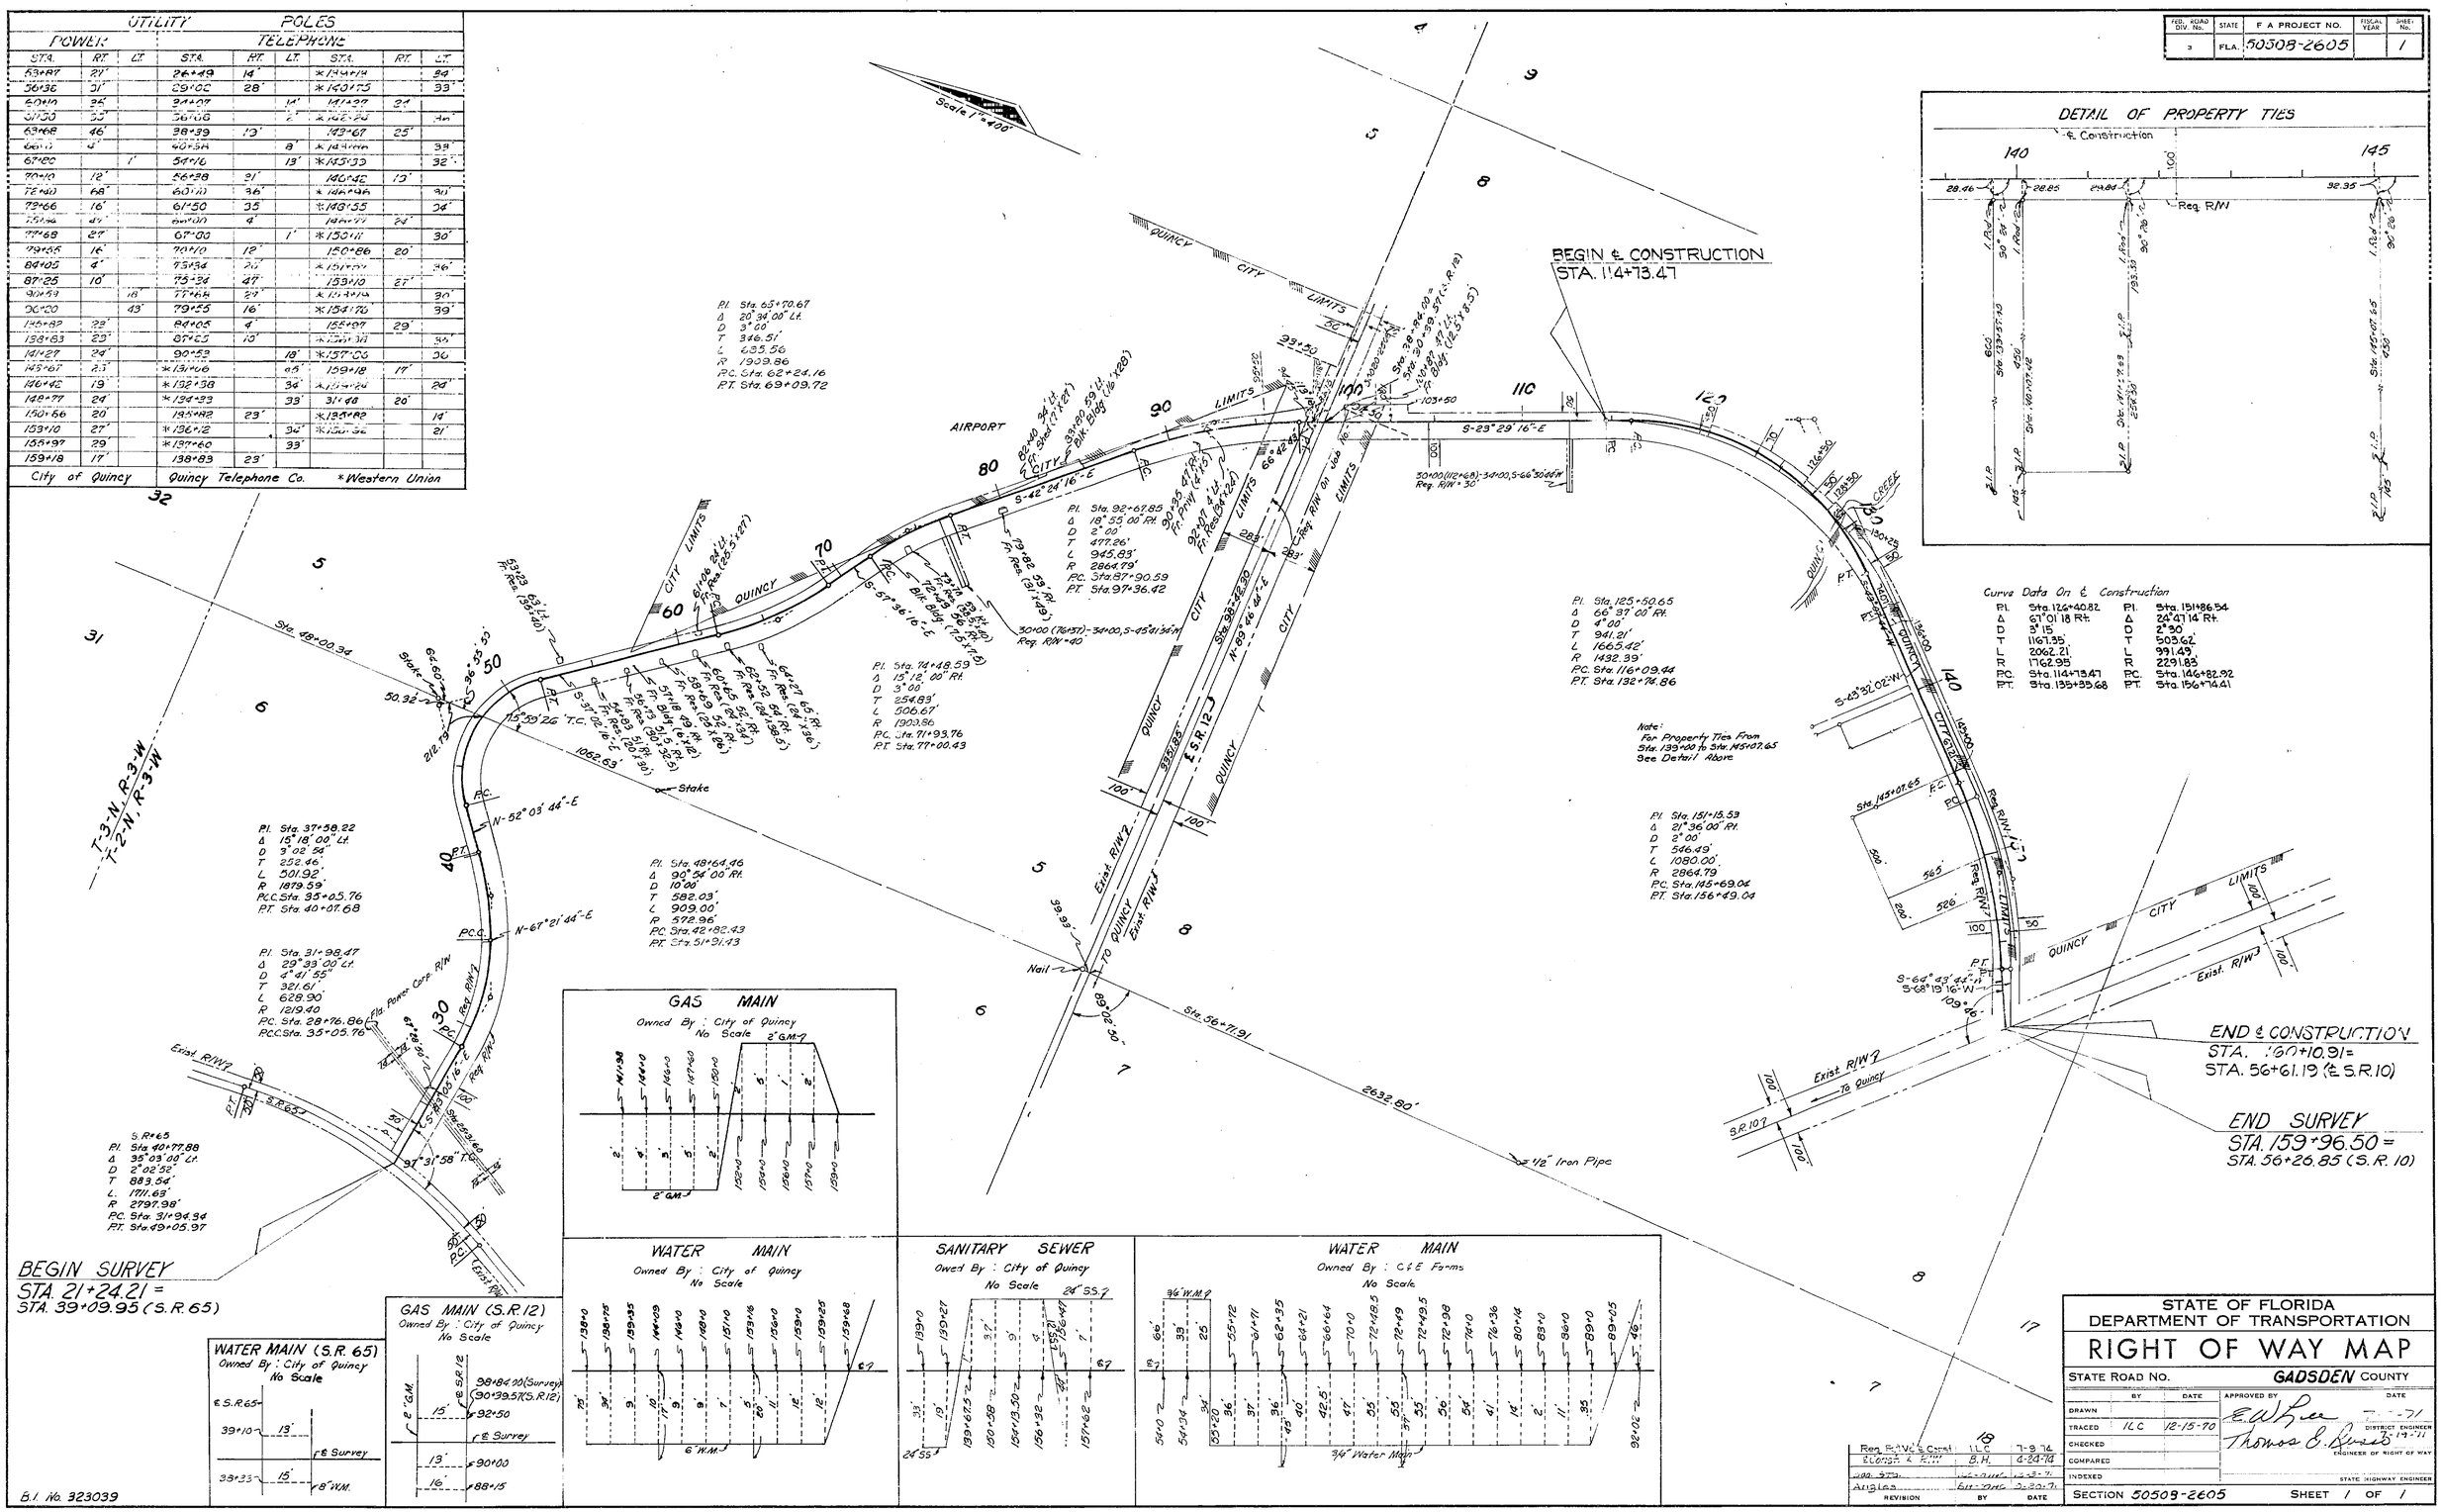

STATE OF FLORIDA
DEPARTMENT OF TRANSPORTATION

RIGHT OF WAY MAP

STATE ROAD No. — GADSDEN COUNTY

	BY	DATE
DRAWN		
TRACED	I.L.C.	12-15-70
CHECKED		
COMPARED		
INDEXED		

APPROVED BY — DATE — DISTRICT ENGINEER — ENGINEER OF RIGHT OF WAY — STATE HIGHWAY ENGINEER

REVISION	BY	DATE
Req. R/W & Const.	I.L.C.	7-9-74
Florist & Fruit	B.H.	6-24-74
[illegible]	[illegible]	[illegible]
Angles	[illegible]	[illegible]

SECTION 50508-2605 — SHEET 1 OF 1

FROM S.R. # 65 TO S.R. # 10 VIA AIRPORT