FED. ROAD DIV. No.	STATE	PROJECT No.	FISCAL YEAR	SHEET No.
3	FLA.	50517-2601	68	1

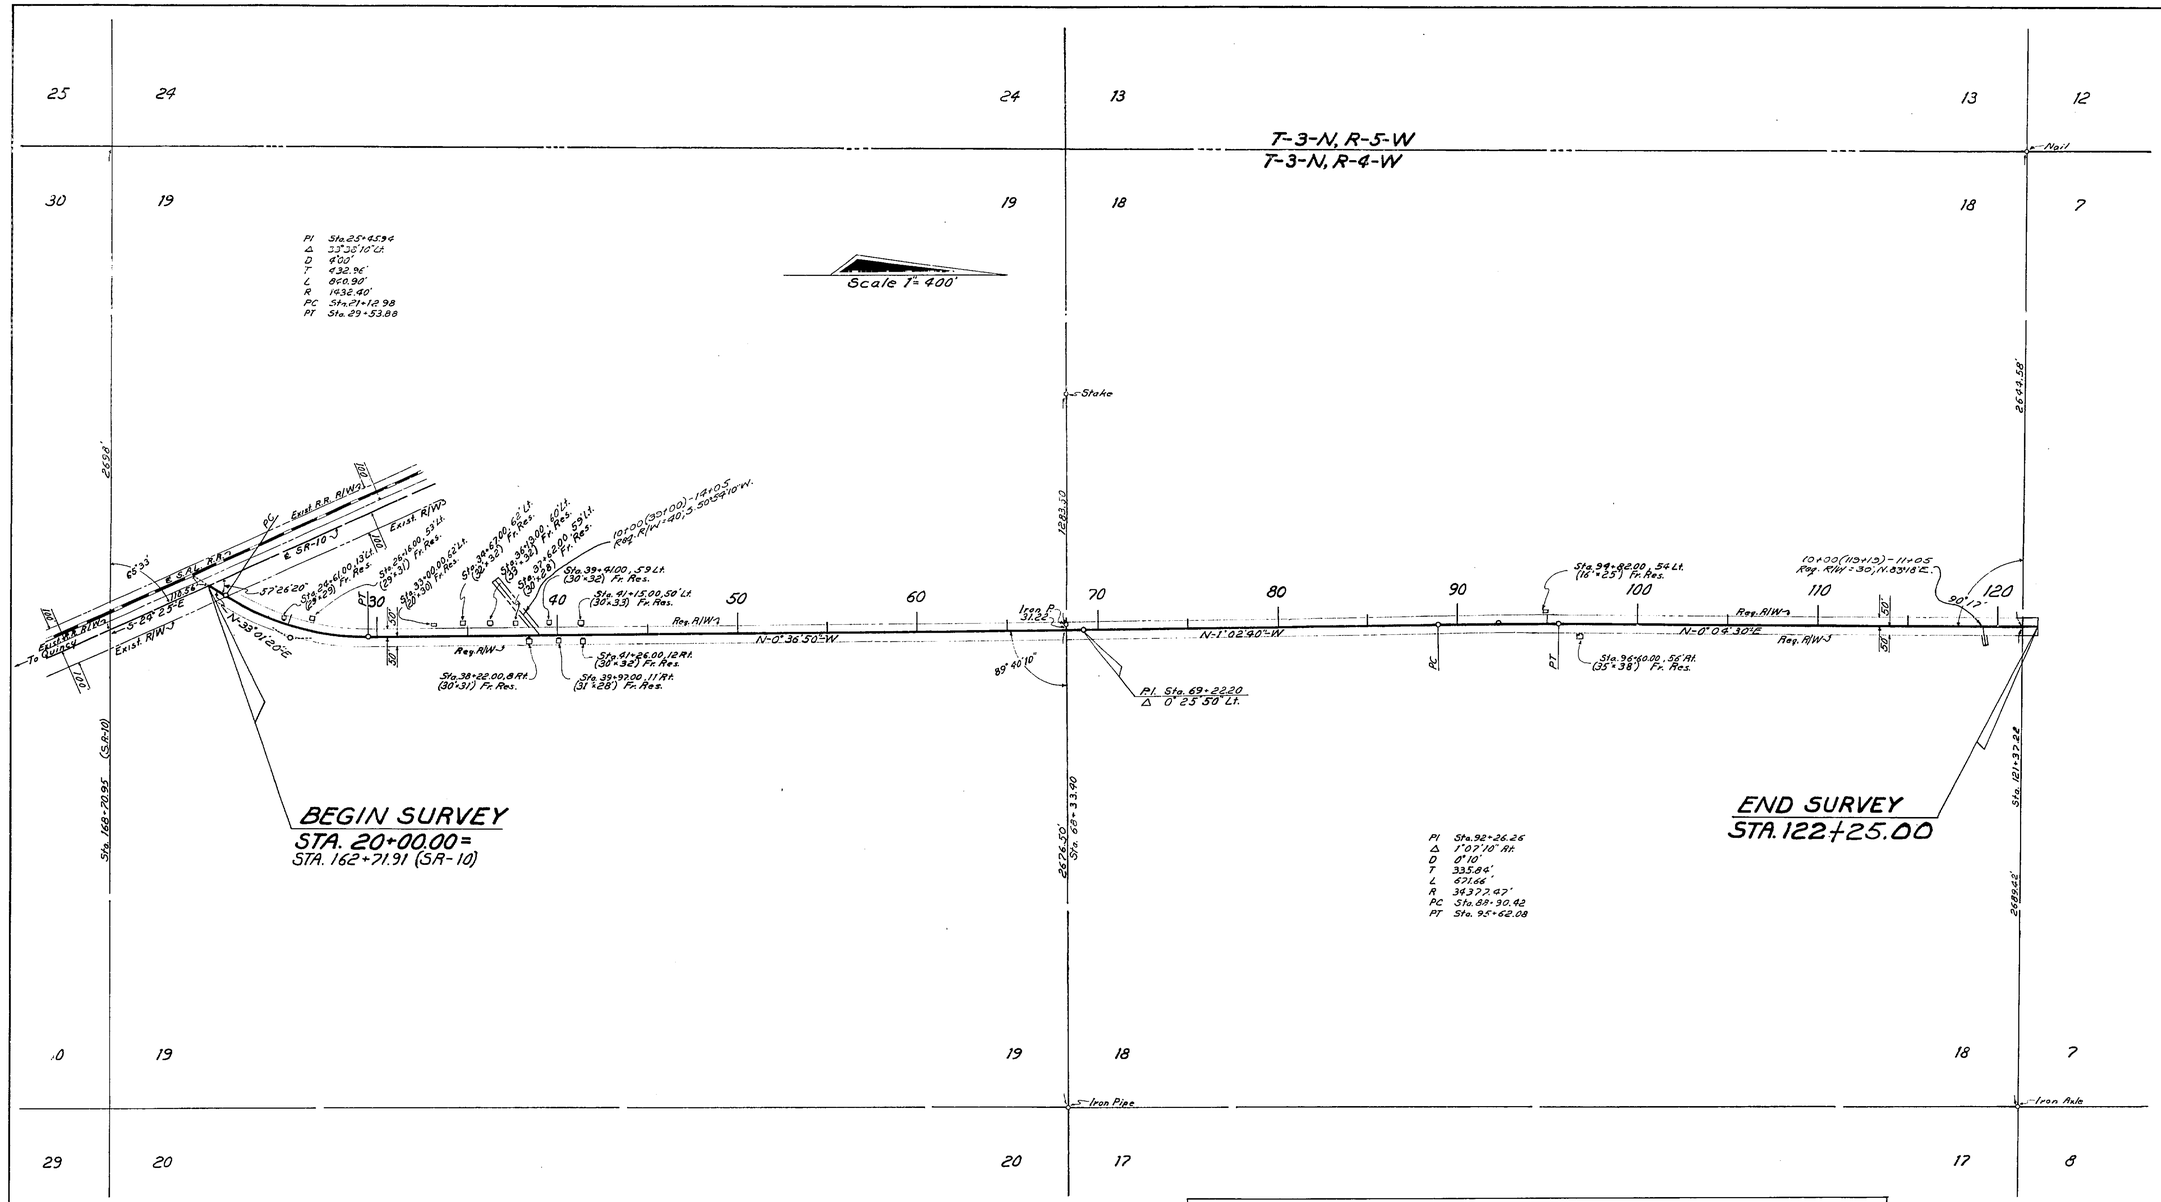

UTILITY POLES

POWER STA.	POWER Rt.	POWER Lt.	TELEPHONE STA.	TELEPHONE Rt.	TELEPHONE Lt.
24+47	25'		20+90		9'
35+95		49'	96+27	44'	
39+11		45'	99+02	39'	
41+78		41'	101+98	33'	
46+97		35'	105+46	29'	
52+54		27'	108+76	29'	
58+10		22'	111+78	29'	
63+51		18'	114+90	31'	
68+64	28'		117+76	38'	
69+06		14'			
73+04		13'			
78+07		12'			
84+10		5'			
90+12	ON ℄				
95+10		3'			
96+08	38'				
102+15		10'			
107+79	29'				
108+17		18'			
115+02		19'			
118+00		21'			
39+45		6'			

OWNERS: Talquin Elec. Co-op.

OWNERS: Quincy Telephone Co.

WATER MAINS

No Scale

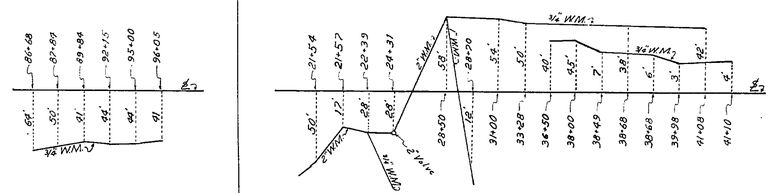

Owner: Jno Swisher & Sons, Inc.

Owner: Suber Cattle Co.

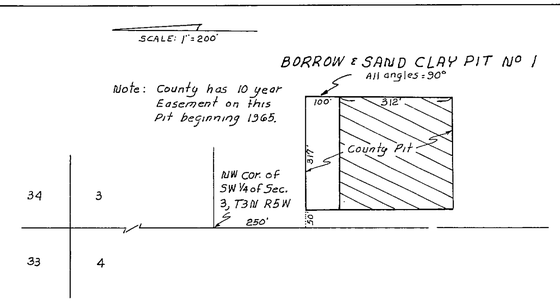

REVISION	BY	DATE
Bar. & Sand-Clay Pit, Ditches & Ext. of Job	BW.-M.H.C.	7-15-68
	W.M.-H.T.R.	6-26-68
W.M. Owner	JW-H.T.R.	6-13-68

STATE OF FLORIDA
STATE ROAD DEPARTMENT

RIGHT OF WAY MAP

STATE ROAD No. GADSDEN COUNTY

	BY	DATE	APPROVED BY	DATE
DRAWN				
TRACED	JW	5-1-68	T. Blue Webb Jr. DISTRICT ENGINEER	5-17-68
CHECKED				
COMPARED			ENGINEER OF RIGHTS OF WAY	
INDEXED			STATE HIGHWAY ENGINEER	

SECTION. 50517-2601 SHEET 1 OF 1

THOMAS FARM ROAD. SR-10 TO NORTH

L. JACKSONVILLE, FLORIDA — INK LINEN —