FED. ROAD DIV. No.	STATE	PROJECT No.	FISCAL YEAR	SHEET No.
3	FLA.	50521-2601		1

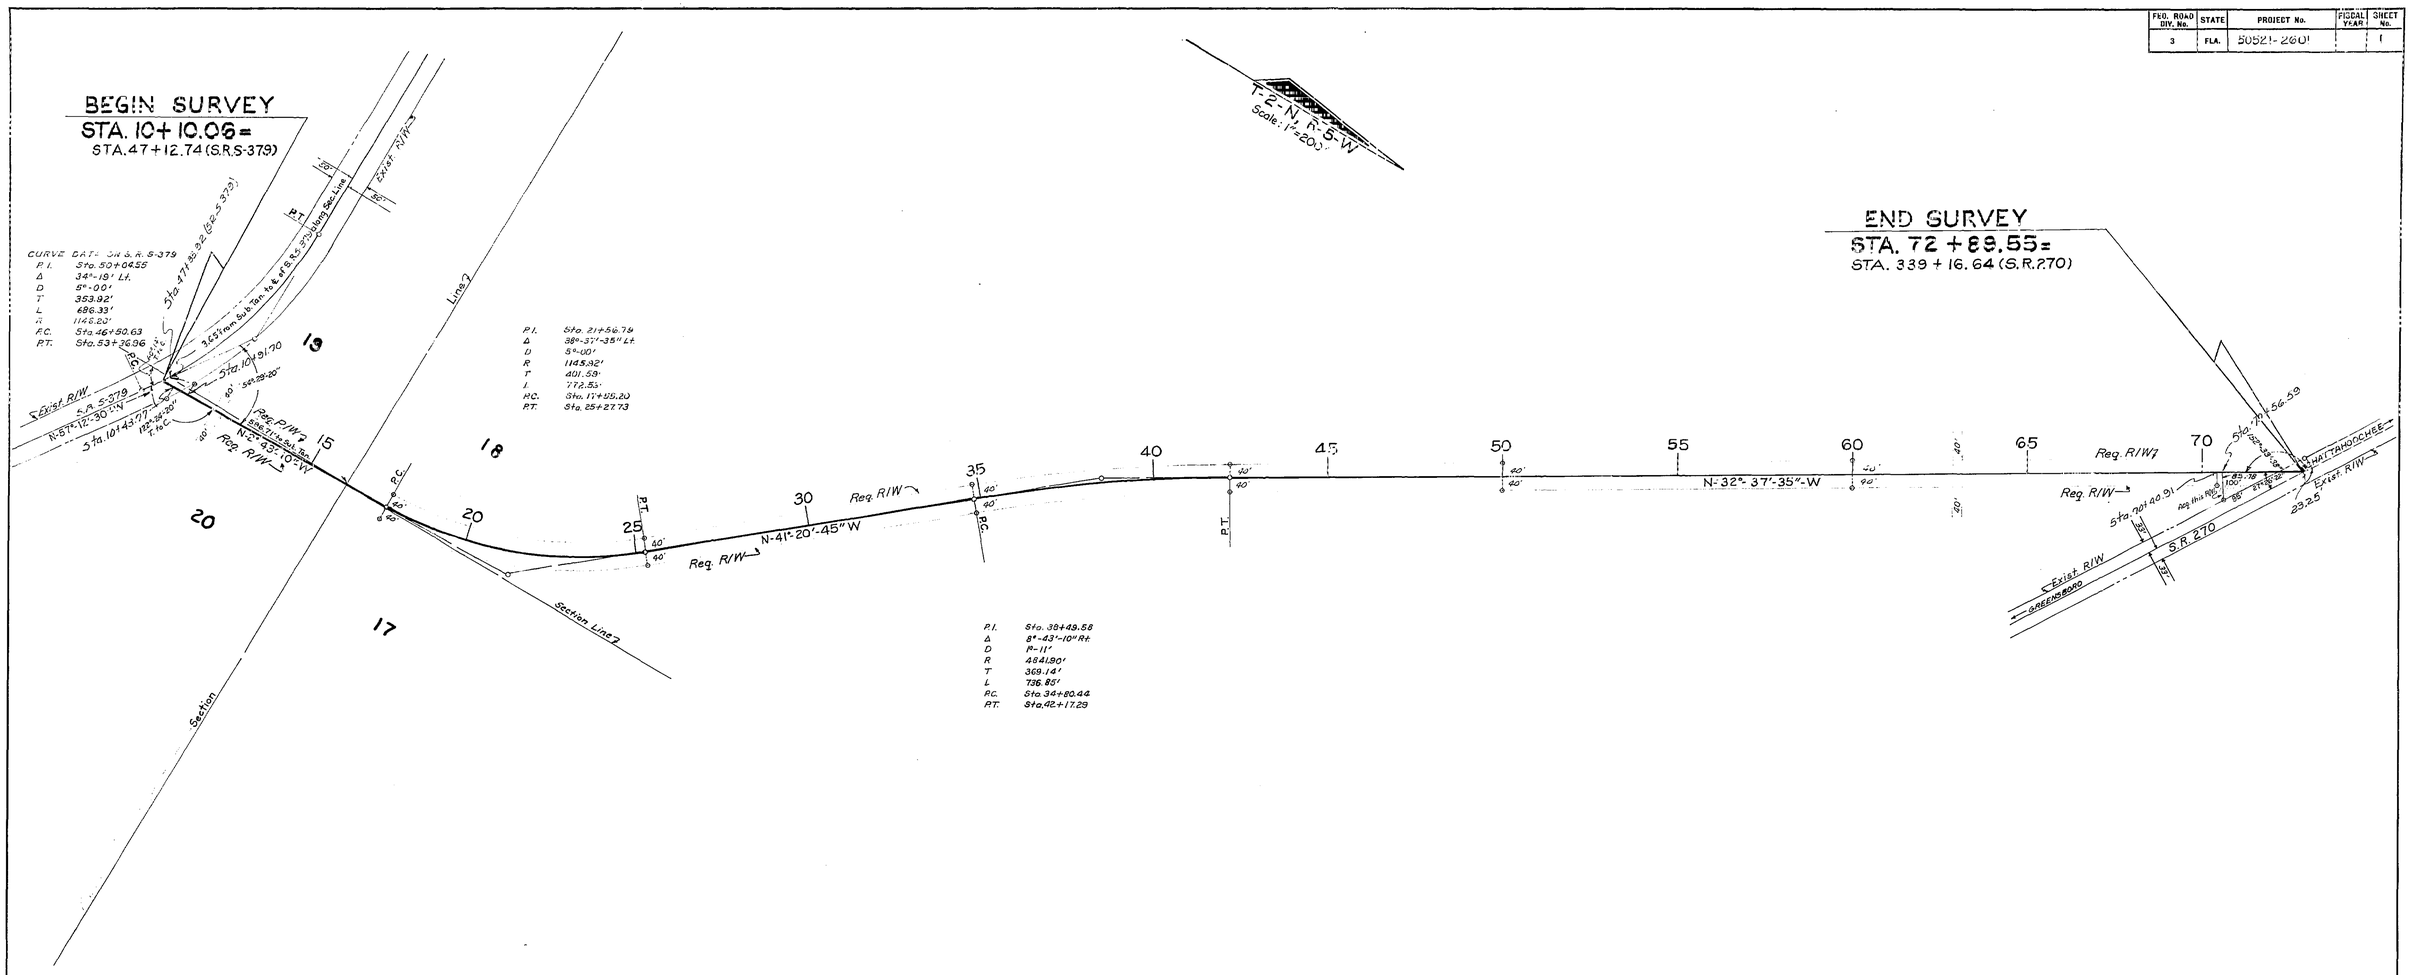

Note:

R/W Mrk.-- These symbols denote the location of underground Permanent R/W Markers (P.R/W.M.). The P.R/W.M. are 5/8" copper-coated rods.

Above ground reference markers are located within 1' of the P.R/W.M., where possible.

The location of the P.R/W.M. were established by field survey in October 1973. The original field notes are filed in the District office, State of Florida Dept. of Transportation, Chipley, Florida. Copies of these notes are filed in the office of R/W Engineering, State of Florida Dept. of Transportation, Tallahassee, Florida.

Filed for record in the office of the Clerk of the Circuit Court for the County of Gadsden, State of Florida, in Map Book 1, Page 88 on the 8th day of January 1975.

B.I. No. 323037

REVISION	BY	DATE
R.R.M.'s & Note	L.W.	1-28-74
R/W Ties	DE-MHC	10-24-73
	DE-MHC	12-15-70

STATE OF FLORIDA
STATE ROAD DEPARTMENT

RIGHT OF WAY MAP

STATE ROAD No. **GADSDEN** COUNTY

	BY	DATE	APPROVED BY	DATE
DRAWN				
TRACED	M.M.	11-3-69	DISTRICT ENGINEER	9-10-70
CHECKED				9-21-70
COMPARED			ENGINEER OF RIGHTS OF WAY	
INDEXED			STATE HIGHWAY ENGINEER	

SECTION. 50521-2601 SHEET 1 OF 1

FROM S.R. S-379 TO S.R. 270 NEAR GREENSBORO

A. B. CUSWELL, JACKSONVILLE, FLORIDA — INK LINEN