FED. ROAD DIV. No.	STATE	PROJECT No.	FISCAL YEAR	SHEET No.
3	FLA.	50524-2601		1

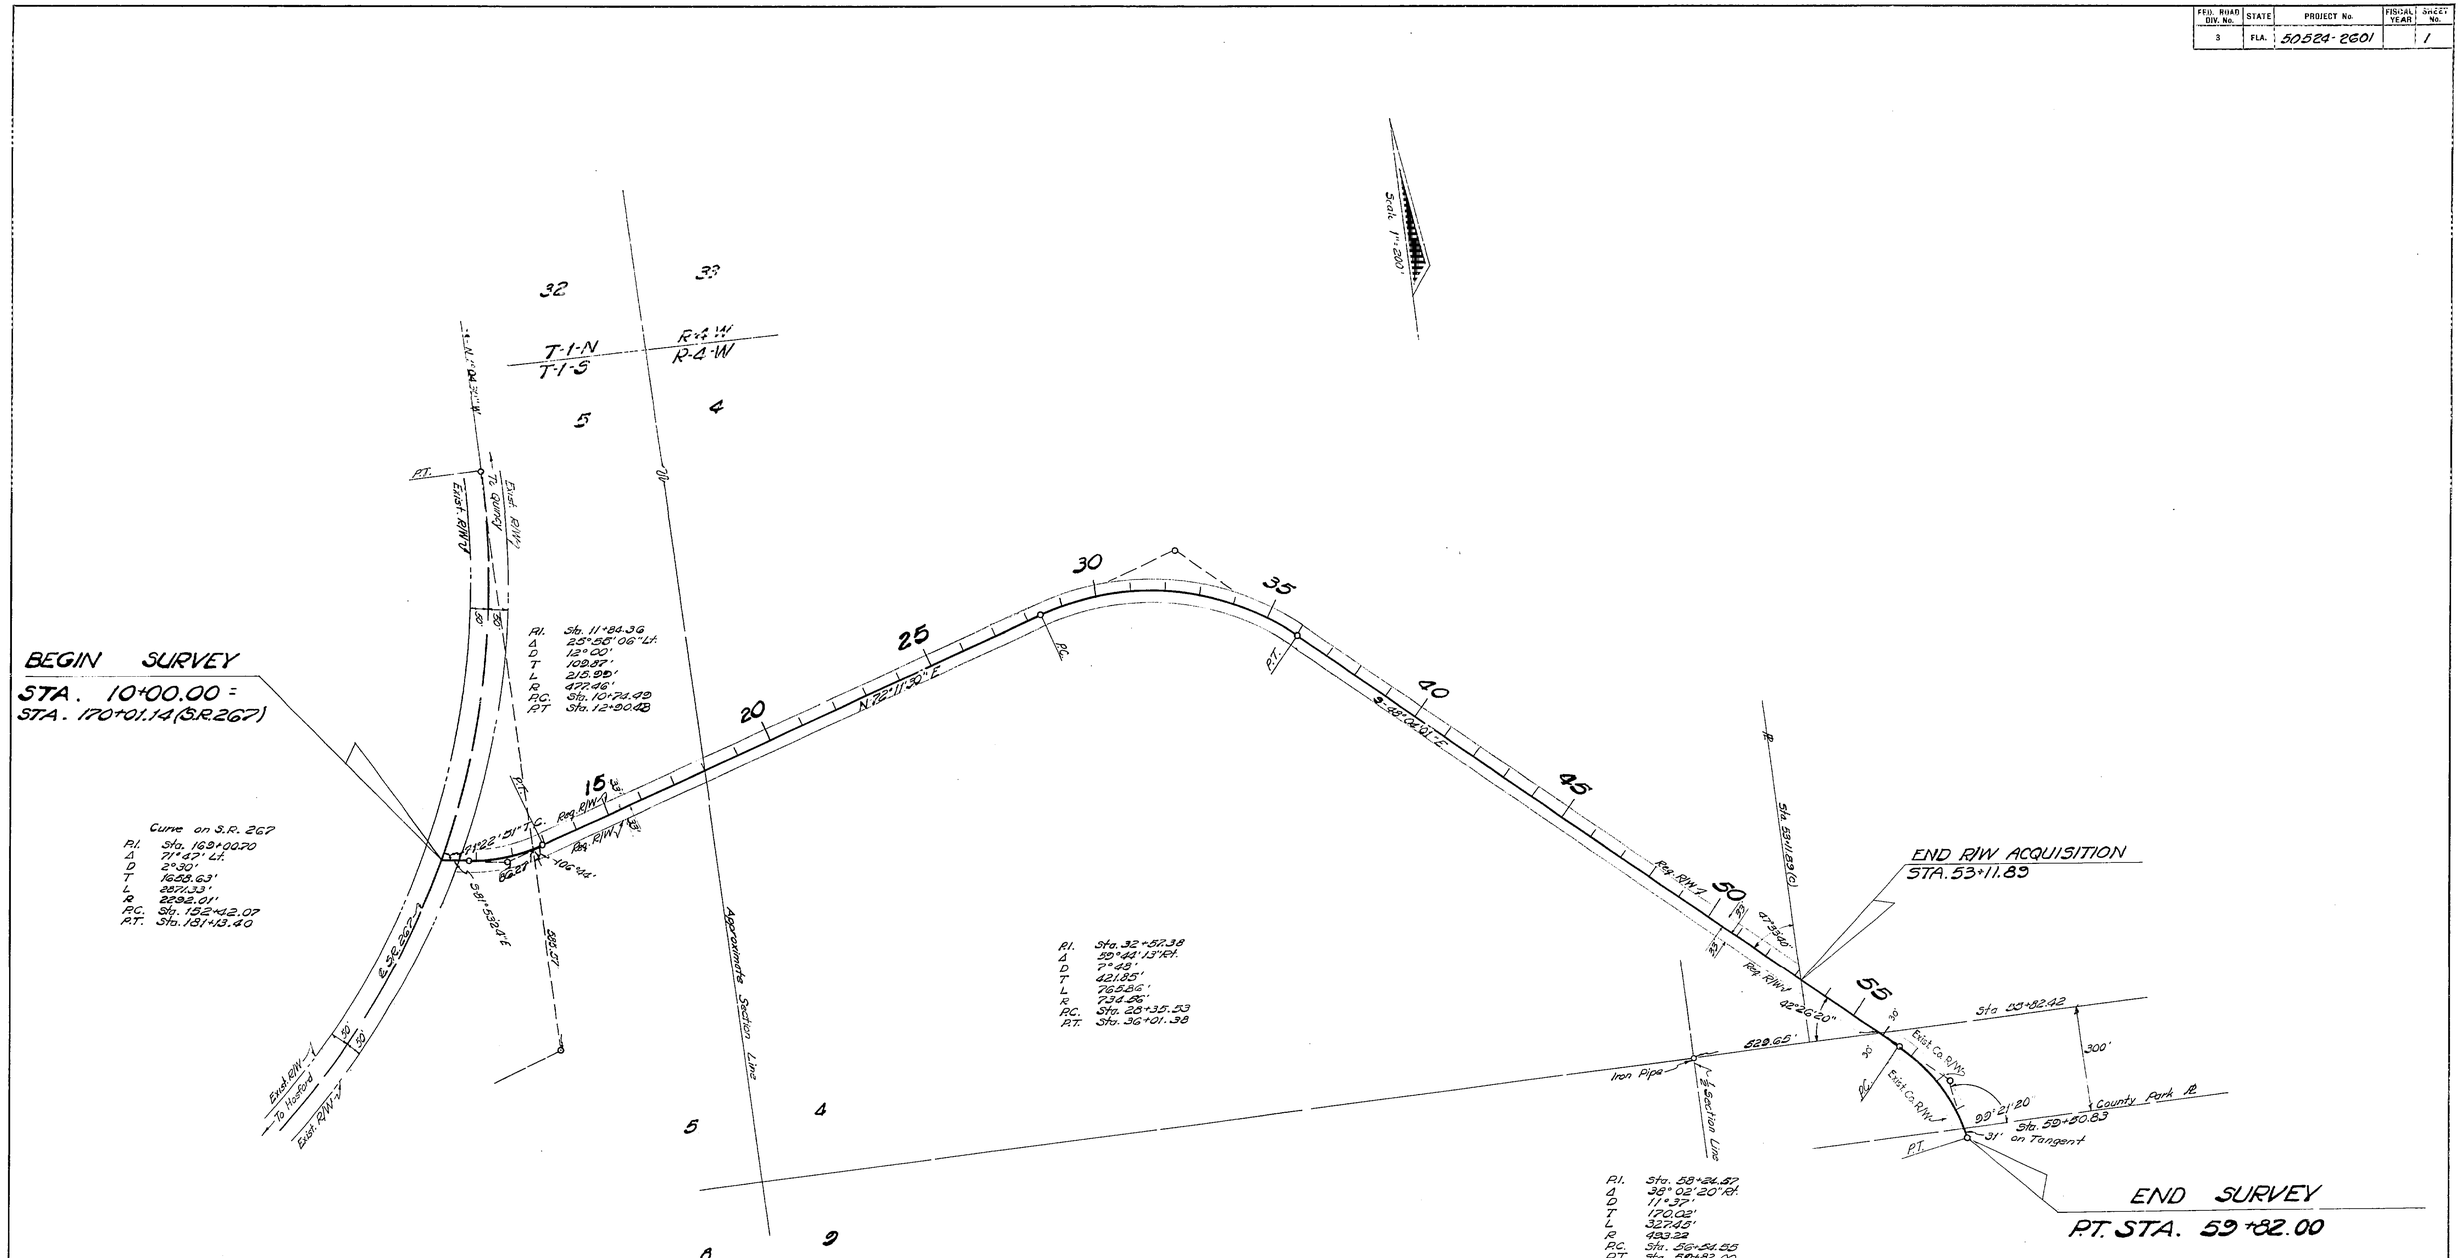

STATE OF FLORIDA
STATE ROAD DEPARTMENT

RIGHT OF WAY MAP

STATE ROAD No. GADSDEN COUNTY

	By	Date	Approved By	Date
Drawn				
Traced	B.H.	8-13-69	District Engineer	10-13-69
Checked			Engineer of Highways of Way	10-17-69
Compared				
Indexed			State Highway Engineer	

Revision	By	Date

SECTION. 50524-2601 SHEET 1 OF 1

HOPKINS LANDING

A. R. COGSWELL, JACKSONVILLE, FLORIDA — INK LINEN —