FED. ROAD DIV. No.	STATE	SEC. AND JOB No.	FISCAL YEAR	SHEET No.	TOTAL SHEETS
3	FLA.	5054-150	57	1	1

BEGIN SURVEY
STATION 10+00.00

END SURVEY
STATION 99+26.10 =
STA. 403+92.60, S.R. NO. 159

T-3-N, R-3-W

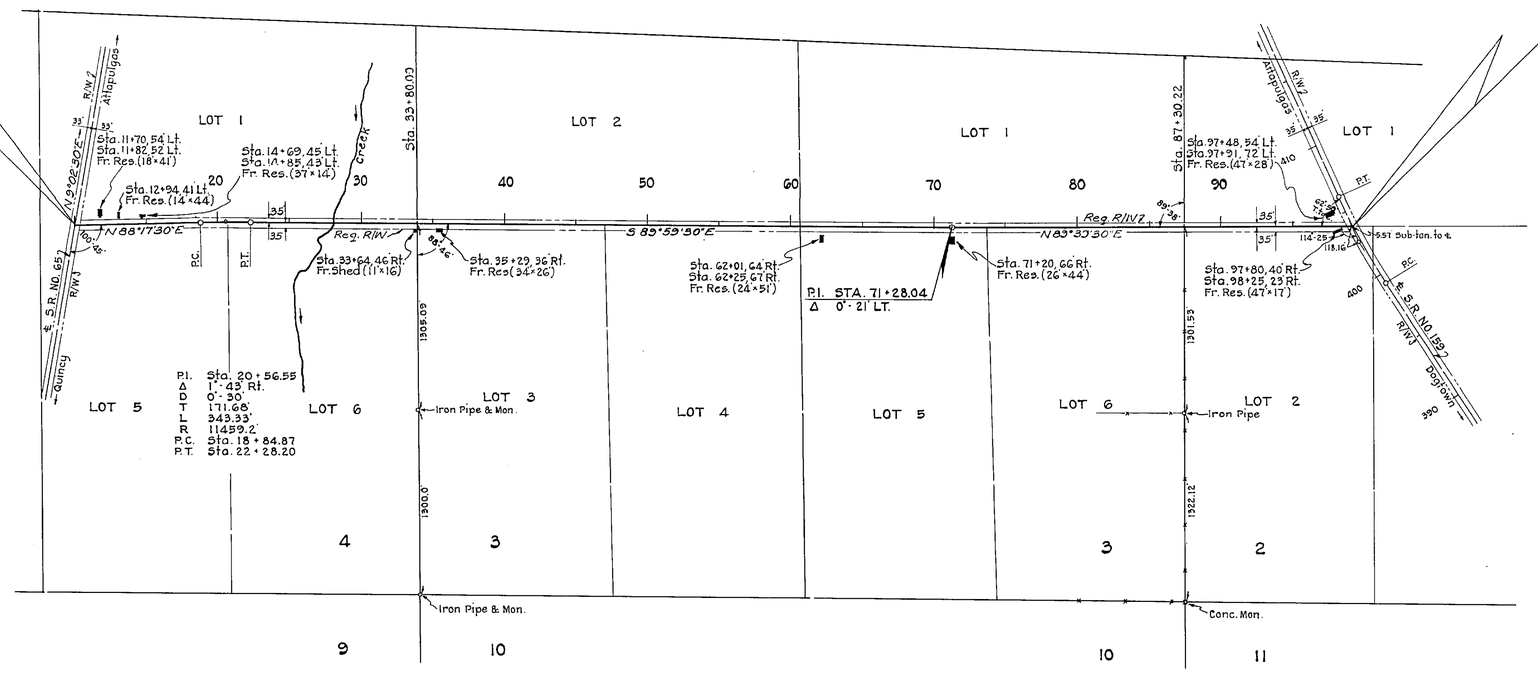

REQUIRED R/W WIDTH

35' Rt. & Lt. of ℄ from Beginning to End of Job.

STATE OF FLORIDA
STATE ROAD DEPARTMENT

RIGHT OF WAY MAP

SECTION No. 5054-150

ROAD No. S-159-A GADSDEN COUNTY

SCALE 1" = 500'	NAMES	DATES	APPROVED BY
DRAWN			DIVISION ENGINEER
TRACED	W.P.	1-21-57	
INDEXED			for STATE HIGHWAY ENGINEER 2-18-57
REVISED			
REVISED			