FED. ROAD DIV. No.	STATE	SEC. AND JOB No.	FISCAL YEAR	SHEET No.	TOTAL SHEETS
3	FLA.	5056-151	'56	1	1

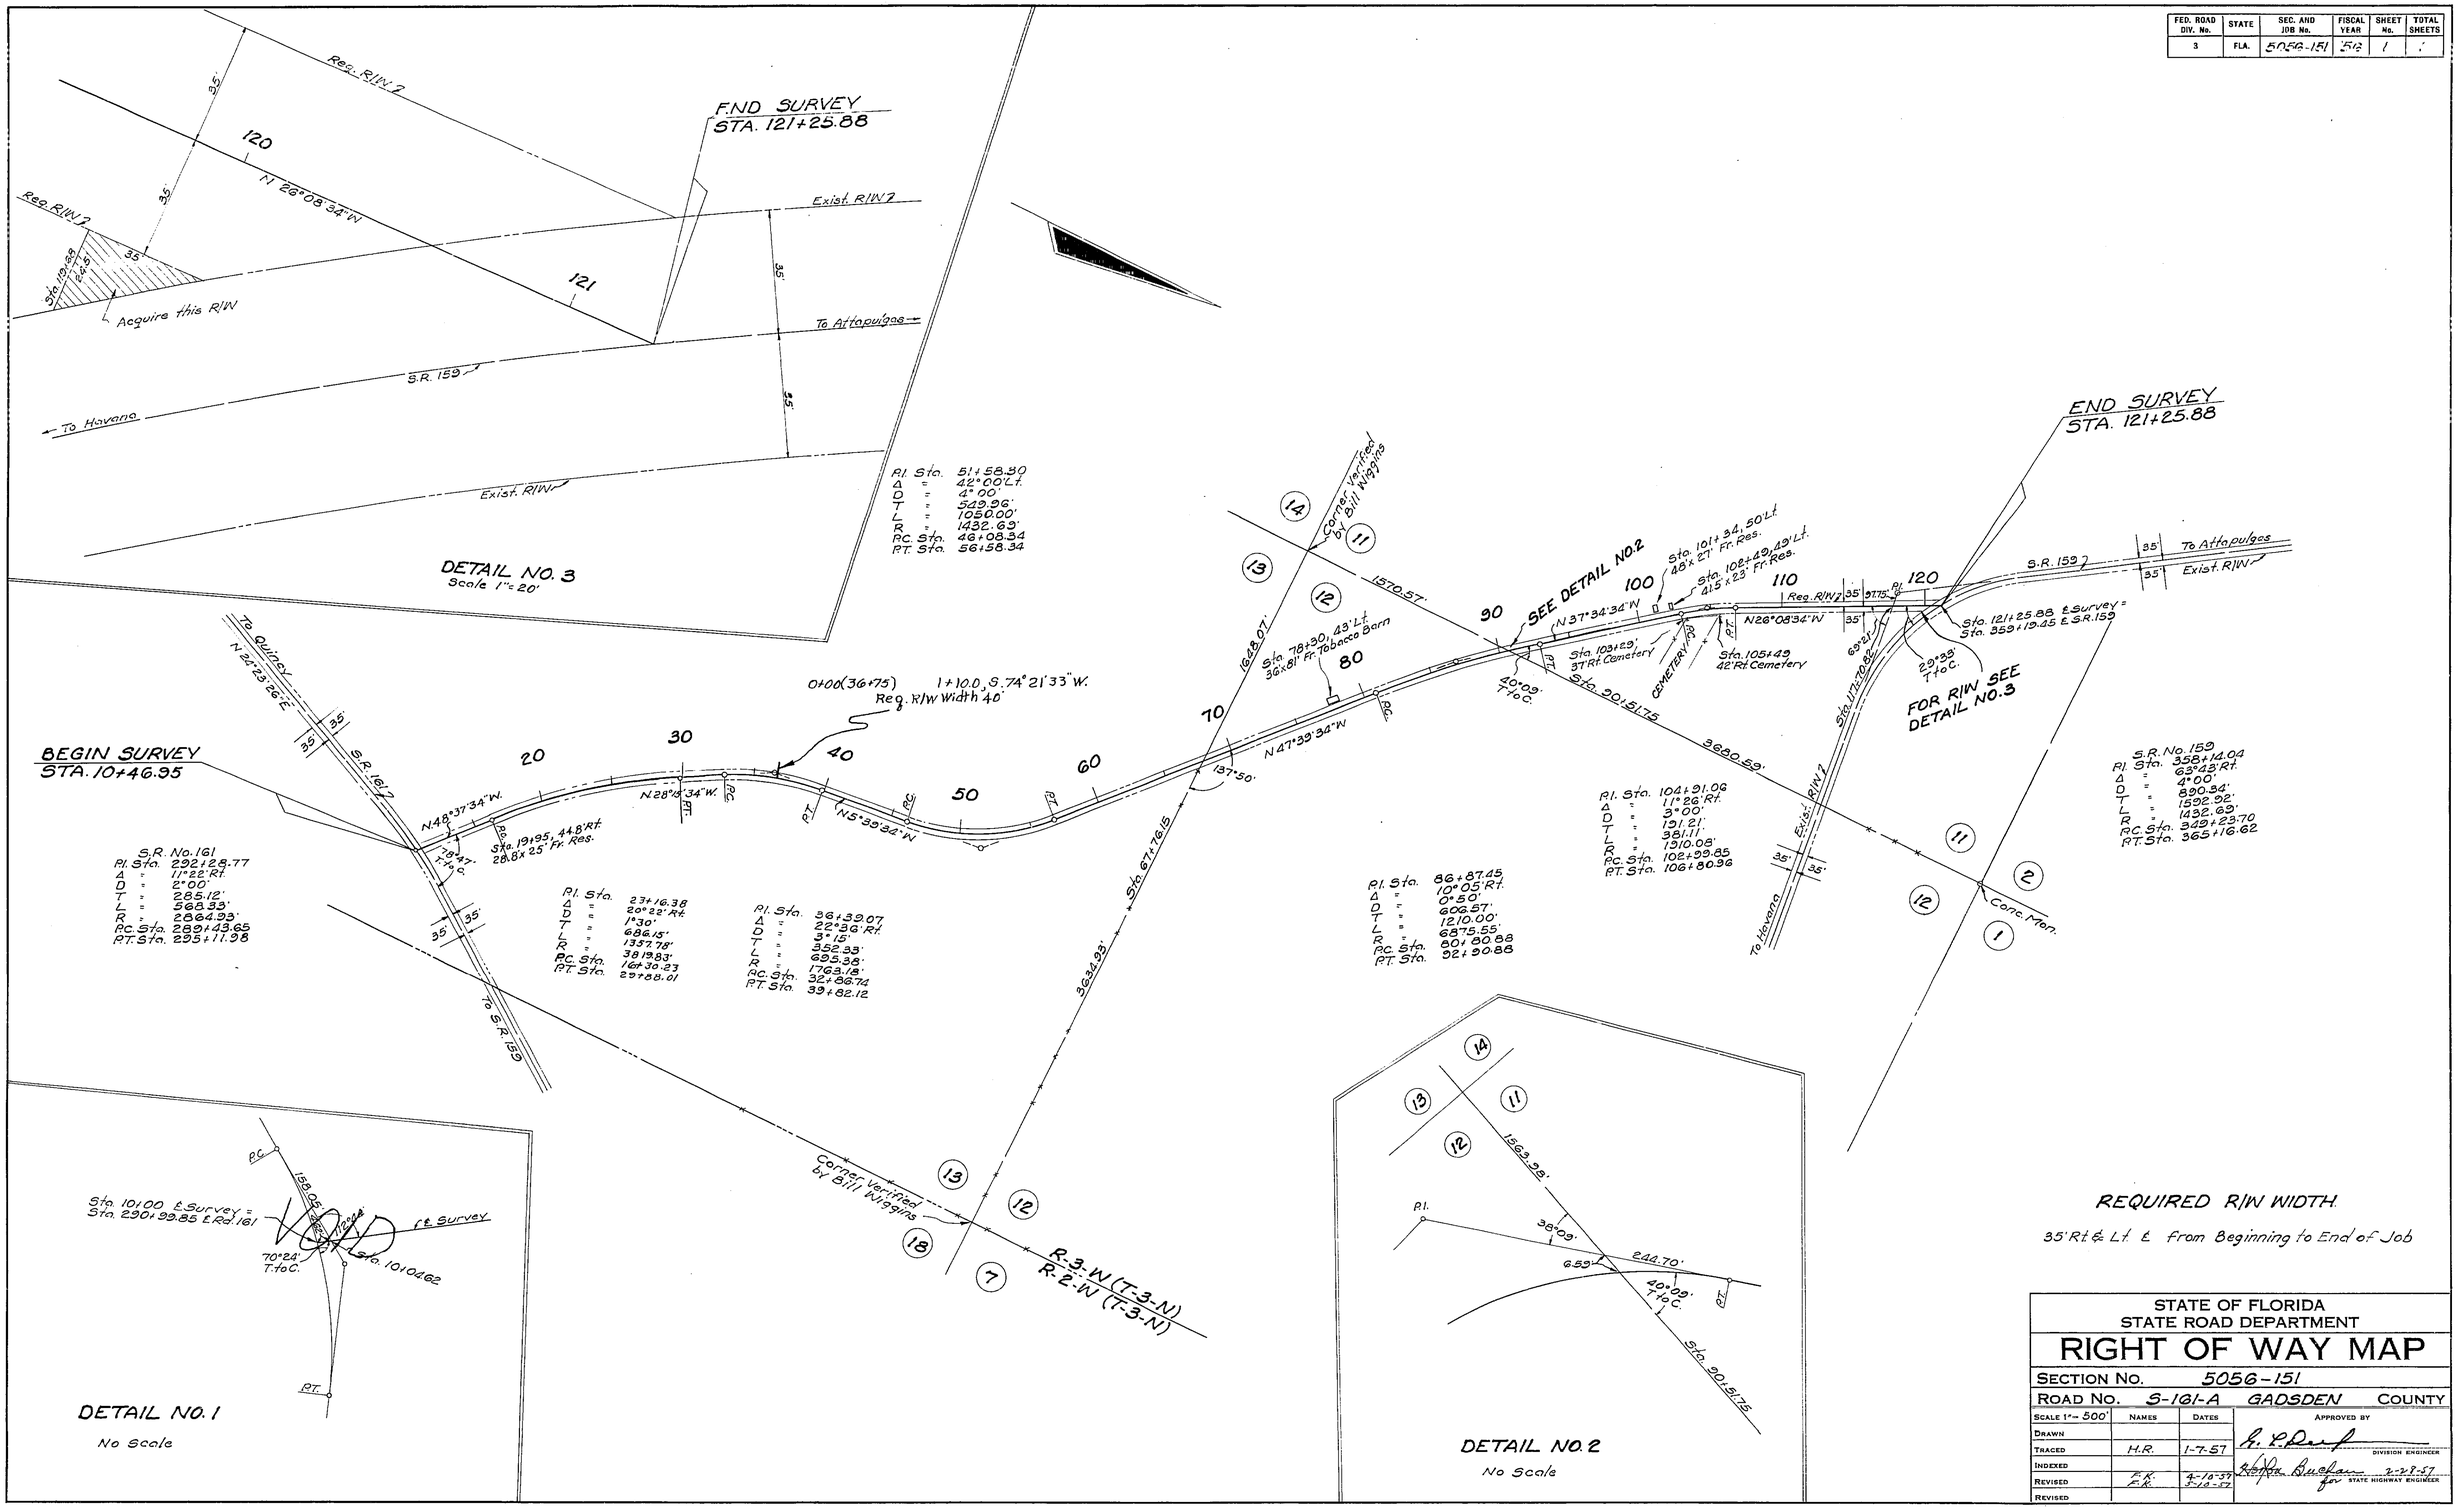

REQUIRED R/W WIDTH

35' Rt & Lt. ℄ from Beginning to End of Job

STATE OF FLORIDA
STATE ROAD DEPARTMENT

RIGHT OF WAY MAP

SECTION No. 5056-151

ROAD No. S-161-A GADSDEN COUNTY

SCALE 1"= 500'	NAMES	DATES	APPROVED BY
DRAWN			
TRACED	H.R.	1-7-57	DIVISION ENGINEER
INDEXED			
REVISED	F.K.	4-10-57	2-28-57
REVISED	F.K.	5-10-57	for STATE HIGHWAY ENGINEER