FED. ROAD DIV. No.	STATE	SEC. AND JOB No.	FISCAL YEAR	SHEET No.	TOTAL SHEETS
3	FLA.	5057-150 5058-150	54	1	1

61

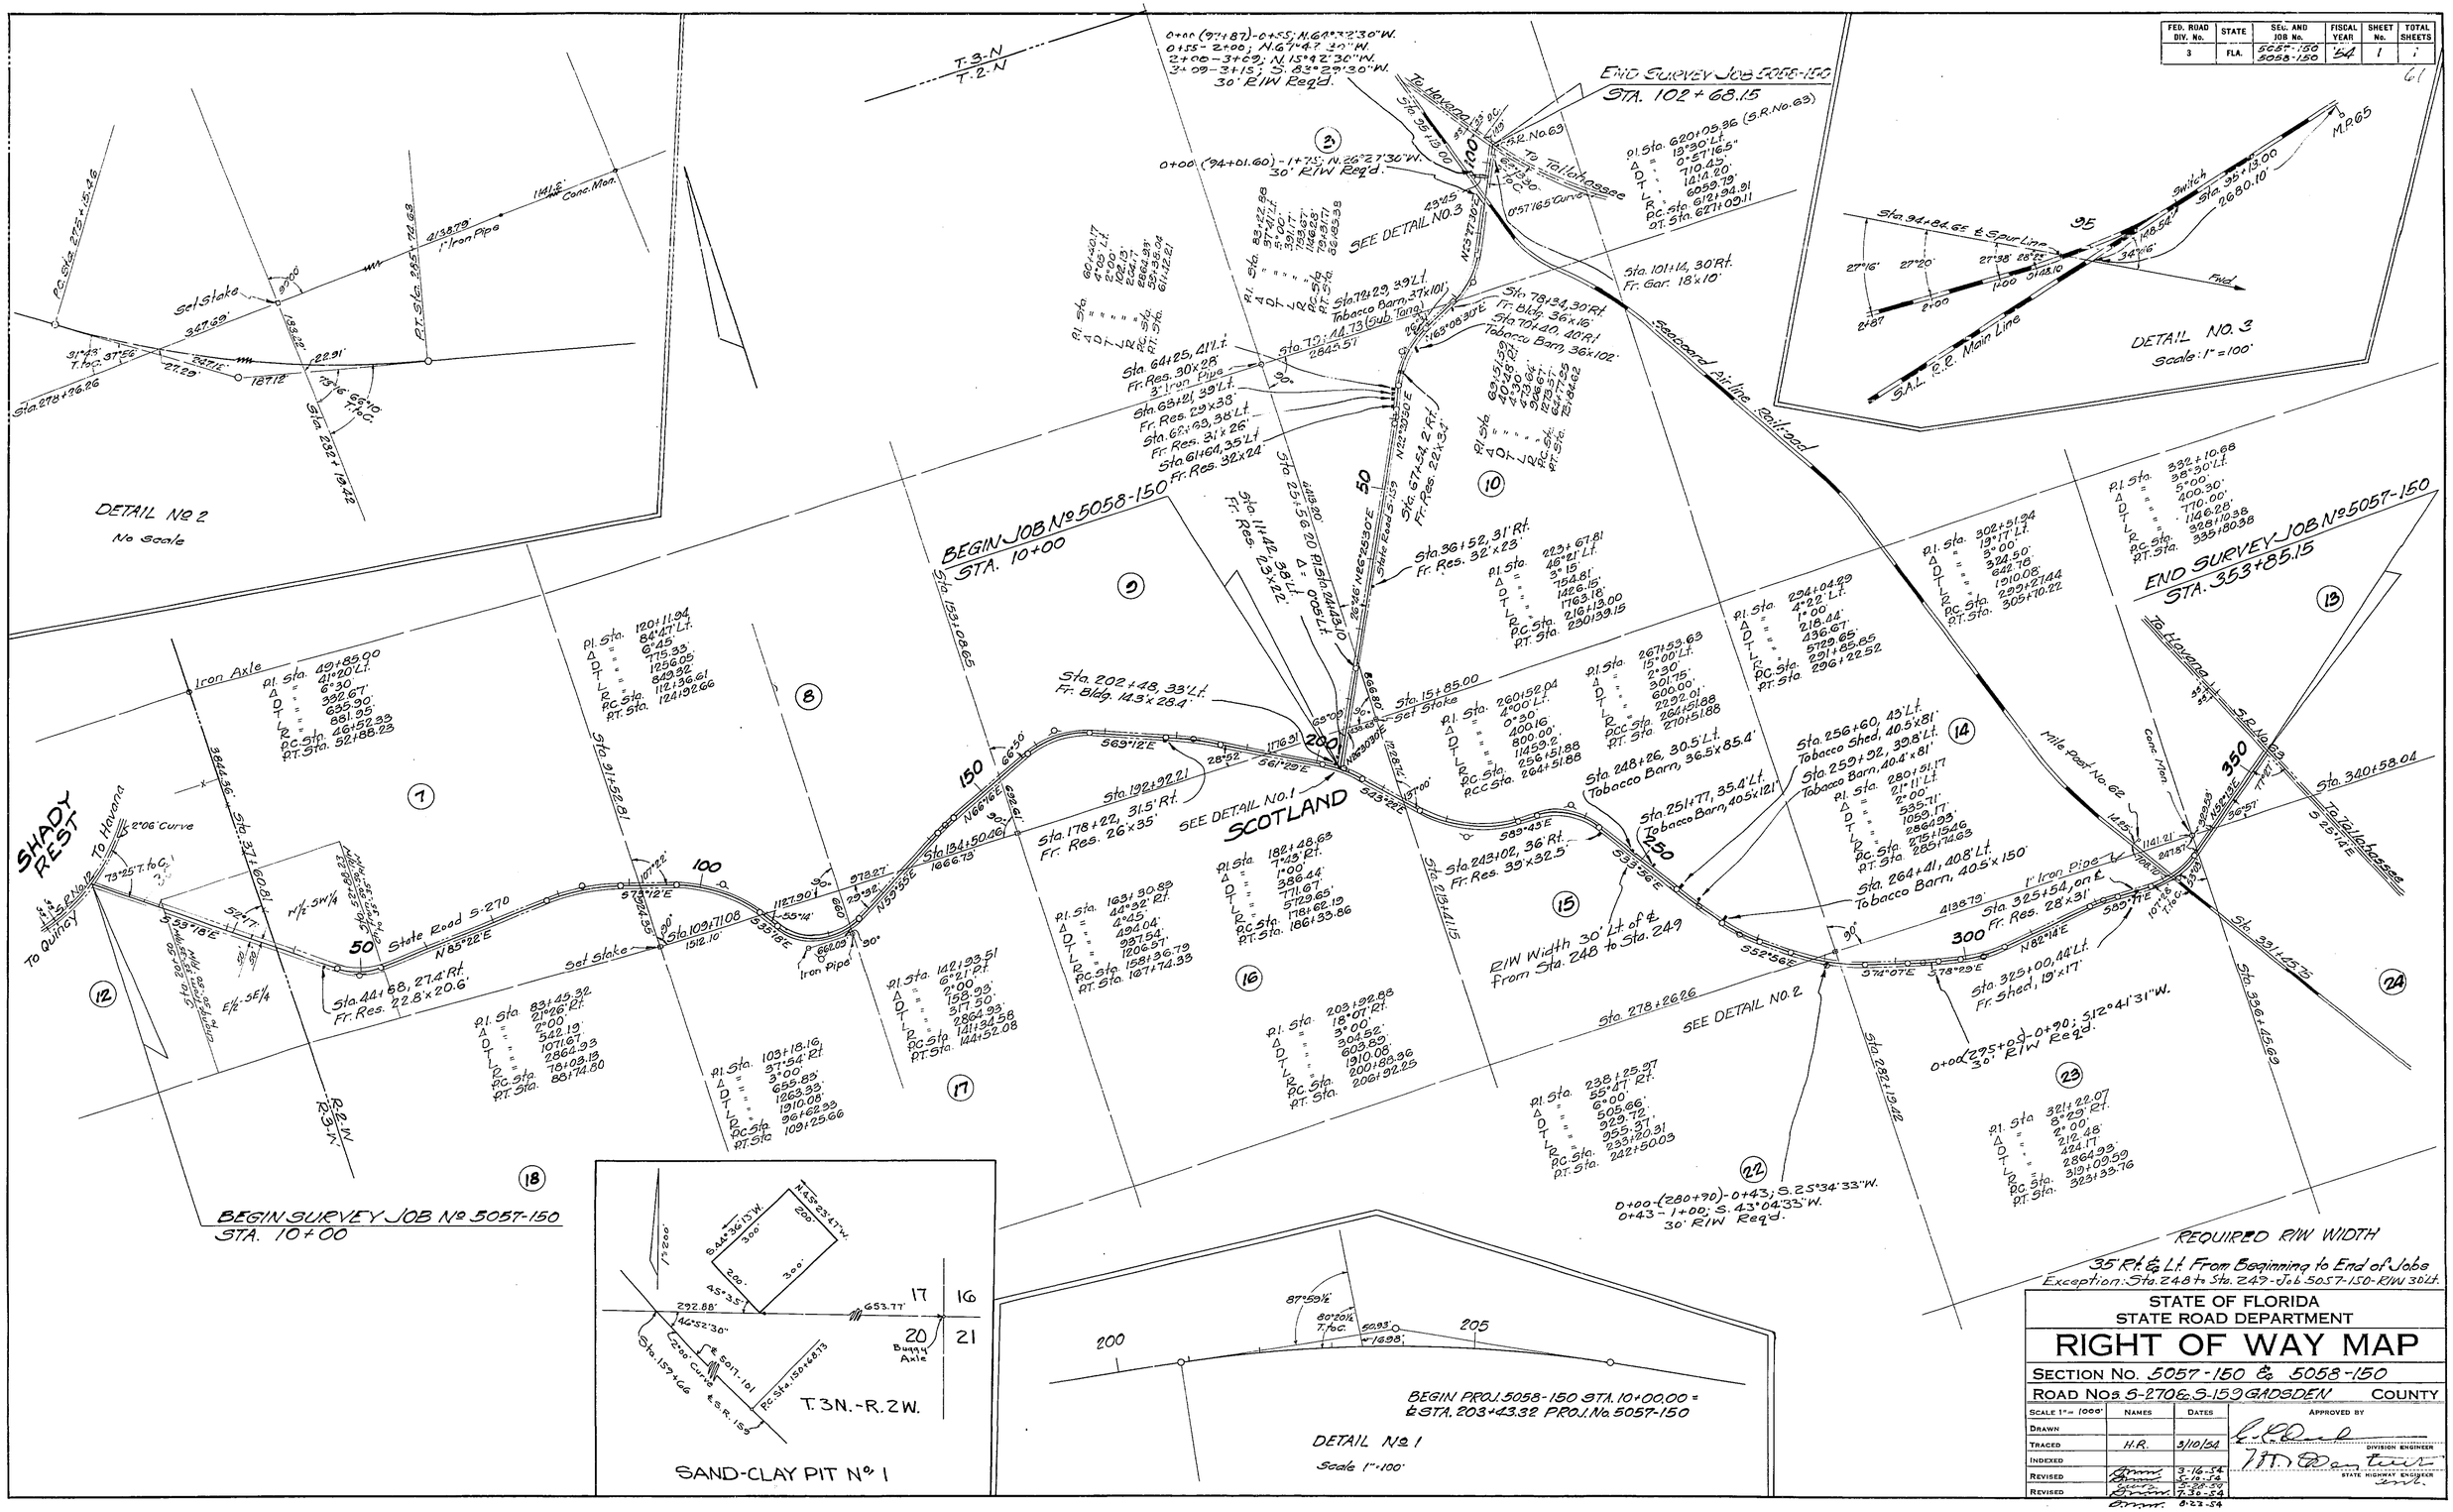

STATE OF FLORIDA
STATE ROAD DEPARTMENT

RIGHT OF WAY MAP

SECTION No. 5057-150 & 5058-150

ROAD Nos. S-270 & S-159 GADSDEN COUNTY

SCALE 1" = 1000'	NAMES	DATES	APPROVED BY
DRAWN			DIVISION ENGINEER
TRACED	H.R.	3/10/54	STATE HIGHWAY ENGINEER
INDEXED			
REVISED		3-16-54	
REVISED		5-18-54	
REVISED		7-30-54	
		8-22-54	