FED. ROAD DIV. No.	STATE	SEC. AND JOB No.	FISCAL YEAR	SHEET No.	TOTAL SHEETS
3	FLA.	50580-	'59	1	4

REQUIRED R/W WIDTHS

50' Rt & Lt. of ℄ from Sta. 346+51.57 to Sta. 558+90.11
35' Rt & Lt. of ℄ from Sta. 558+90.11 to Sta. 562+64.86
50' Rt. & Lt. of ℄ from Sta. 562+64.86 to Sta. 576+50±
33' Rt & Lt. of ℄ from Sta. 576+50± to Sta. 587+18.99
50' Rt. & Lt. of ℄ from Sta. 587+04.85 to End of Job

STATE OF FLORIDA
STATE ROAD DEPARTMENT

RIGHT OF WAY MAP

SECTION No. 50580-2601
ROAD No. S-159 GADSDEN COUNTY

SCALE 1"=1000'	NAMES	DATES	APPROVED BY
DRAWN			G. L. Dief — DIVISION ENGINEER
TRACED	D.F.E.	3-9-59	
INDEXED			Horton Buchan 5-20-60 for STATE HIGHWAY ENGINEER
REVISED	G. M. G. / A.W.C.	8-16-60 / 9-27-60	
REVISED	J. H.P. / J.H.P.	10-28-60 / 1-17-61	

JOYCELAND to SCOTLAND

FED. ROAD DIV. No.	STATE	SEC. AND JOB No.	FISCAL YEAR	SHEET No.	TOTAL SHEETS
3	FLA.	50580-		2	9

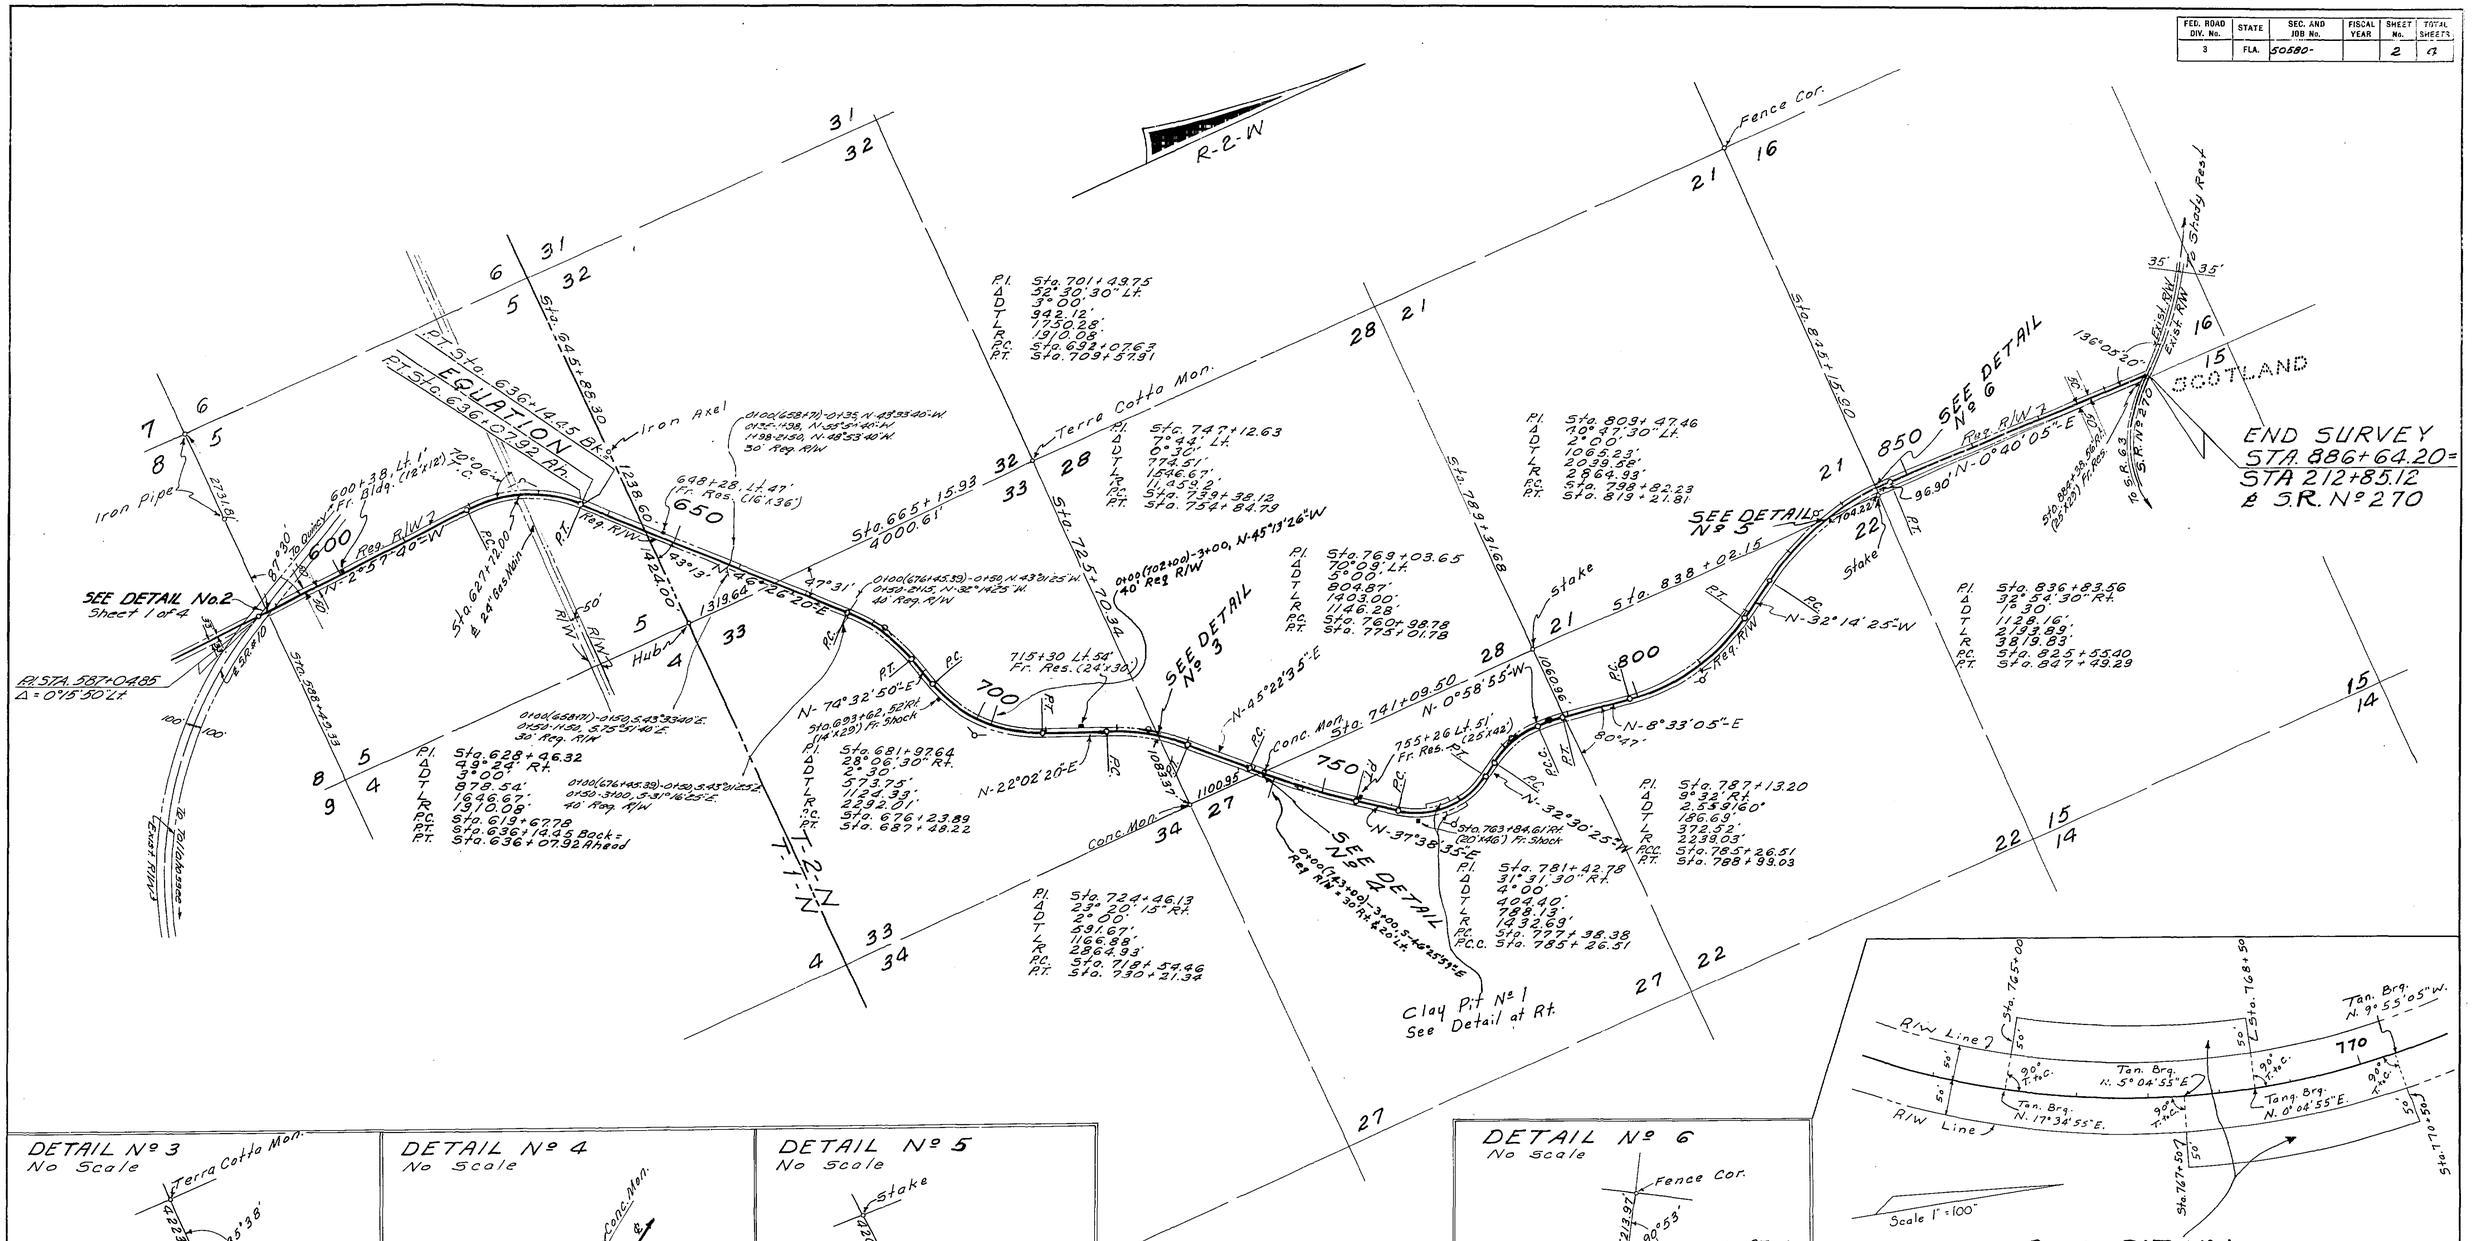

STATE OF FLORIDA
STATE ROAD DEPARTMENT

RIGHT OF WAY MAP

SECTION No. 50580-2601

ROAD No. S-159 GADSDEN COUNTY

SCALE 1"=1000'	NAMES	DATES	APPROVED BY
DRAWN			
TRACED	D.J.E.	3-9-59	DIVISION ENGINEER
INDEXED			
REVISED	J.R.P.	10-28-60	for STATE HIGHWAY ENGINEER
REVISED	J.M.P.	1-16-61	

JOYCELAND to SCOTLAND

FED. ROAD DIV. No.	STATE	SEC. AND JOB No.	FISCAL YEAR	SHEET No.	TOTAL SHEETS
3	FLA.	50580-		3	4

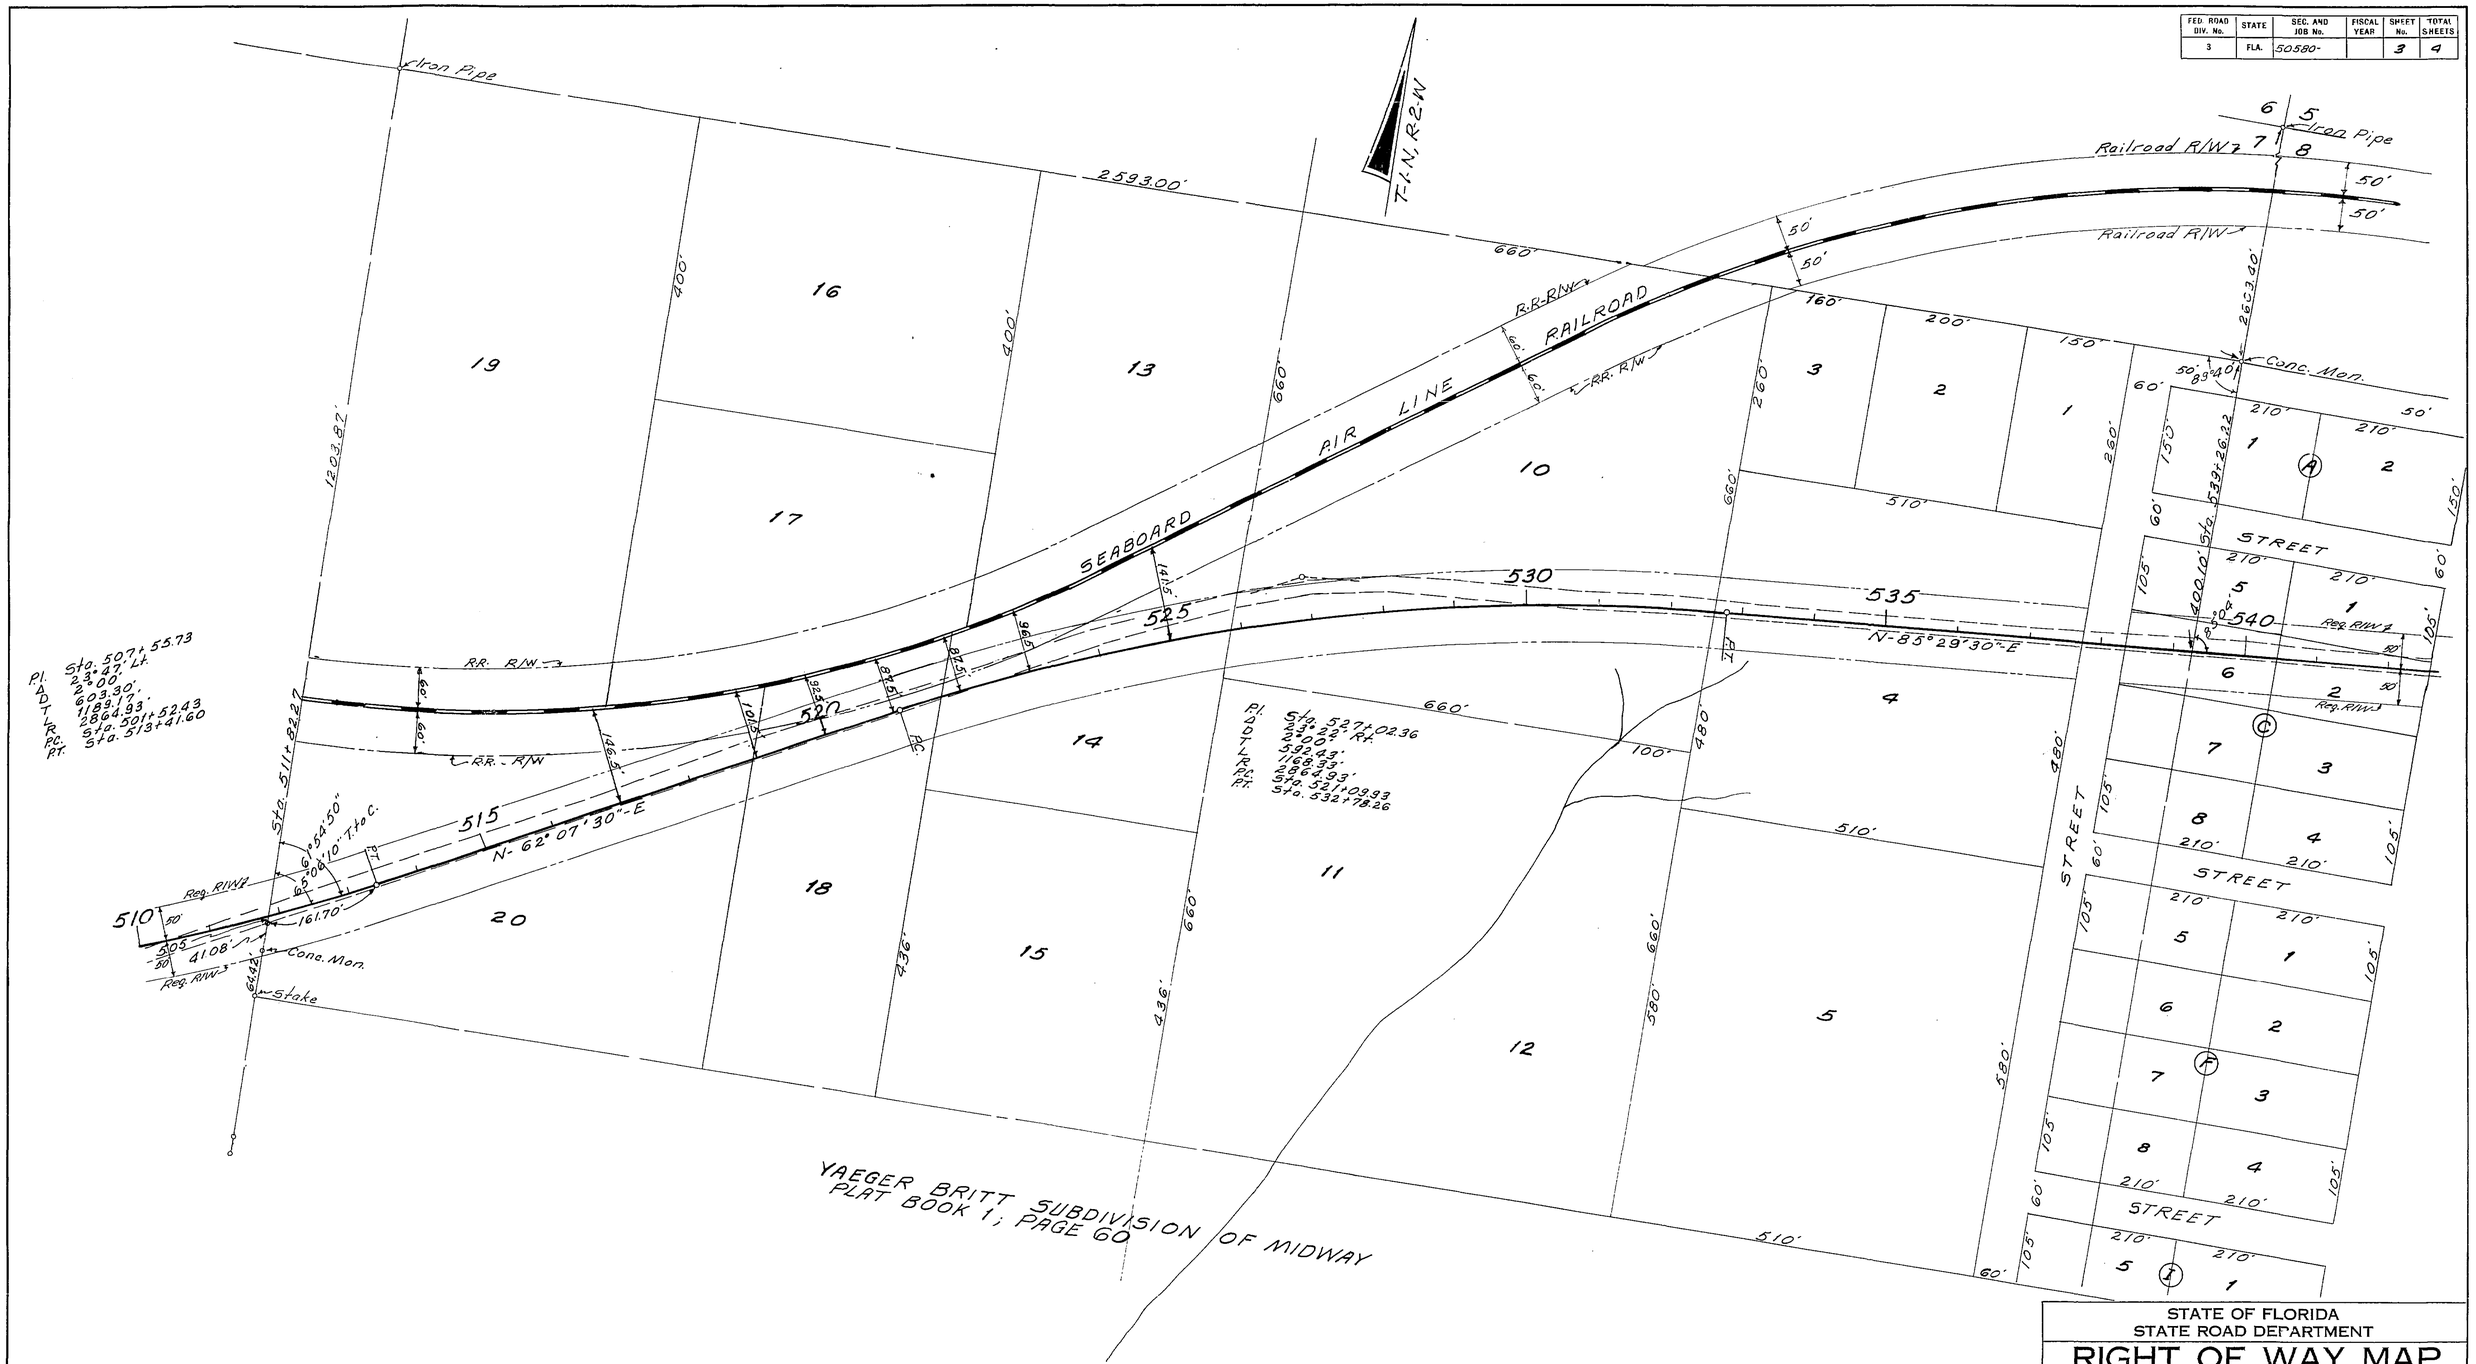

STATE OF FLORIDA
STATE ROAD DEPARTMENT

RIGHT OF WAY MAP

SECTION No. 50580-2601

ROAD No. S-159 GADSDEN COUNTY

SCALE 1"=100'	NAMES	DATES	APPROVED BY
DRAWN			
TRACED	D.J.E.	3-9-59	G. C. Deep — DIVISION ENGINEER
INDEXED			
REVISED Chg. R.R. R/W	P.C.B.	1-29-62	Horton Buchan 5-20-60 for STATE HIGHWAY ENGINEER
REVISED			

JOYCELAND to SCOTLAND

FED. ROAD DIV. No.	STATE	SEC. AND JOB No.	FISCAL YEAR	SHEET No.	TOTAL SHEETS
3	FLA.	50580-		4	4

YAEGER BRITT SUBDIVISION OF MIDWAY
PLAT BOOK 1, PAGE 60

STATE OF FLORIDA
STATE ROAD DEPARTMENT

RIGHT OF WAY MAP

SECTION No. 50580-2601

ROAD No. S-159 GADSDEN COUNTY

SCALE 1"=100'	NAMES	DATES	APPROVED BY
DRAWN			
TRACED	D.F.E.	3-9-59	G. P. Dief DIVISION ENGINEER
INDEXED			
REVISED	A.W.C.	5-20-60	Horton Buchan 5-20-60 for STATE HIGHWAY ENGINEER
REVISED			

JOYCELAND to SCOTLAND