FED. ROAD DIV. No.	STATE	SEC. AND JOB No.	FISCAL YEAR	SHEET No.	TOTAL SHEETS
3	FLA.	5059-250	'55	1	1

65

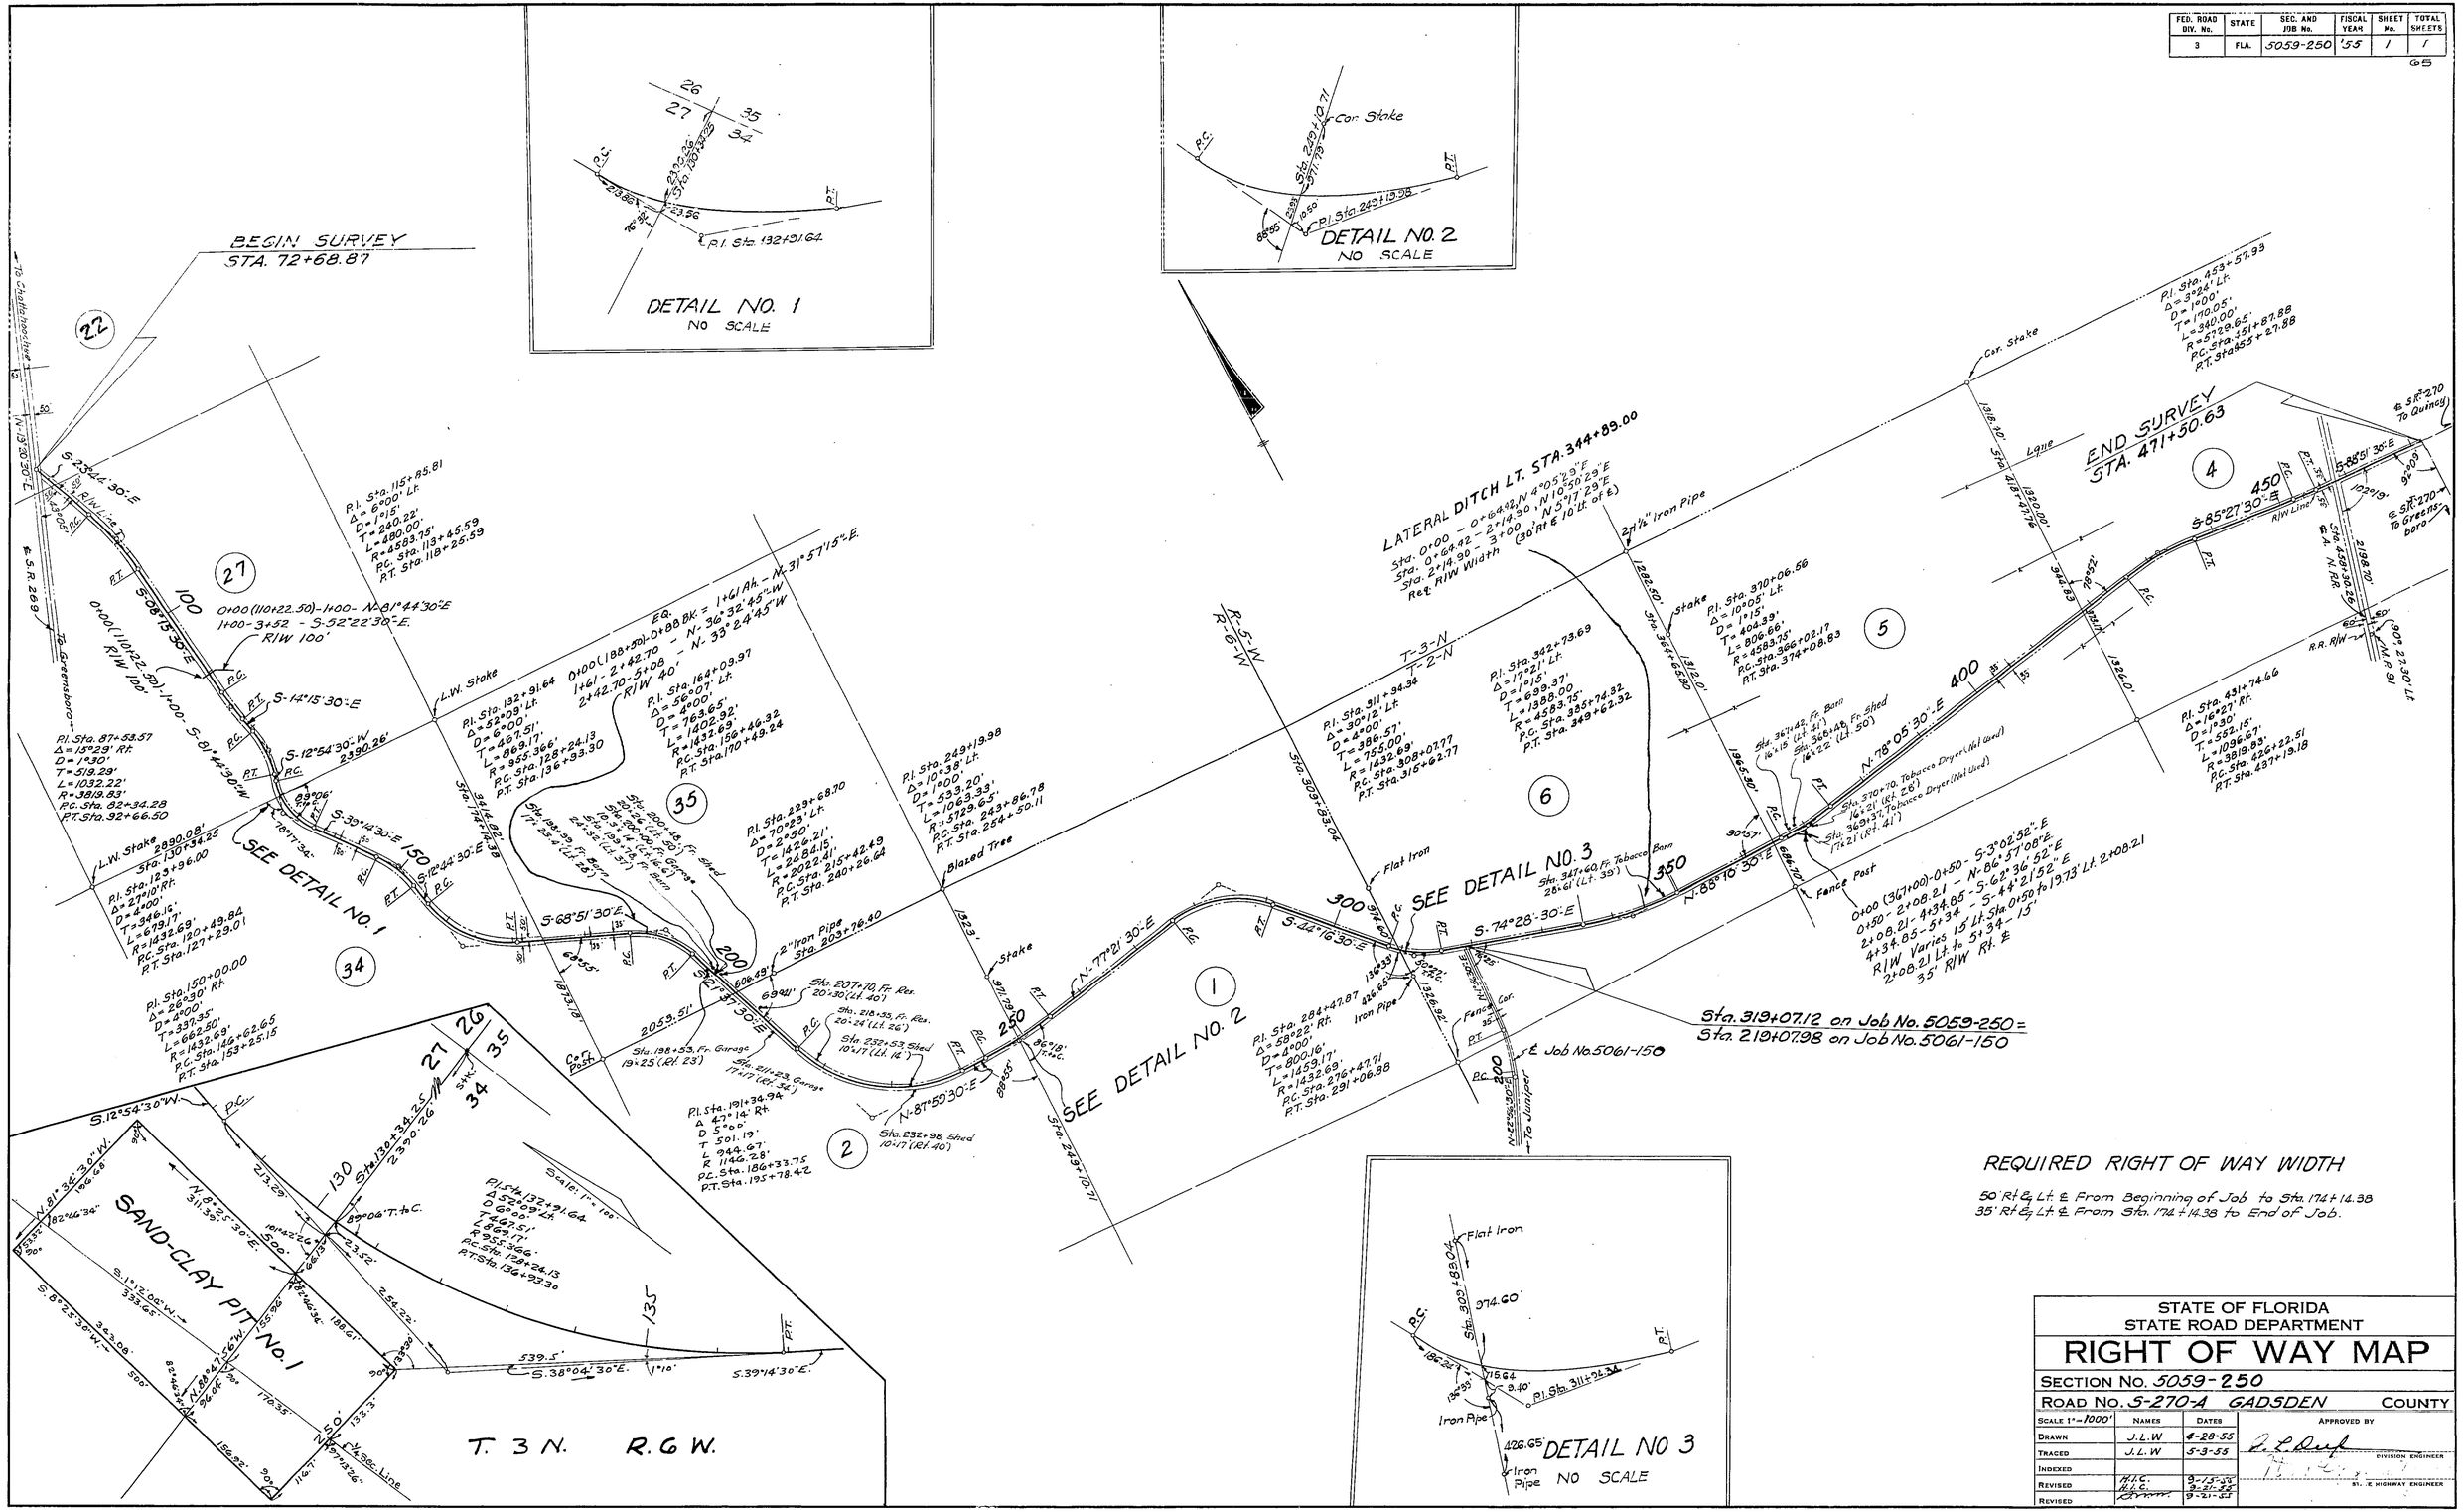

REQUIRED RIGHT OF WAY WIDTH

50' Rt & Lt. ℄ From Beginning of Job to Sta. 174+14.38
35' Rt & Lt. ℄ From Sta. 174+14.38 to End of Job.

STATE OF FLORIDA
STATE ROAD DEPARTMENT

RIGHT OF WAY MAP

SECTION No. 5059-250

ROAD No. S-270-A GADSDEN COUNTY

SCALE 1" = 1000'	NAMES	DATES	APPROVED BY
DRAWN	J.L.W	8-28-55	DIVISION ENGINEER
TRACED	J.L.W	5-3-55	
INDEXED			
REVISED	R.L.C.	9-13-55	ST. E HIGHWAY ENGINEER
REVISED	H.L.C.	9-21-55	
REVISED		9-21-55	