FED. ROAD DIV. No.	STATE	SEC. AND JOB No.	FISCAL YEAR	SHEET No.	TOTAL SHEETS
3	FLA.	5062-150	56	1	2

68

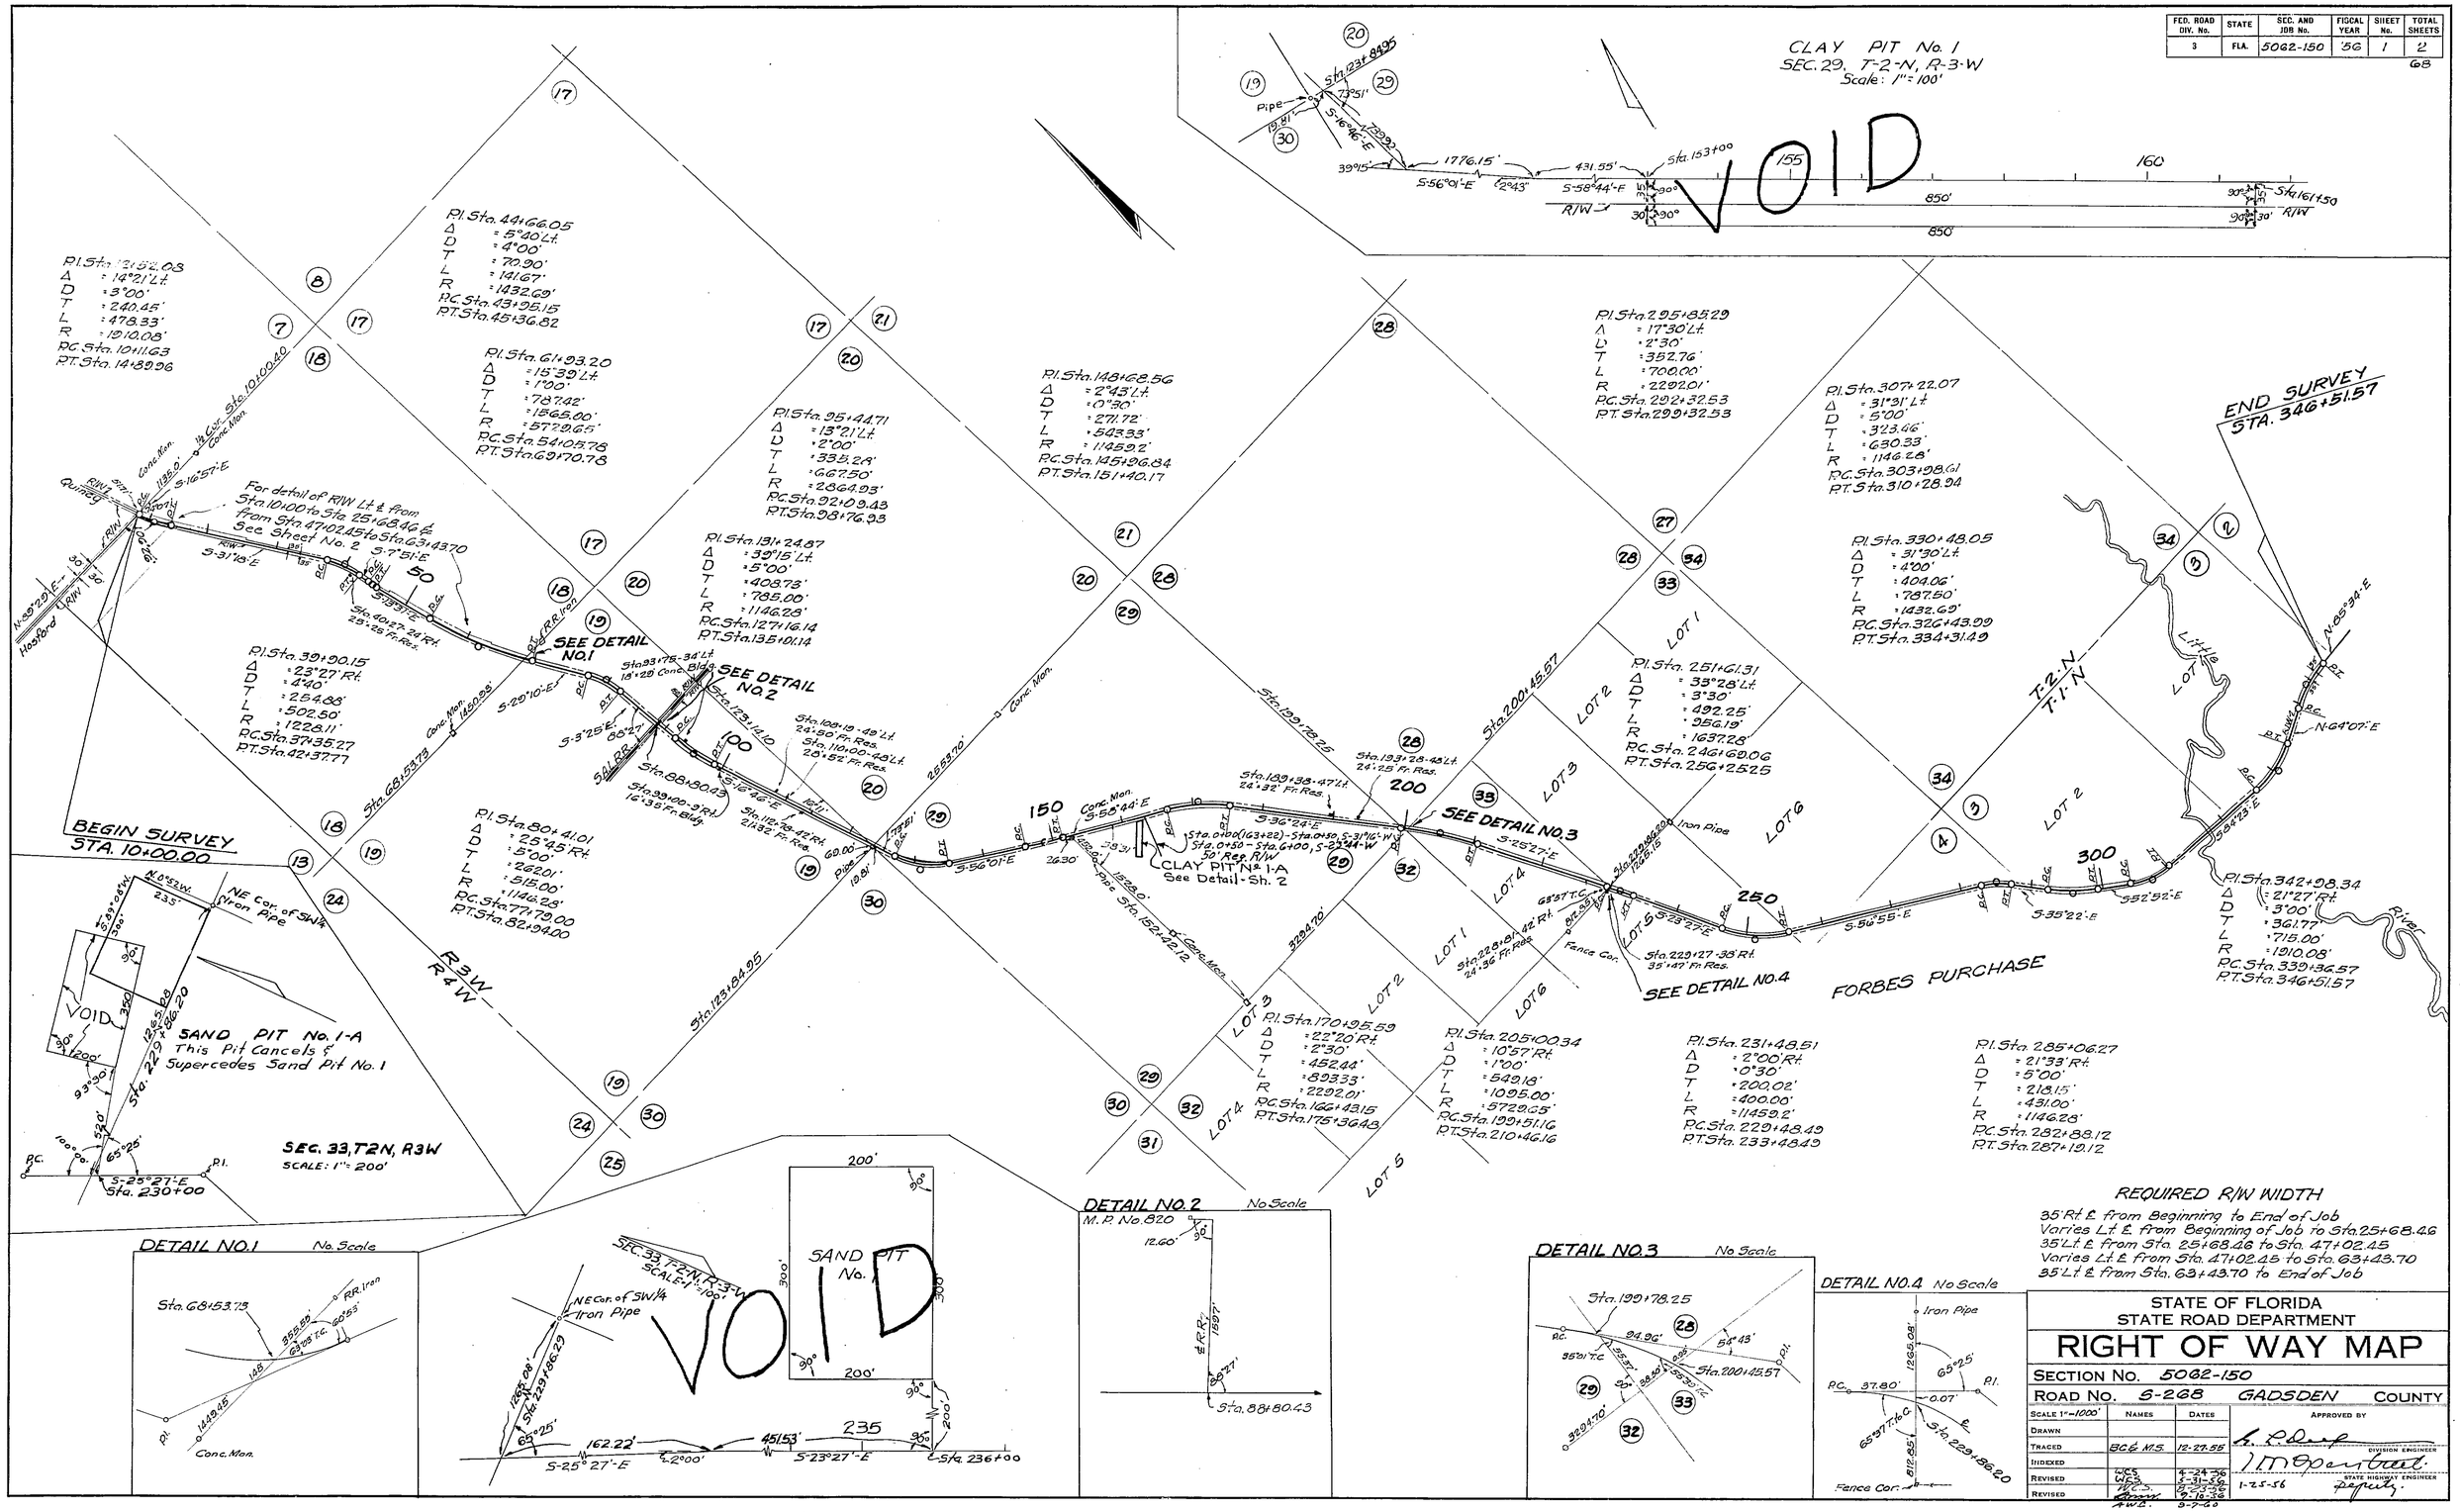

STATE OF FLORIDA
STATE ROAD DEPARTMENT

RIGHT OF WAY MAP

SECTION No. 5062-150

ROAD No. S-268 GADSDEN COUNTY

SCALE 1" = 1000'	NAMES	DATES	APPROVED BY
DRAWN			
TRACED	BC & M.S.	12-27-55	DIVISION ENGINEER
INDEXED			
REVISED	W.C.S.	4-24-56	
	W.C.S.	5-31-56	
REVISED	W.C.S.	10-25-56	STATE HIGHWAY ENGINEER
	Approved A.W.L.	9-10-56	1-25-56
		9-7-60	

FED. ROAD DIV. No.	STATE	SEC. AND JOB No.	FISCAL YEAR	SHEET No.	TOTAL SHEETS
3	FLA.	5062-150	'56	2	2

69

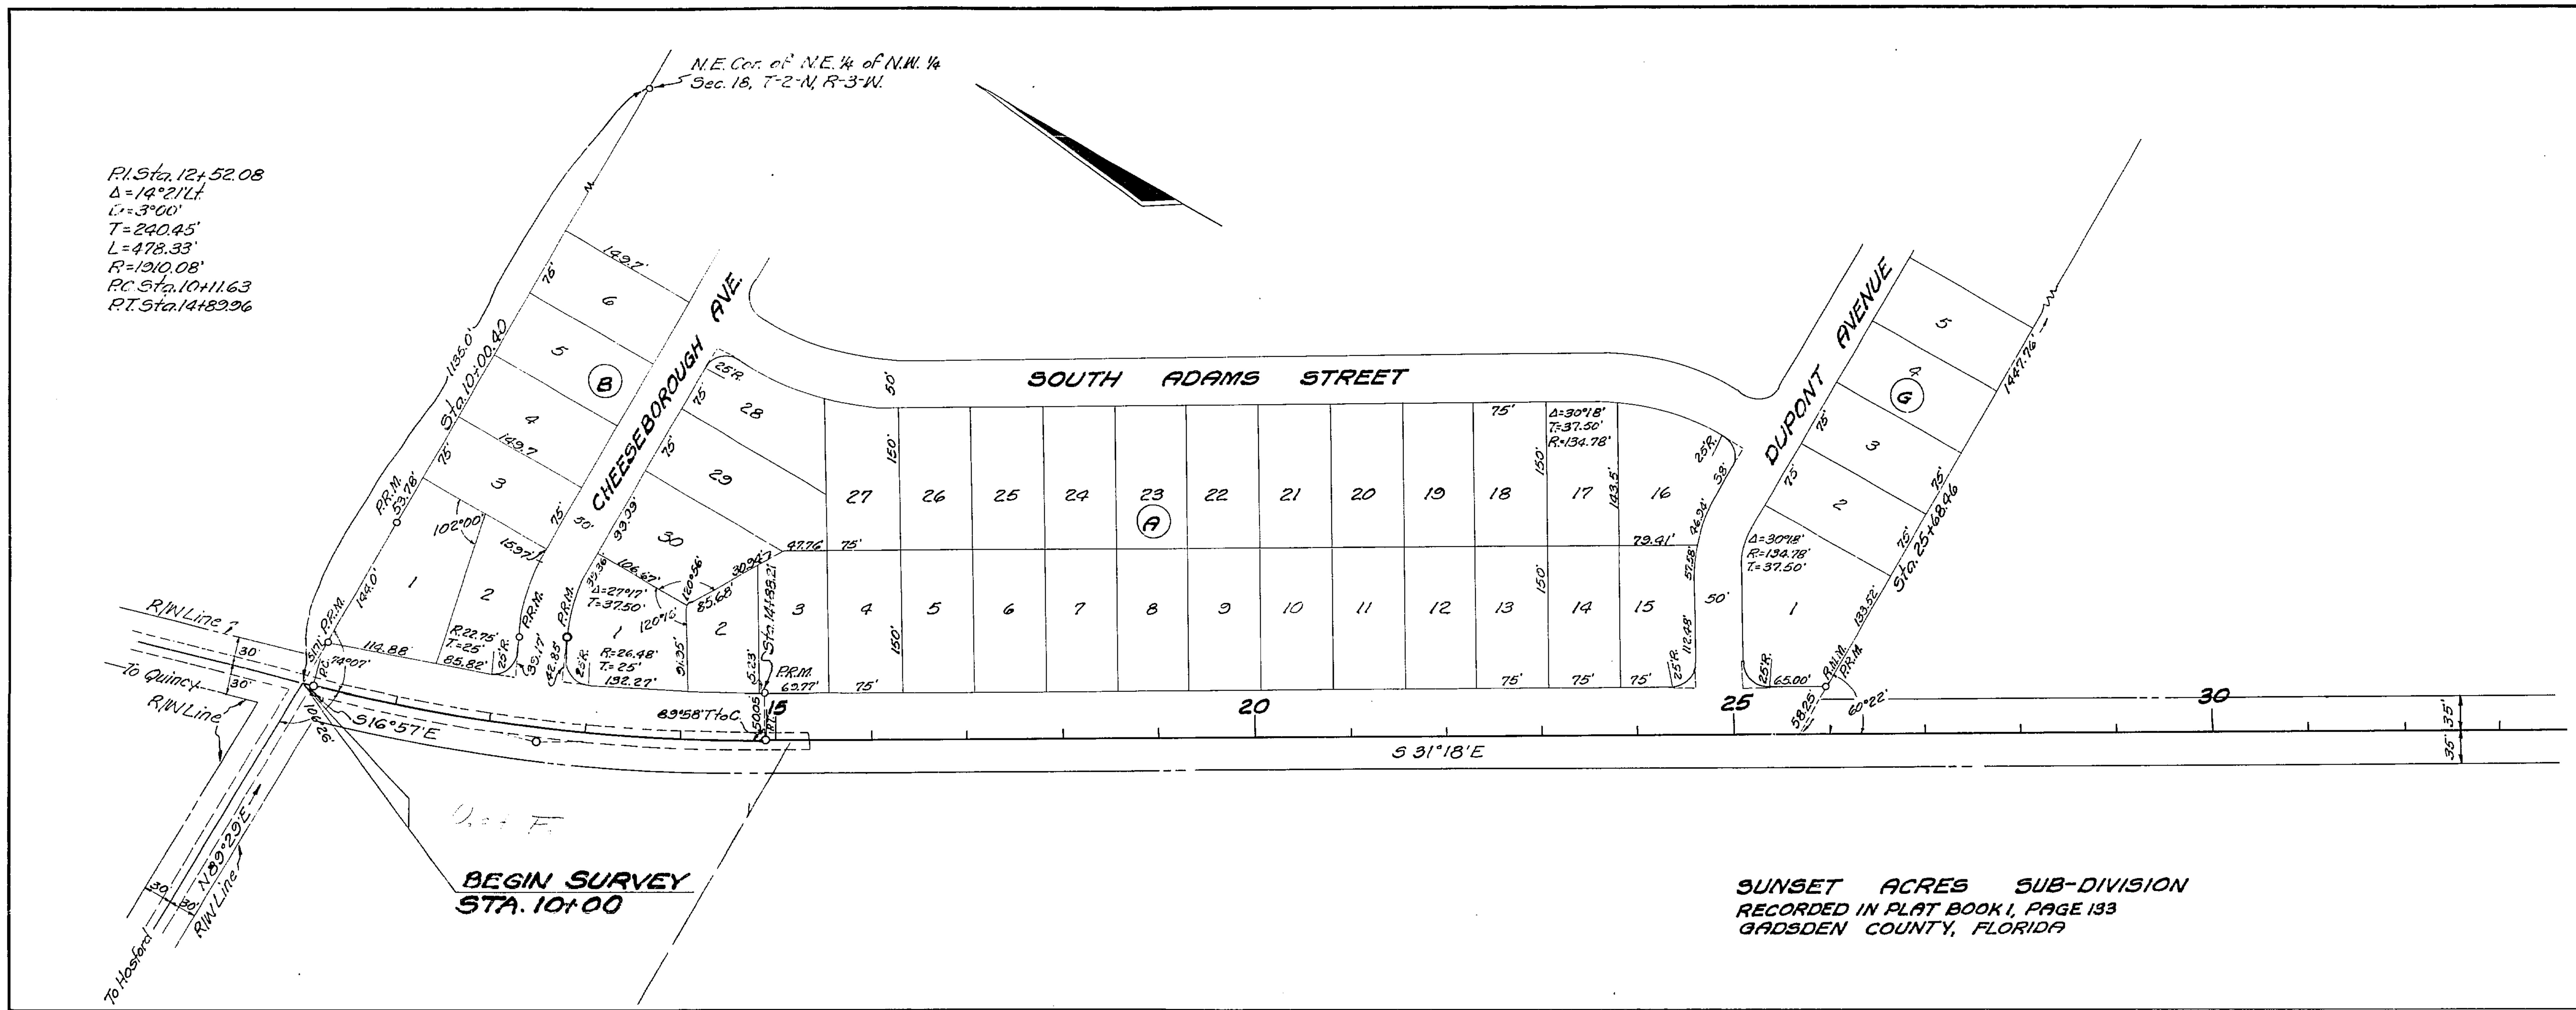

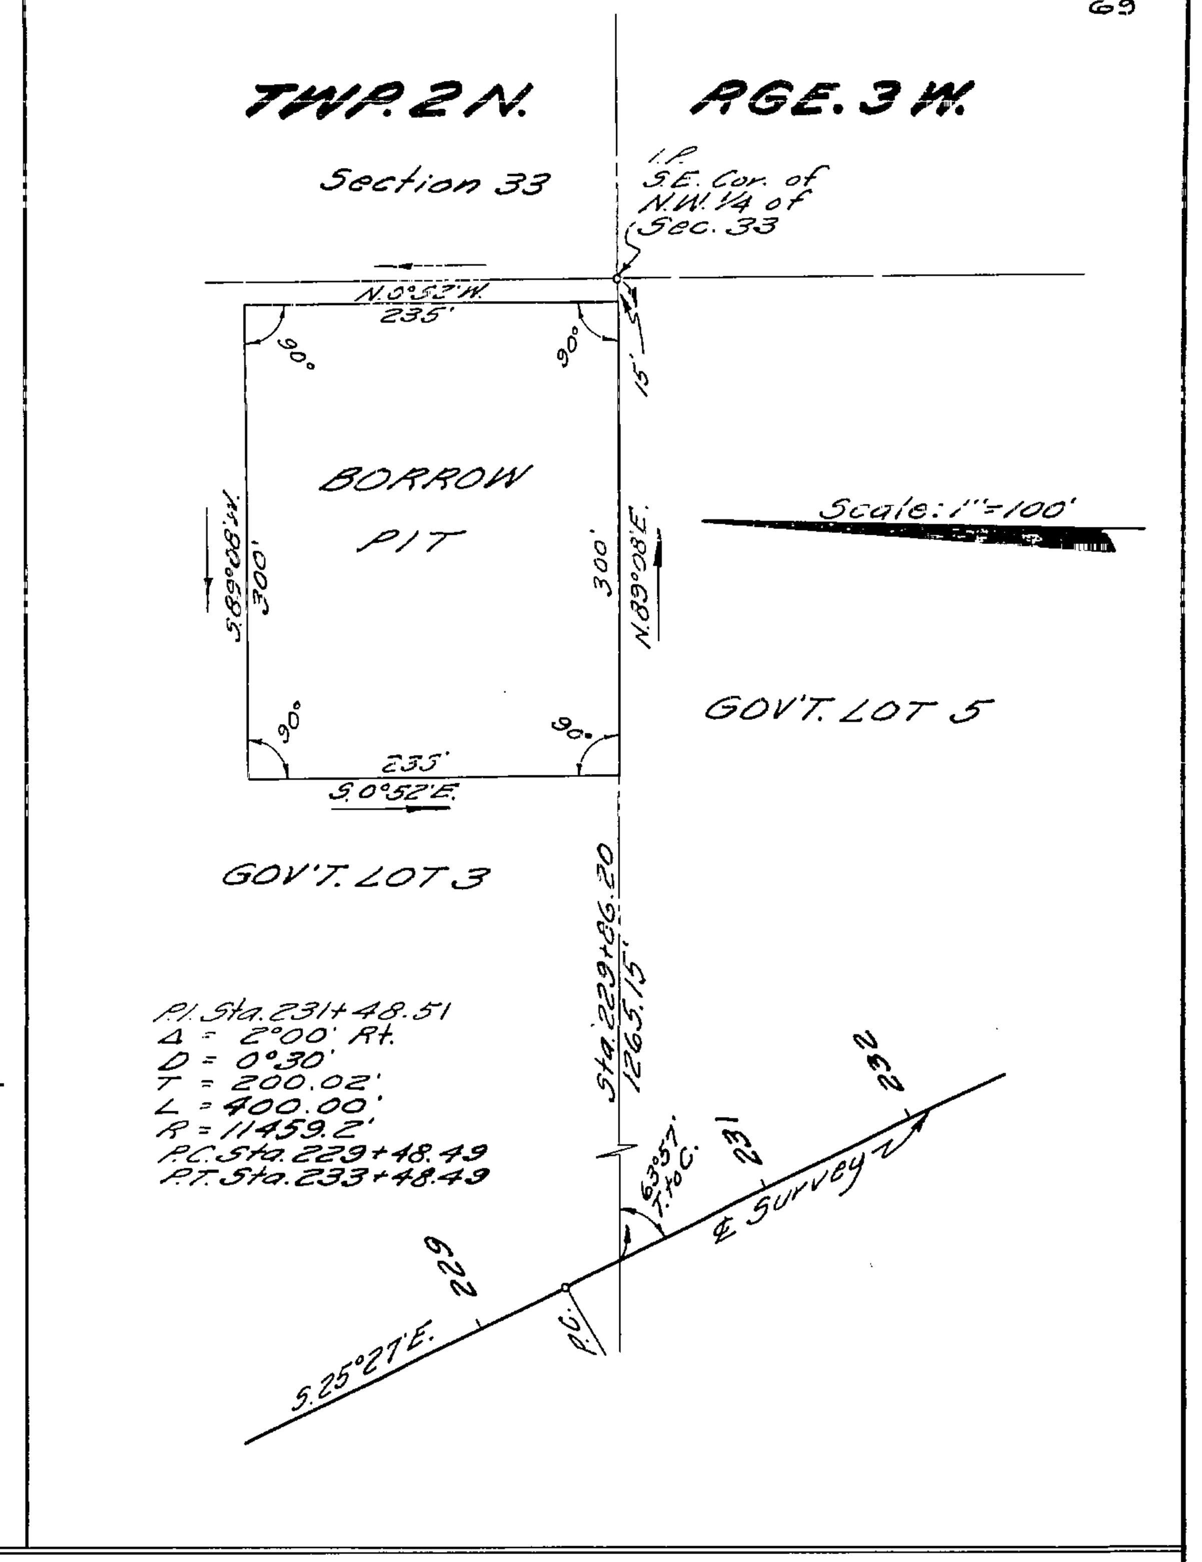

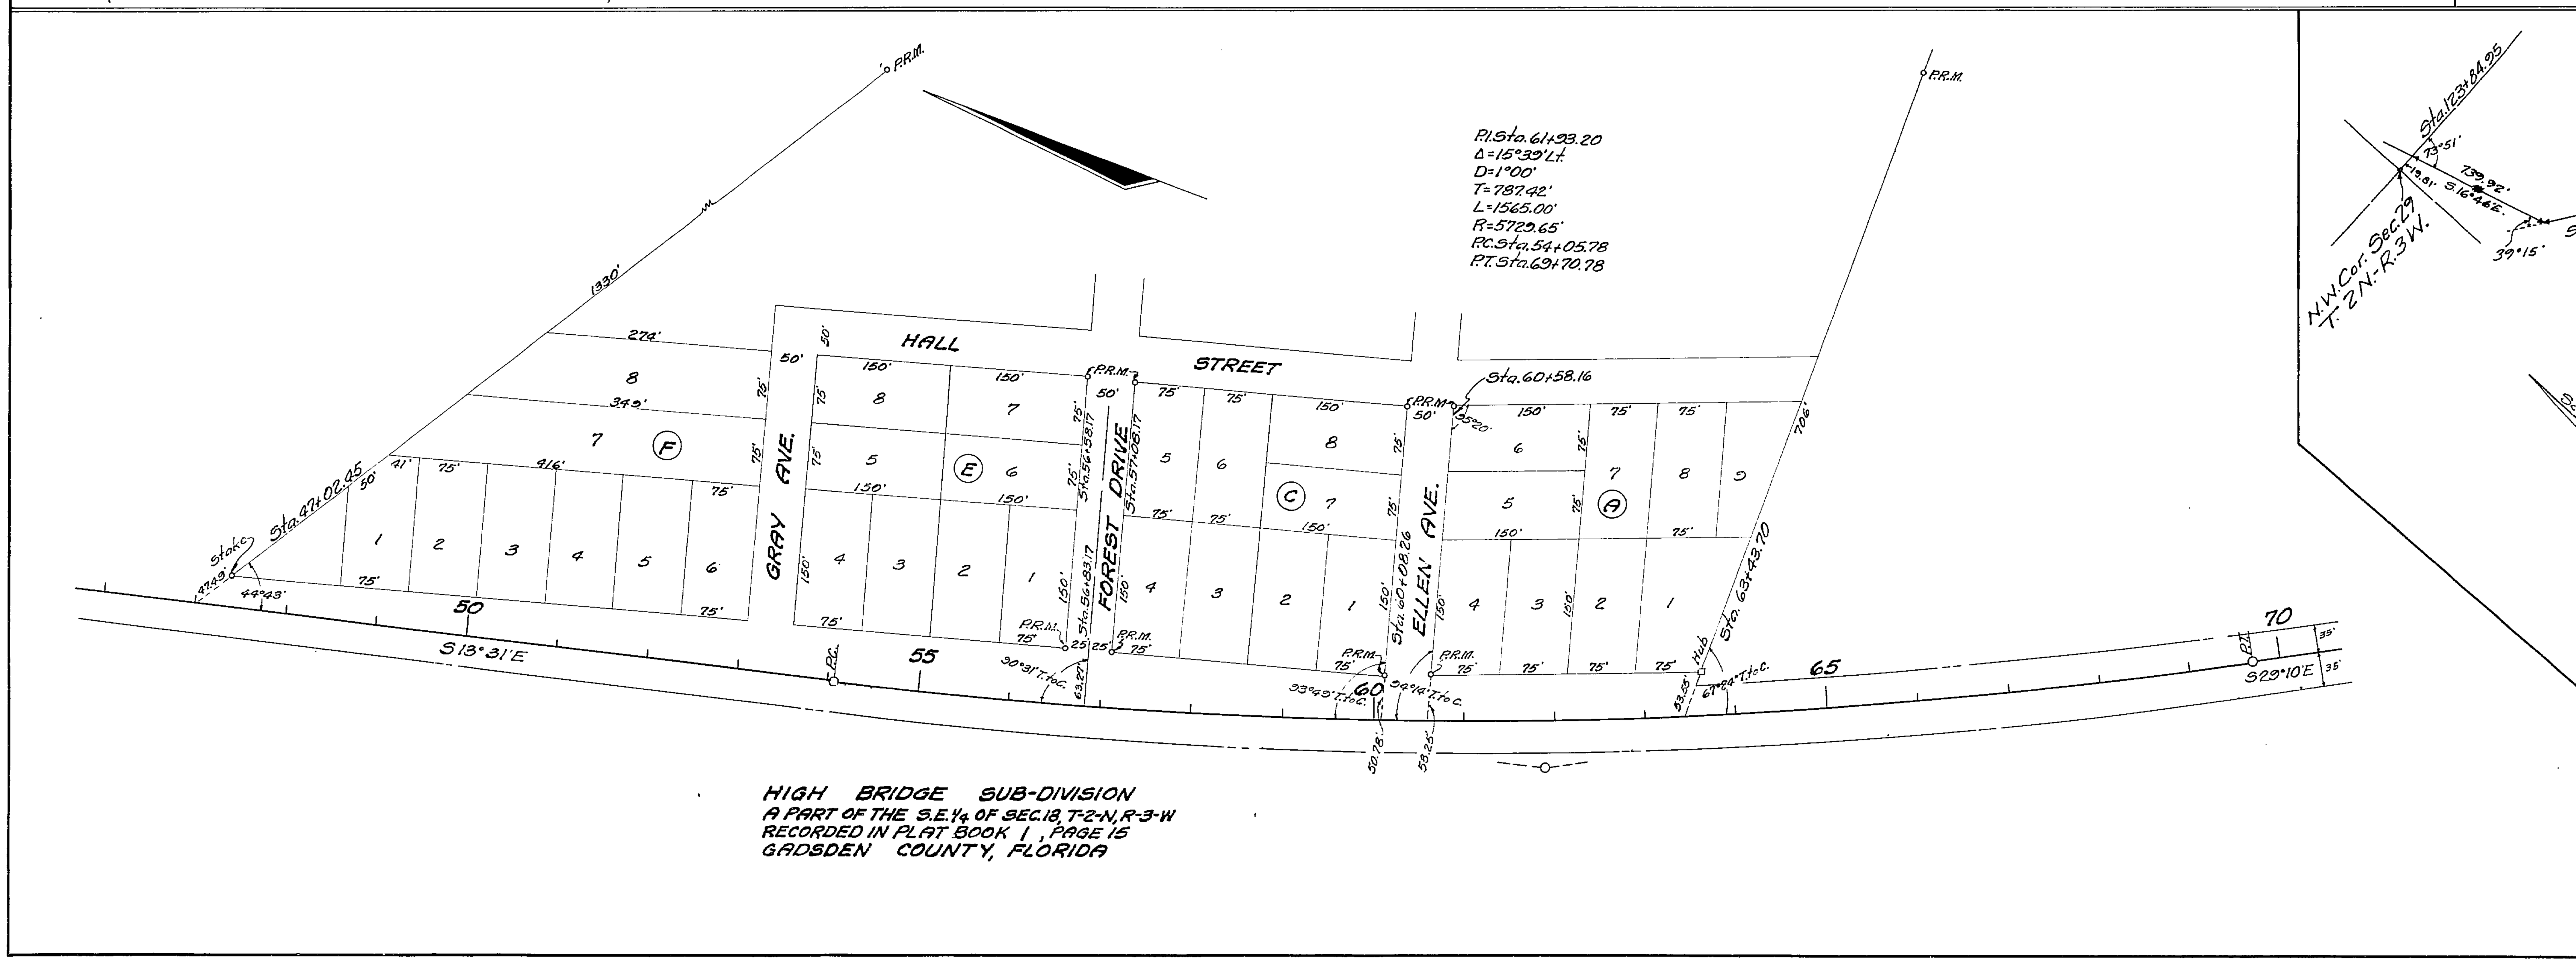

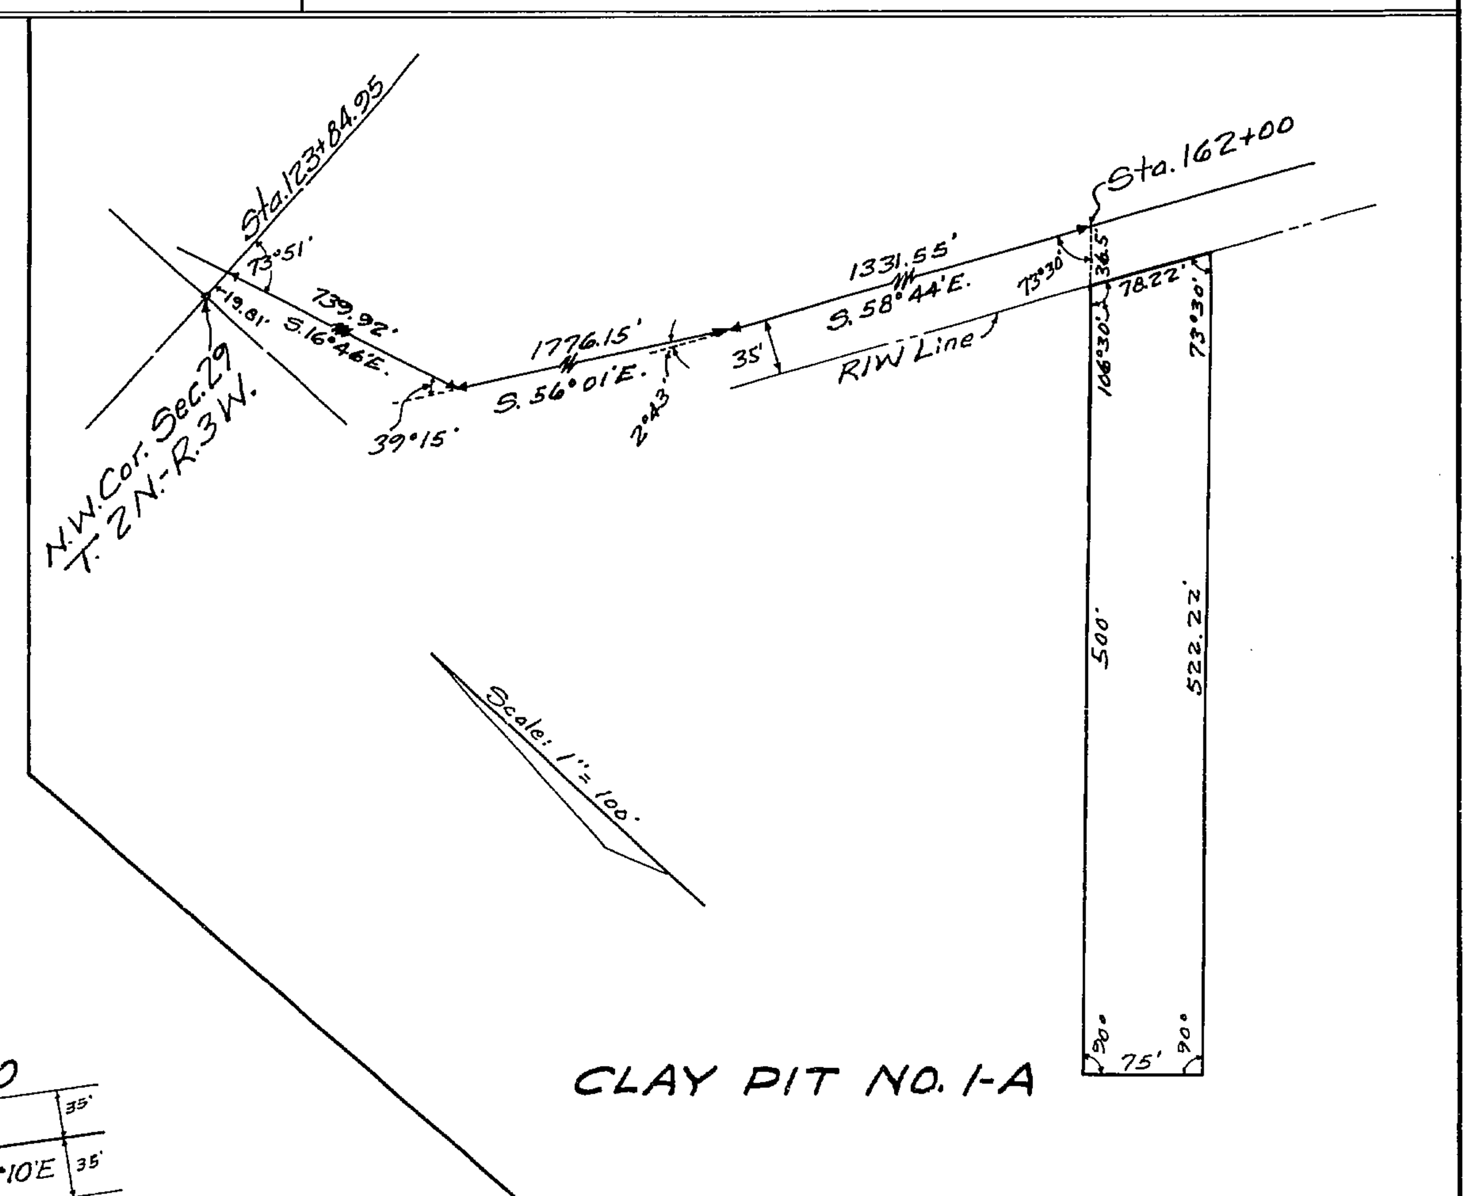

STATE OF FLORIDA
STATE ROAD DEPARTMENT

RIGHT OF WAY MAP

SECTION No. 5062-150

ROAD No. S-268 GADSDEN COUNTY

SCALE 1"=100'	NAMES	DATES	APPROVED BY
DRAWN			E. C. Deaf — DIVISION ENGINEER
TRACED	B.J.C. & H.L.G.	12-28-55	
INDEXED			M. ... — STATE HIGHWAY ENGINEER, Deputy
REVISED	... H.C.S.	9-10-56 2-8-57	
REVISED			