| FED. ROAD DIV. No. | STATE | F. A. PROJECT NO. | FISCAL YEAR | SHEET No. |
|---|---|---|---|---|
| 3 | FLA. | | | 1 |

BOOK NUMBERS A96024
900031

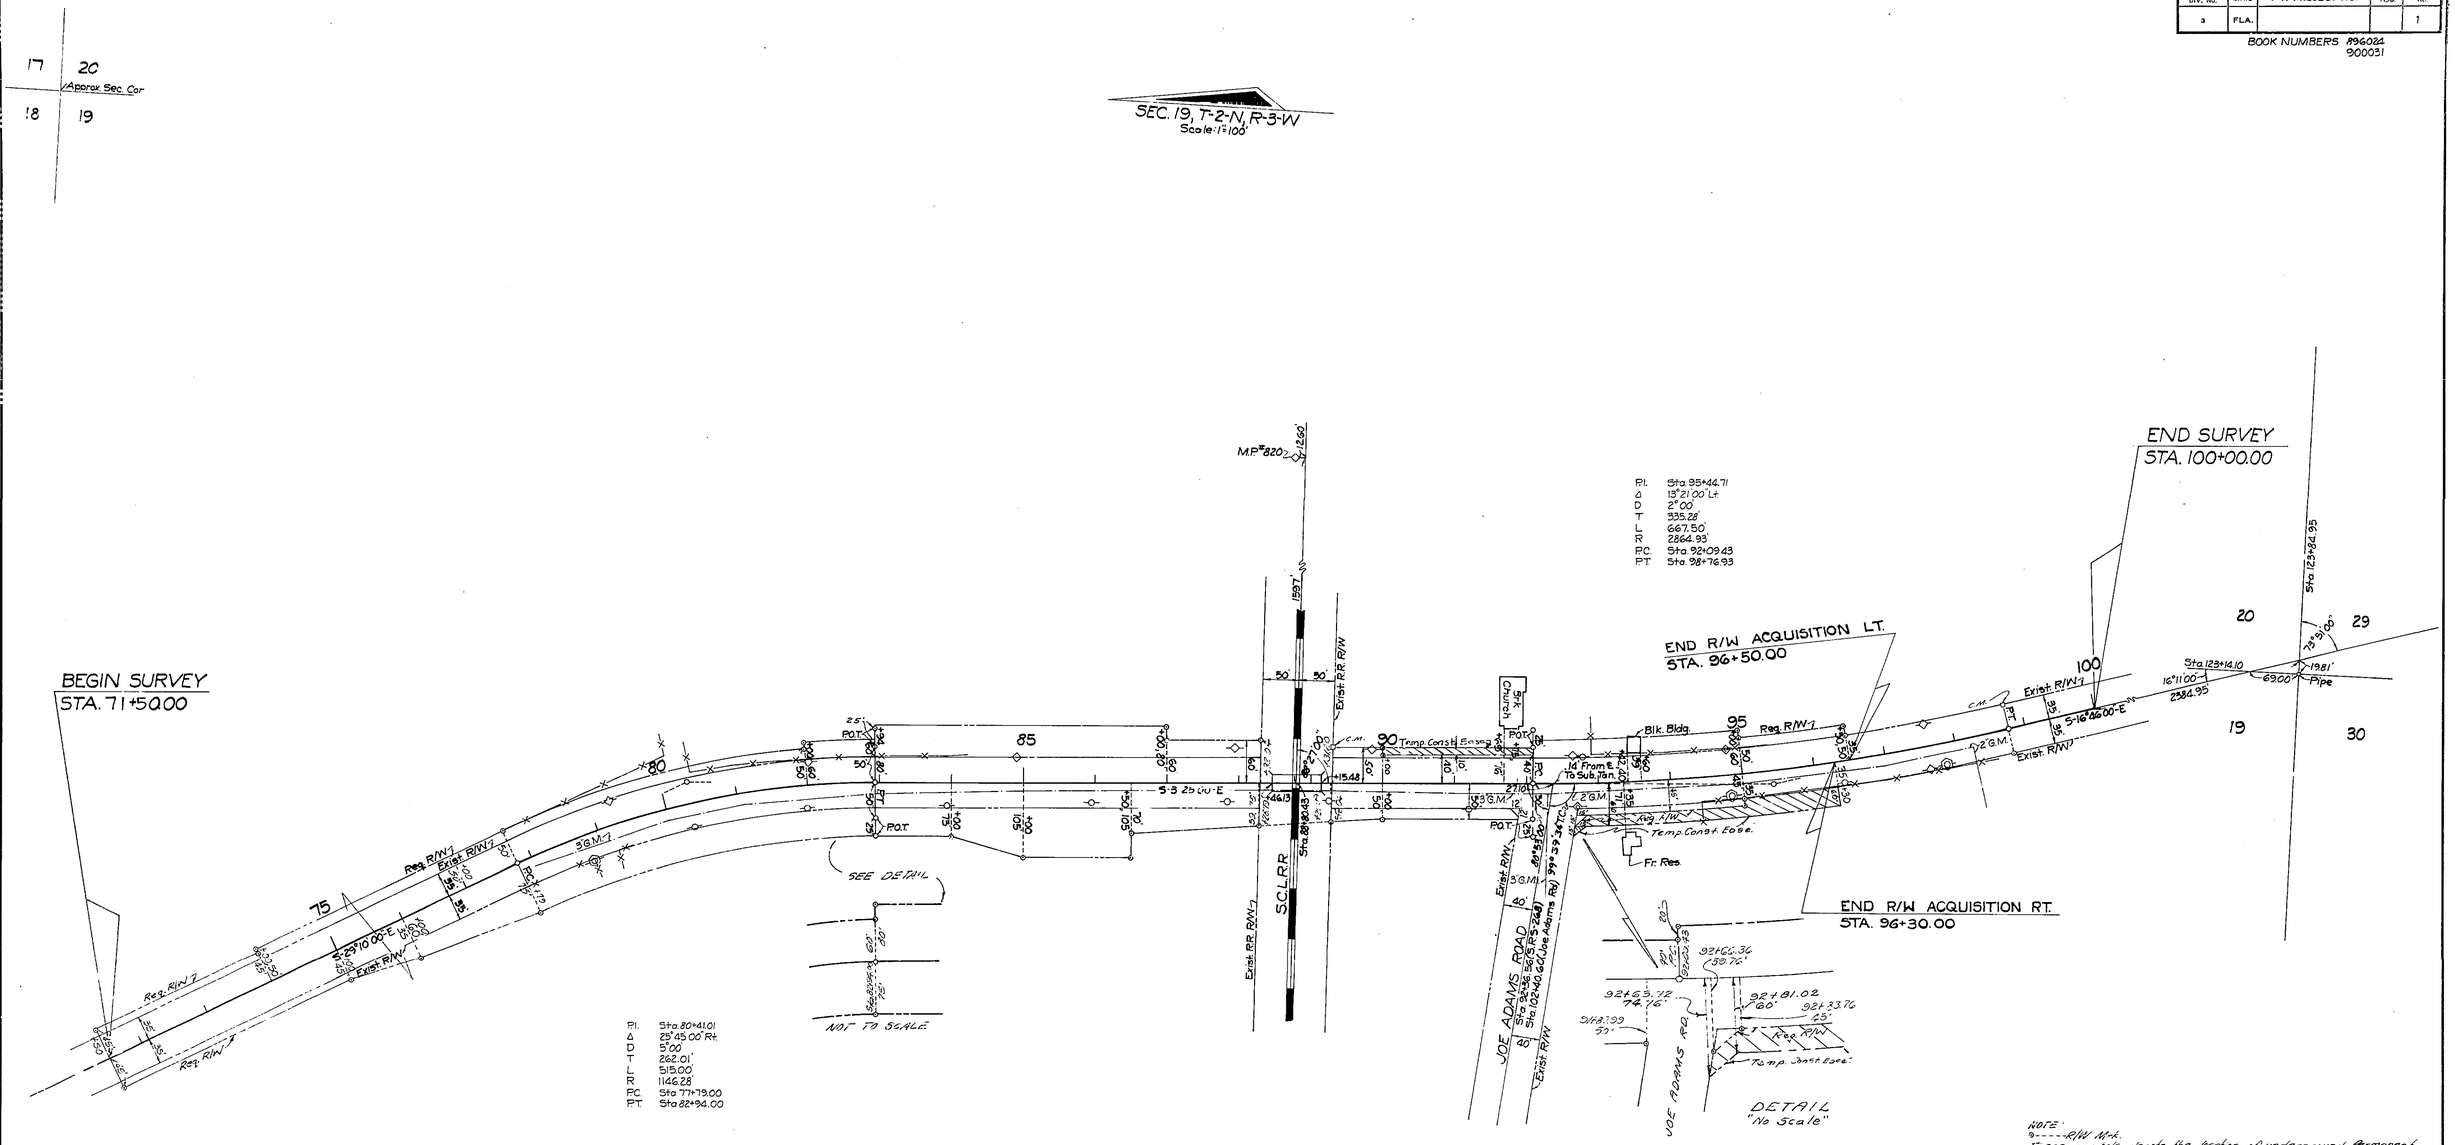


NOTE:
9-----R/W Mk.
These symbols denote the location of underground Permanent R/W Markers (P.R/W.M.). The P.R/W.M. are 3/8" copper-coated rods. Above ground reference markers are located within 1' of the P.R/W.M. where possible. The locations of the P.R/W.M. were established by field survey in December 1975. The original data notes are filed in the District 3 Office, State of Florida Department of Transportation, Chipley, Florida. Copies of these notes are filed in the office of R/W Engineering, State of Florida Department of Transportation, Tallahassee, Florida.

B.I. Nº 323054

UTILITY OWNERS
GAS MAINS: City of Quincy
POWER POLES: City of Quincy
TELEPHONE POLES: Quincy Tele. Co.
TELEVISION: Quincy Cable Vision

| REVISION | BY | DATE |
|---|---|---|
| Lt. R.O.W. Line | JAL | 8-6-76 |
| Temp. Const. Easem. | [illegible] | [illegible] |
| Req. R/W | [illegible] | 1-23-75 |
| Req. R/W | [illegible] | 5-23-74 |
| Angle | [illegible] | 4-2-74 |
| [illegible] | [illegible] | 1-11-74 |

STATE OF FLORIDA
DEPARTMENT OF TRANSPORTATION

# RIGHT OF WAY MAP

STATE ROAD No. S-268 GADSDEN COUNTY

| | BY | DATE | APPROVED BY | DATE |
|---|---|---|---|---|
| DRAWN | | | [signature] | 1-30-74 |
| TRACED | I.L.C. | 1-23-74 | DISTRICT ENGINEER | |
| CHECKED | F.A. | 1-24-74 | Thomas C. Quinn 8-7-74 | |
| COMPARED | | | ENGINEER OF RIGHT OF WAY | |
| INDEXED | | | | |
| | | | STATE HIGHWAY ENGINEER | |

SECTION 50620-2604 SHEET 1 OF 1

FROM QUINCY TO JOE ADAMS ROAD